




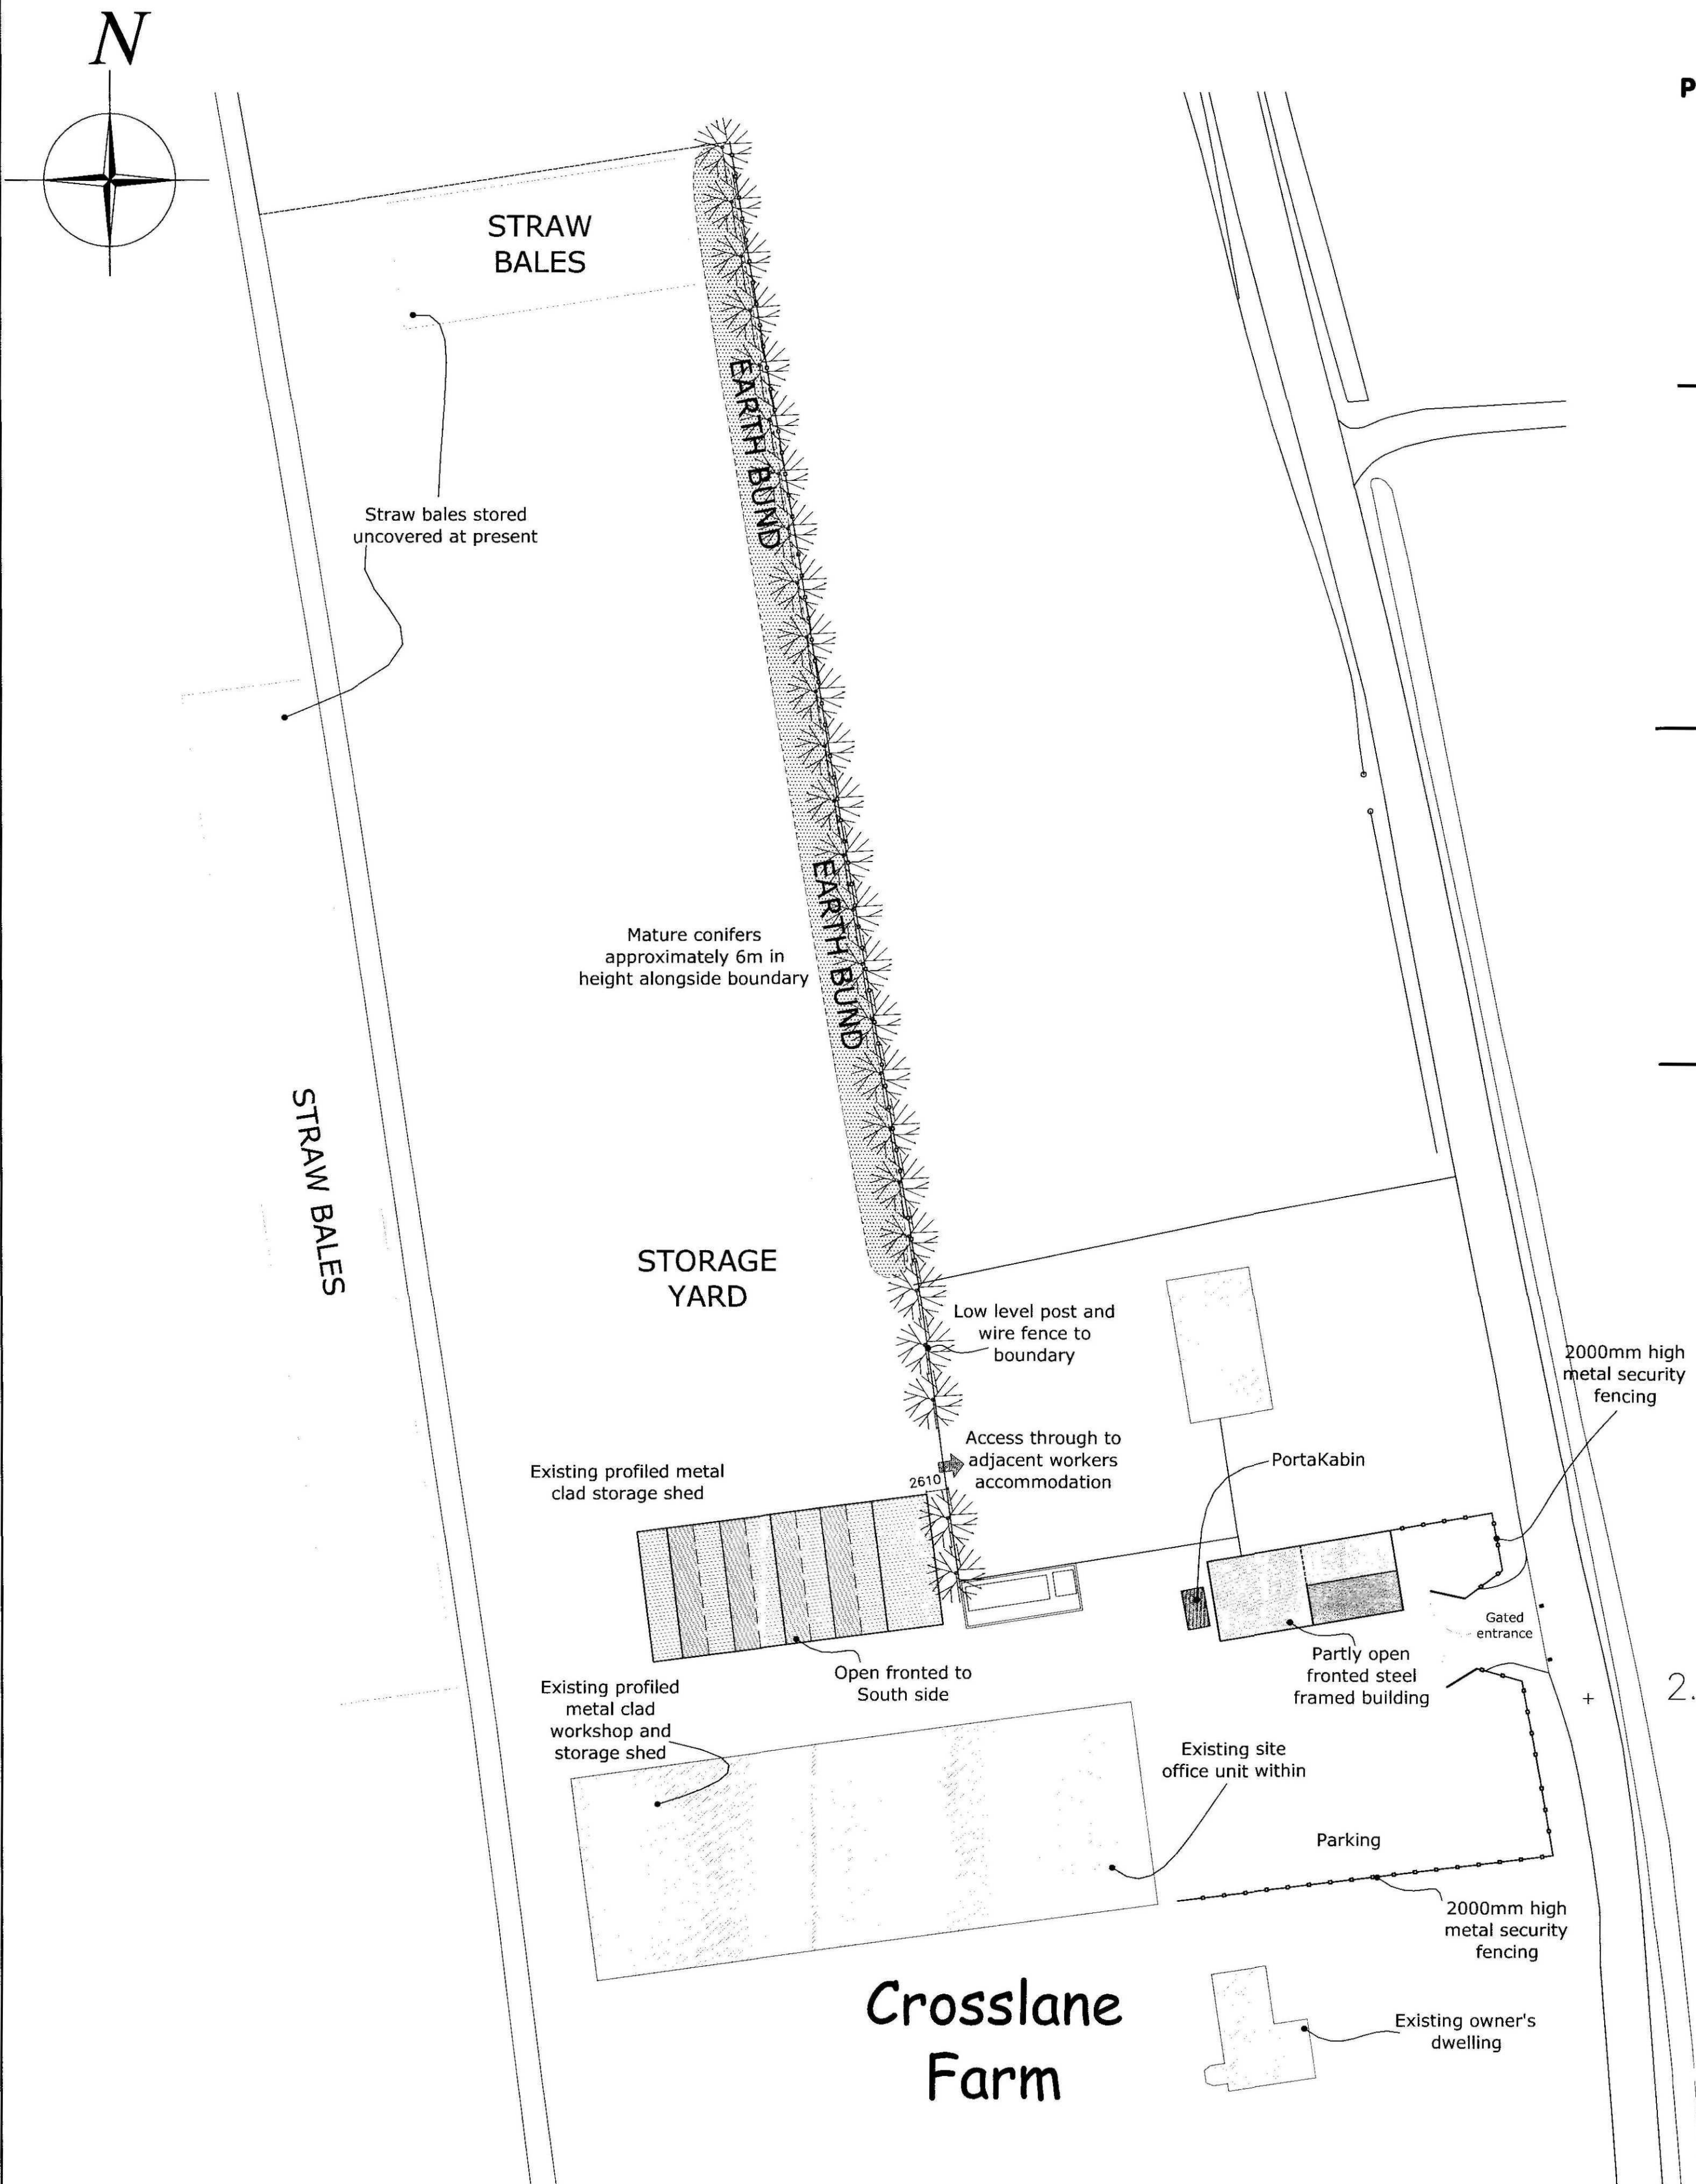


PROFIED METAL CLAD STORAGE SHED

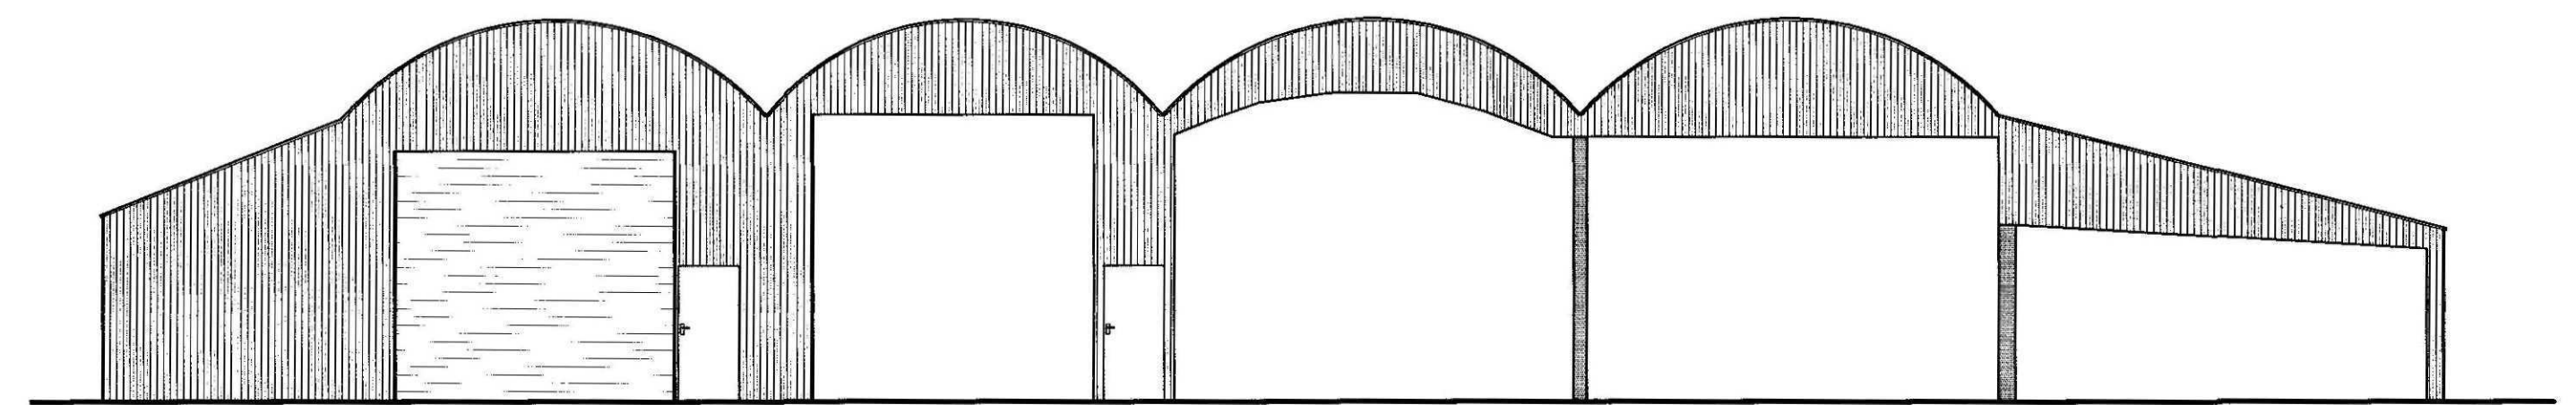


SOUTH ELEVATION
SCALE 1:100

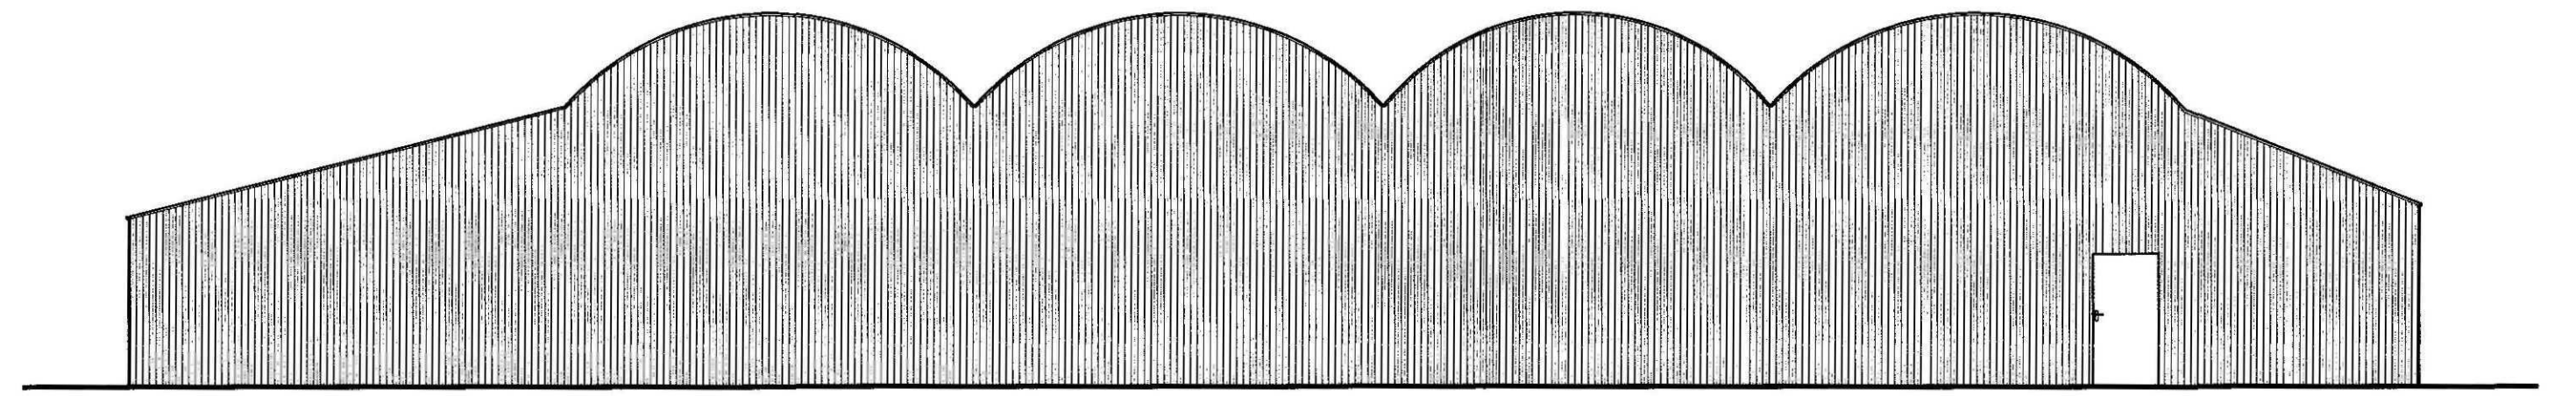


NORTH ELEVATION
SCALE 1:100

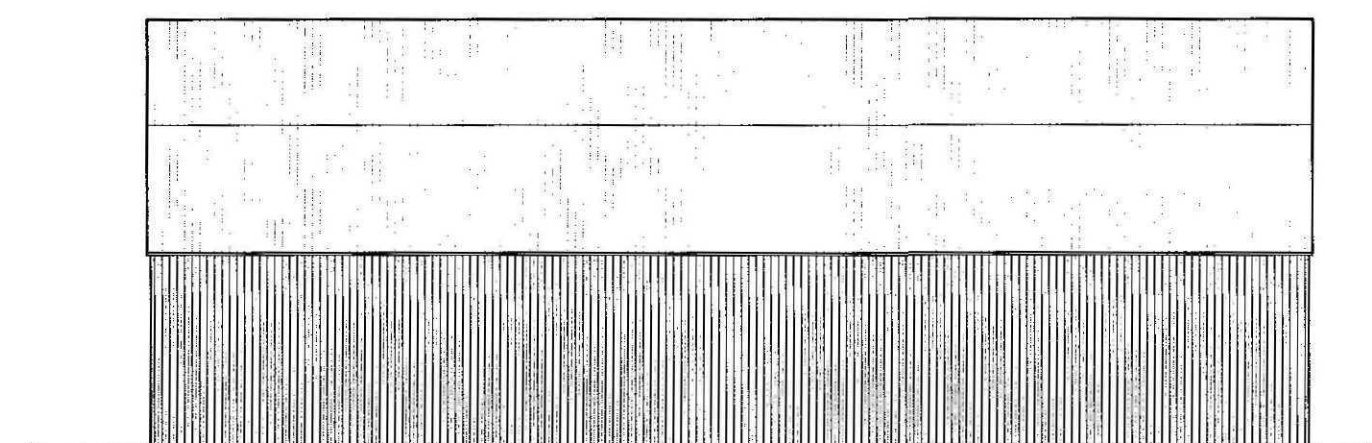

EAST ELEVATION
SCALE 1:100

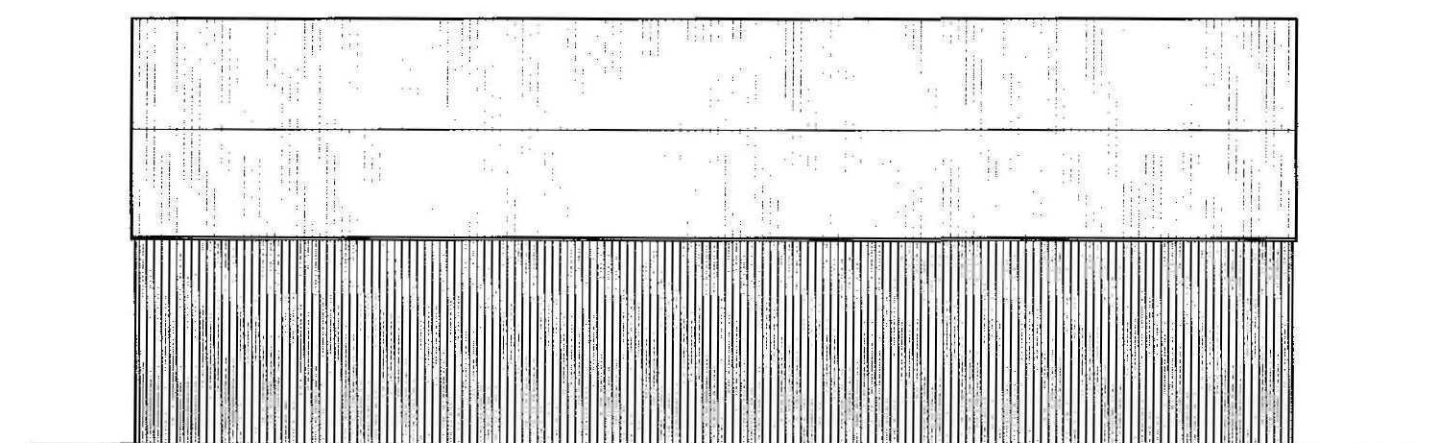

WEST ELEVATION
SCALE 1:100

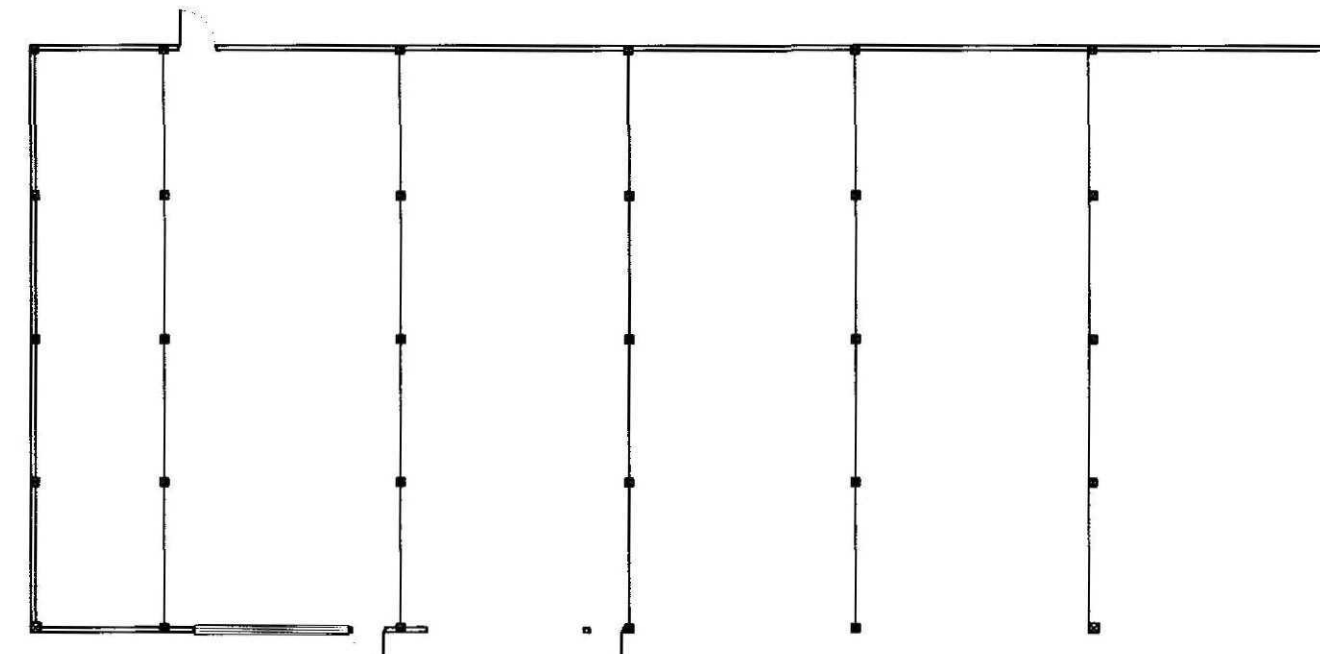

FLOOR PLAN
SCALE 1:200

REVISION LETTER	DESCRIPTION	MADE BY	DATE
A	Instrument survey information added, SDR elevations added.		26/01/12

chartered architects | chartered architectural technologists
building engineers | designers | project managers
domestic energy assessors | party wall surveyors | access consultants

NEIL DOWLMAN ARCHITECTURE LTD
14 MAIN RIDGE WEST, BOSTON, Lincs PE21 6QQ
T 01205 357272 F 01205 351115
E boston@neildowman-architecture.co.uk

OFFICE ALSO AT:
LOUTH T 01507 601155 ALFORD T 01507 463863
GRANTHAM T 01476 574242 HORNCASTLE T 01507 522899
SATELLITES OFFICE AT:
SKEDNESS T 01754 880080 LINCOLN T 01522 370025
GRIMSBY T 01472 660014



CLIENT MR. T. SNEATH
PROJECT PROPOSED STRAW STORE BUILDING

CROSSLANE FARM,
CROSS LANE,
PINCHBECK LINCOLNSHIRE
PE11 3SN

TITLE EXISTING ELEVATIONS
SITE / BLOCK PLAN

SCALE 1:100 / 1:200 / 1:500

DATE JANUARY 2011

DRAWN BY AF

CHECKED BY ND

DRAWING NO B/2524/01

DRAWING REVISION A

