




REVISION LETTER	DESCRIPTION	MADE BY	DATE
A	Building orientation mirrored	SDR	26/01/12

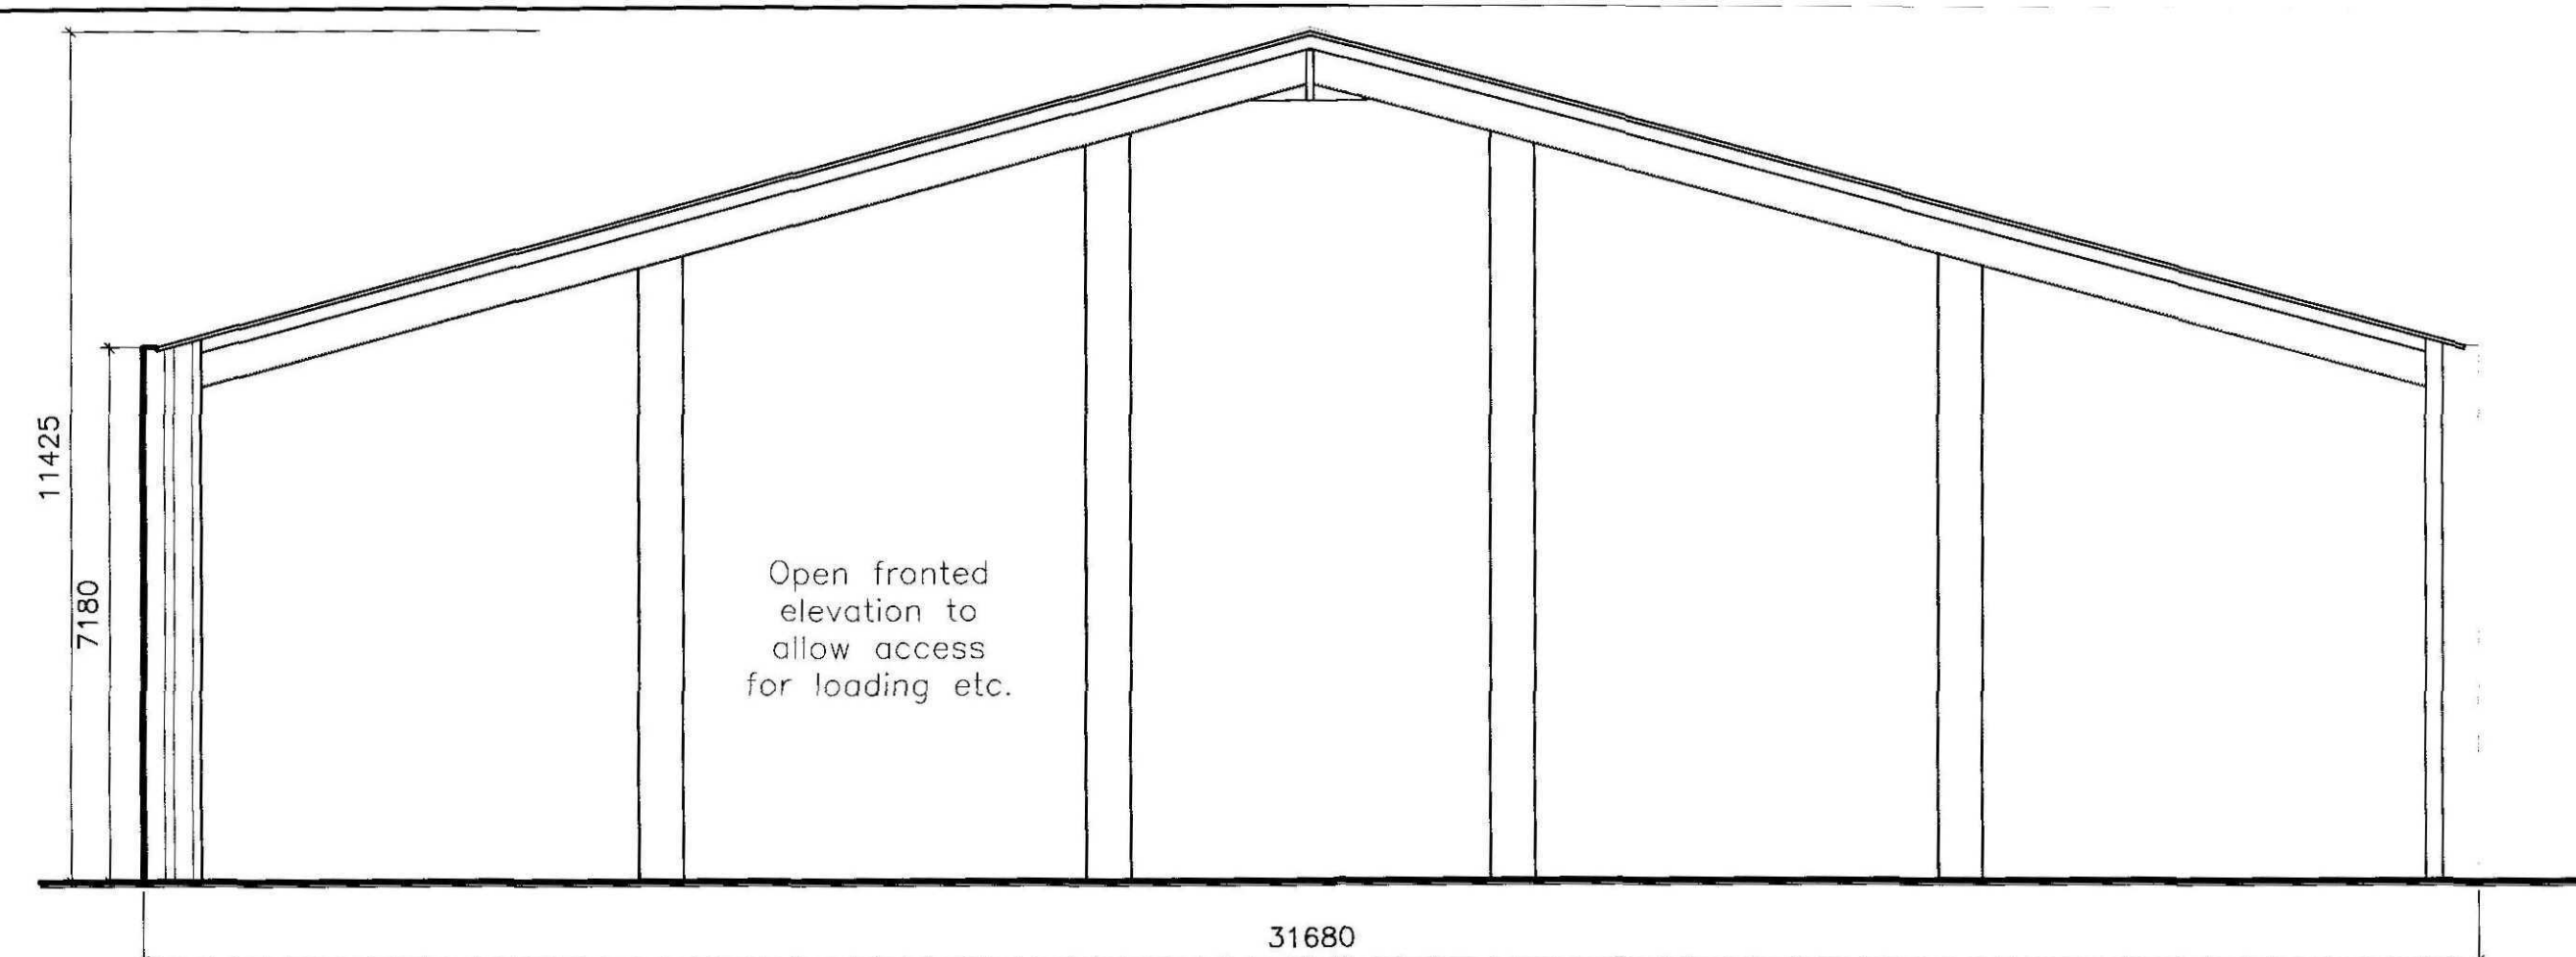


NORTH ELEVATION
SCALE 1:100

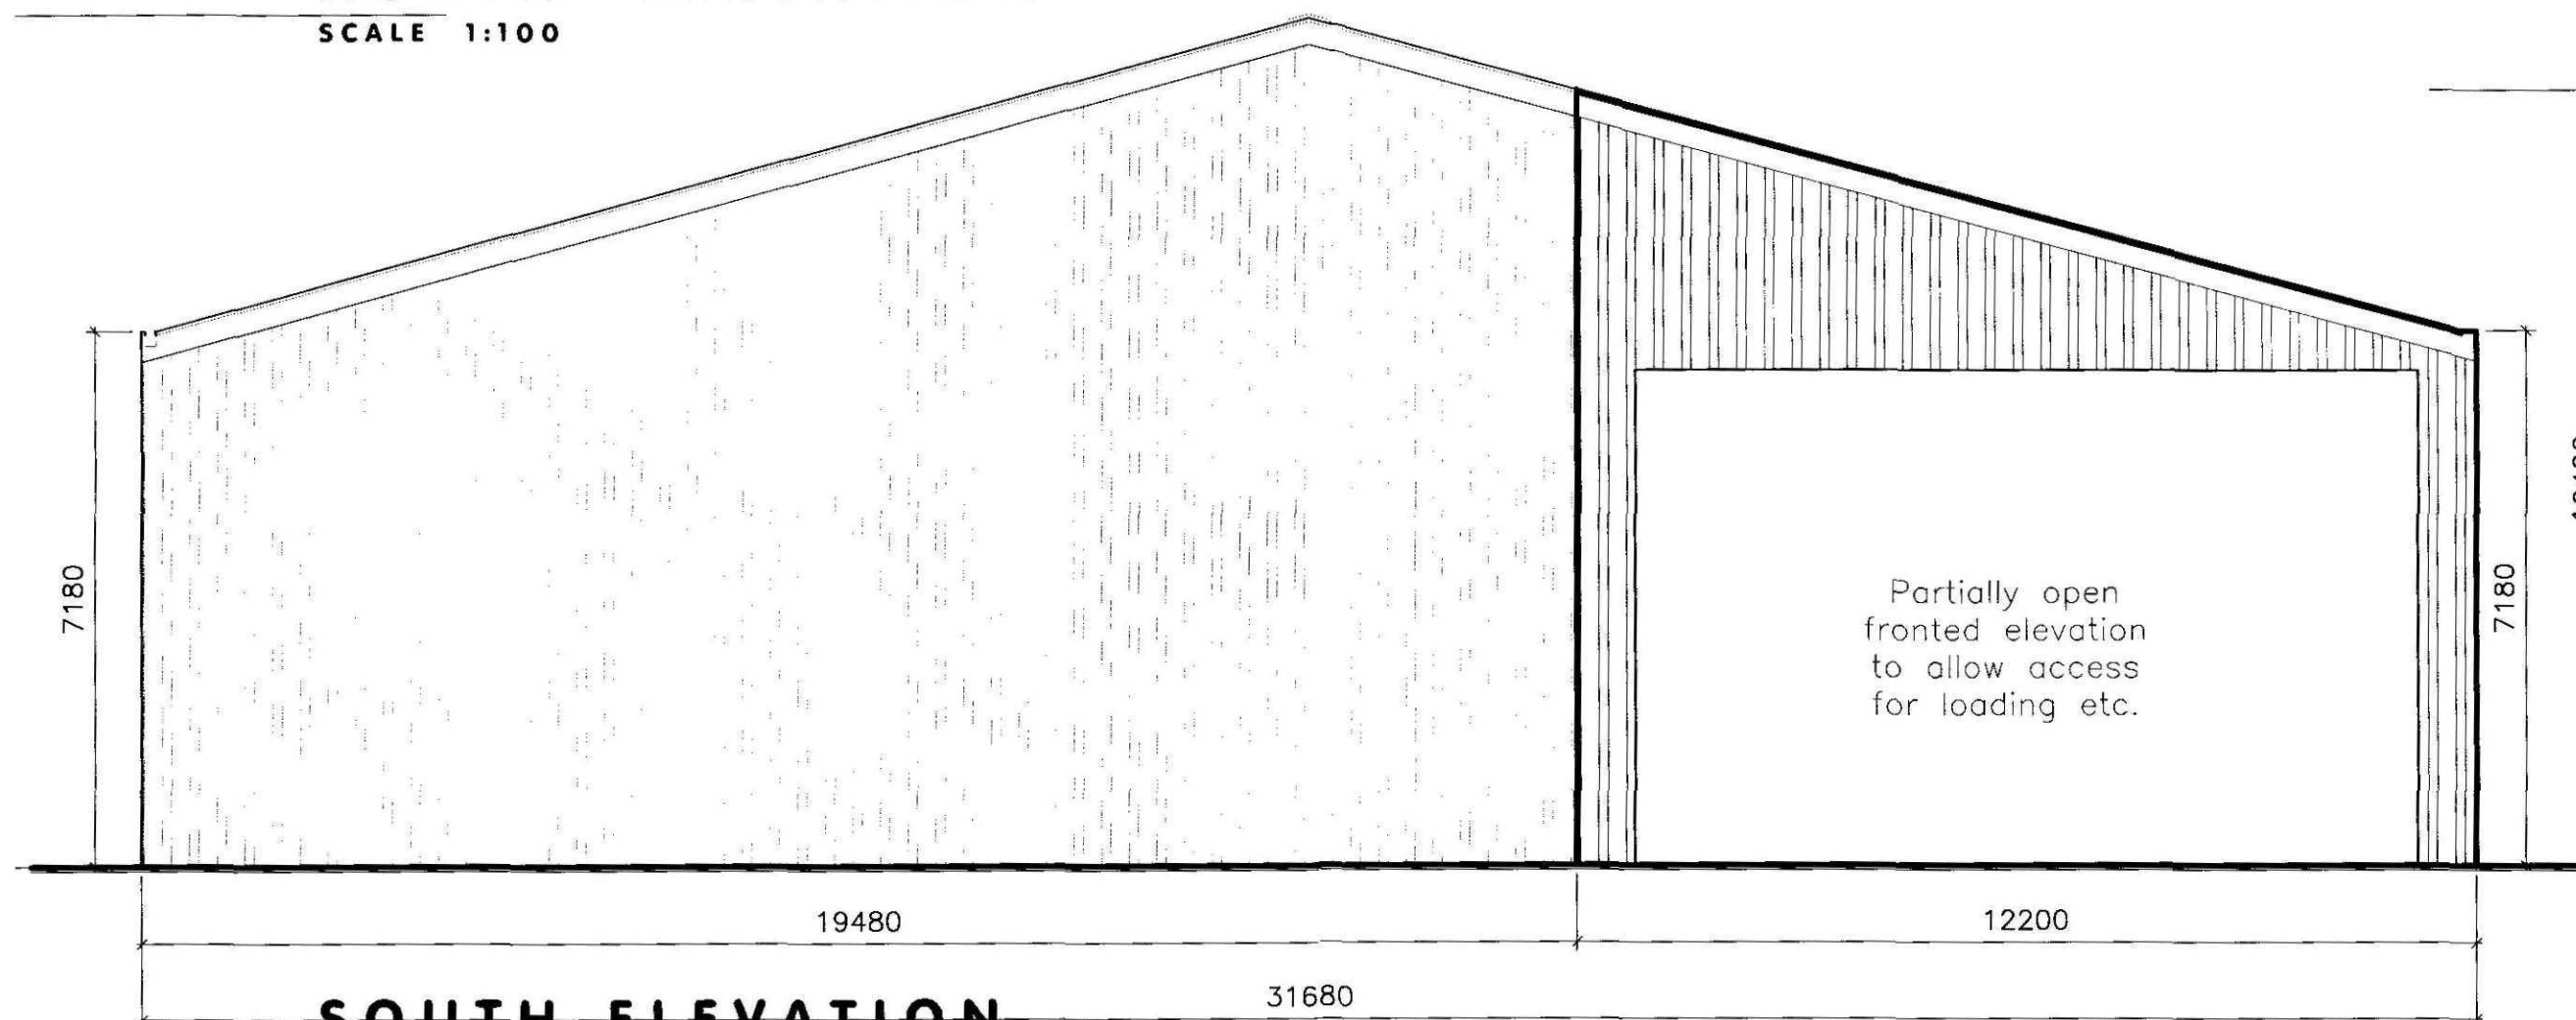


SOUTH ELEVATION
SCALE 1:100

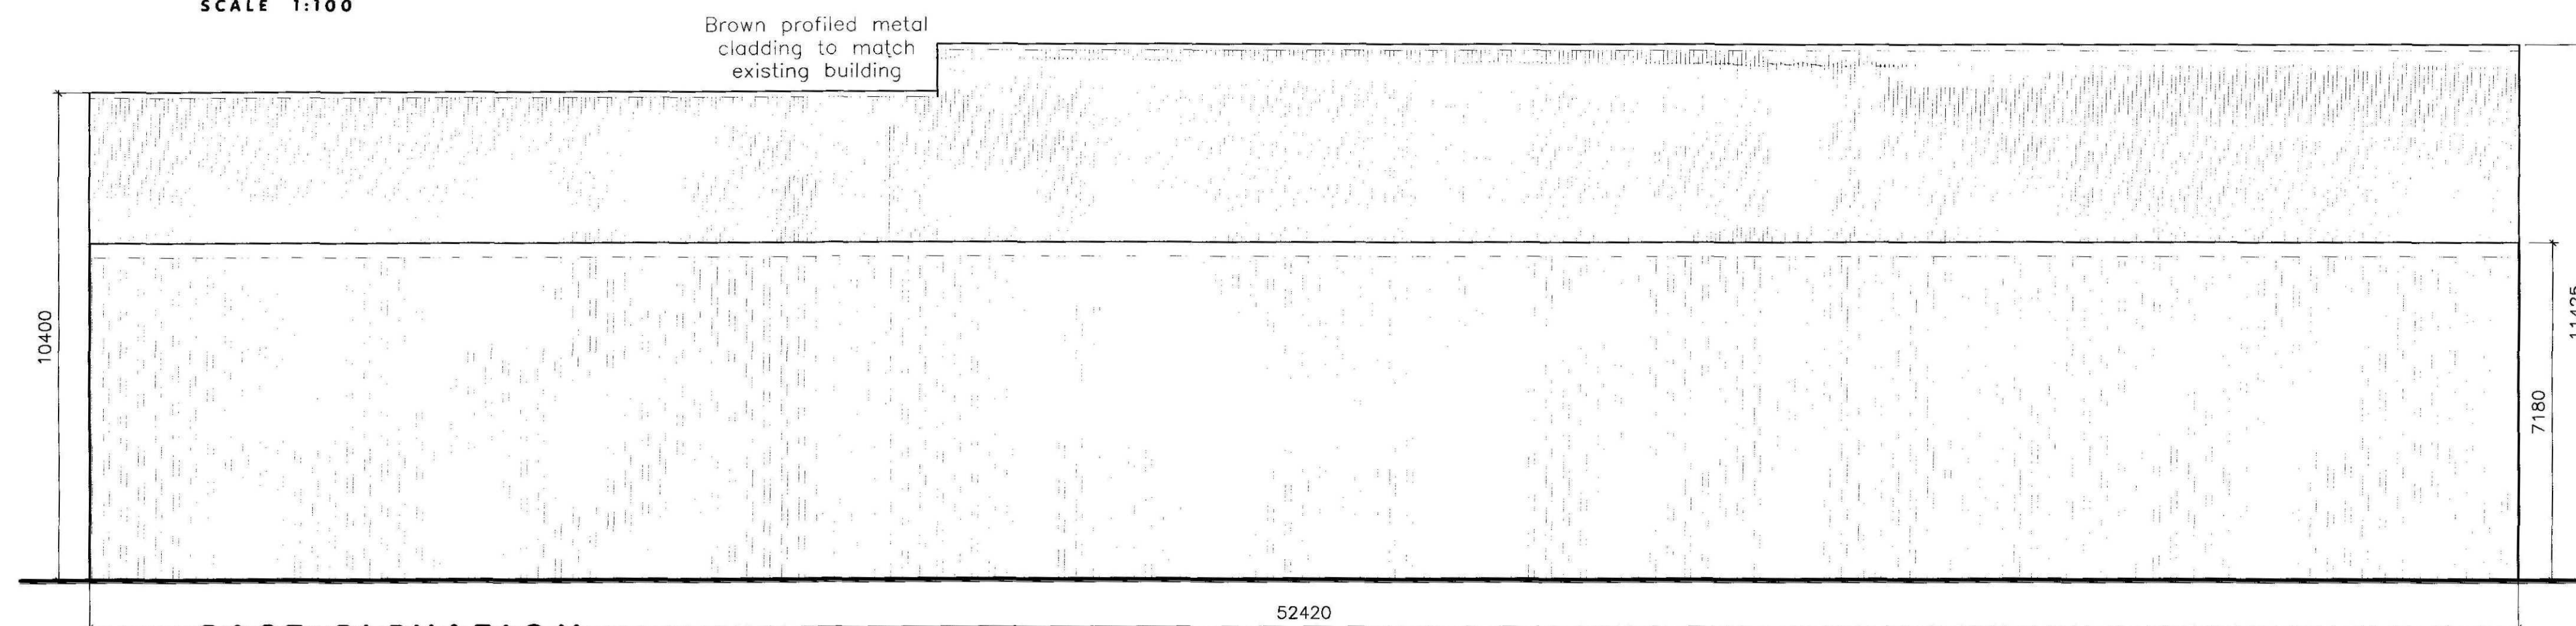

EAST ELEVATION
SCALE 1:100

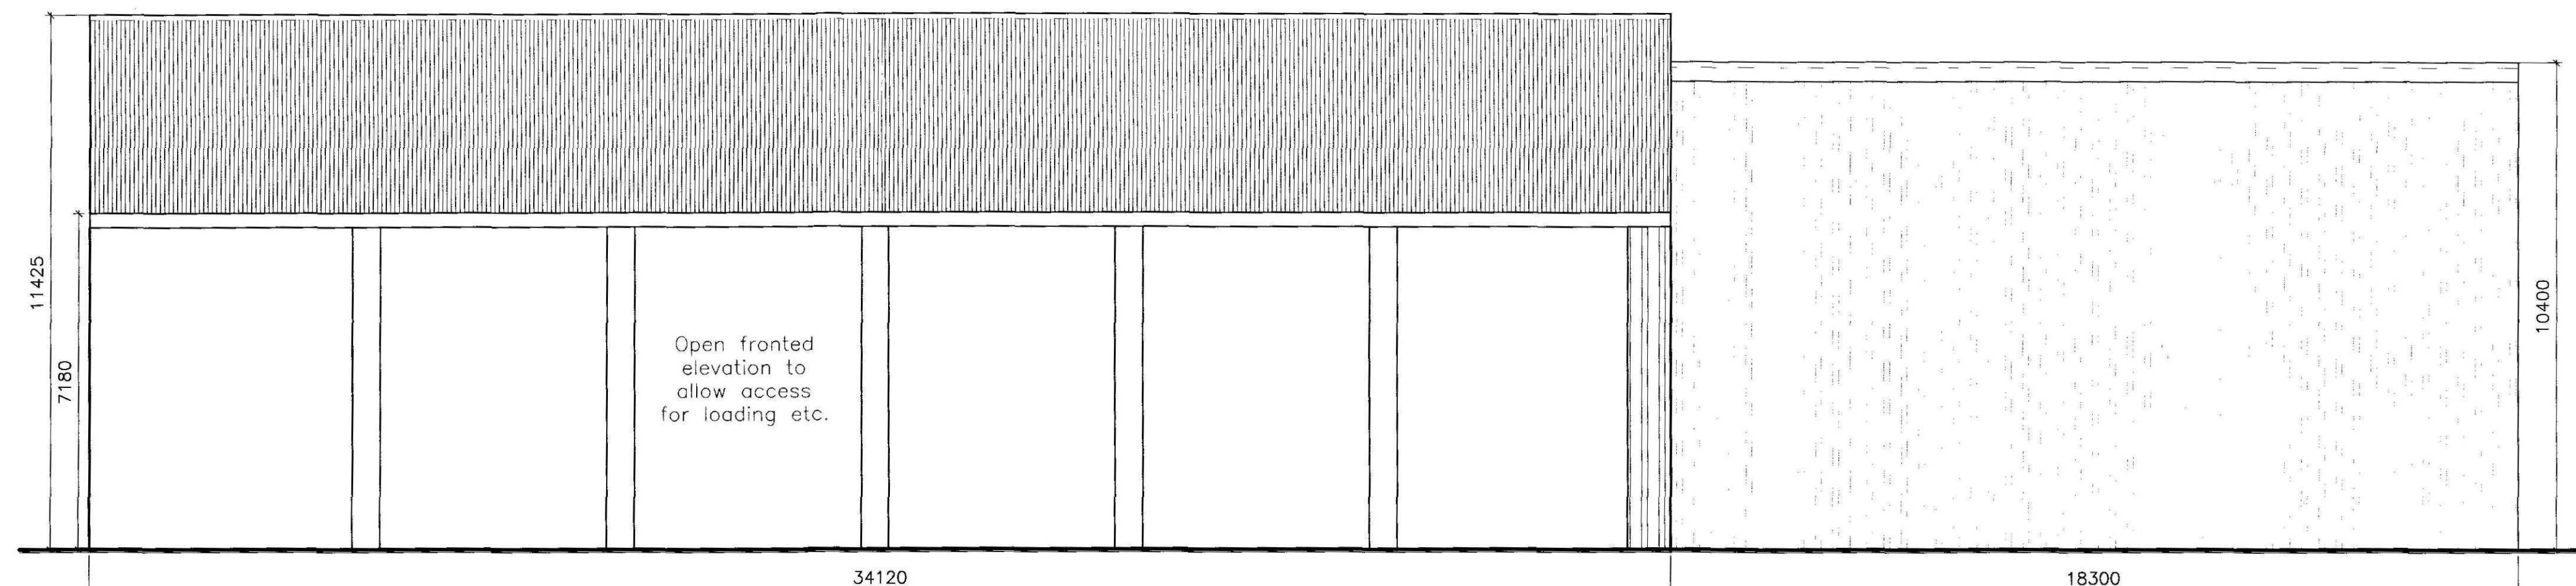

WEST ELEVATION
SCALE 1:100

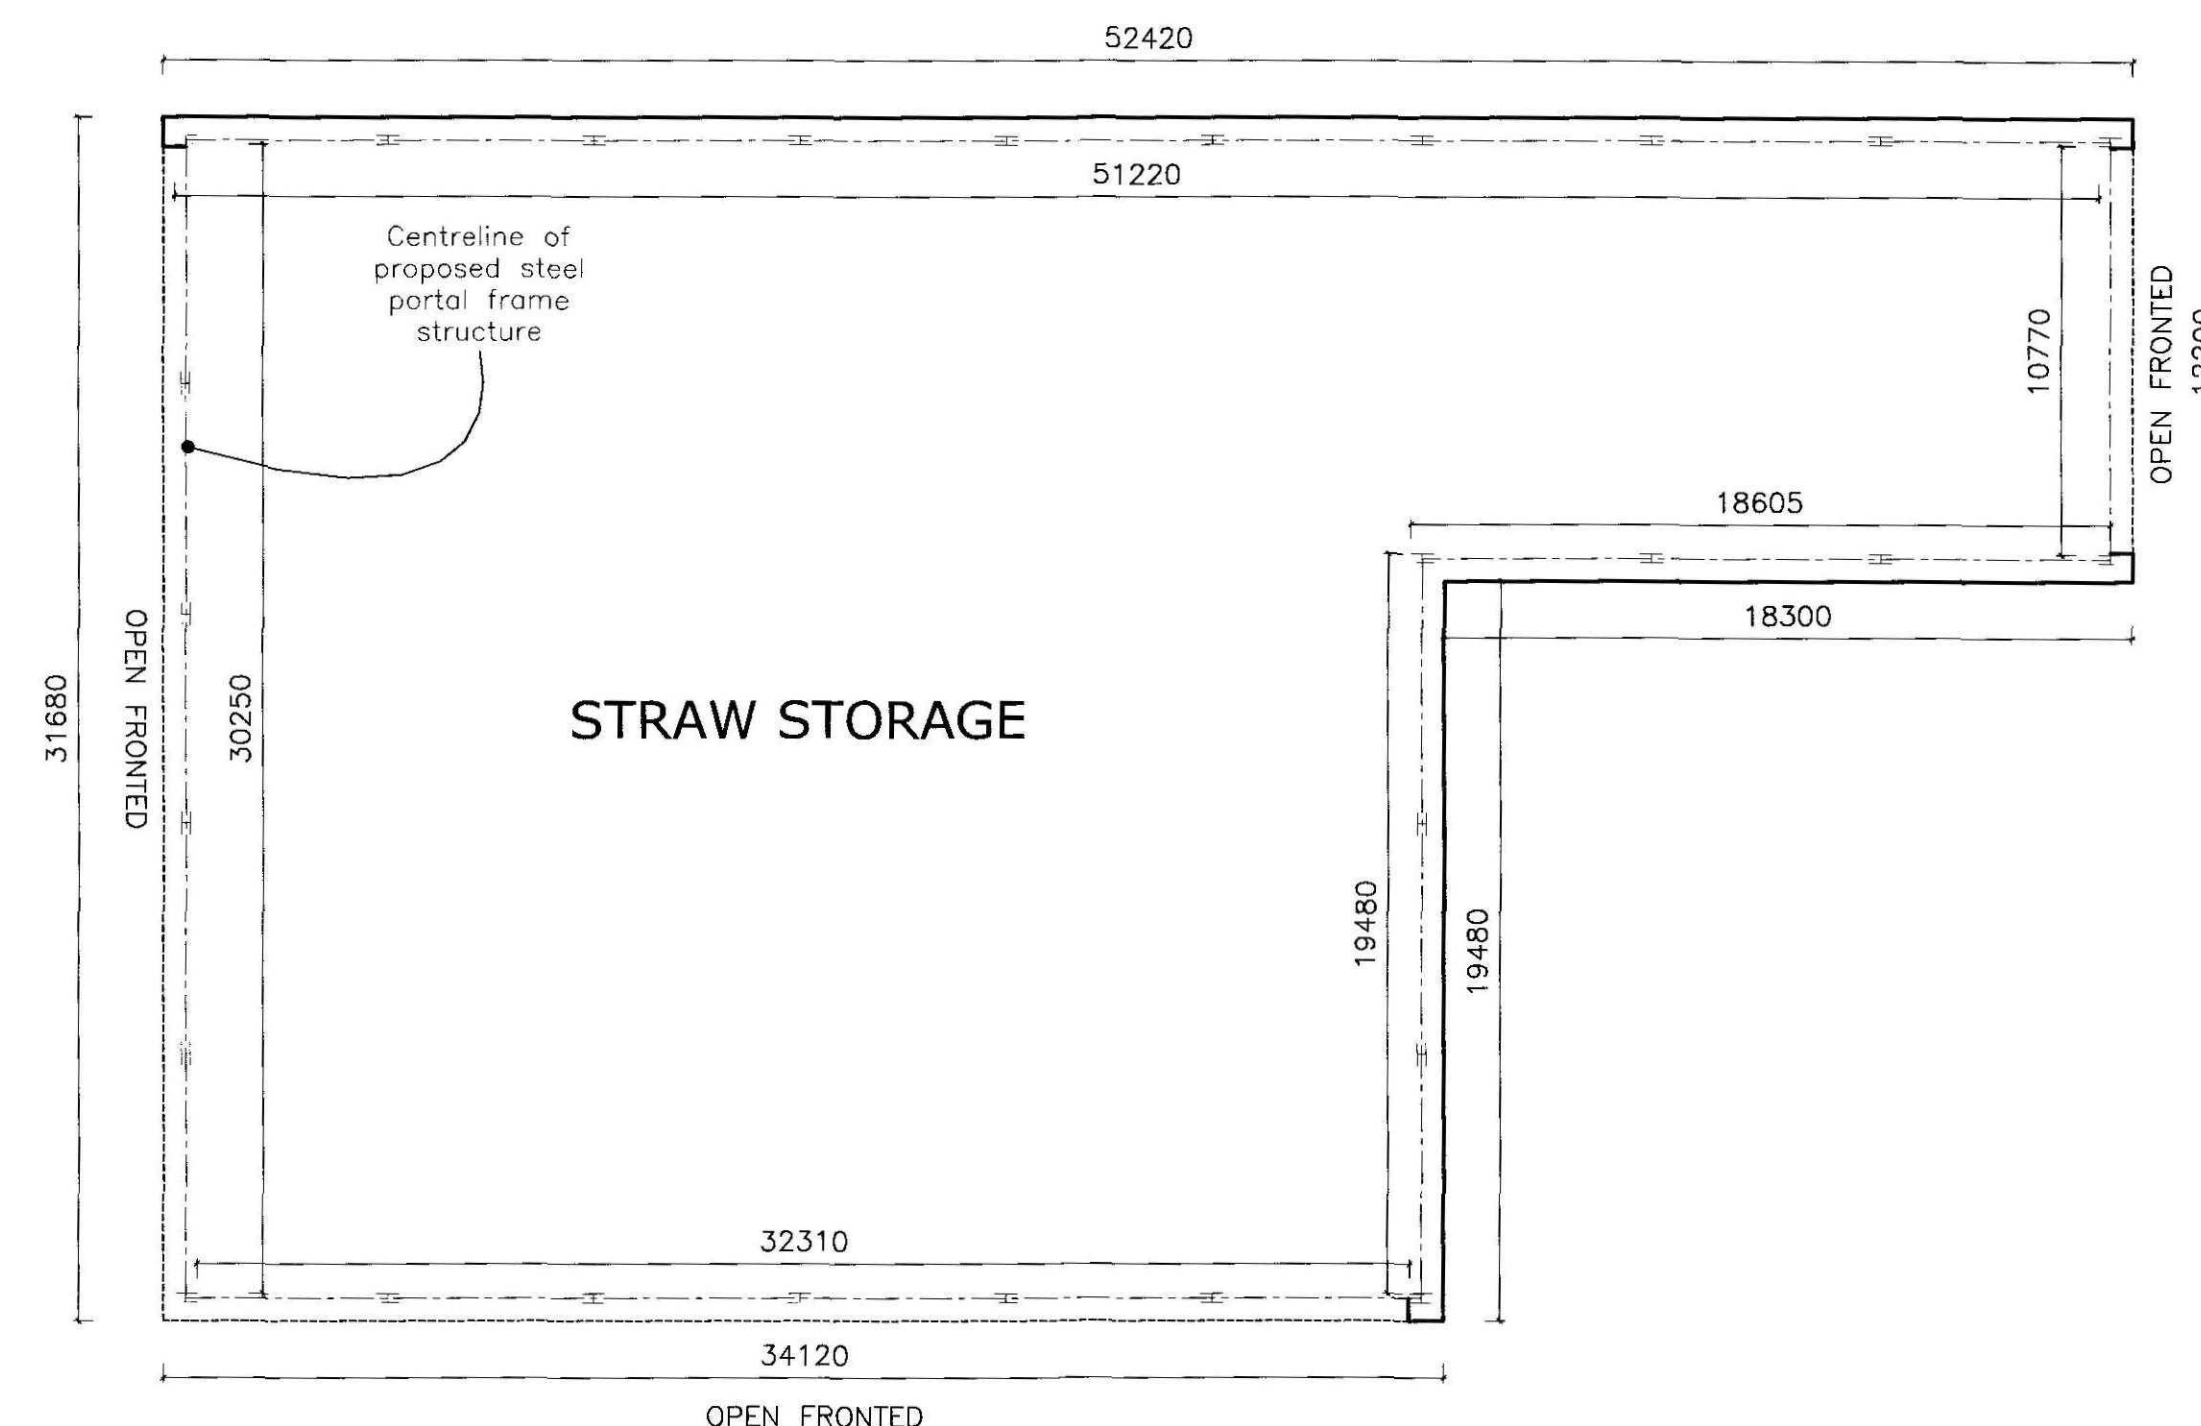

FLOOR PLAN
SCALE 1:200

0 1 2 3 4 5 10 m
1:200

chartered architects | chartered architectural technologists
building engineers | designers | project managers
domestic energy assessors | party wall surveyors | access consultants

NEIL DOWLMAN ARCHITECTURE LTD
14 MAIN RIDGE WEST, BOSTON, Lincs PE21 6QQ
T 01205 357272 F 01205 351115
E boston@neildowman-architecture.co.uk

OFFICES ALSO AT:
LOUTH T 01507 601155 ALFORD T 01507 463863
GRANTHAM T 01476 574242 HORNCASTLE T 01507 522899
SATELLITE OFFICE AT:
SKEGNESS T 01754 880080 LINCOLN T 01522 370025
GRIMSBY T 01472 660014

CLIENT MR. T. SNEATH

PROJECT PROPOSED STRAW STORE BUILDING

CROSSLANE FARM,
CROSS LANE,
PINCHBECK LINCOLNSHIRE
PE11 3SN

TITLE PROPOSED
ELEVATIONS

SCALE 1:100 1:200

DATE JANUARY 2011

DRAWN BY AF

CHECKED BY ND

DRAWING NO B/2524/03

DRAWING REVISION A



NEIL DOWLMAN | Architecture
www.neildowman-architecture.co.uk

