


AMENDED PLAN

Ref. A1

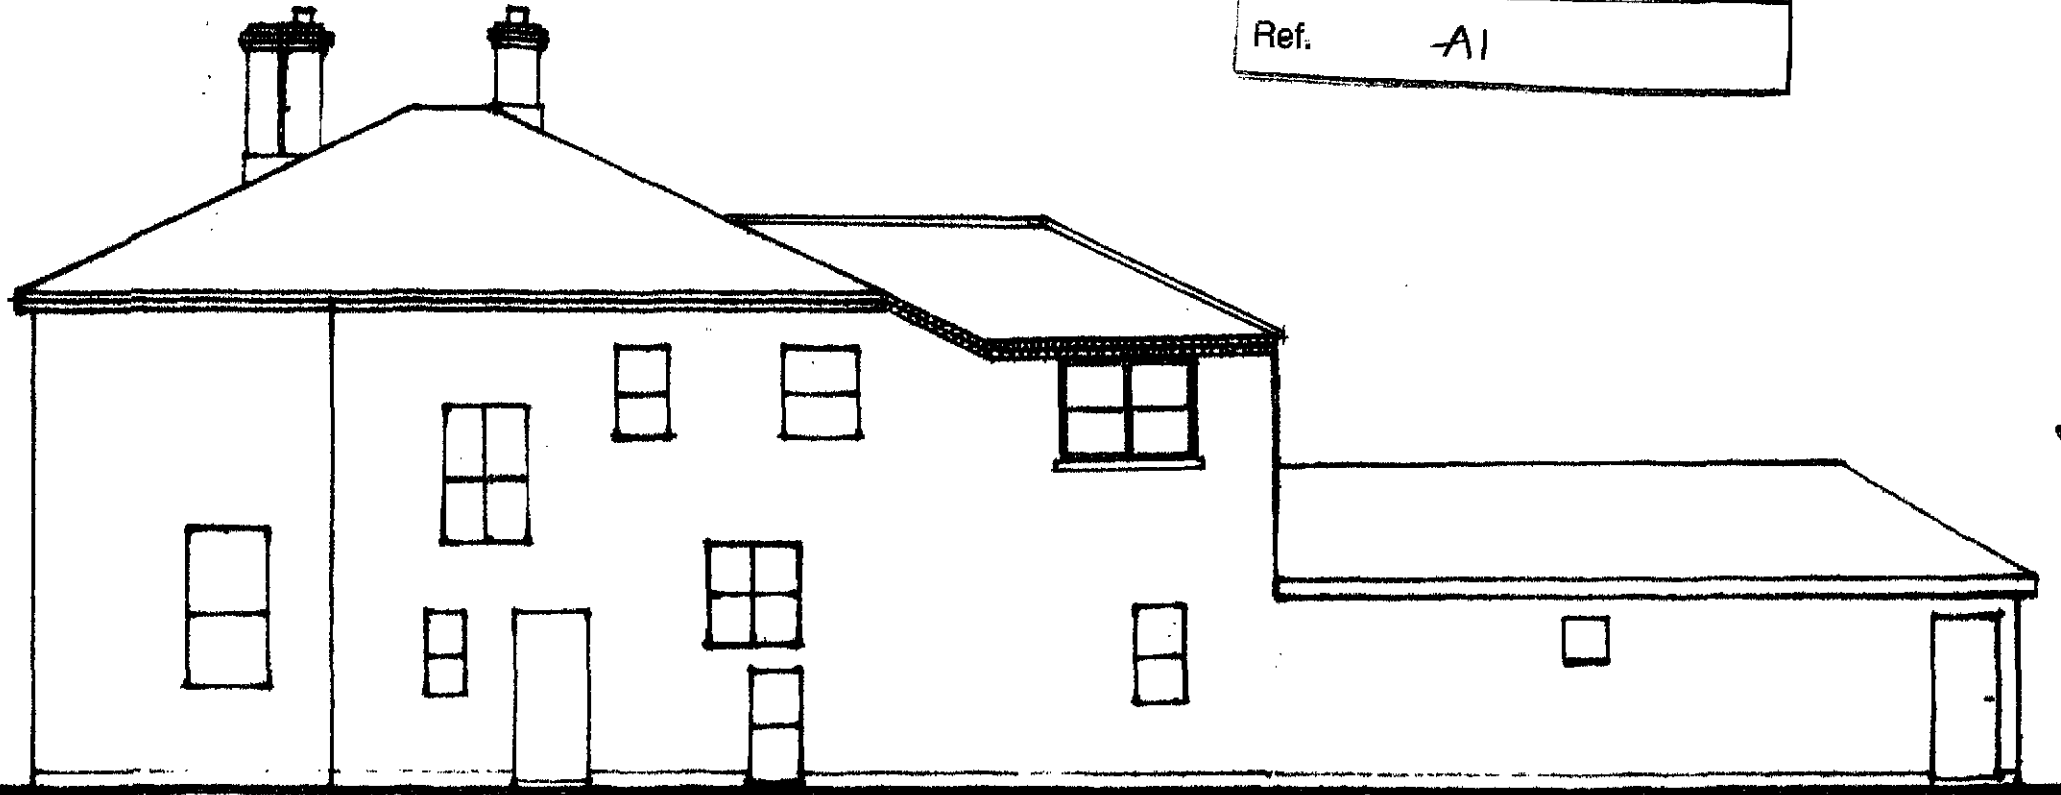

SHDC
Planning & Development

1 6 MAR 2011

Ref: 0099-11

Alterations
Laurel Farm House
Parson Drove
West Pinchbeck
Spalding
PE11 3Qw

Proposed East elevation (revised)
Drawing number LFH5B Scale 1:100

SHDC
Planning & Development
1 6 MAR 2011
Ref: 0099-11



AMENDED PLAN
Ref. A1



Alterations
Laurel Farm House
Parson Drove
West Pinchbeck
Spalding
PE11 3Qw

Proposed North and West elevations (revised)
Drawing number LFH6B Scale 1:100

rooflights
existing flat roof



AMENDED PLAN

Ref.

A1

SHDC
Planning & Development

16 MAR 2011

Ref:

0099-11

Alterations
Laurel Farm House
Parson Drove
West Pinchbeck
Spalding
PE11 3QW

Partial Site plan Existing and Proposed (revised)
Drawing number LFH2B Scale 1:500