



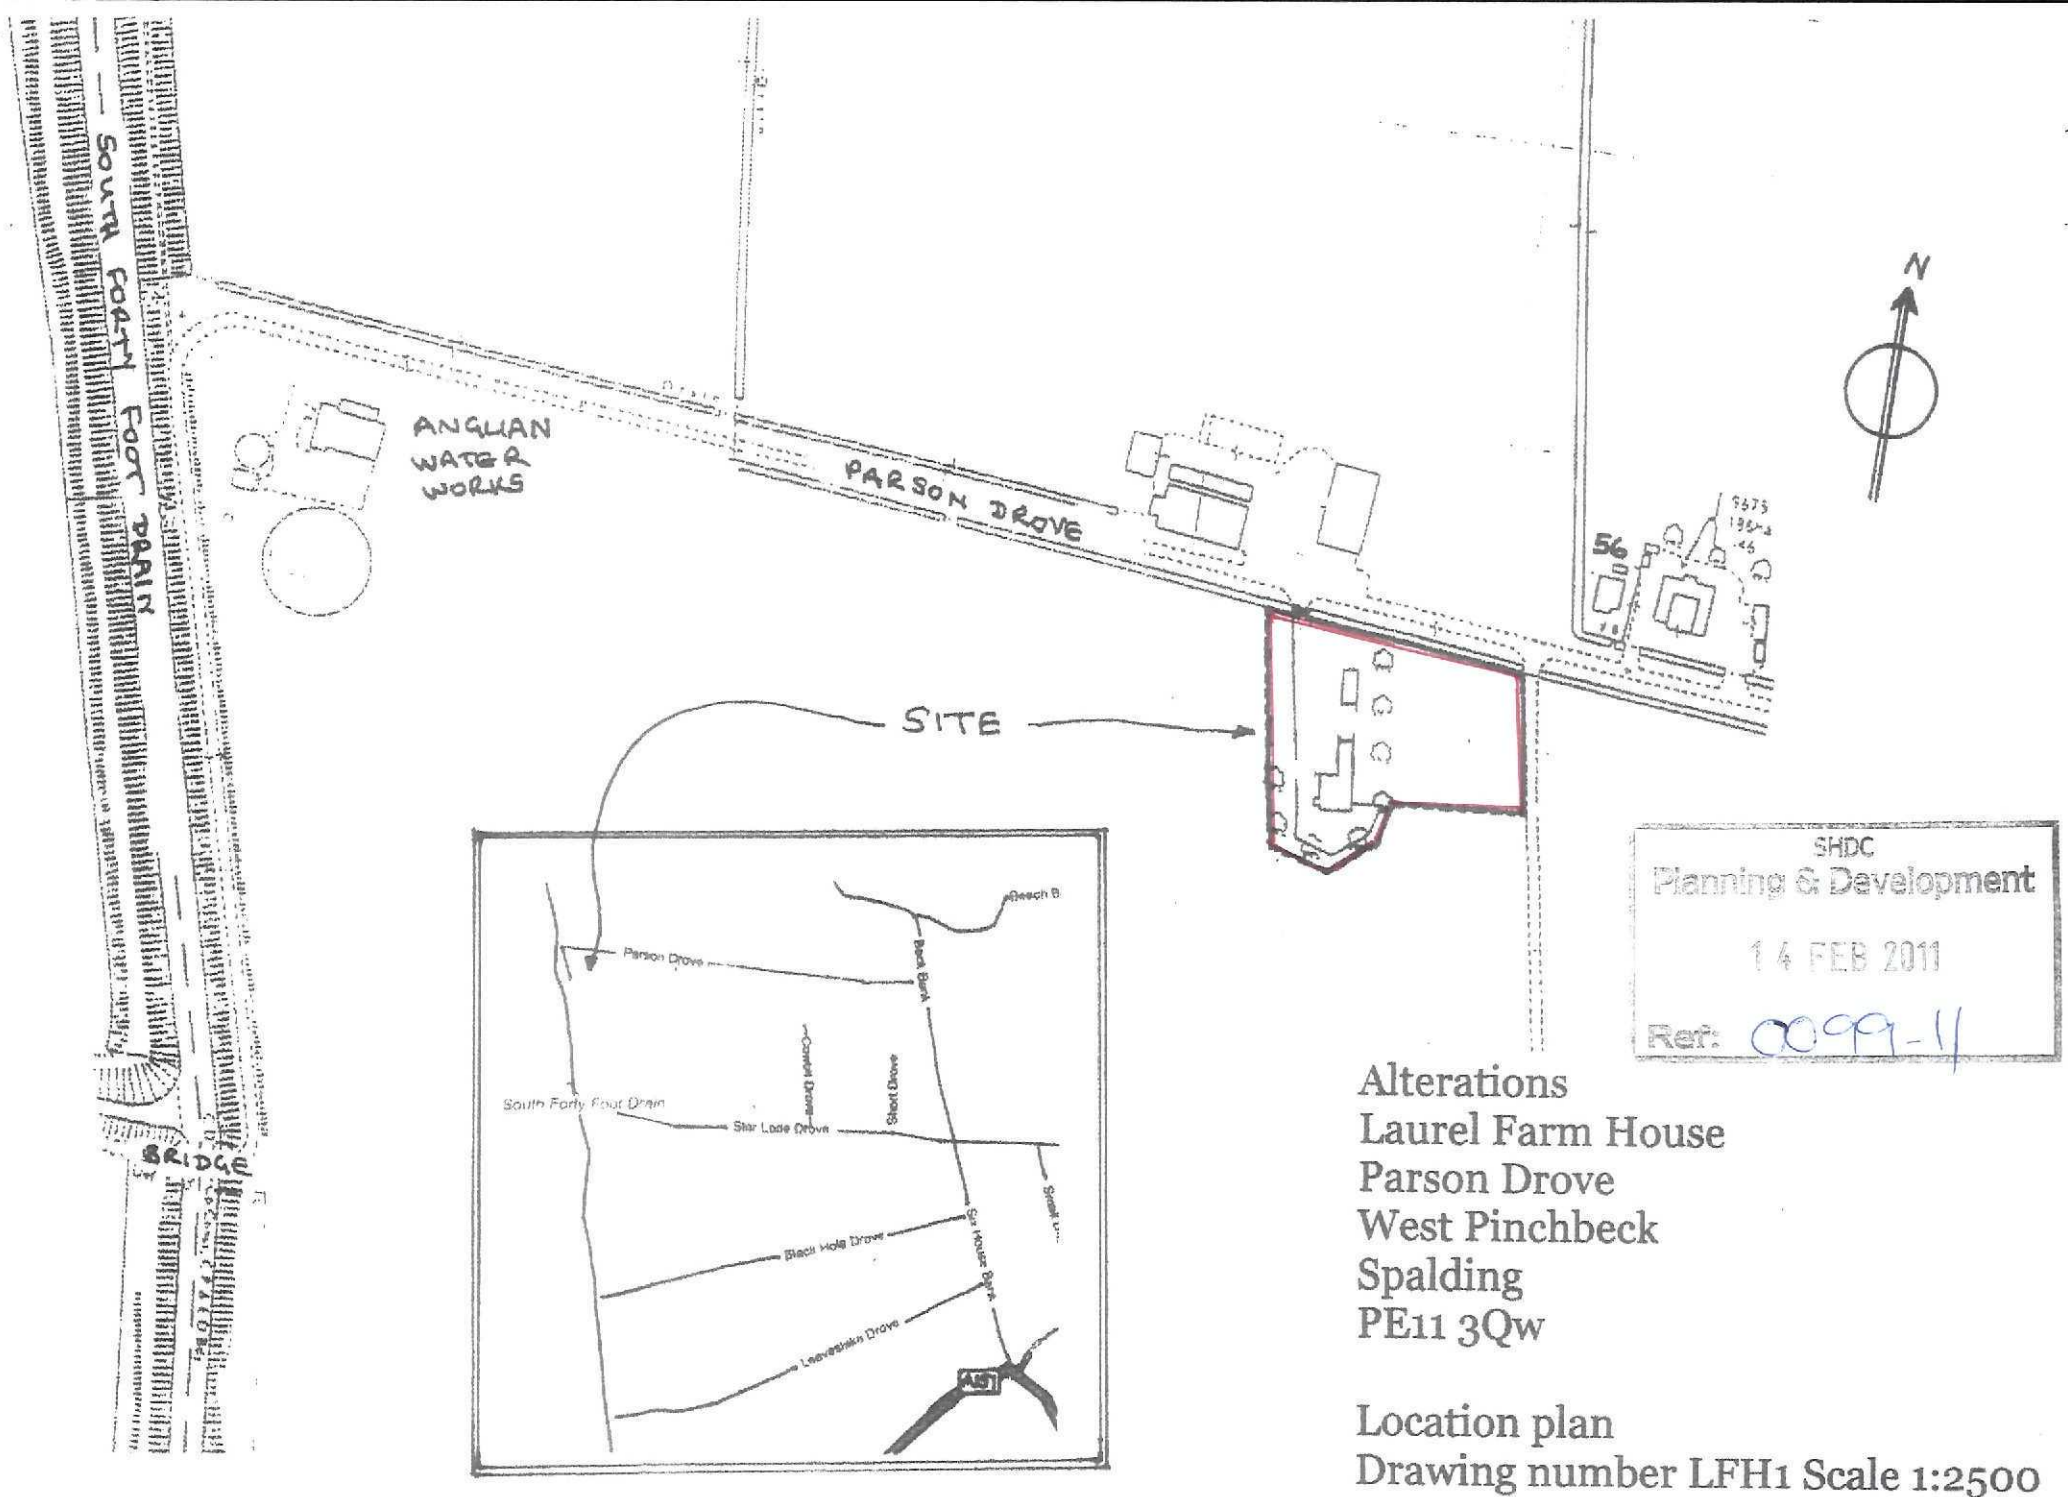


rooflights
existing flat roof

new flat roof
with lantern

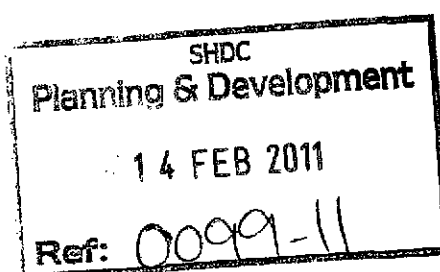

Alterations
Laurel Farm House
Parson Drove
West Pinchbeck
Spalding
PE11 3Qw


Partial Site plan Existing and Proposed
Drawing number LFH2 Scale 1:500

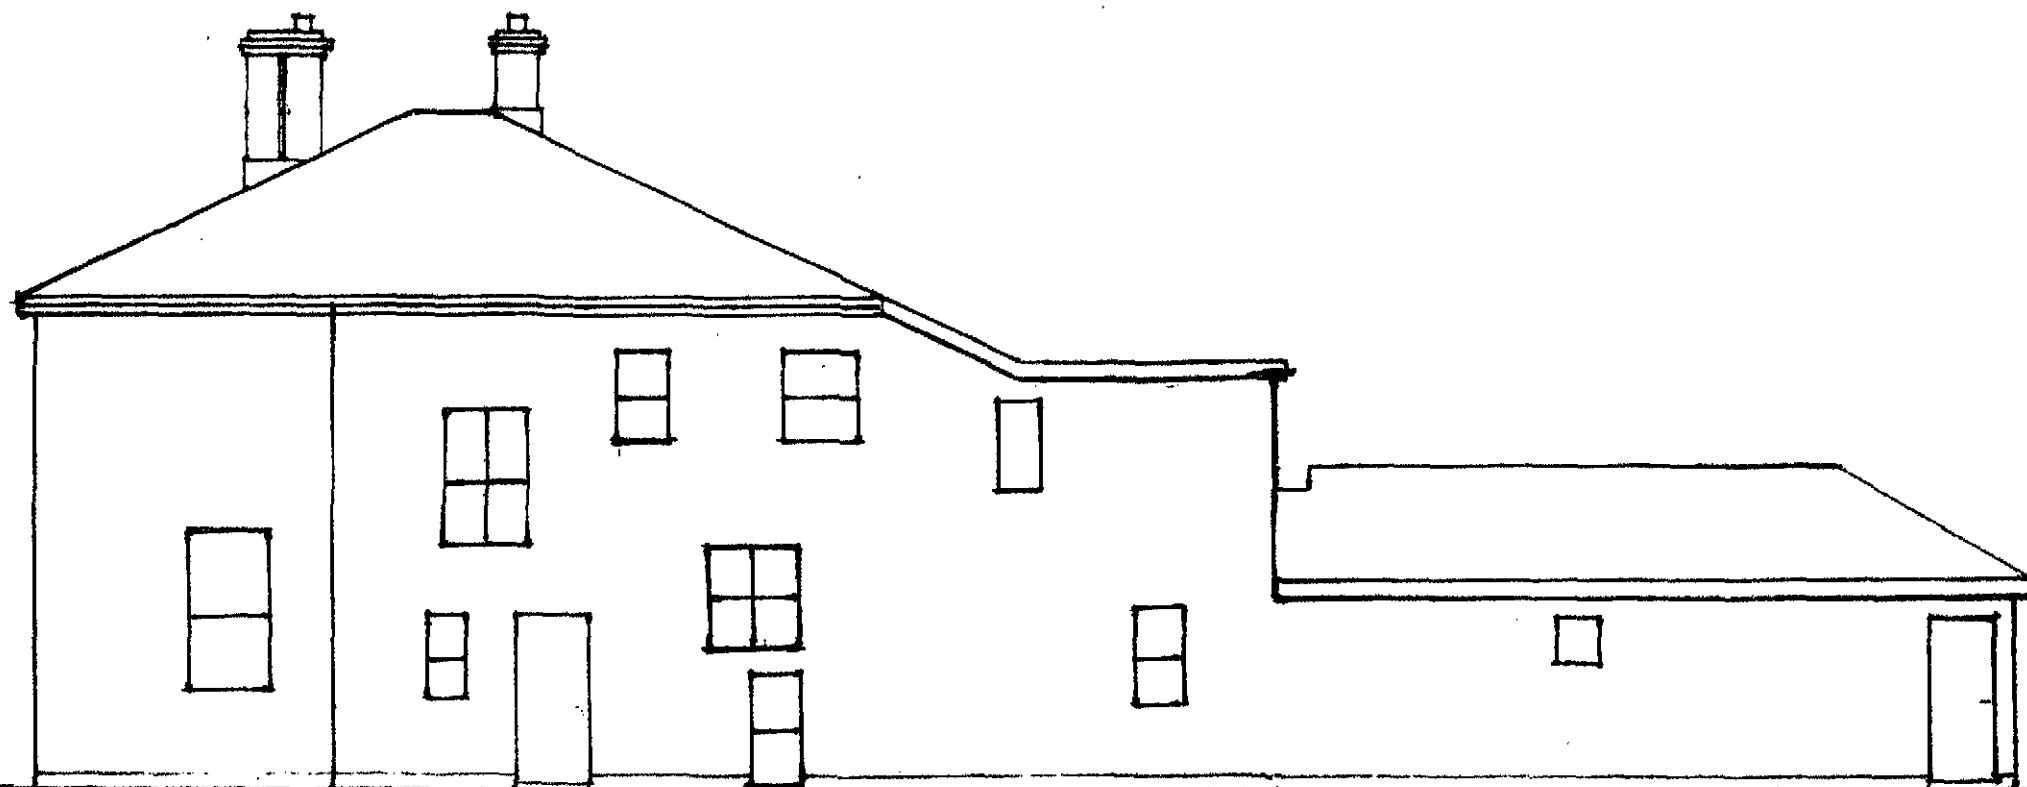


SHDC
Planning & Development
14 FEB 2011
Ref: 0099-11

Alterations
Laurel Farm House
Parson Drove
West Pinchbeck
Spalding
PE11 3Qw

Existing East elevation
Drawing number LFH3 Scale 1:100

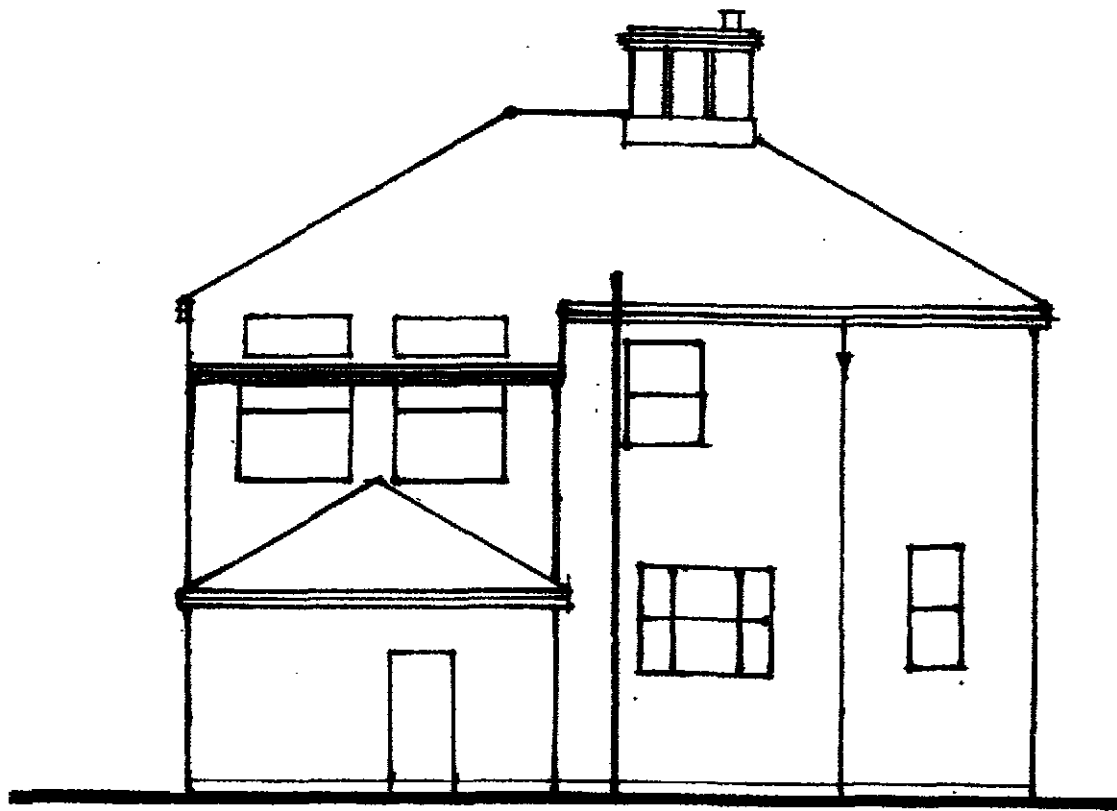

N


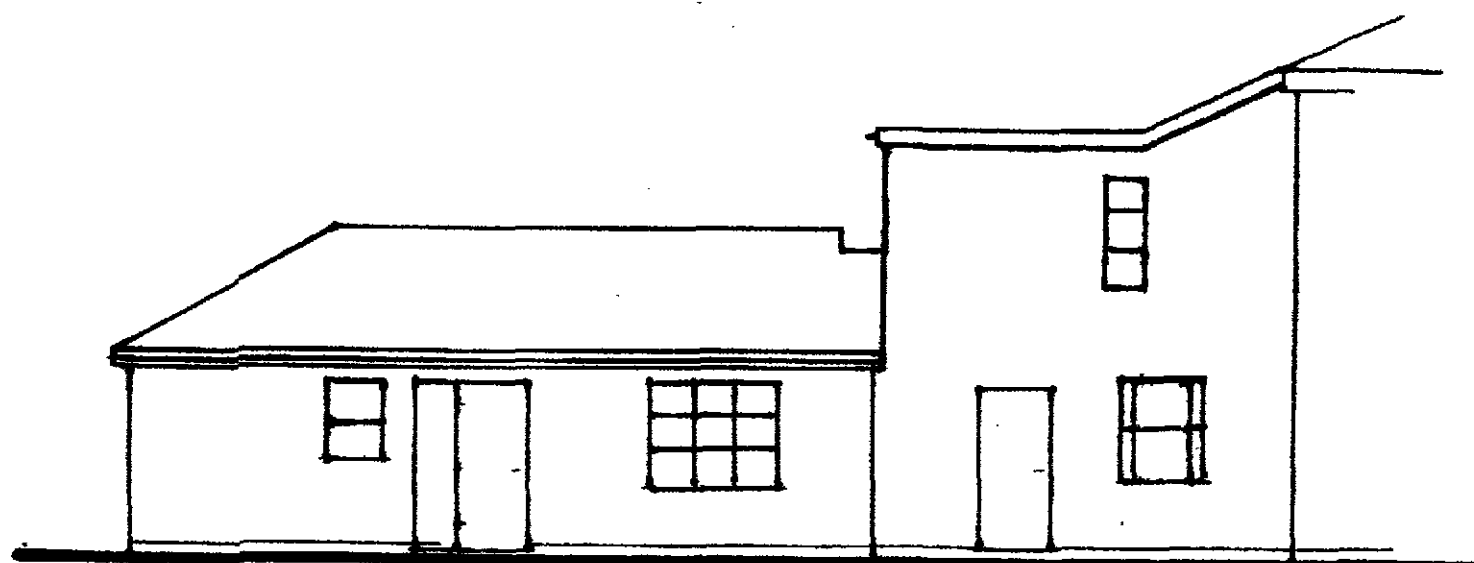


W

SHDC
Planning & Development
14 FEB 2011
Ref: 0099-11



Alterations
Laurel Farm House
Parson Drove
West Pinchbeck
Spalding
PE11 3Qw

Existing North and West elevations
Drawing number LFH4 Scale 1:100

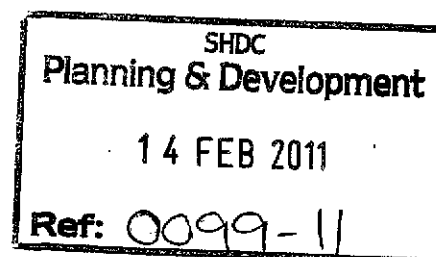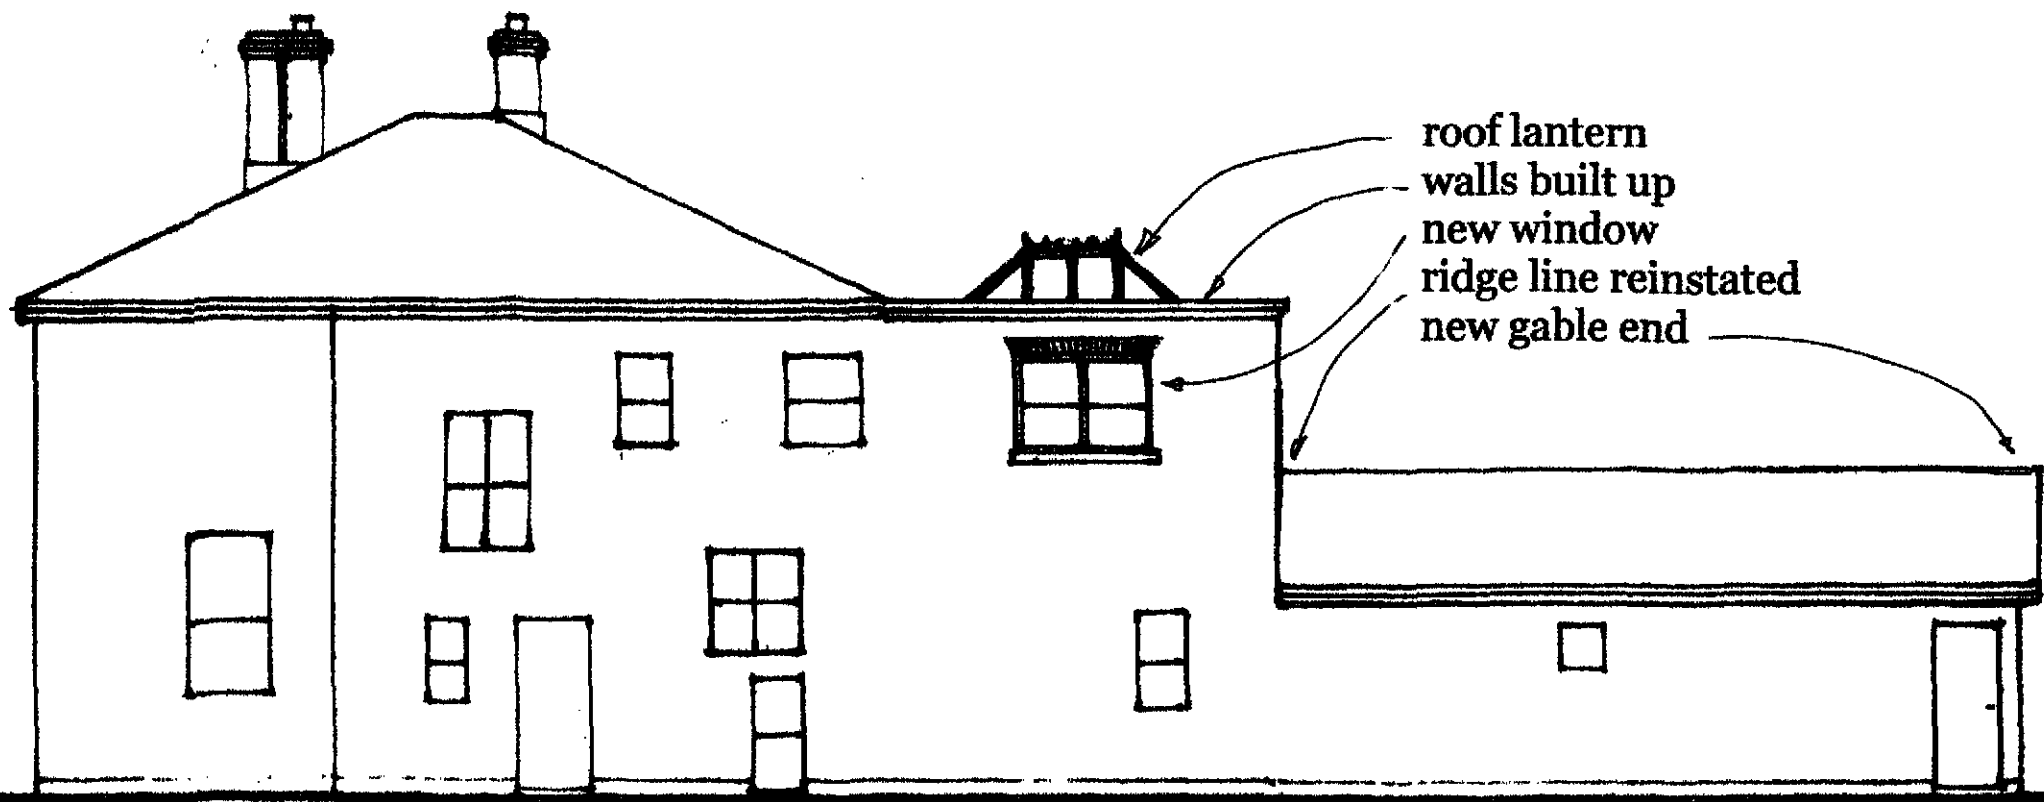


Alterations
Laurel Farm House
Parson Drove
West Pinchbeck
Spalding
PE11 3Qw

Proposed East elevation
Drawing number LFH5 Scale 1:100

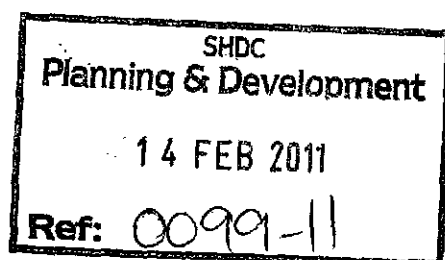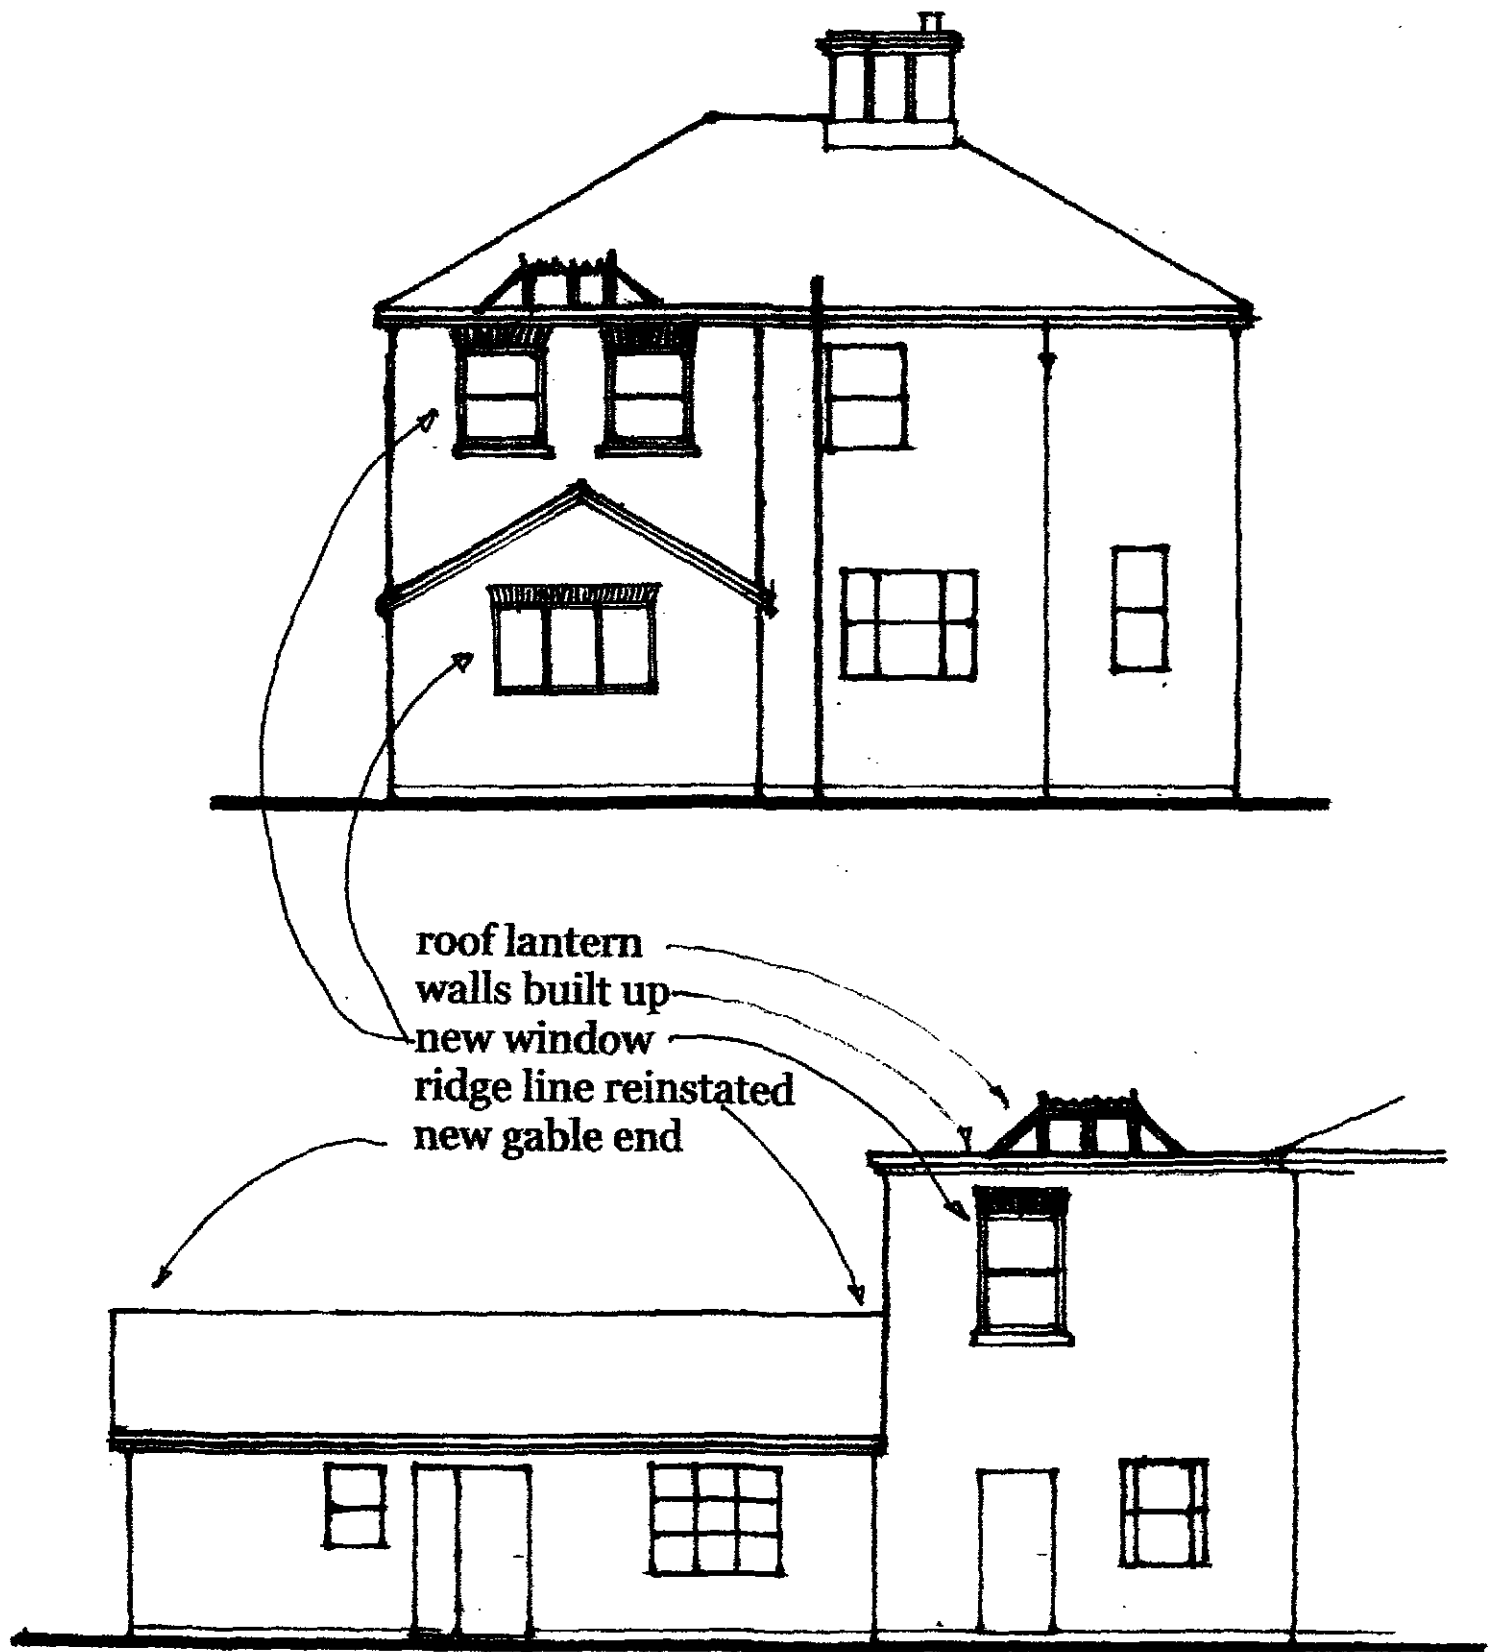


Alterations
Laurel Farm House
Parson Drove
West Pinchbeck
Spalding
PE11 3QW

Proposed North and West elevations
Drawing number LFH6 Scale 1:100

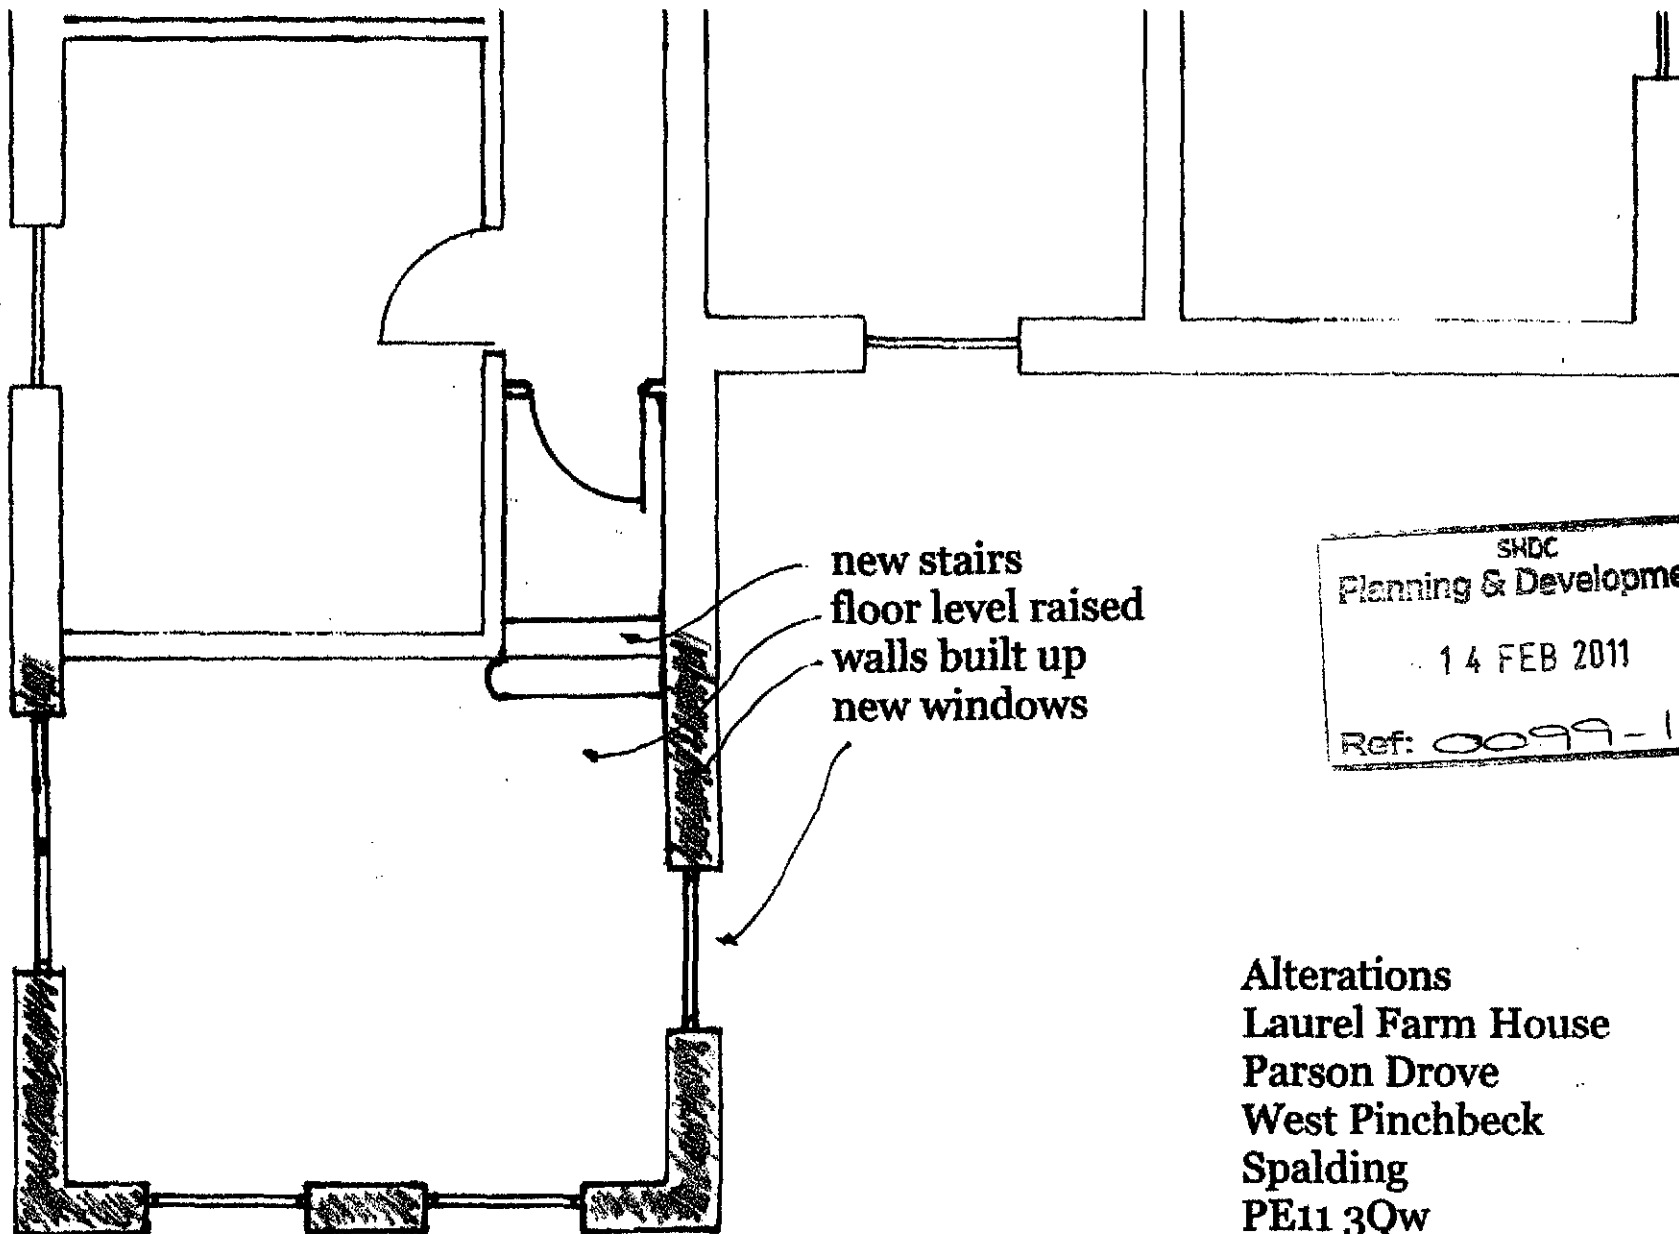

new stairs
floor level raised
walls built up
new windows

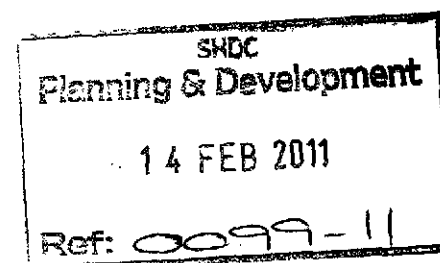

Alterations
Laurel Farm House
Parson Drove
West Pinchbeck
Spalding
PE11 3Qw

Proposed first floor plan (partial)
Drawing number LFH7 Scale 1:50