


© Design Copyright reserved. Written consent must be obtained before copying or reproducing this drawing. Do not scale this drawing, use figured dimensions only. Contractors are responsible for taking and checking site dimensions. Any discrepancy must be reported to the Architectural Technologist immediately.

REVISION LETTER DESCRIPTION MADE BY DATE

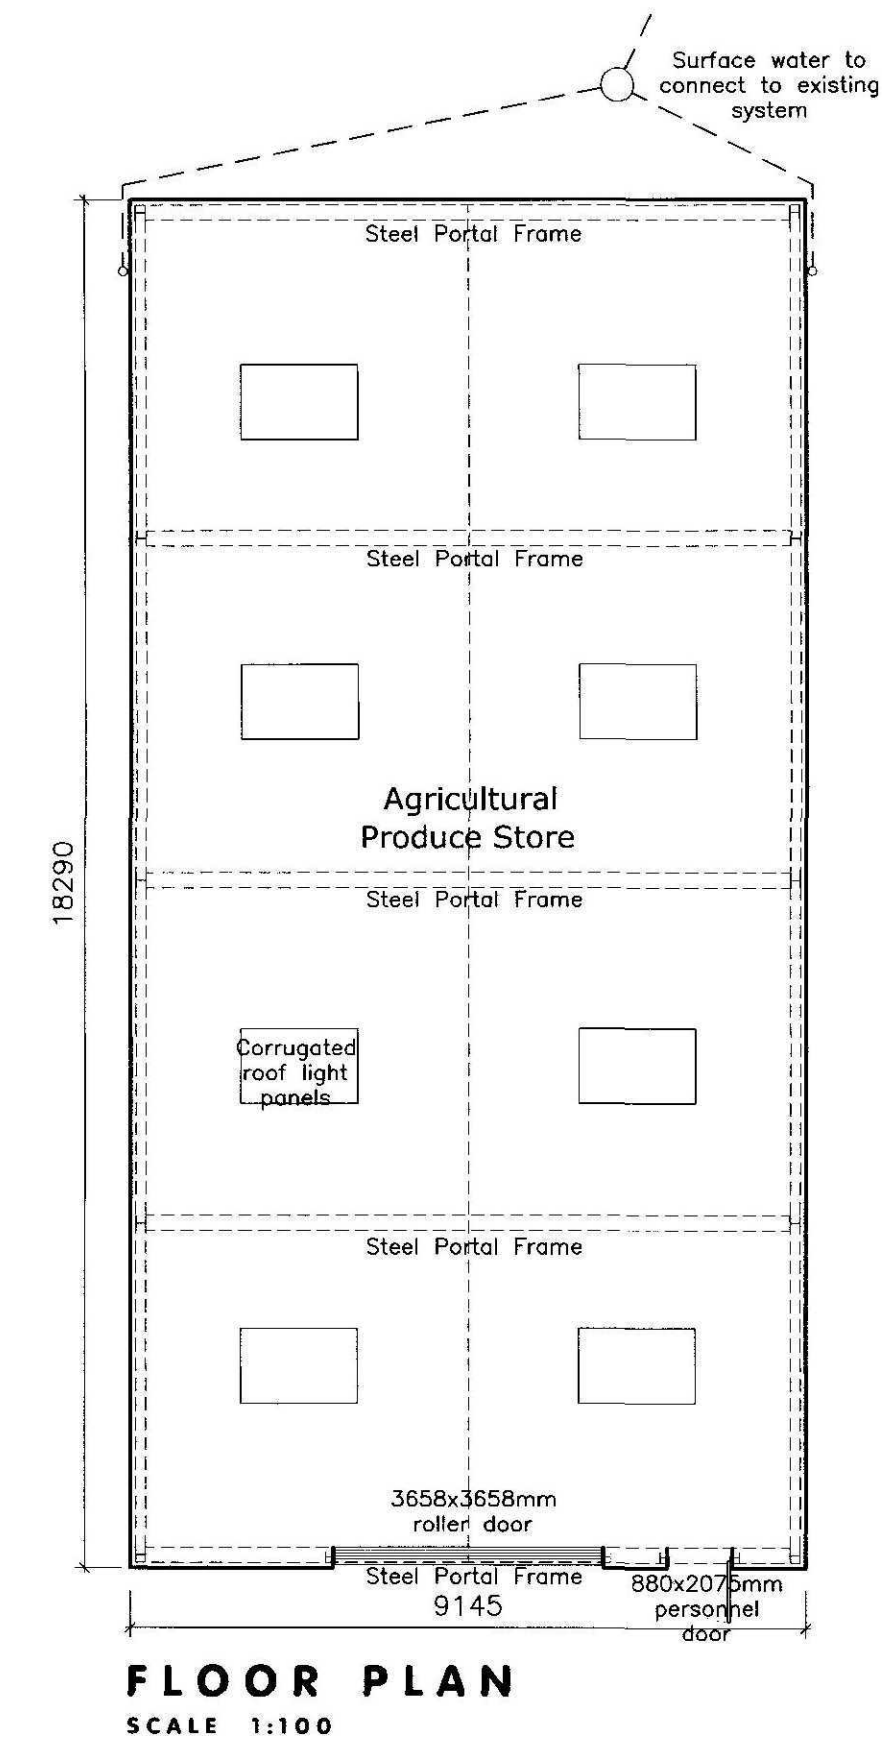

**FLOOR PLAN**  
SCALE 1:100

chartered architects | chartered architectural technologists  
building engineers | designers | project managers  
domestic energy assessors | party wall surveyors | access consultants

**NEIL DOWLMAN ARCHITECTURE LTD**  
14 MAIN RIDGE WEST, BOSTON, Lincs PE21 6QQ  
T 01205 357272 F 01205 351115  
E boston@neildowman-architecture.co.uk

OFFICES ALSO AT:  
LOUTH T 01507 601155 ALFORD T 01507 463863  
GRANTHAM T 01476 574242 HORNCASTLE T 01507 522899  
SATELLITES OFFICE AT:  
SKEDNESS T 01754 680080 LINCOLN T 01522 370025  
GRIMSBY T 01472 660014

**CLIENT** MR. T. SNEATH

**PROJECT** PROPOSED AGRICULTURAL STORE BUILDING  
CROSSLANE FARM,  
CROSS LANE,  
PINCHBECK LINCOLNSHIRE  
PE11 3SN

**TITLE** PROPOSED ELEVATIONS  
SITE / BLOCK PLAN

**SCALE** 1:100 / 1:500


**DATE** JANUARY 2012

**DRAWN BY** SDR


**CHECKED BY** ND

**DRAWING NO** B/2639/02

**DRAWING REVISION**

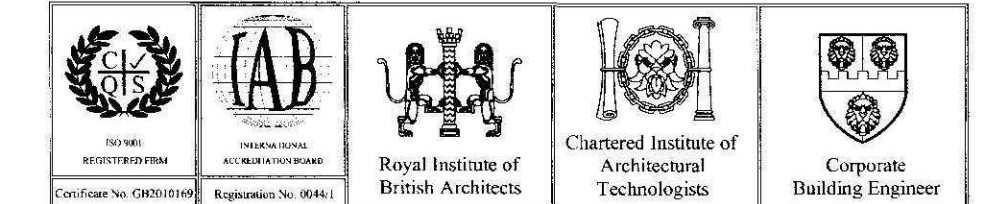

NEIL DOWLMAN | Architecture  
www.neildowman-architecture.co.uk

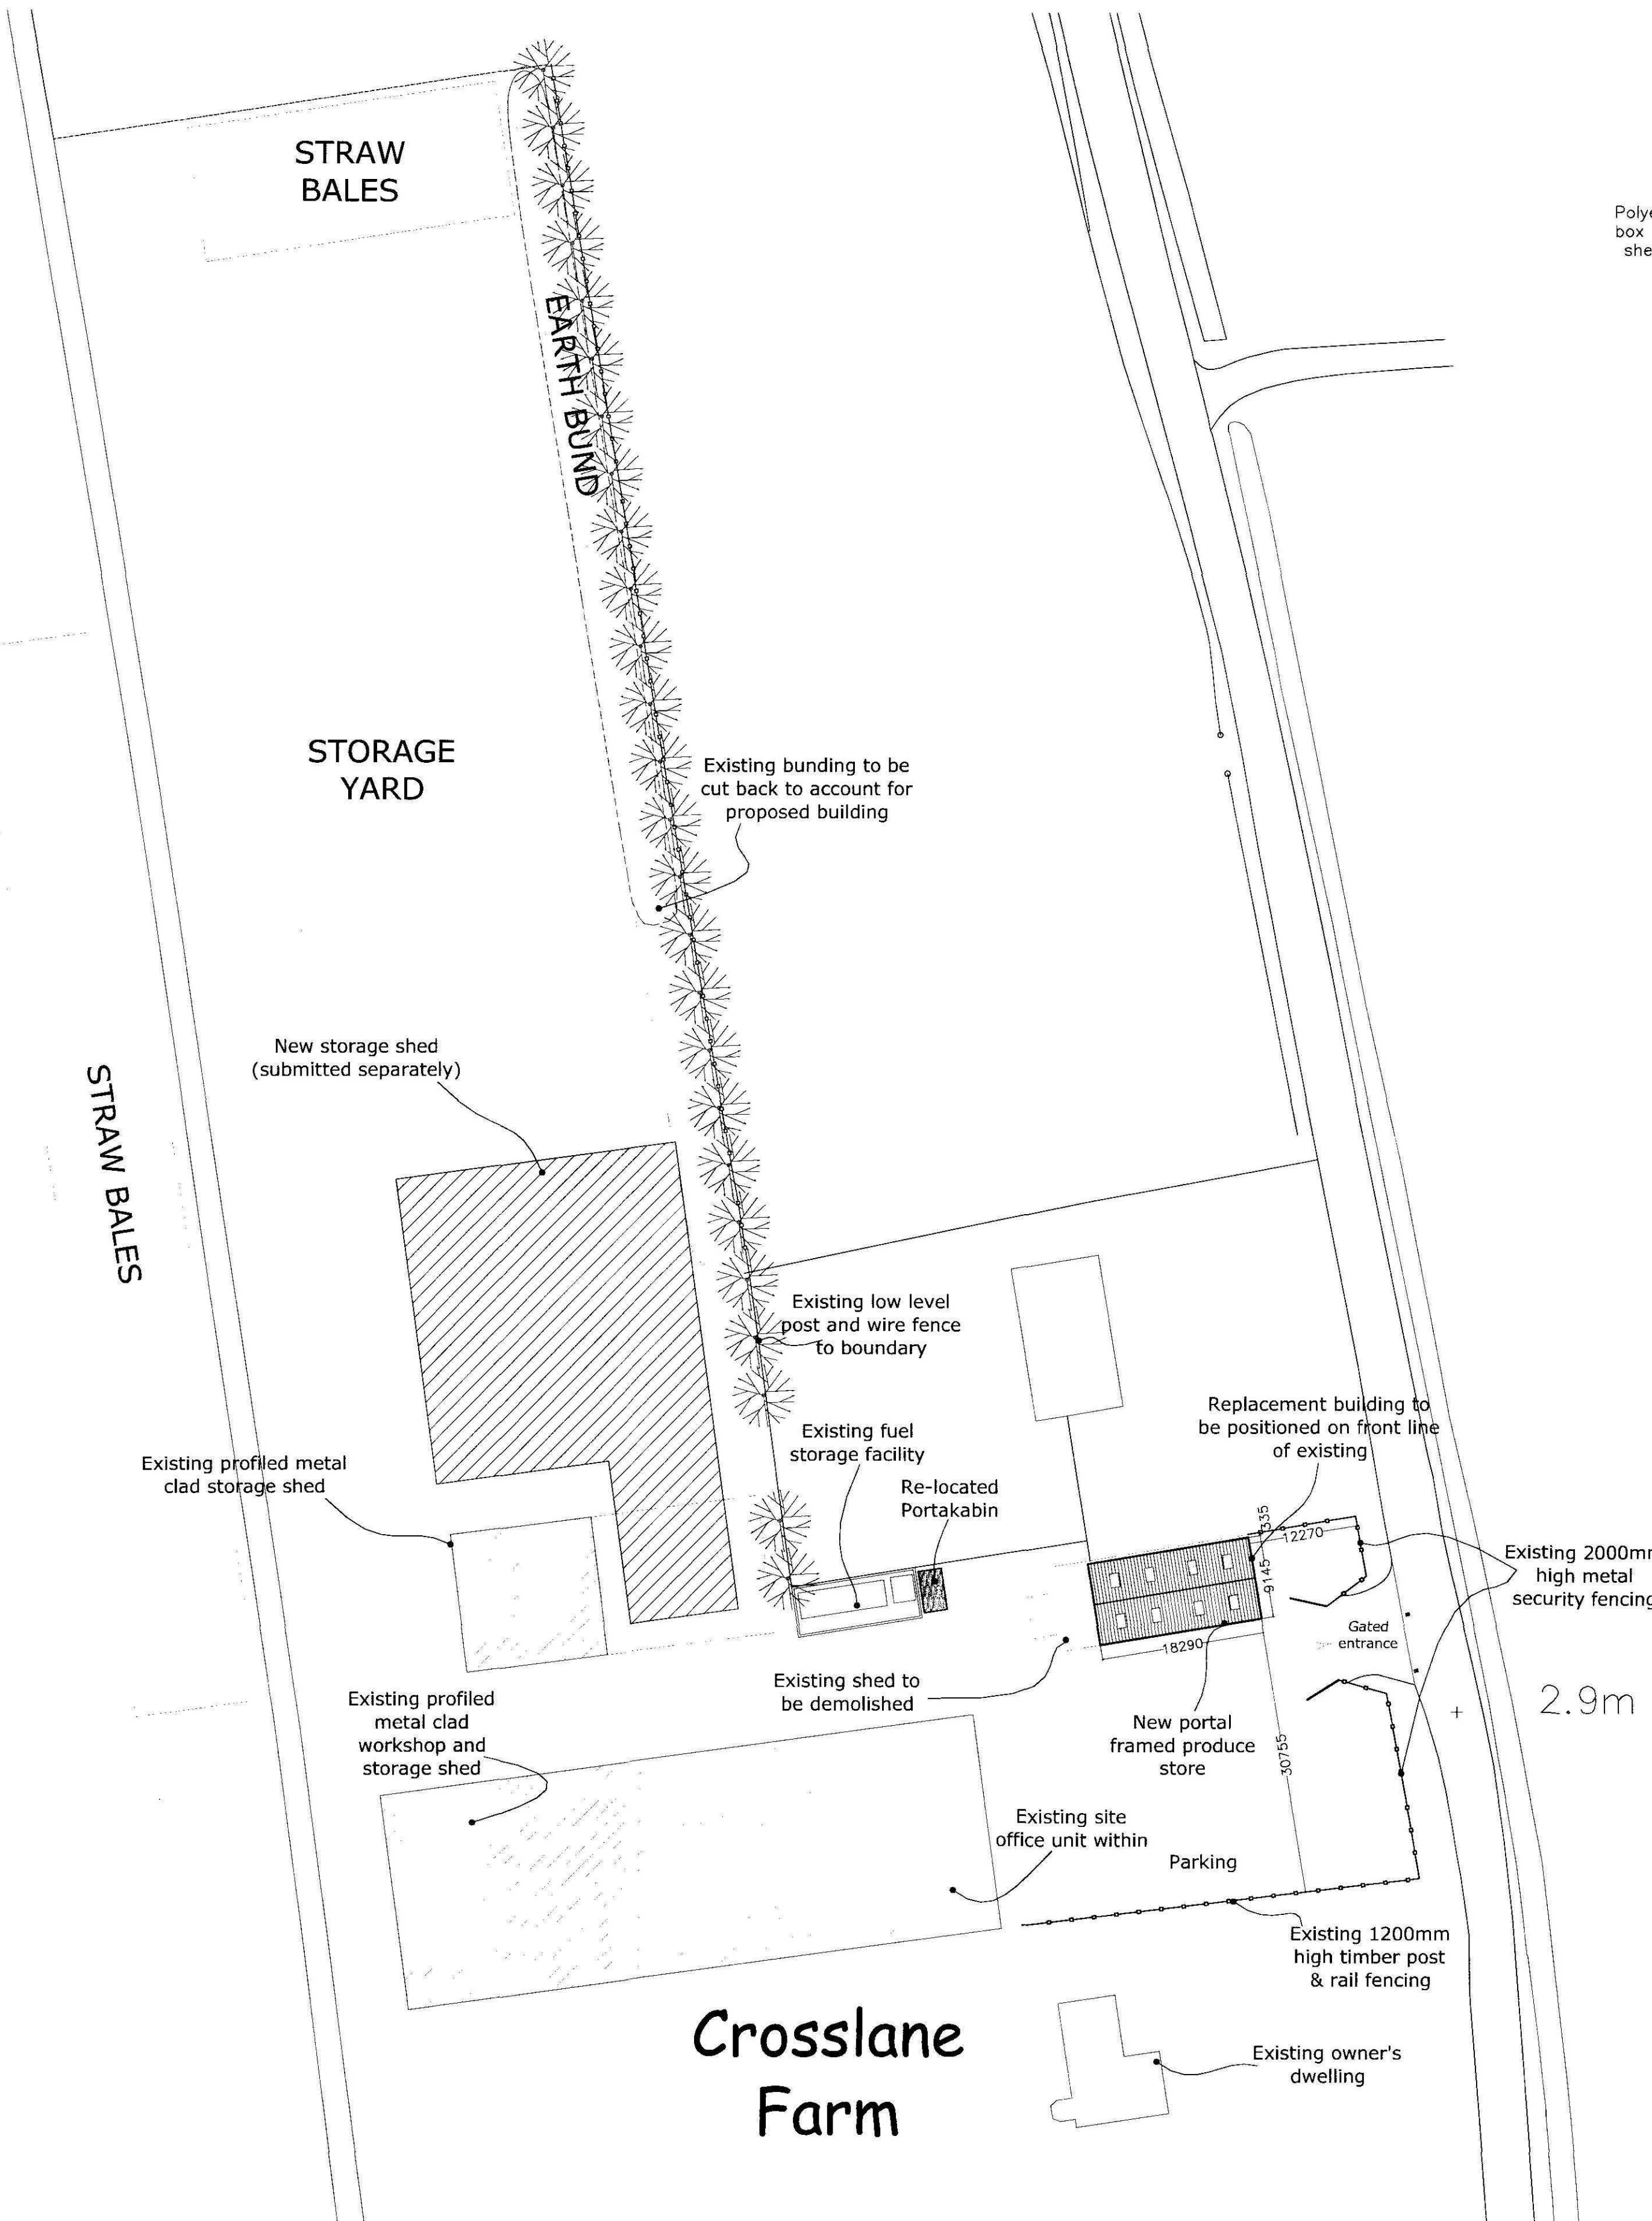

**BLOCK/SITE PLAN**  
SCALE 1:500