




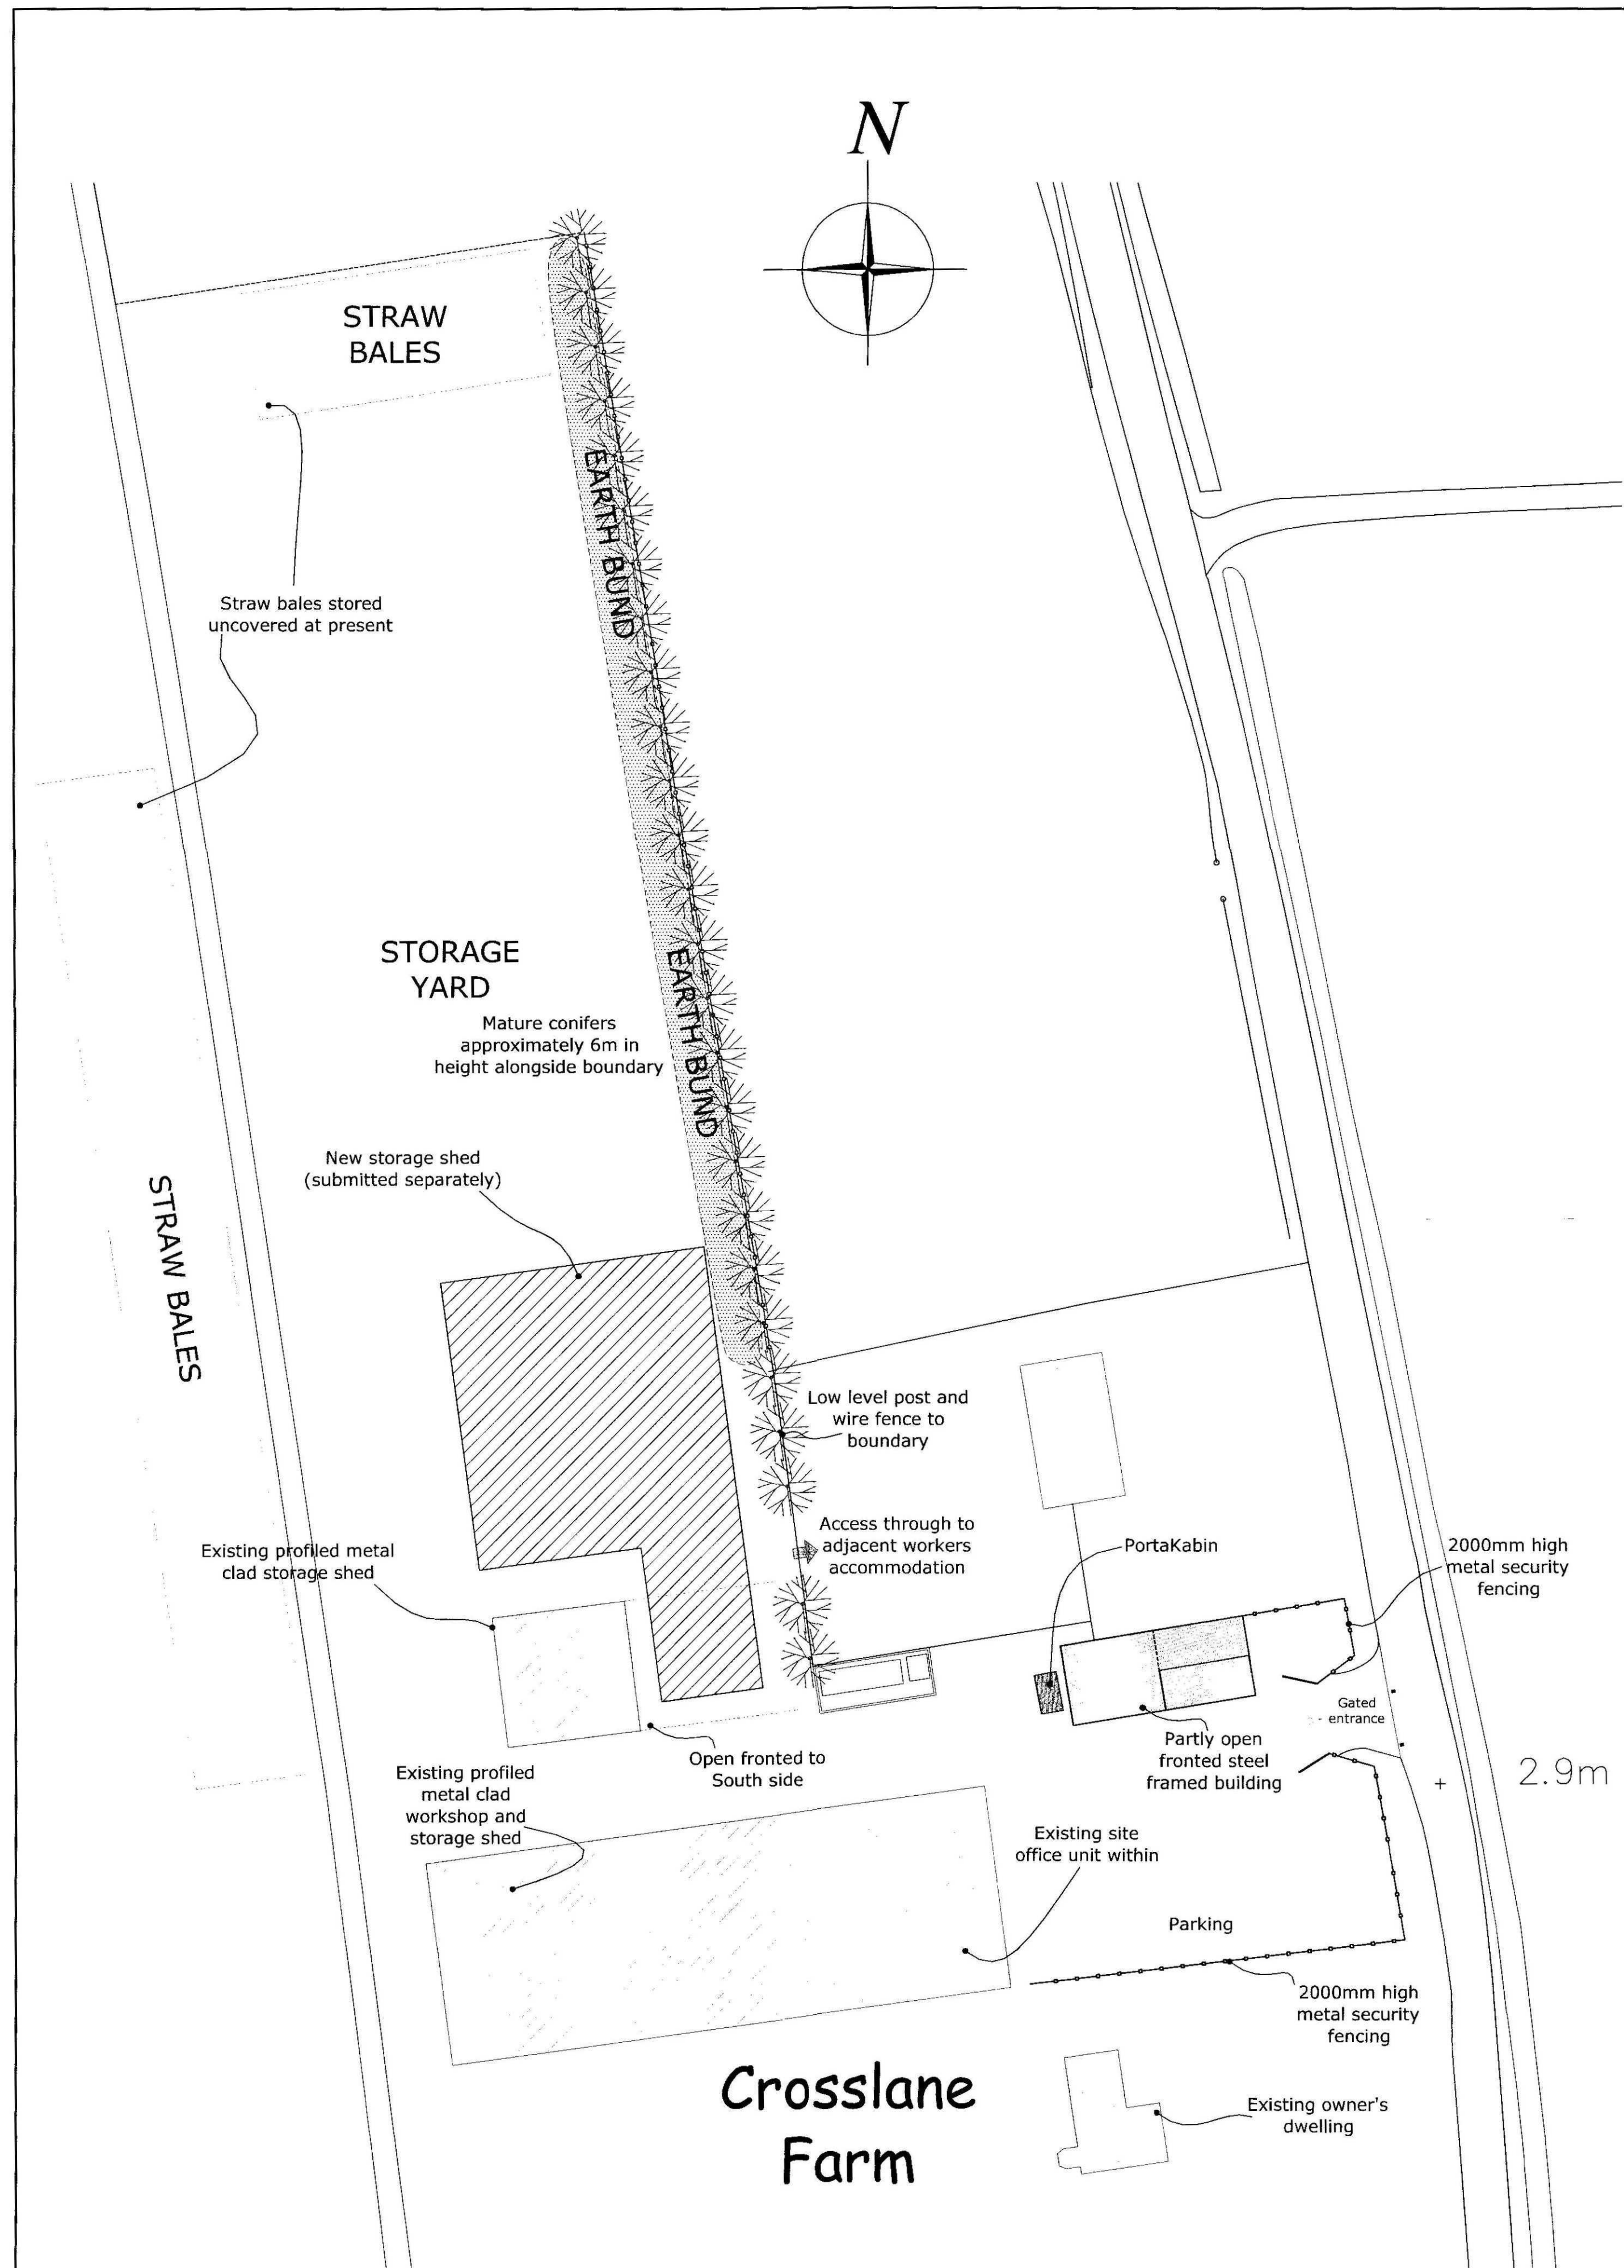


BLOCK/SITE PLAN
SCALE 1:500

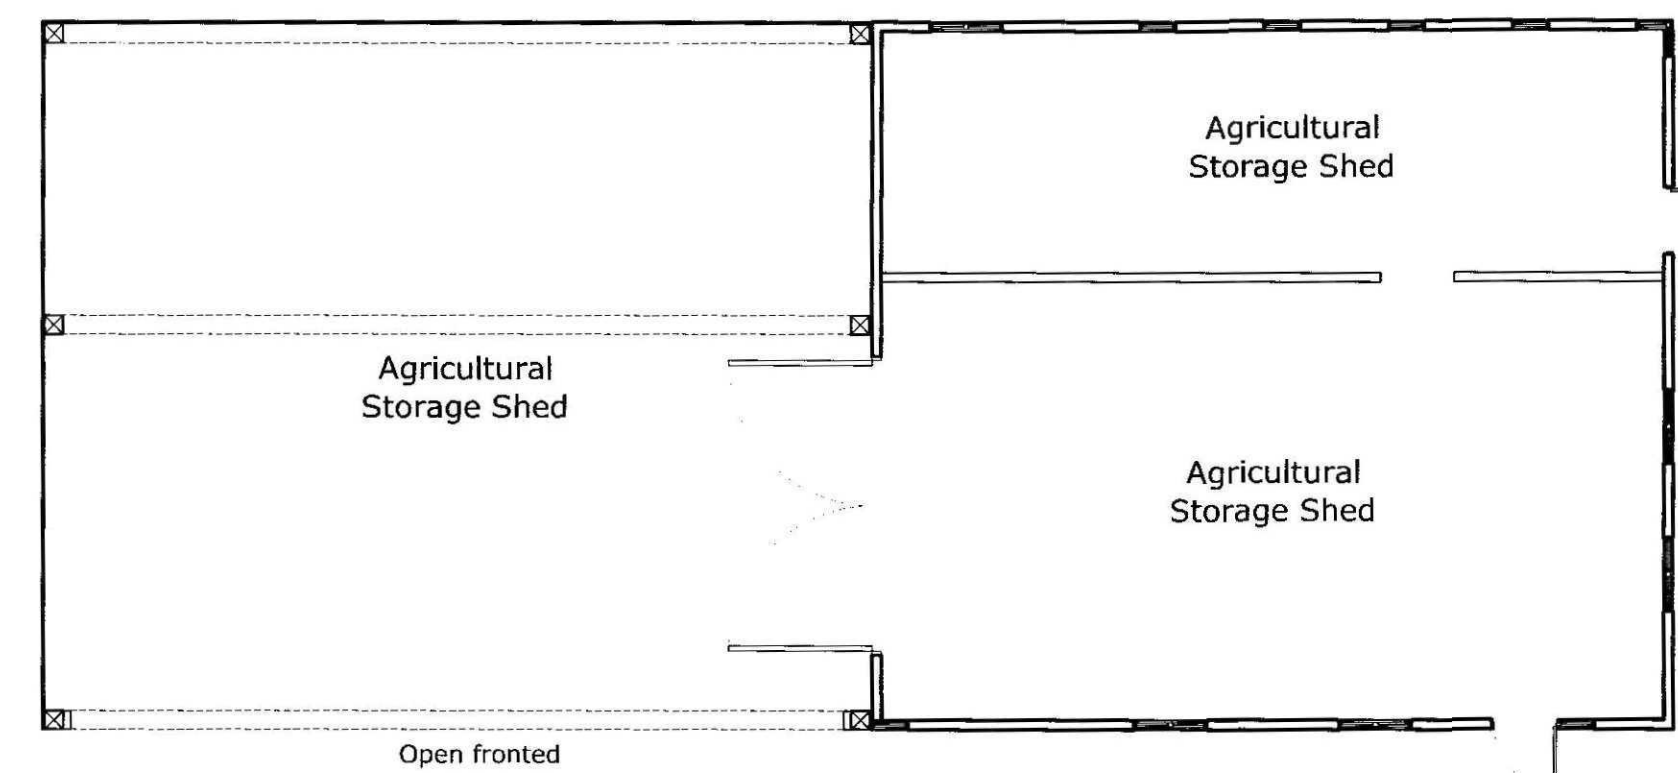

FLOOR PLAN
SCALE 1:100

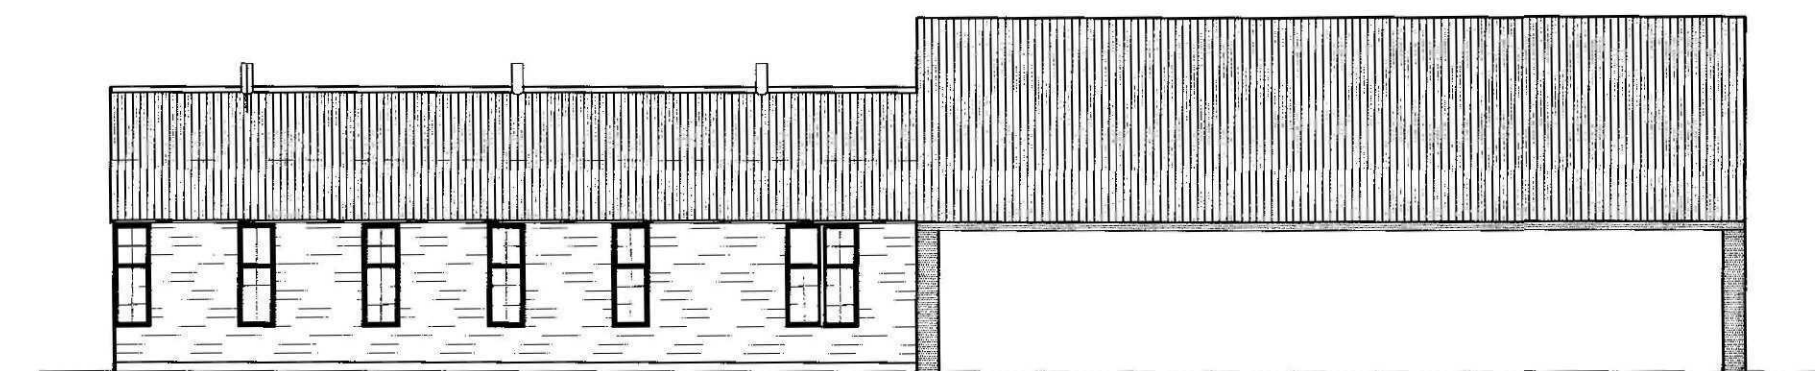


NORTH ELEVATION
SCALE 1:100

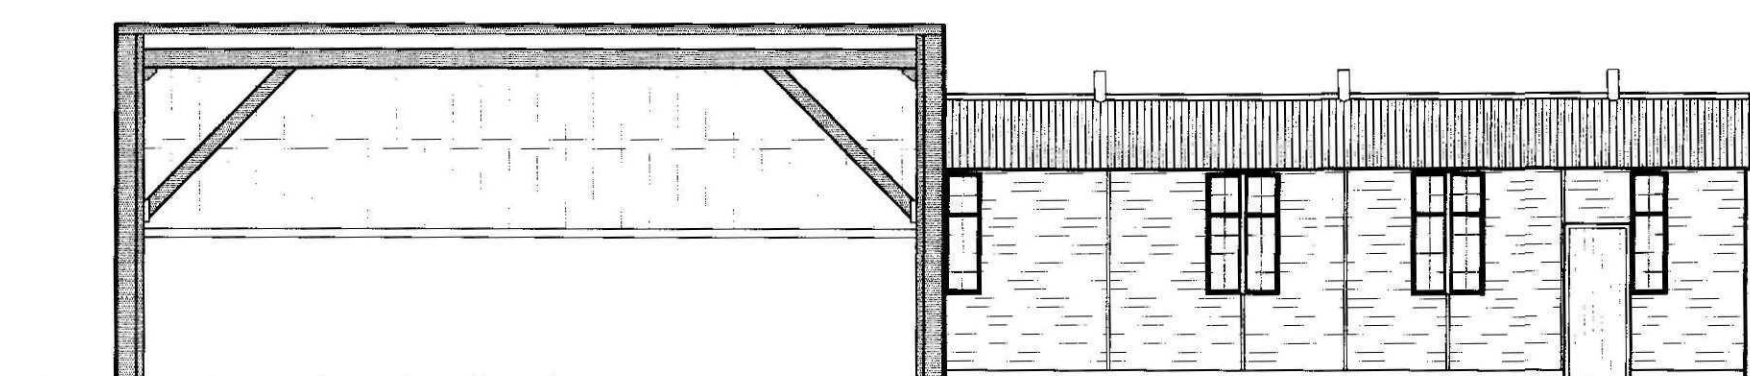

SOUTH ELEVATION
SCALE 1:100



EAST ELEVATION
SCALE 1:100

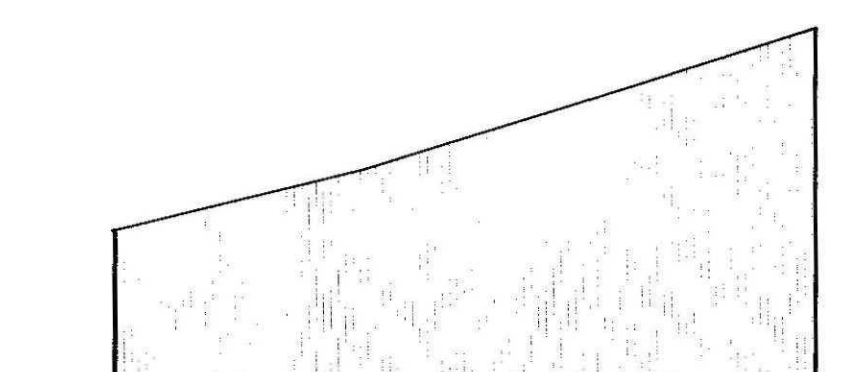

WEST ELEVATION
SCALE 1:100

© Design Copyright reserved. Written consent must be obtained before copying or reproducing this drawing. Do not scale this drawing, use figured dimensions only. Contractors are responsible for taking and checking site dimensions. Any discrepancy must be reported to the Architectural Technologist immediately.

REVISION LETTER	DESCRIPTION	MADE BY	DATE

chartered architects | chartered architectural technologists
building engineers | designers | project managers
domestic energy assessors | party wall surveyors | access consultants

NEIL DOWLMAN ARCHITECTURE LTD
14 MAIN RIDGE WEST, BOSTON, Lincs PE21 6QQ
T 01205 357272 F 01205 351115
E boston@neildowman-architecture.co.uk

OFFICES ALSO AT:
LOUTH T 01507 601155 ALFORD T 01507 463863
GRANTHAM T 01476 374242 HORNCASTLE T 01507 522899
SATELLITES OFFICE AT:
SKENESBY T 01754 880080 LINCOLN T 01522 370025
GRIMSBY T 01472 660014

CLIENT MR. T. SNEATH

PROJECT PROPOSED AGRICULTURAL STORE BUILDING

CROSSLANE FARM,
CROSS LANE,
PINCHBECK LINCOLNSHIRE
PE11 3SN

TITLE EXISTING ELEVATIONS
SITE / BLOCK PLAN

SCALE 1:100 / 1:500

DATE JANUARY 2012

DRAWN BY

SDR

CHECKED BY

ND

DRAWING NO

B/2639/01

DRAWING REVISION

Planning & Development

08 FEB 2012

Ref: 0106-12

