

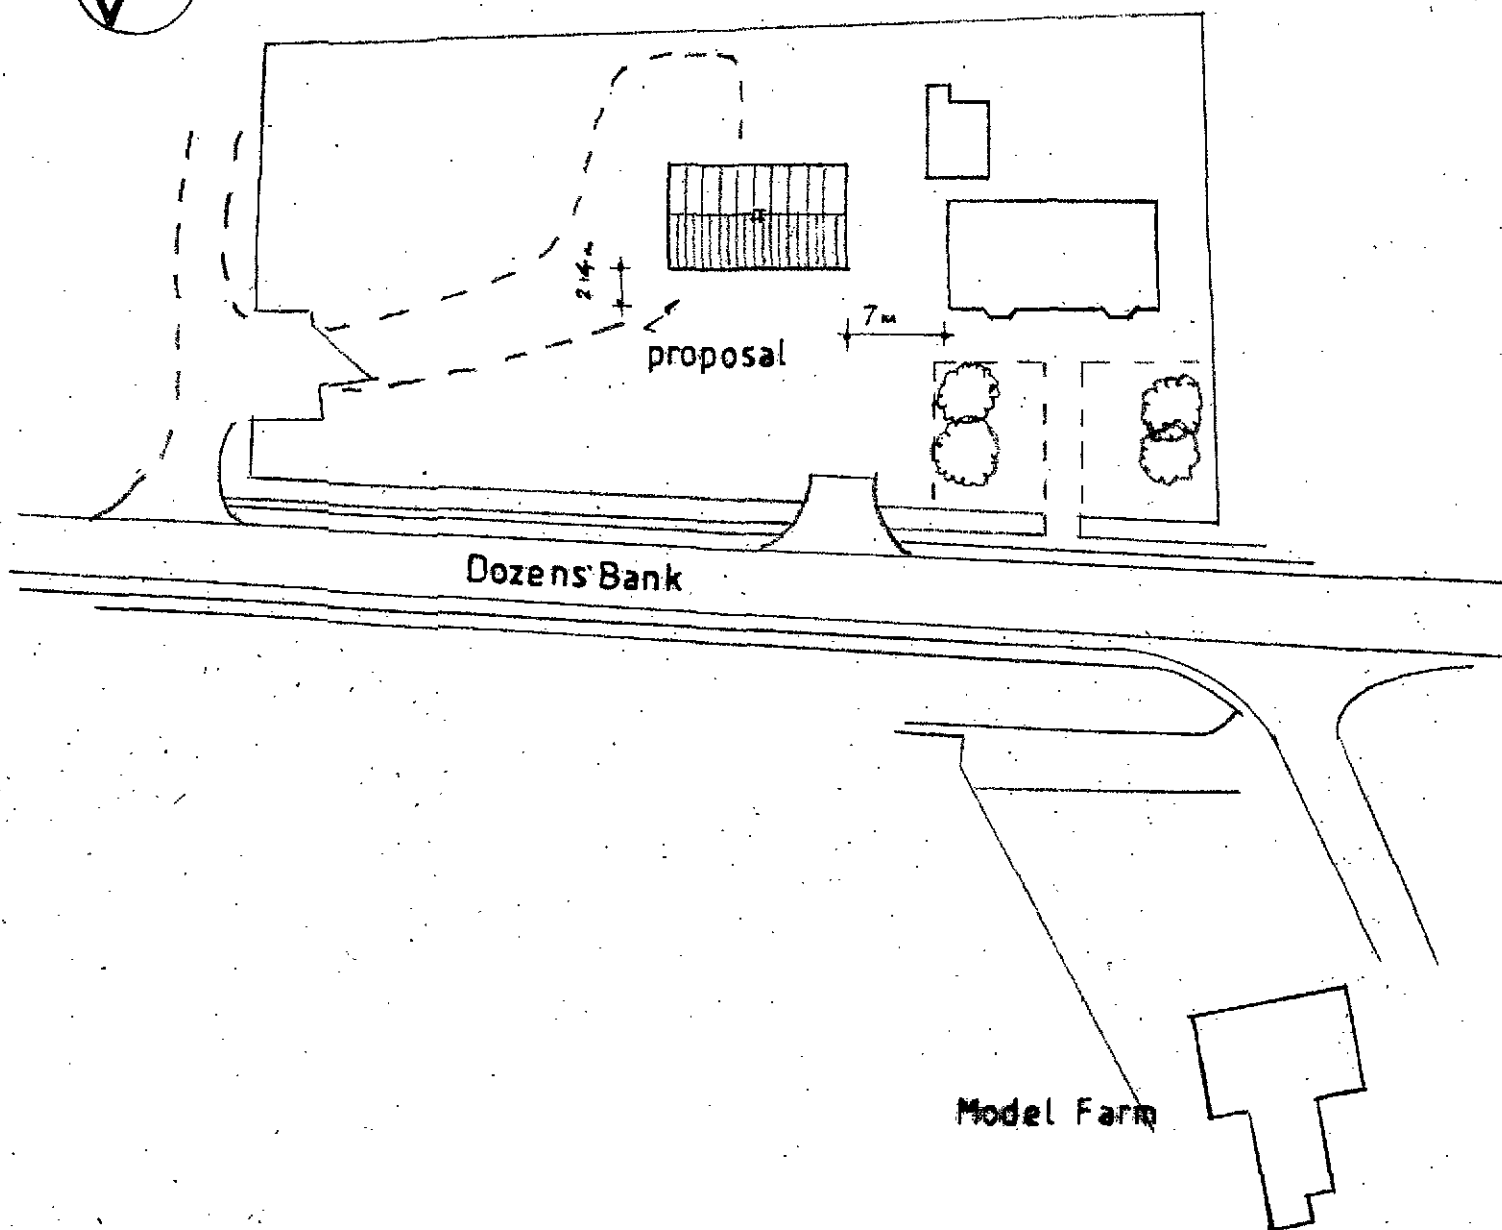


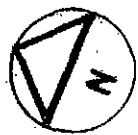

SITE PLAN

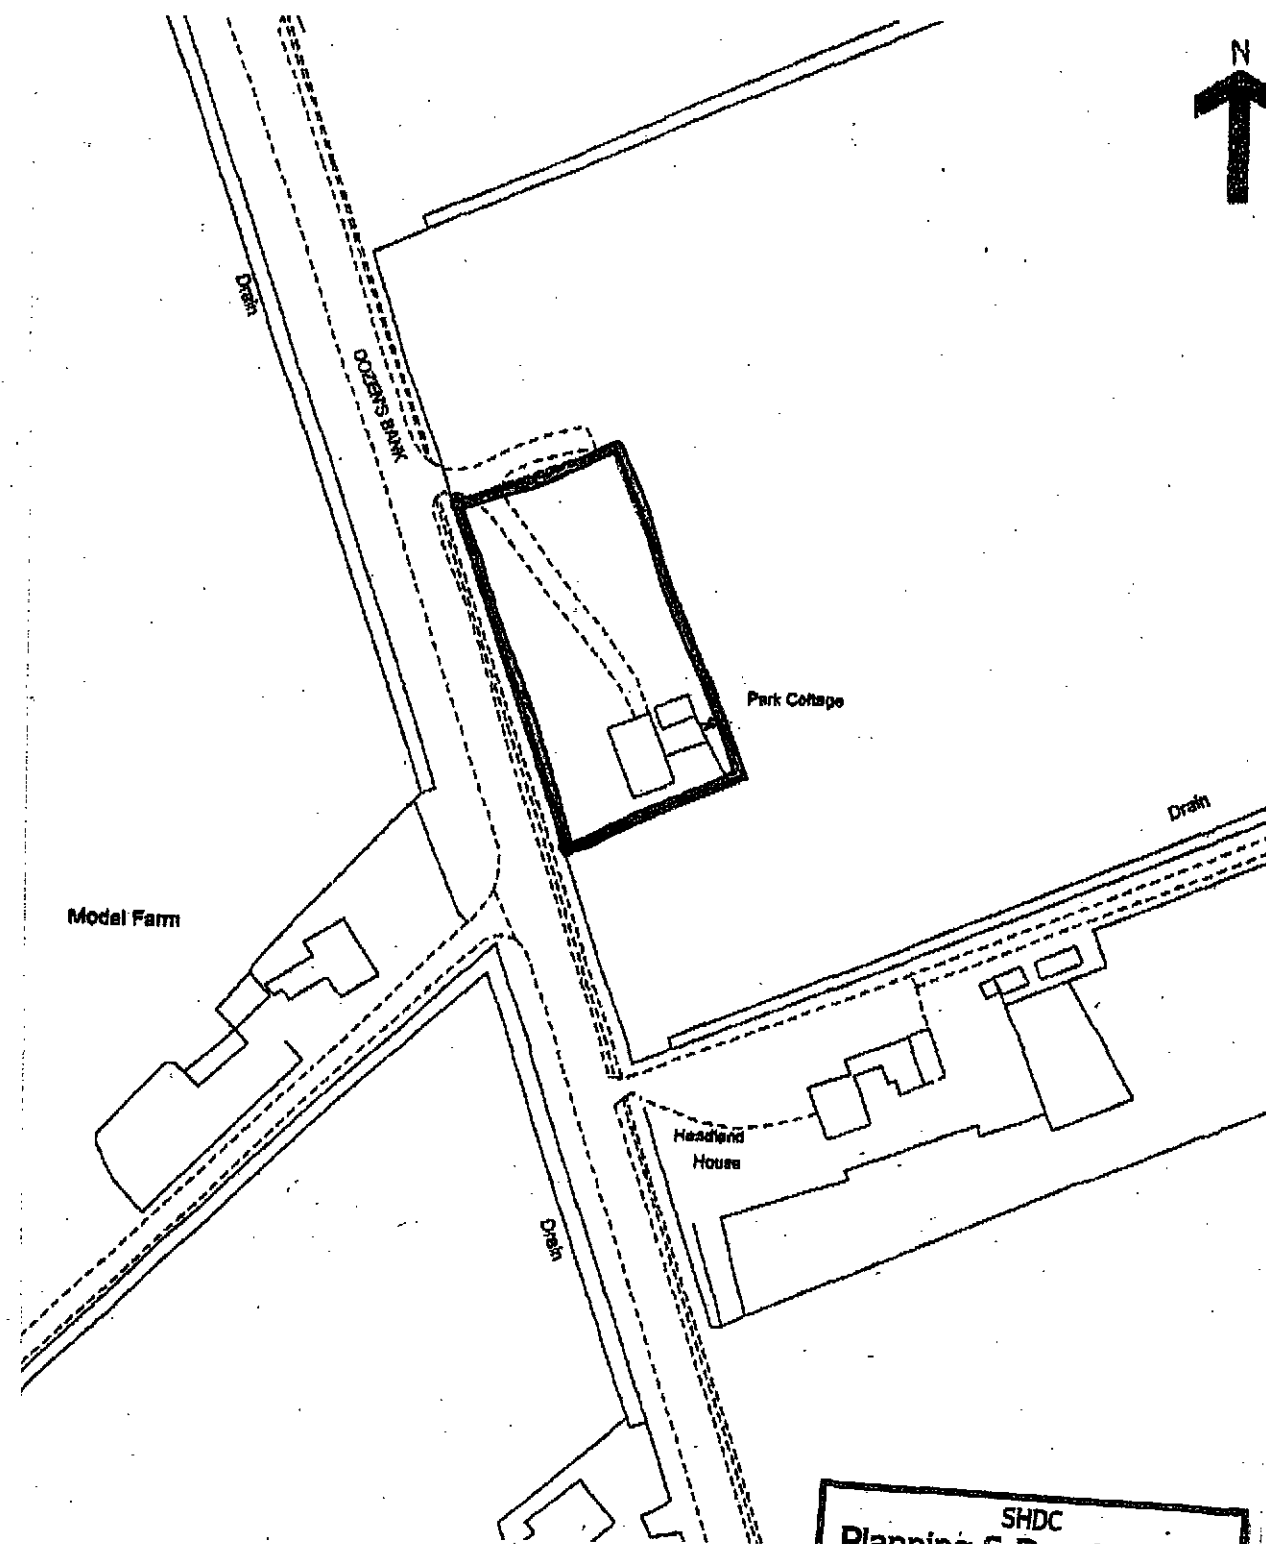

LOCATION PLAN 1:1250


SHDC
Planning & Development
- 9 FEB 2010
Ref: 0107-10

DETACHED STORE / GARAGE, PARK FARM COTTAGE, DOZENS BANK, WEST PINCHBECK

FEBRUARY 2010


SCALE 1:500

10/726/02

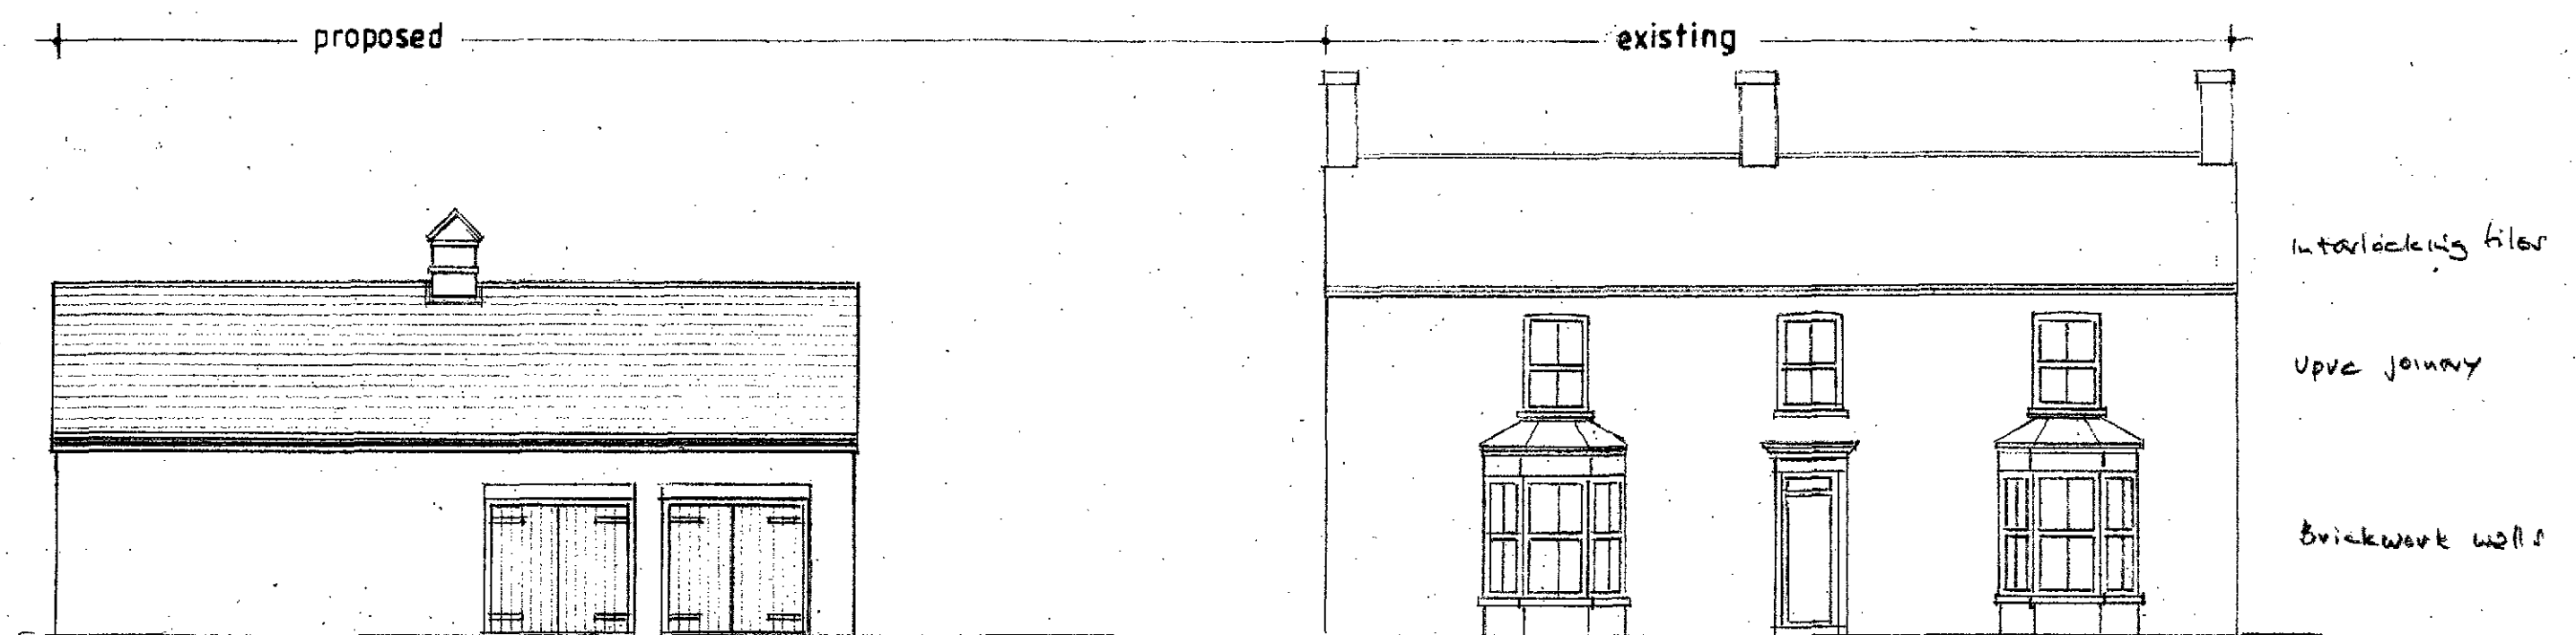


WEST ELEVATION


SHDC
Planning & Development
- 9 FEB 2010
Ref: 0107-10

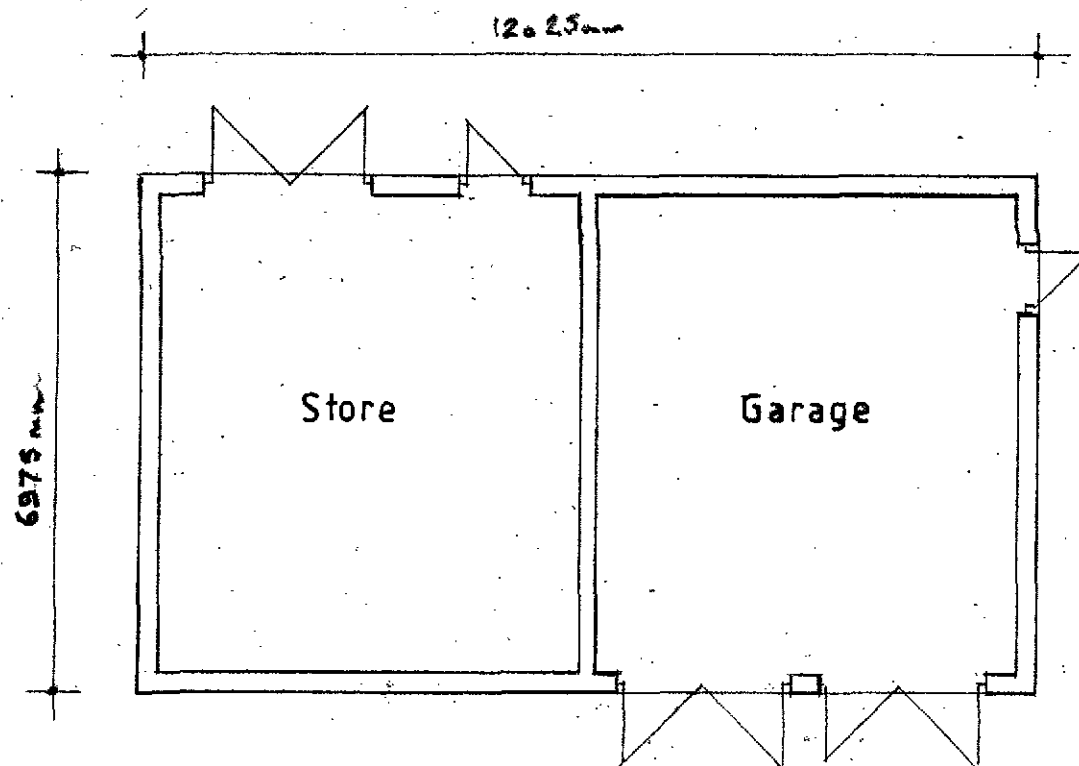

FLOOR PLAN

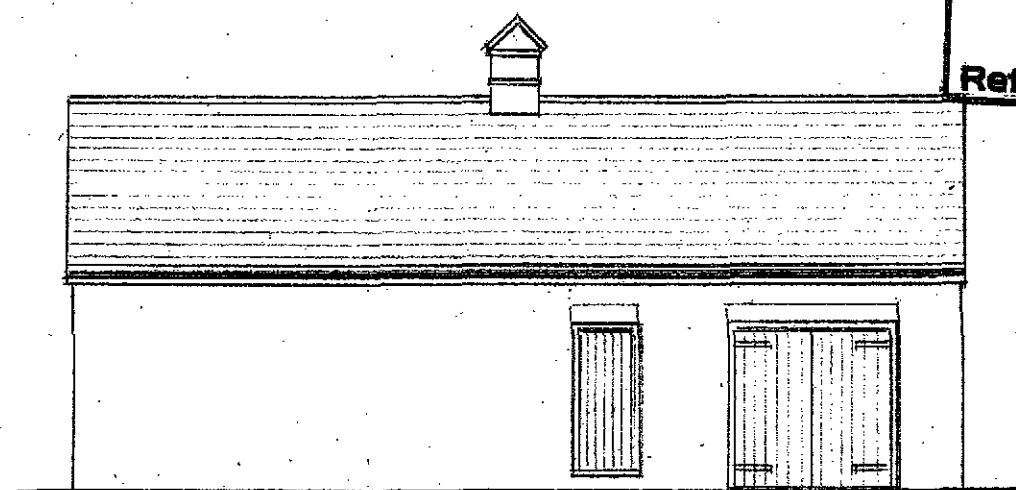

EAST ELEVATION

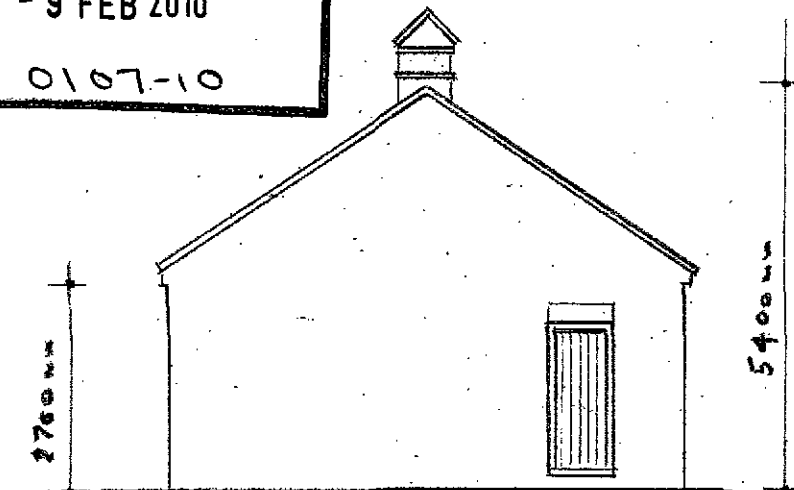

SOUTH ELEVATION

All external facing materials to match dwelling and to LPA approval.

Interlocking roof tiles, brickwork walling and stained s.w. doors

NORTH ELEVATION

