



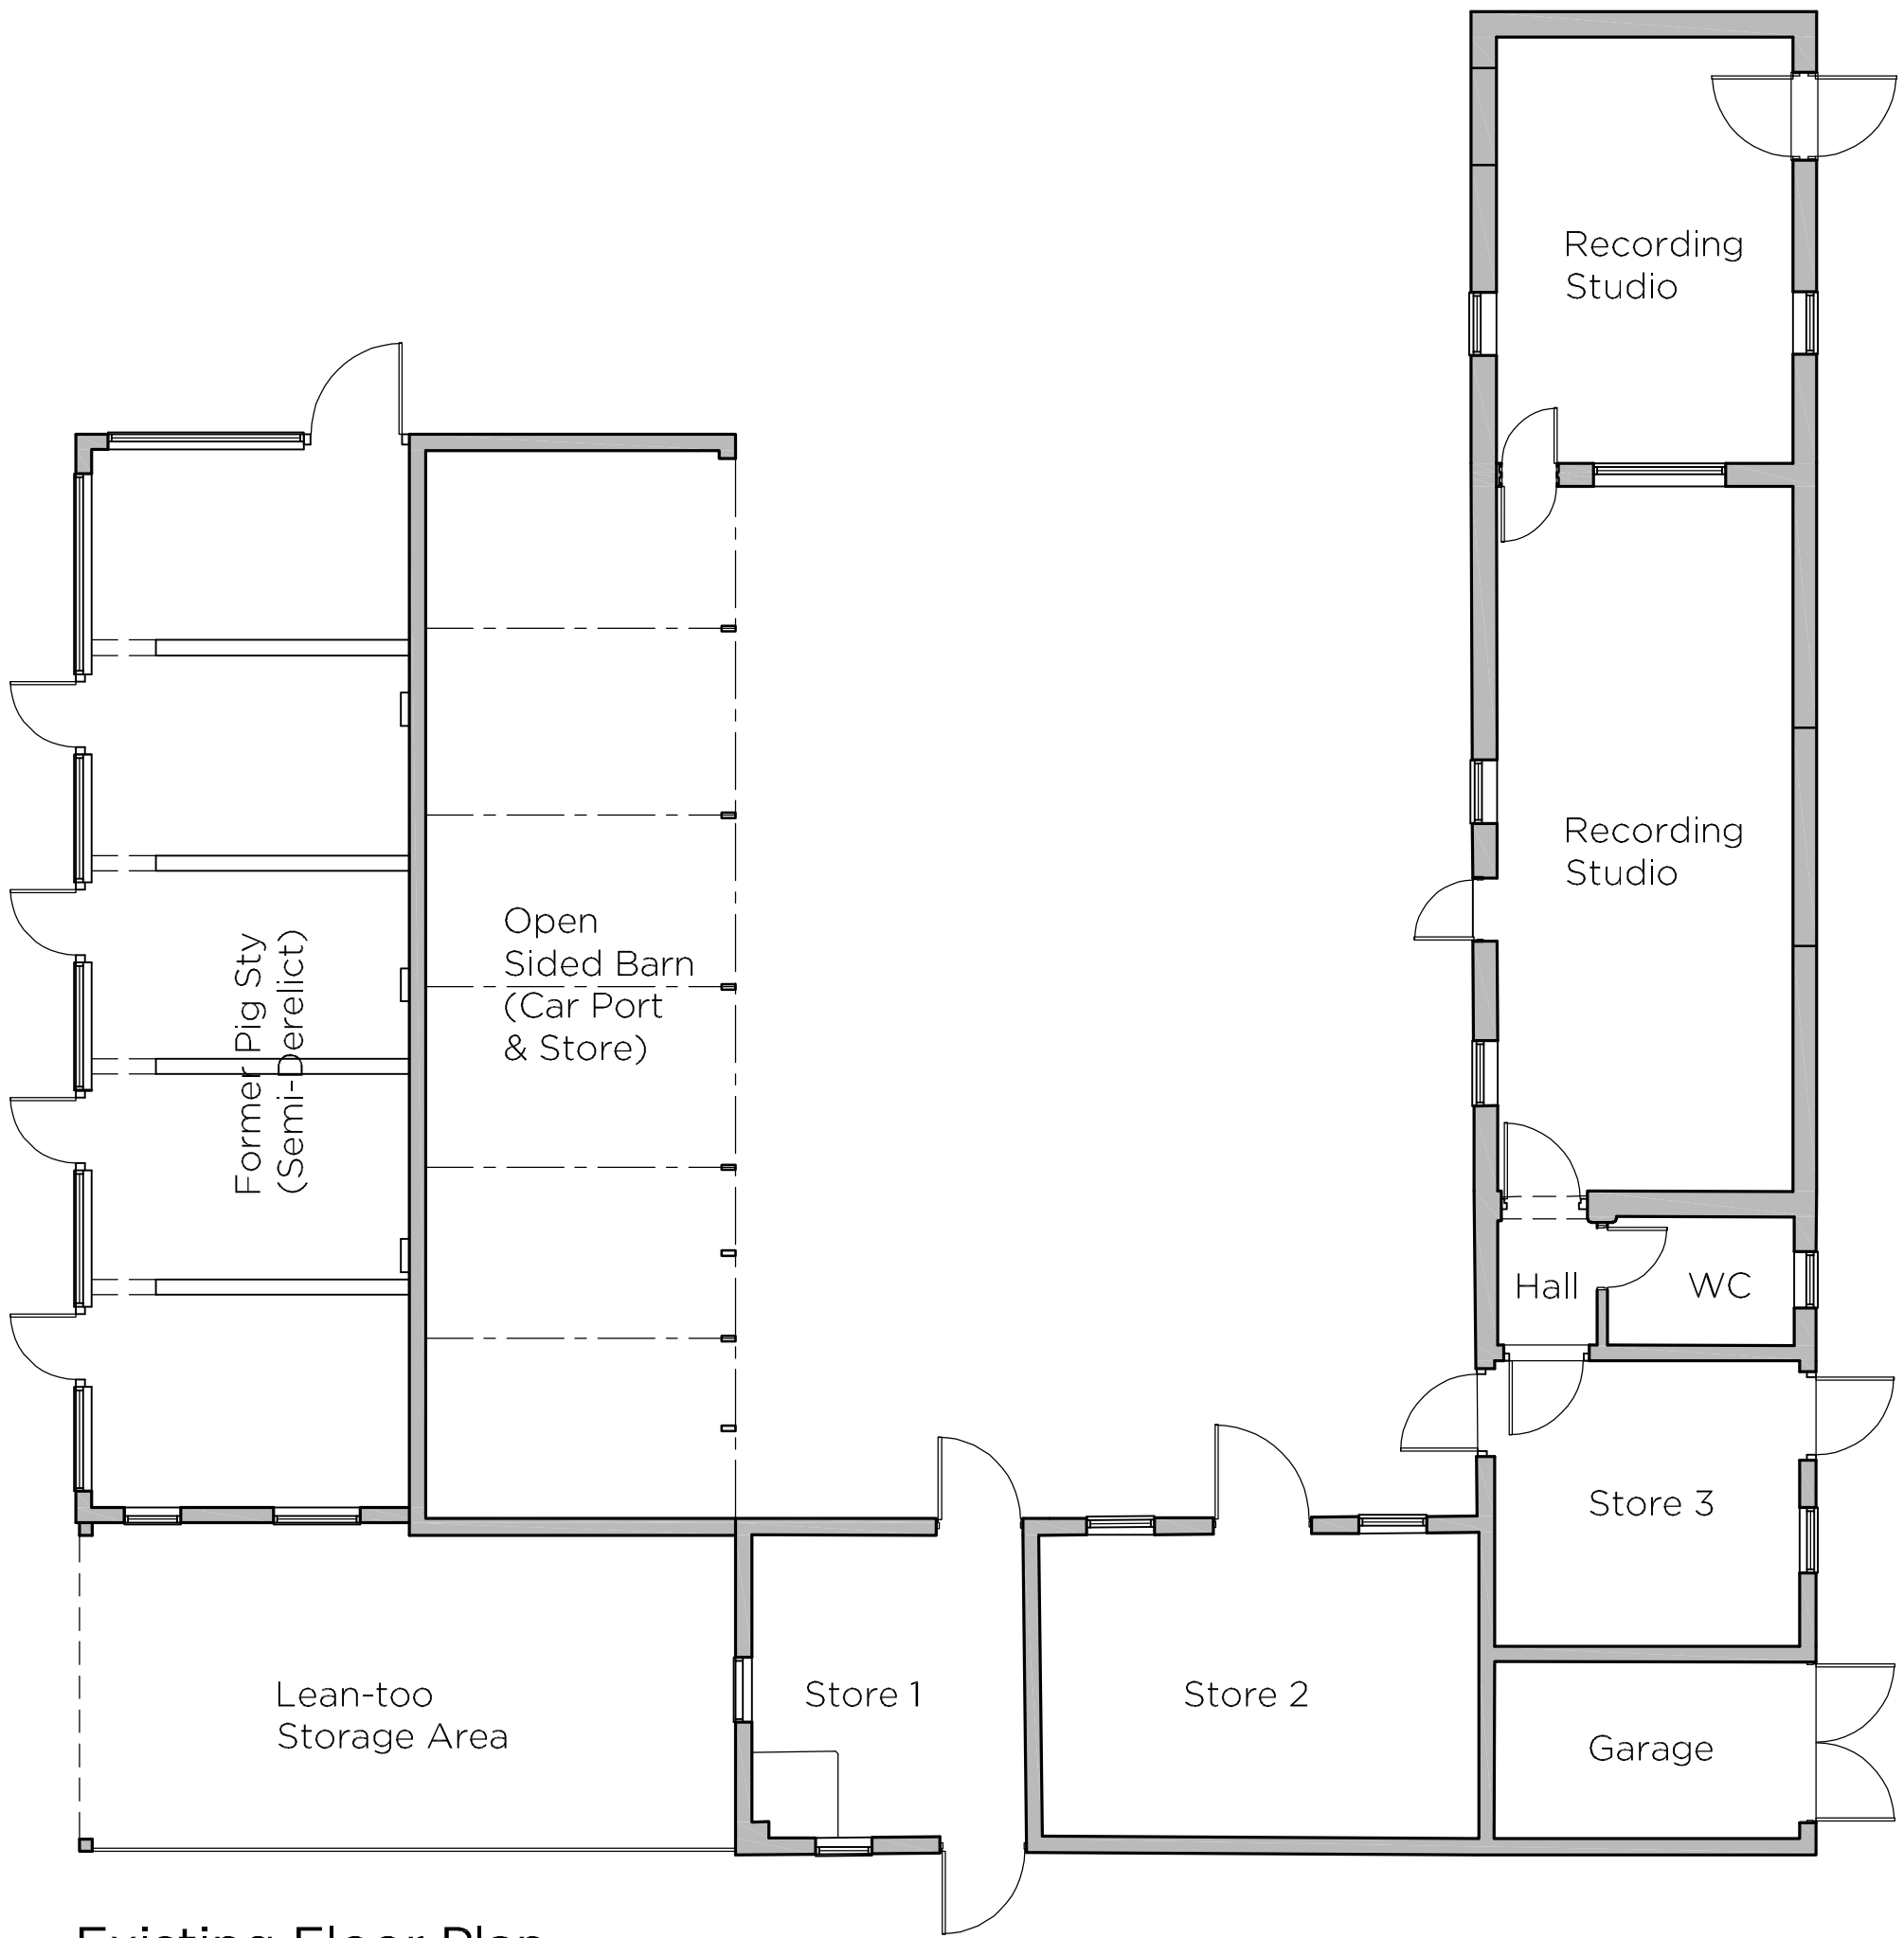

Existing Floor Plan

Existing Recording Studio Floor Area = 93.4m² (1005 Sq.Ft)

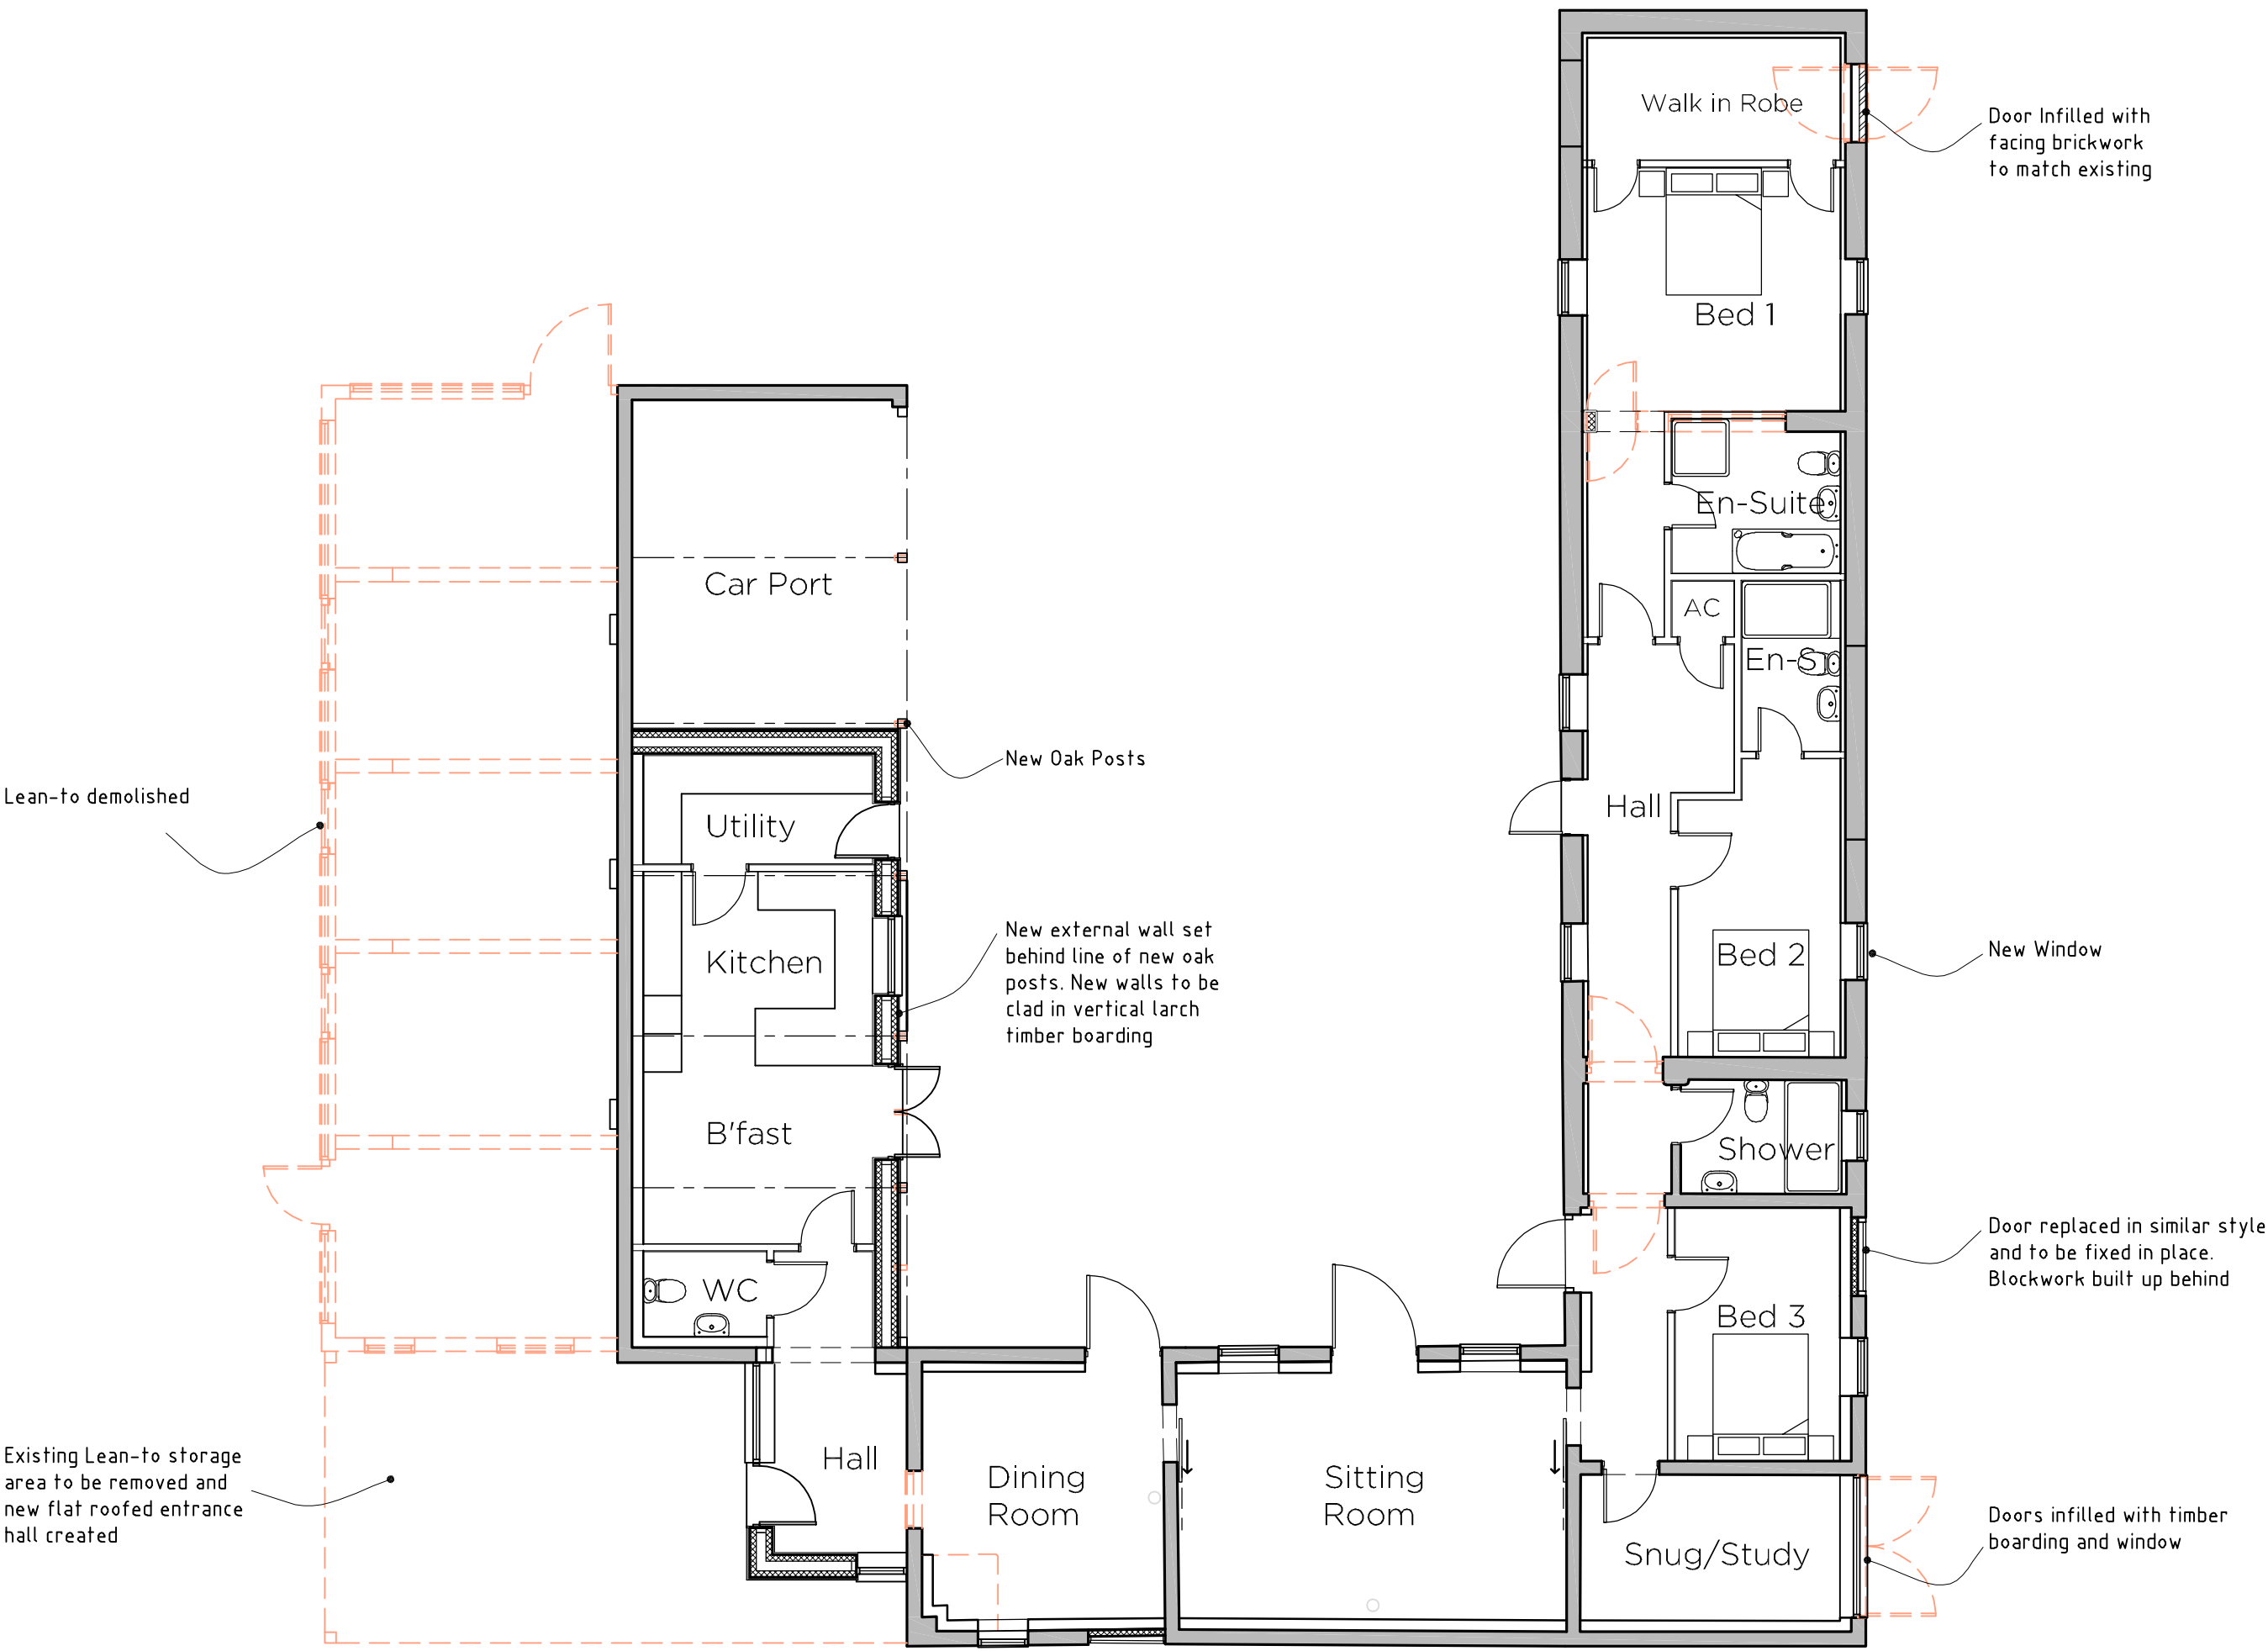

Proposed Floor Plan

Proposed Habitable Floor Area = 179m² (1926 Sq.Ft)

Legend

- - - = Wall/Door/Fenestration Demolished

seven22
ARCHITECTURE LTD

22 SHORE VIEW, PETERBOROUGH
CAMBRIDGESHIRE, PE7 8FS
E:info@seven22.co.uk - T:07799 585277

PROJECT
PROPOSED CONVERSION TO DWELLING
167 STARLODE DROVE
RECORDING STUDIO & OUTBUILDINGS
WEST PINCHBECK
LINCOLNSHIRE
PE11 3TD

CLIENT
Mr & Mrs ROBINSON

TITLE
EXISTING & PROPOSED FLOOR PLANS

DRAWING No.
076-02

SCALE 1:100 @ A1 - 1:200 @ A3	DATE APRIL 2023	REV
----------------------------------	--------------------	-----