




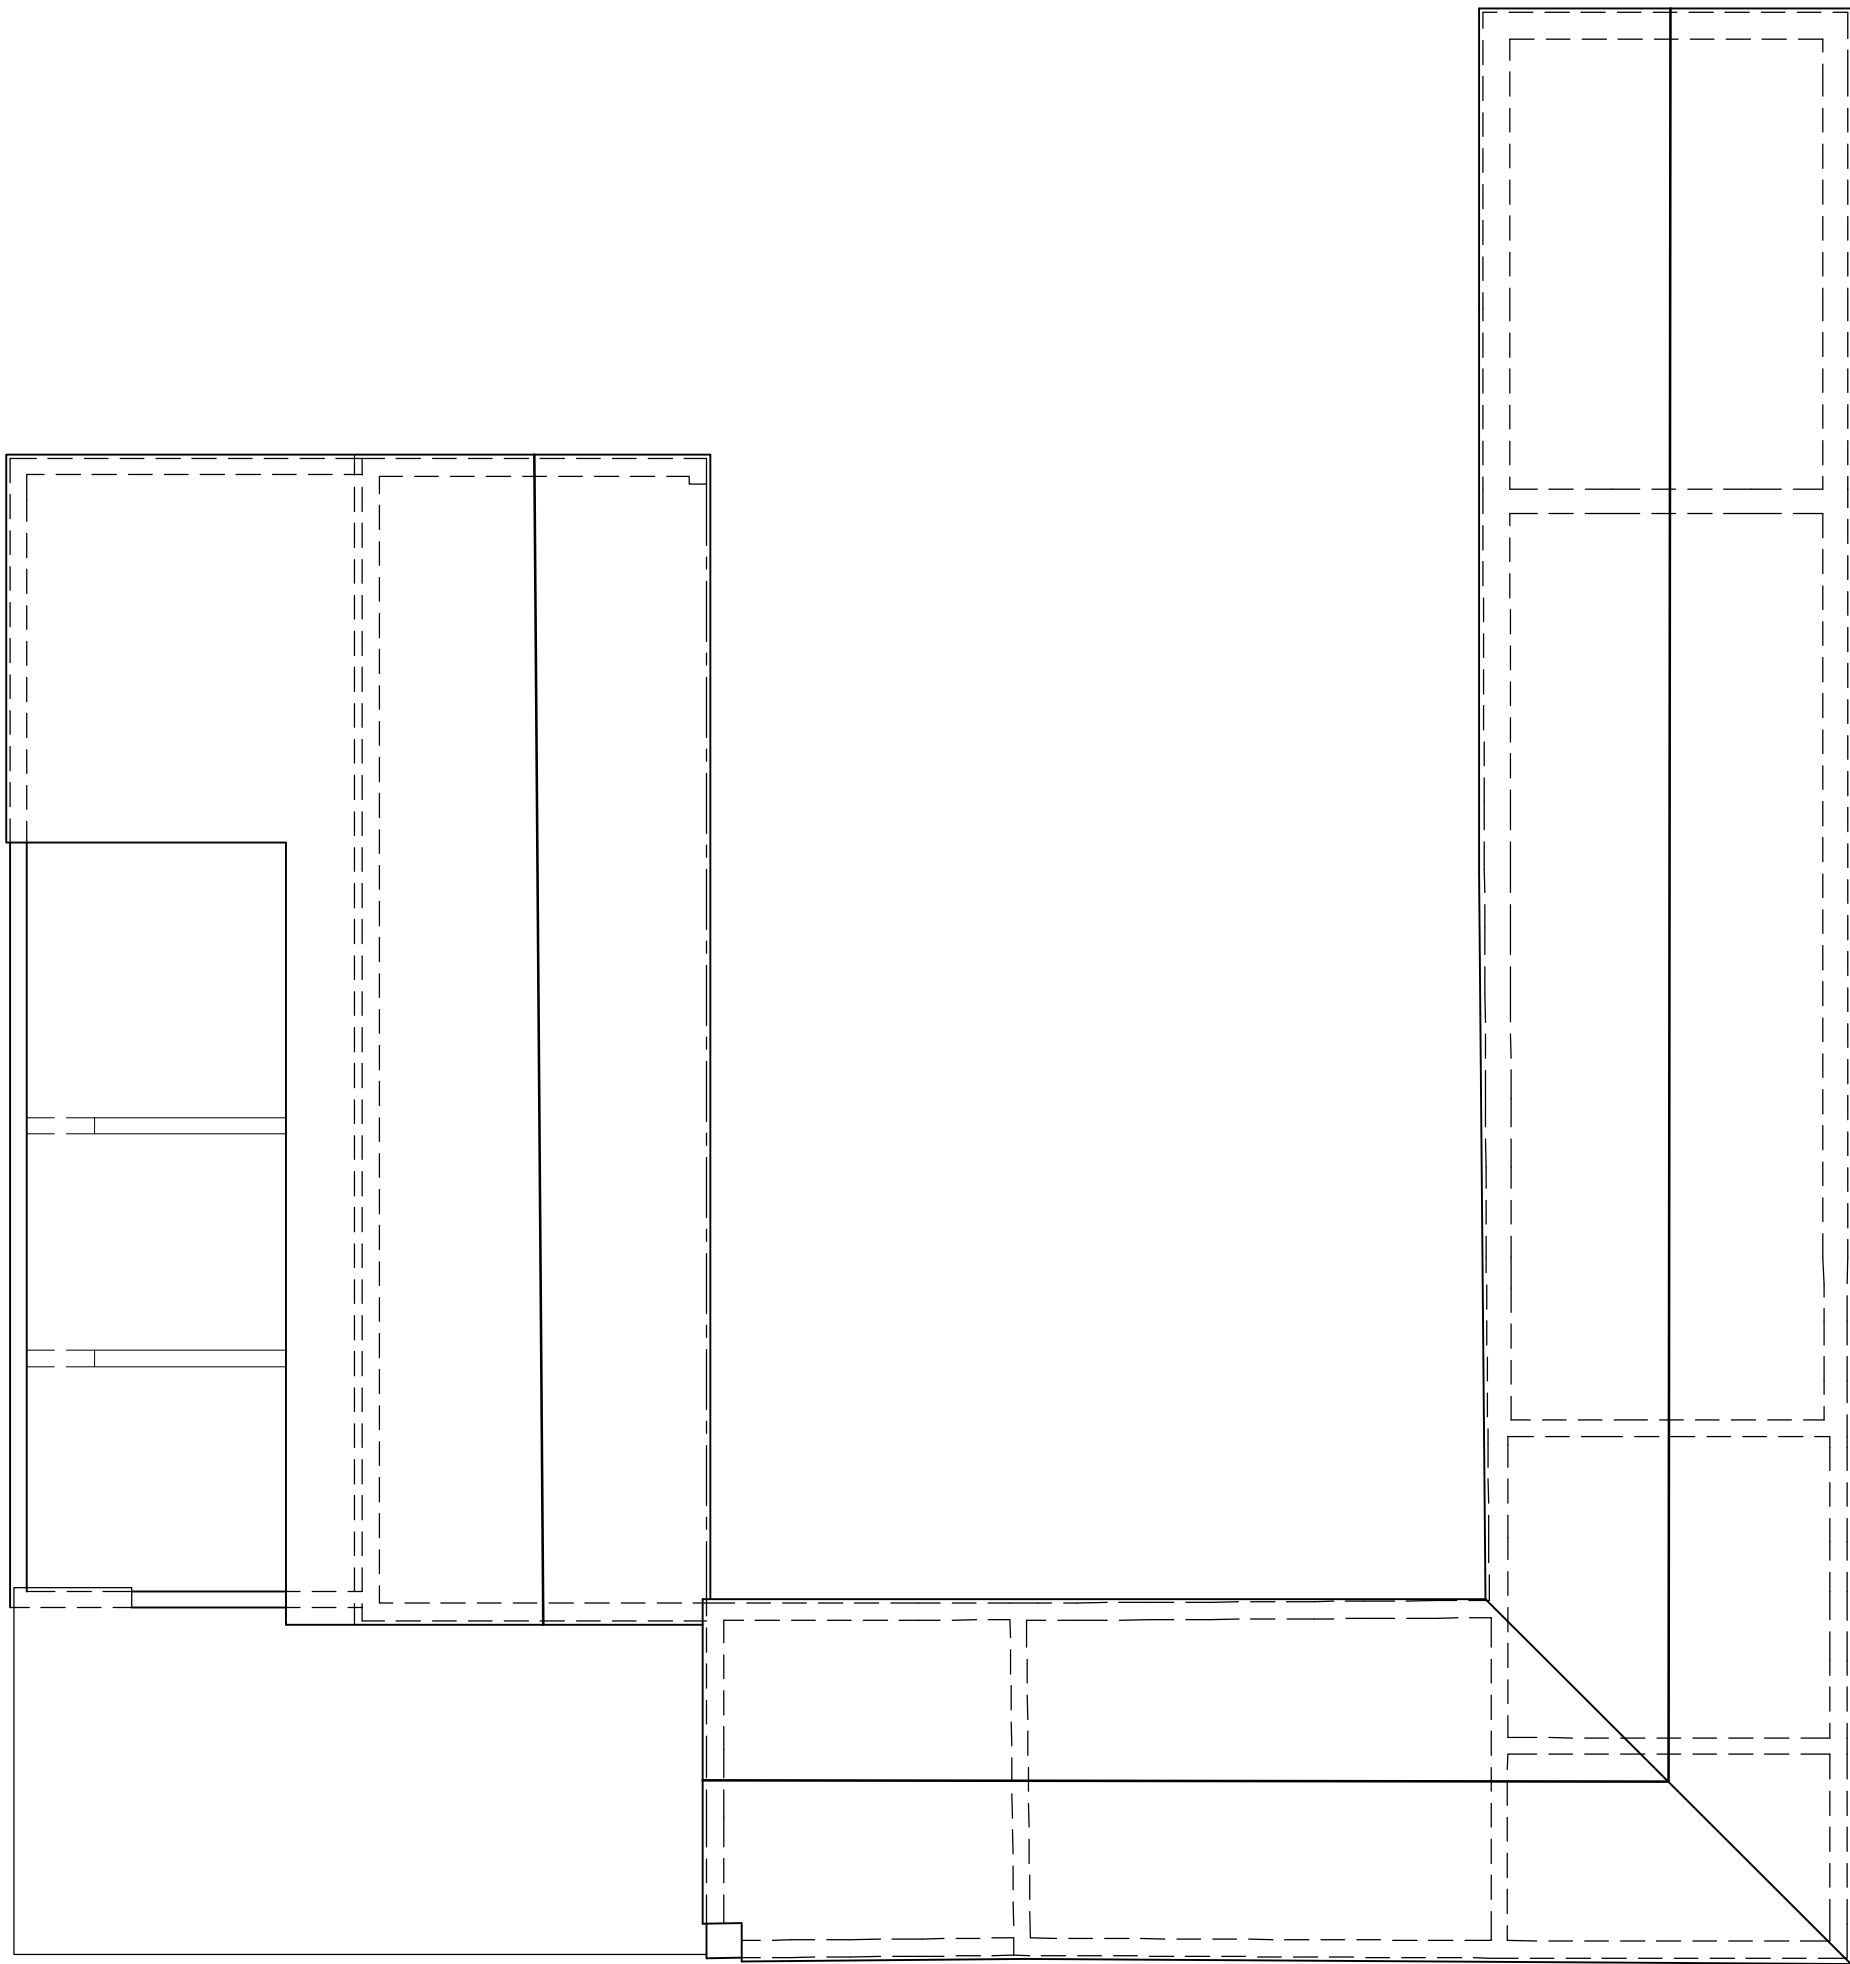

Existing Roof Plan

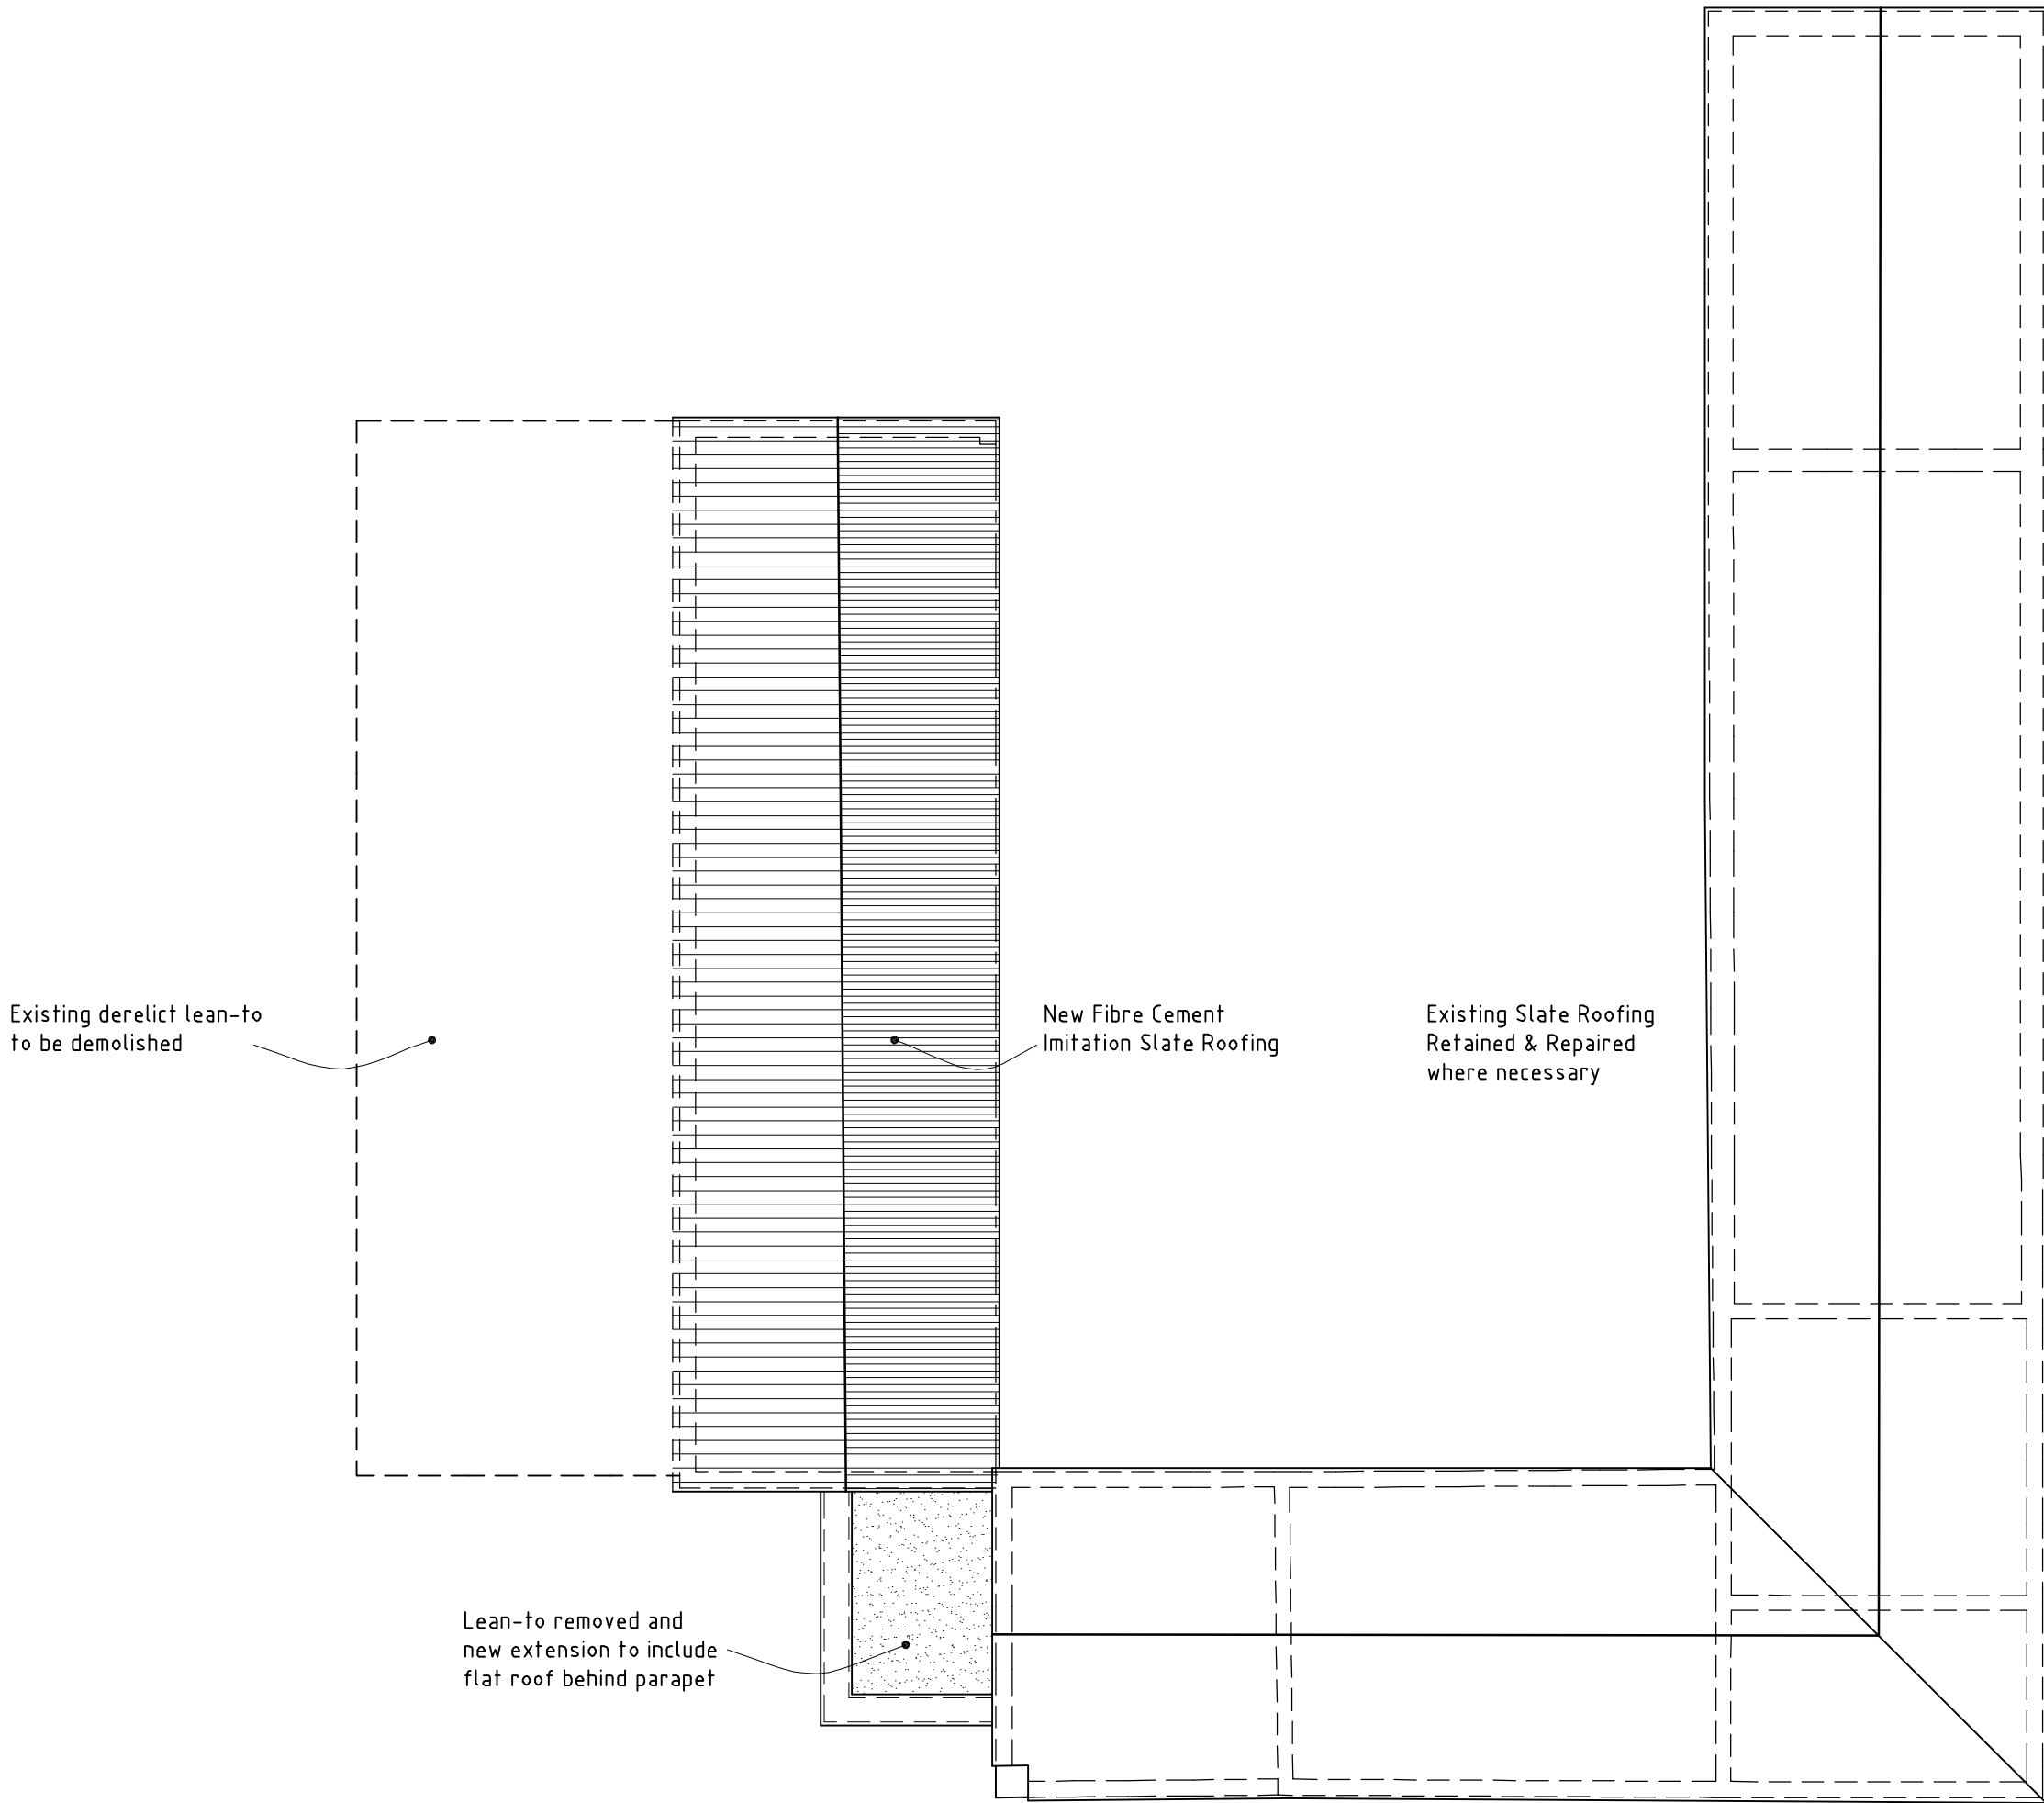

Proposed Roof Plan

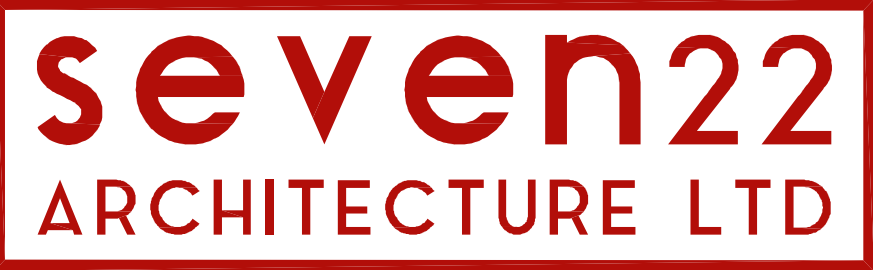

22 SHORE VIEW, PETERBOROUGH CAMBRIDGESHIRE, PE7 8FS E.info@seven22.co.uk - T.07799 585277		
PROJECT PROPOSED CONVERSION TO DWELLING 167 STARLODE DROVE RECORDING STUDIO & OUTBUILDINGS WEST PINCHBECK LINCOLNSHIRE PE11 3TD		
CLIENT Mr & Mrs ROBINSON		
TITLE EXISTING & PROPOSED ROOF PLANS		
DRAWING No. 076-04		
SCALE 1:100 @ A1 - 1:200 @ A3	DATE MAY 2023	REV