



Note: BT5 - Plots 17-18 (As), Plots 21-22 (Opposite).

Area Schedule		
Plot 17 & 22	85.2m²	
Plot 18 & 21	93.6m²	

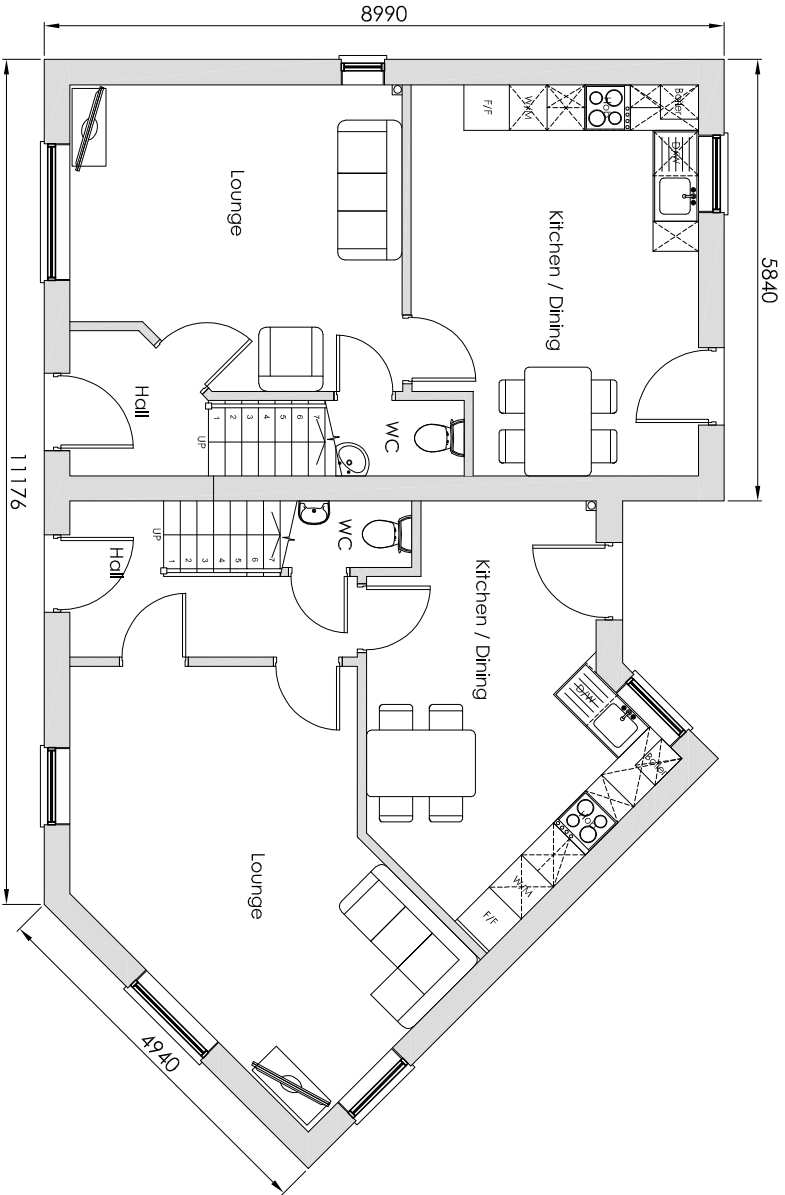

Ground Floor

0 1m 2m 3m 4m 5m 1:100

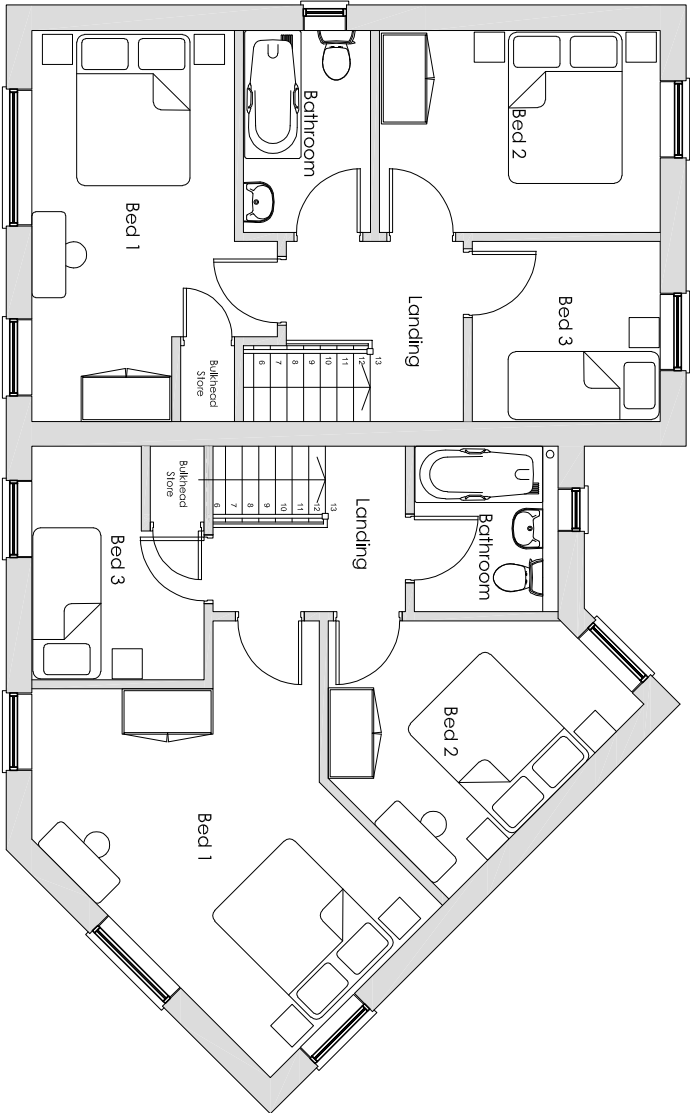

First Floor

0 1m 2m 3m 4m 5m 1:100

BT5 - 3b5p Semi Detached - Applicable to Plots 17-18 & 21-22

Printed or electronic copies of this drawing can be scaled for planning purposes only. Any discrepancies with this drawing to be reported and clarified prior to commencing work on site, if in doubt - Ask. Corporate Architecture Ltd accept no responsibility for works not undertaken fully in accordance with this drawing and relevant specifications. Copyright © Corporate Architecture Limited		Client: Kaplan Property Group	Title: Spalding Road, Pinchbeck BT5 3b5p Semi detached House Plots 17-18 & 21-22 Ground Floor & First Floor Plan	Scale: 1:100		Date: Mcr 18	P3 P2 P1 Updated to revised plot layouts Updated to revised site plan Planning Issue REVISION DESCRIPTION:		Apr 19 Apr 19 Dec 18	TJN TJN HG
				Drawn by: JAE	Checked by: CD	Status: PLANNING ISSUE	Rev: P3		CORPORATE ARCHITECTURE LIMITED CHARTERED ARCHITECTS Venot House, 1 Trimbush Way, Market Harborough, Leicester, LE16 7XY Tel: 01858 467476 Email : office@corporatearchitecture.co.uk Website: www.corporatearchitecture.co.uk	
				Drawing No: 4403/KP/17/500						