



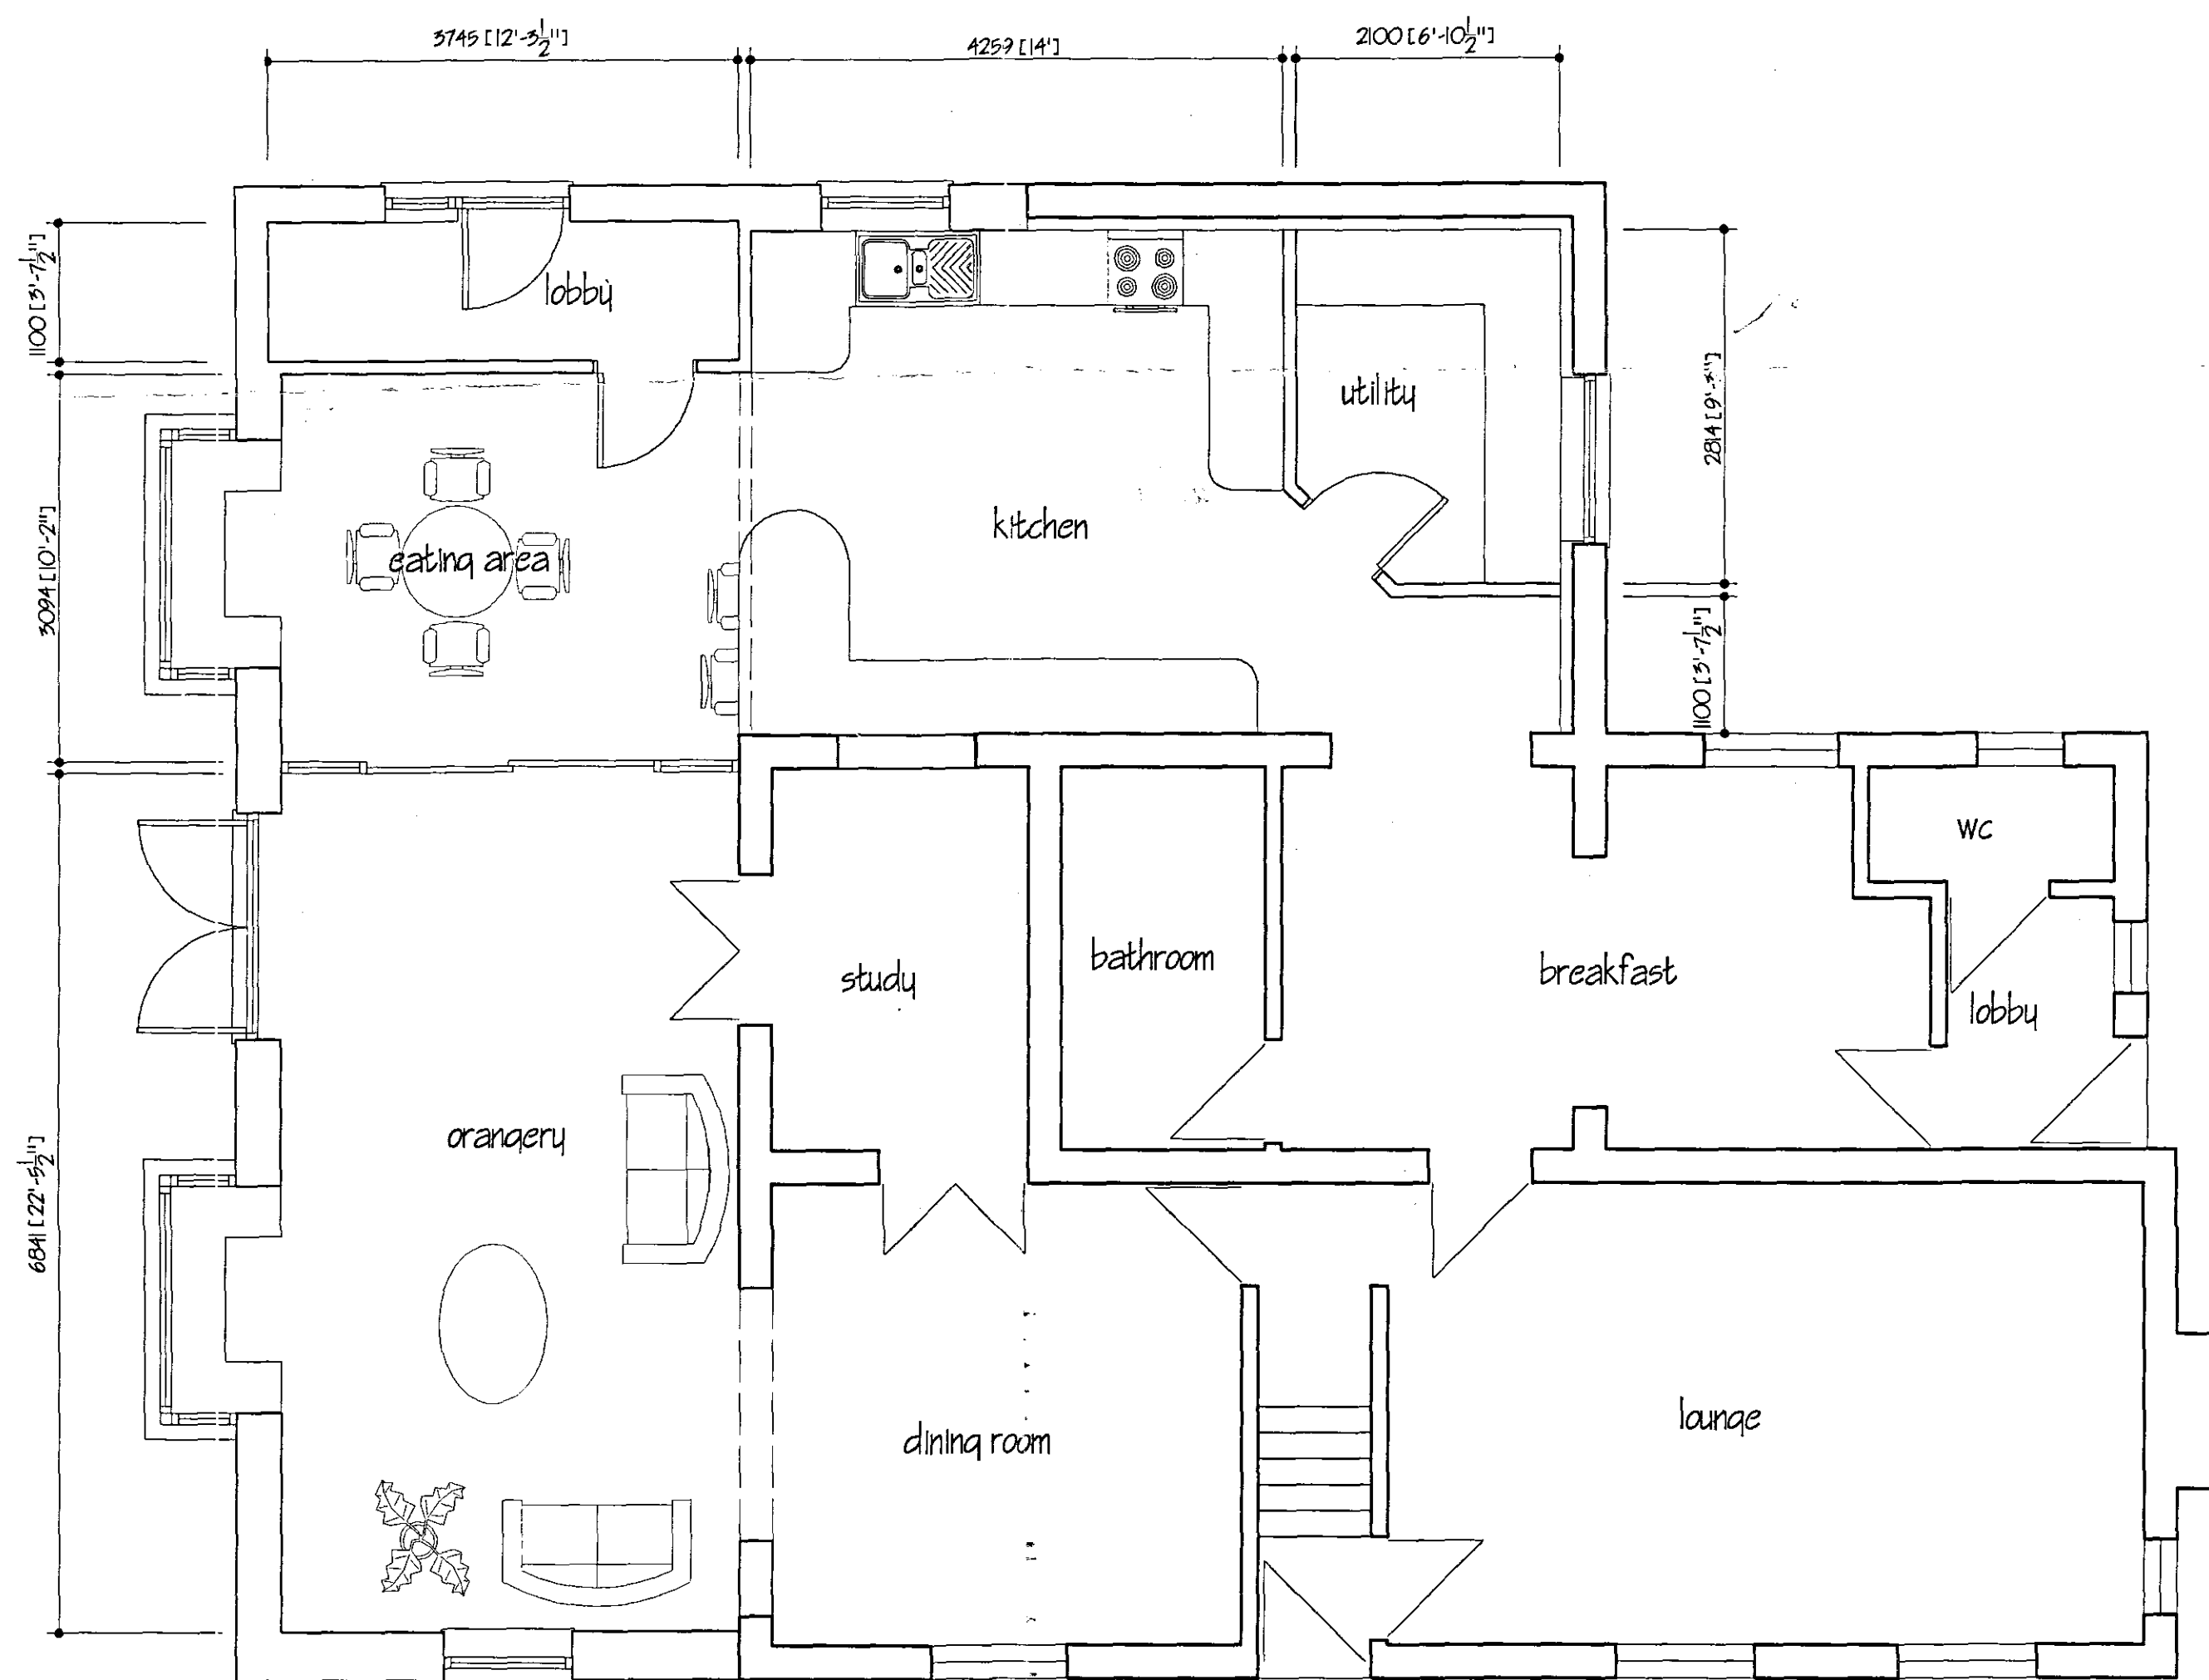

GROUND FLOOR PLAN AS PROPOSED

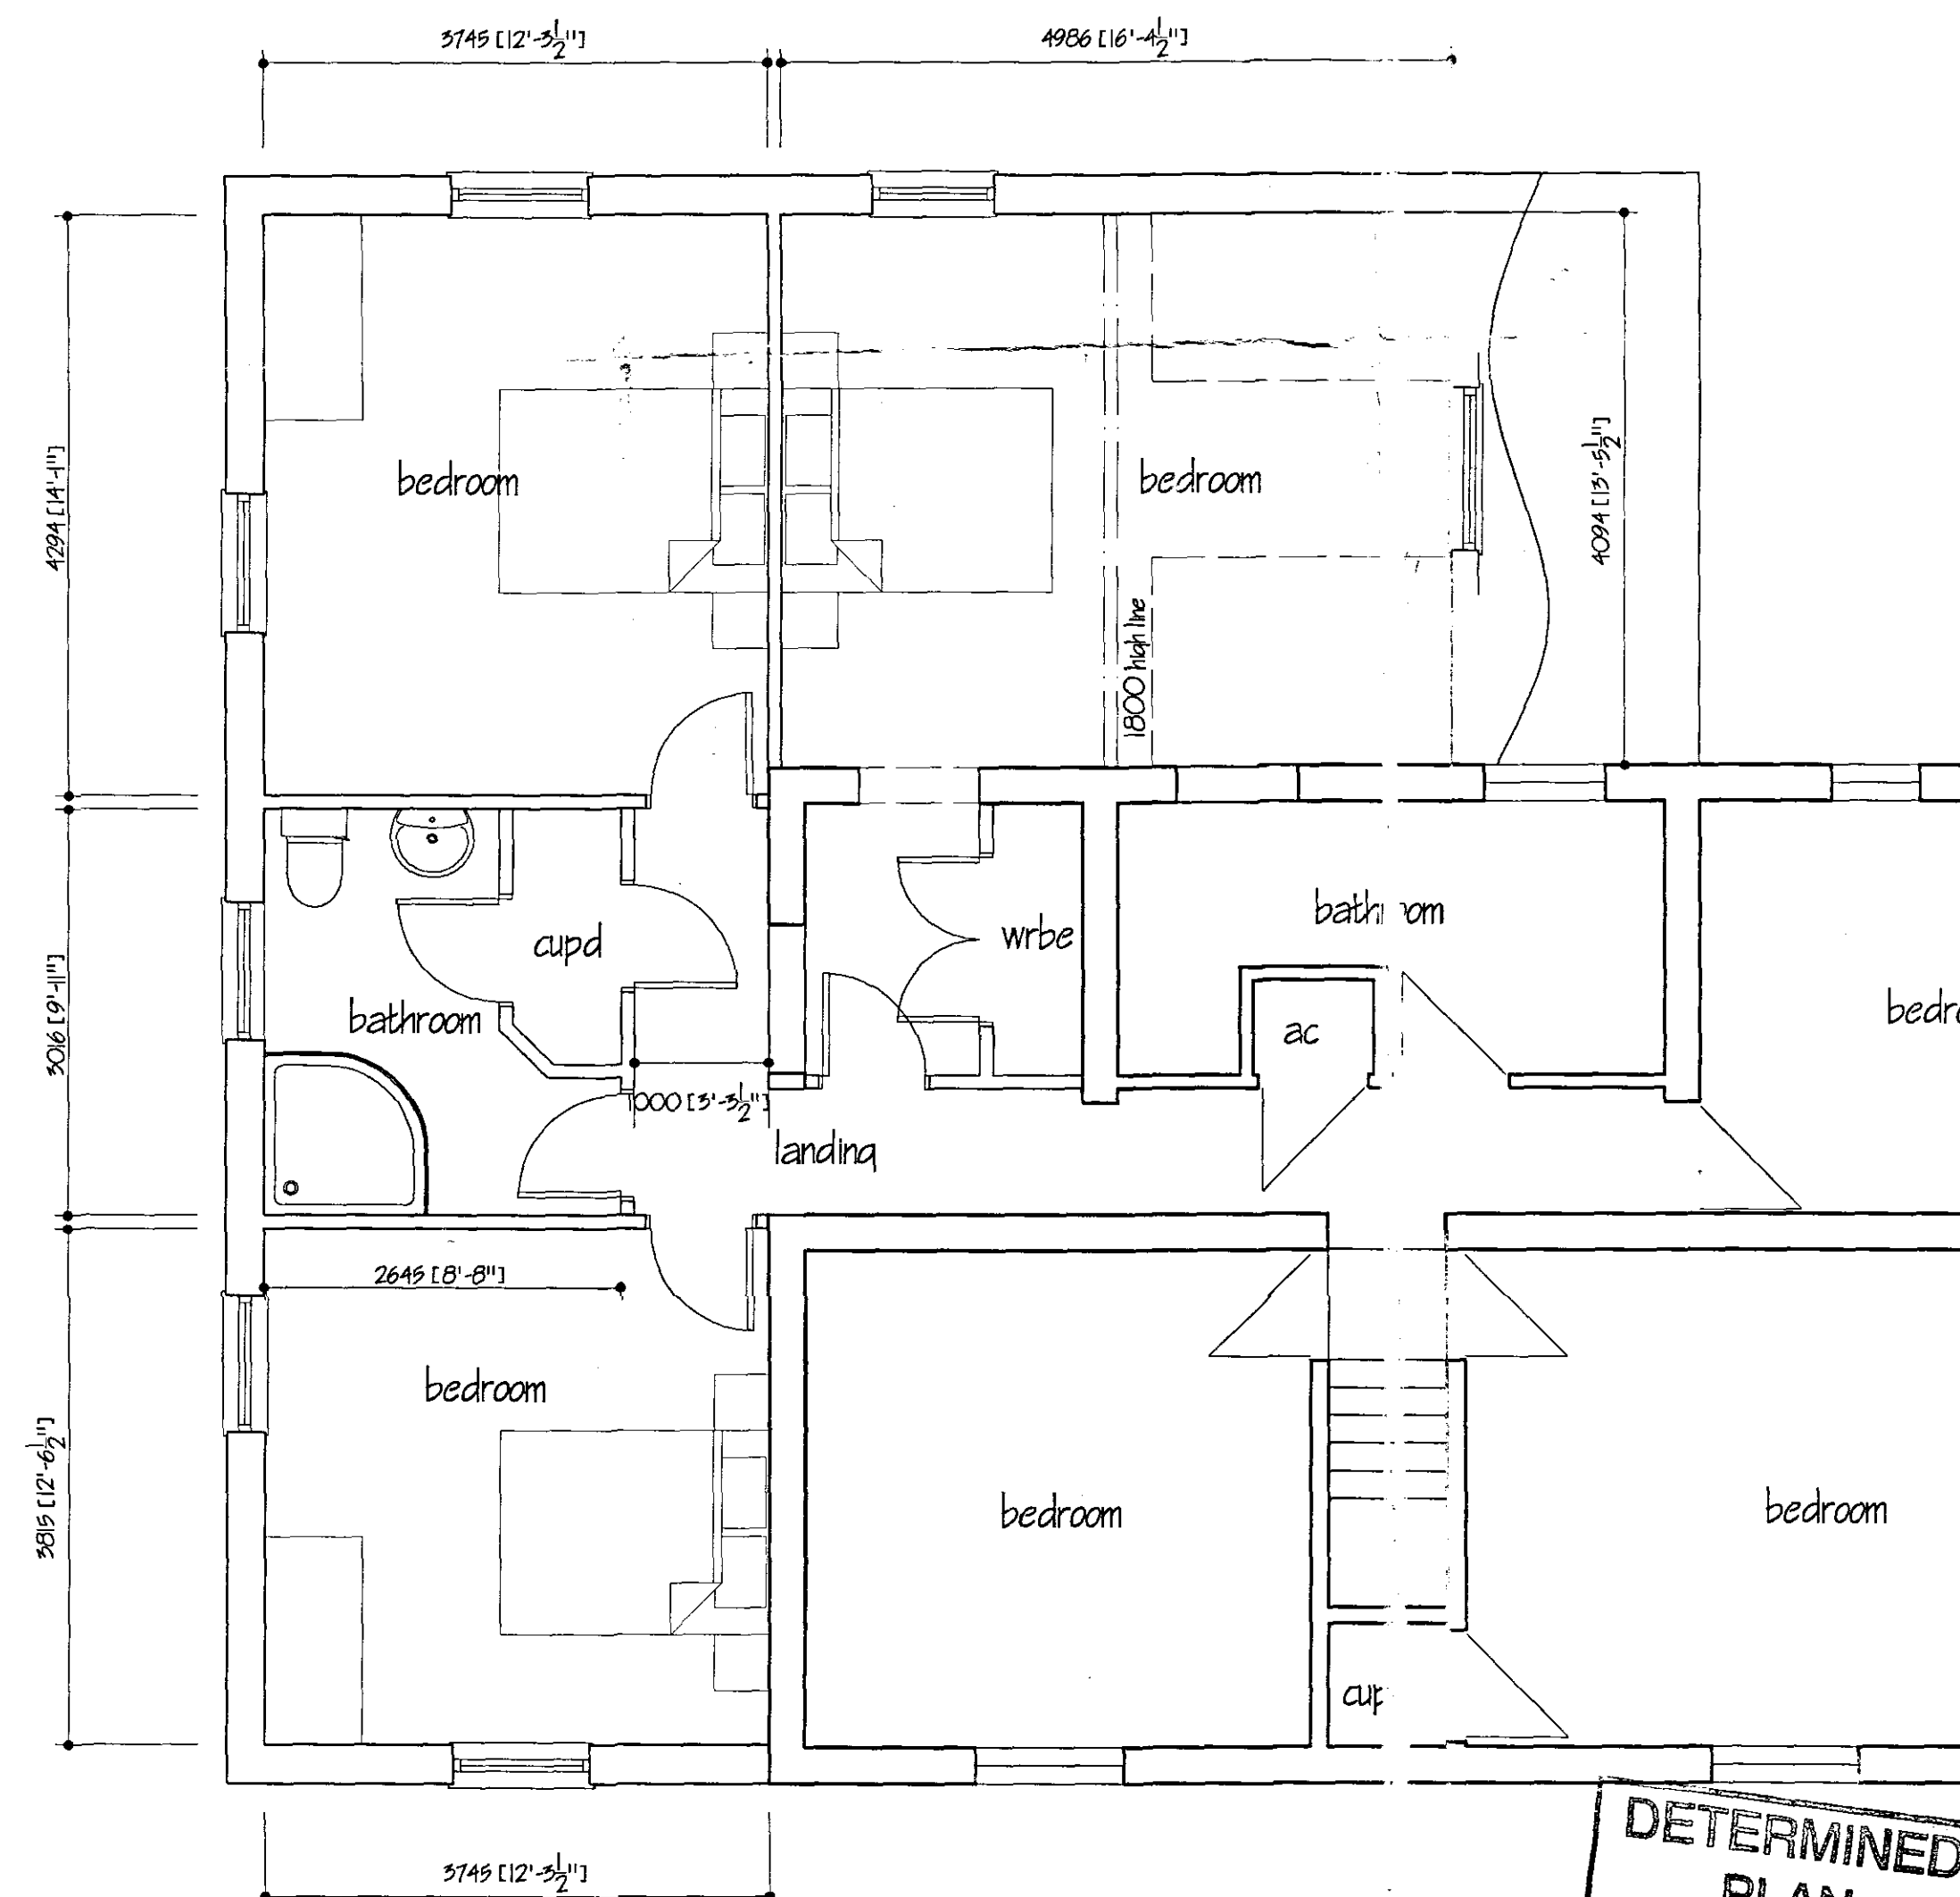

FIRST FLOOR PLAN AS PROPOSED

DETERMINED PLAN

ENDC
Planning & Development
26 JAN 2004
Ref 011104

CLIENTS ALTERATIONS	JAN 2004
CLIENTS ALTERATIONS	JAN 2004
ALTERATIONS	DEC 2003
ALTERATIONS	DEC 2003

ref: revision date

G. R. MERCHANT
LENG AMICE FWO
ARCHITECTURAL, STRUCTURAL
AND LAND DRAINAGE
CONSULTANTS
Unit 4, Wrights Mews
12A Park Road, Holbeach,
Spalding, Lincs. PE12 7JE
Tel: 01406 480800
Fax: 01406 426744
E-Mail: G. R. Merchant @ Merchant. FD.
Co. UK

Project
EXTENSION AND ALTERATIONS AT
FRISKNEY HOUSE SIX HOUSE BANK
WEST PINCHBECK
SPALDING Lincs

Client
MR & MRS P. DEVEY

Drawing
PLANS AND ELEVATIONS

Job Ref.
7851/03

Drawing No.
01 D

Date
DEC 2003

Drawn
JPW

Scales
1/50 1/100

DO NOT SCALE FROM THIS DRAWING
This drawing is copyright and may not be stored, traced, photocopied or used for any other purpose other than that for which it is issued. The Client/Contractor is to check all dimensions on site and report any discrepancies to the Architect. All details shown on the drawing including foundations are based upon typical site conditions related to the work. No responsibility can be accepted for abnormal conditions which may be discovered during construction unless reported to the Architect in that design documents have been considered. Site and survey are recommended in respect of foundations to establish specific site conditions before foundation work is undertaken. This drawing is limited to the purpose of obtaining Planning / Building Regulation approval. This drawing must not be used as a contract document. The works will not be supervised or inspected on site by G. R. Merchant or any representative thereof. It is the client or their appointed agents responsibility to control workmanship, availability of materials, adherence to specifications, variations to contract etc.
All materials to be used must comply with all relevant standards and materials etc. to be used must be tested and installed etc. in strict accordance with manufacturers instructions and relevant code of practice. Materials must comply with appropriate British Standard specification or EN standard or European code equivalent. The Employer / Client shall ensure that the appointed contractor is competent and able to deliver the works in accordance with the Health and Safety Regulations for Building and Workplaces. The Employer / Client is advised that should the works need to comply with the Construction Design and Management Regulations an independent 'Liaison' Supervisor will be required. The works shall comply with all that is shown on the drawing and details. Work that may not be specifically shown but may be reasonably inferred as necessary to carry out the works shall be deemed to be included.