




PROPOSED FRONT ELEVATION

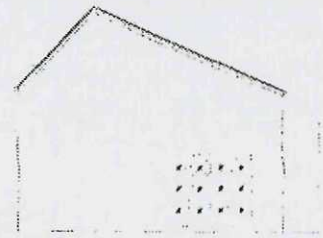


PROPOSED SIDE ELEVATION

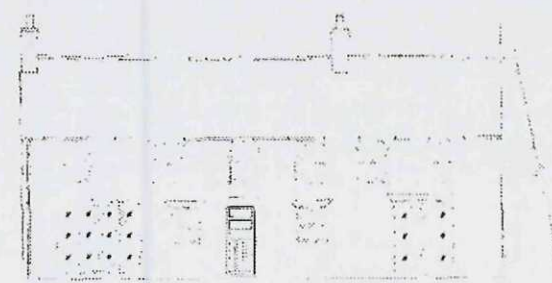


PROPOSED REAR ELEVATION

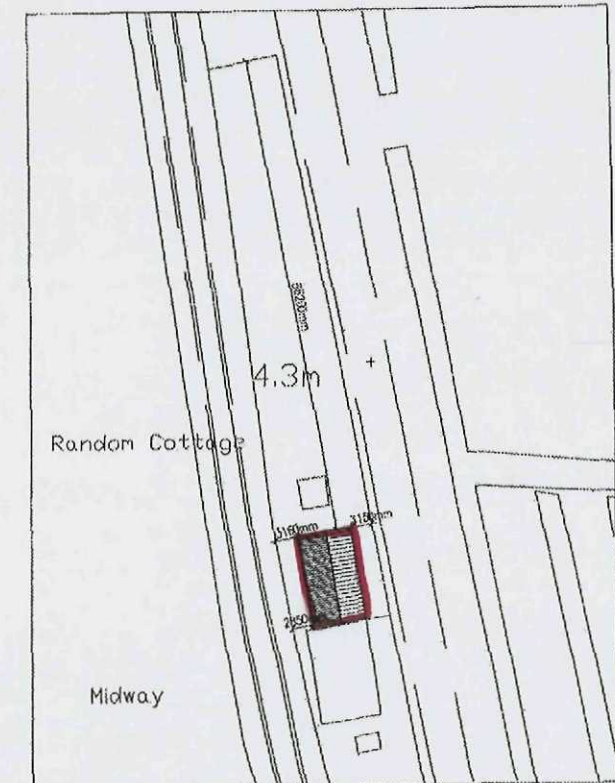

BLOCK PLAN 1:500

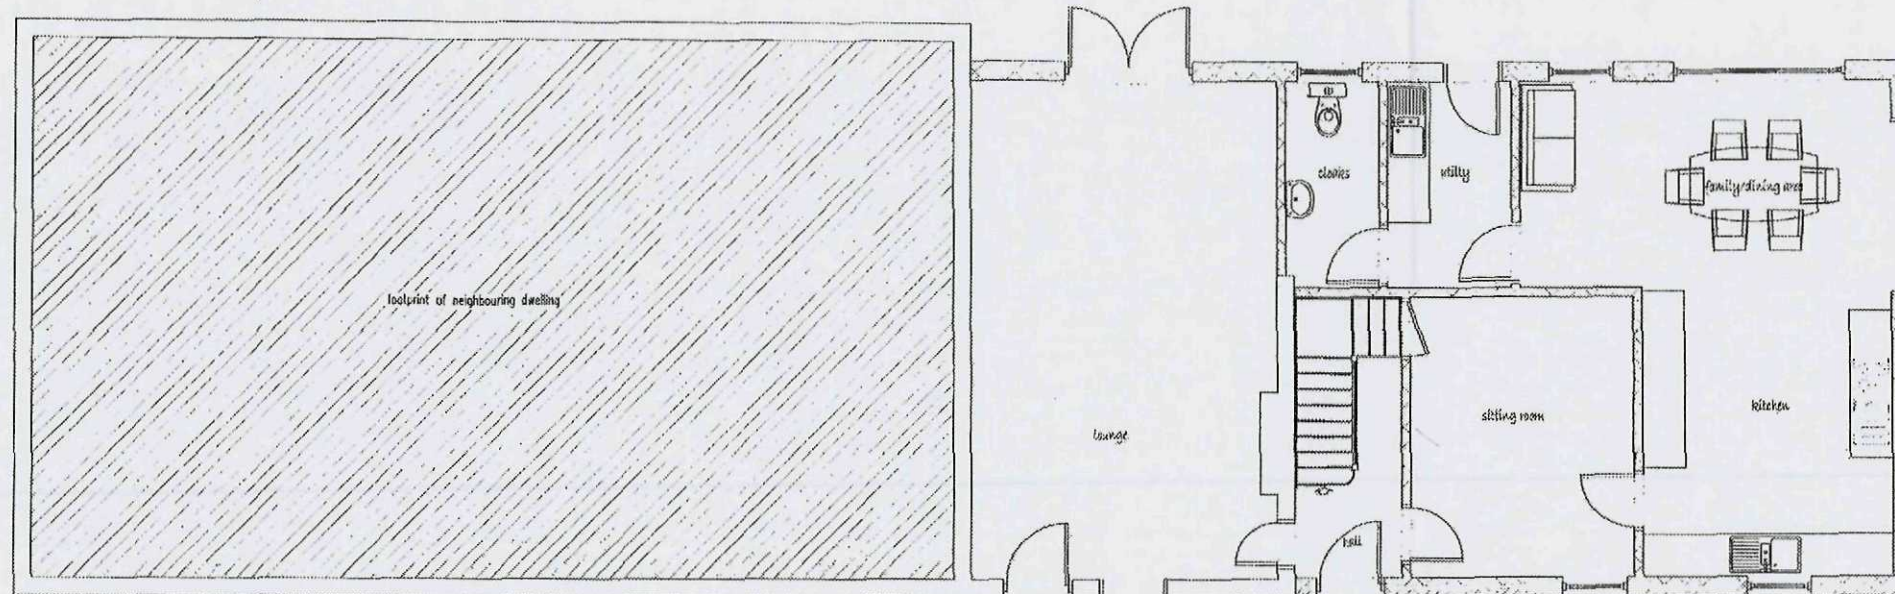

PROPOSED GROUND FLOOR PLAN

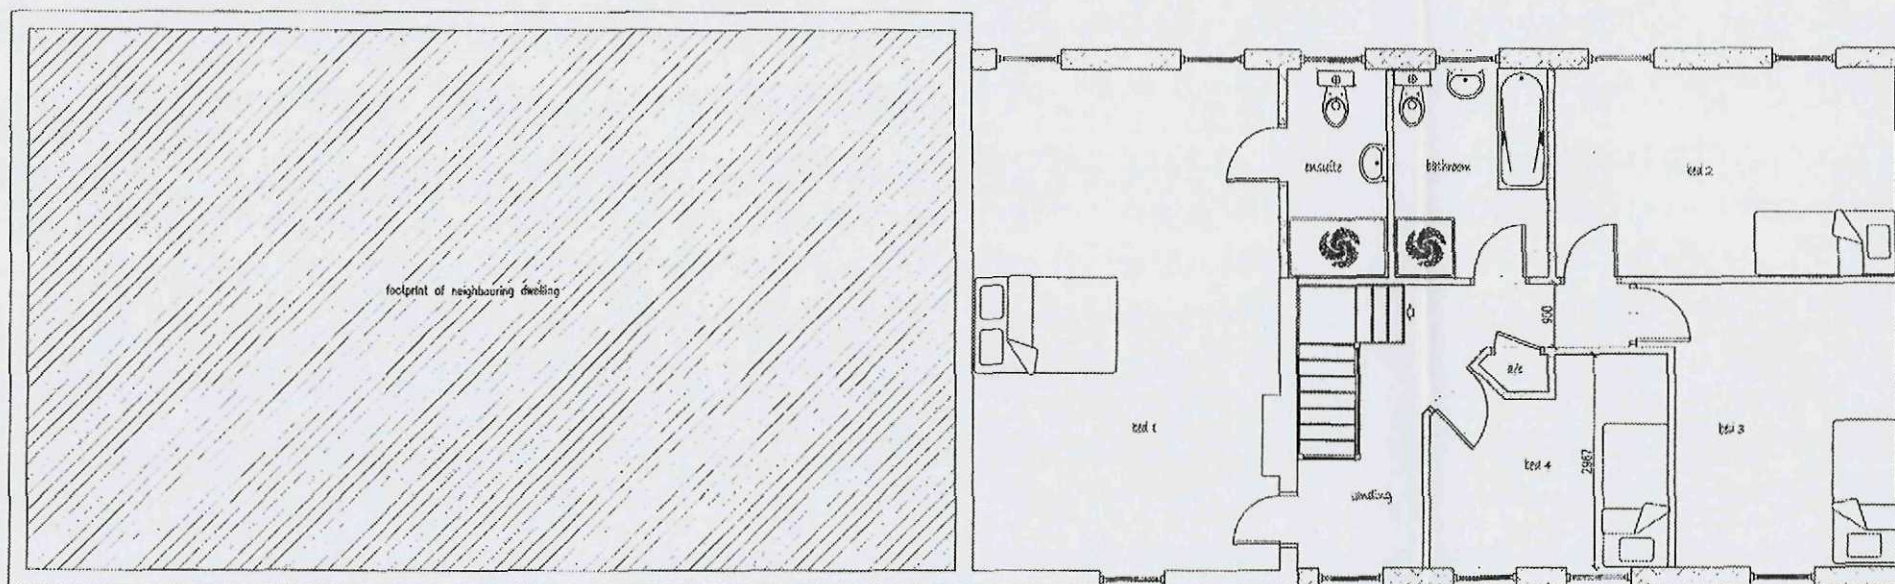

PROPOSED FIRST FLOOR PLAN

Ref:	PLANING OFFICERS COMMENTS	JAN 12
Revision:		Date:

WENMAN DESIGN SOLUTIONS Ltd.
2 Austendyke Road
Weston Hills
Spalding
Lincs PE12 6BX
Tel: 01775 724371
Fax: 01775 724445
Mobile: 0784 1718457
enquiries@wenmandesign.co.uk

Project:
PROPOSED TWO STOREY EXTENSION

Client:
MR N. CLARK
RANDOM COTTAGE
DECK BANK WEST PINCHBECK
SPALDING, Lincs.

Drawings:
PROPOSED GROUND FLOOR PLAN
PROPOSED FIRST FLOOR PLAN
PROPOSED ELEVATIONS

DRAWING NO:
WEN/1460/11/01A

DATE:
NOVEMBER 2011

DRAWN BY:
RW

SCALE:
1:50 1:100

NOTES:
1. THIS DRAWING IS A PRELIMINARY DESIGN AND IS NOT TO BE USED FOR CONSTRUCTION WITHOUT THE APPROVAL OF THE ARCHITECT.
2. THE ARCHITECT IS NOT RESPONSIBLE FOR THE ACCURACY OF THE INFORMATION PROVIDED BY THE CLIENT.
DETERMINE
PLAN

AMENDED

Ref: 1

Planning & Dev

25 JAN

Ref: 1