





REVISIONS

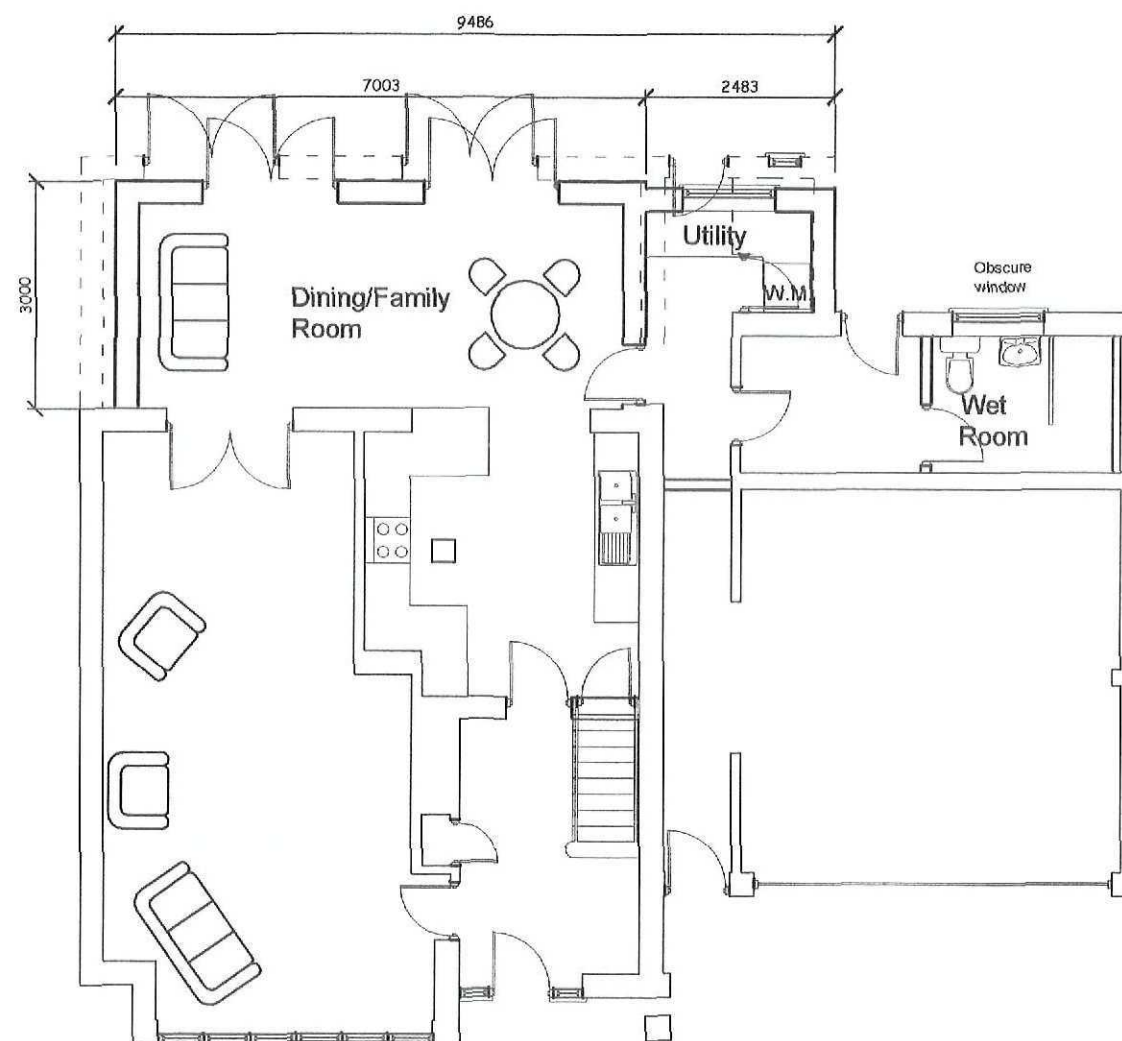

Proposed Ground Floor

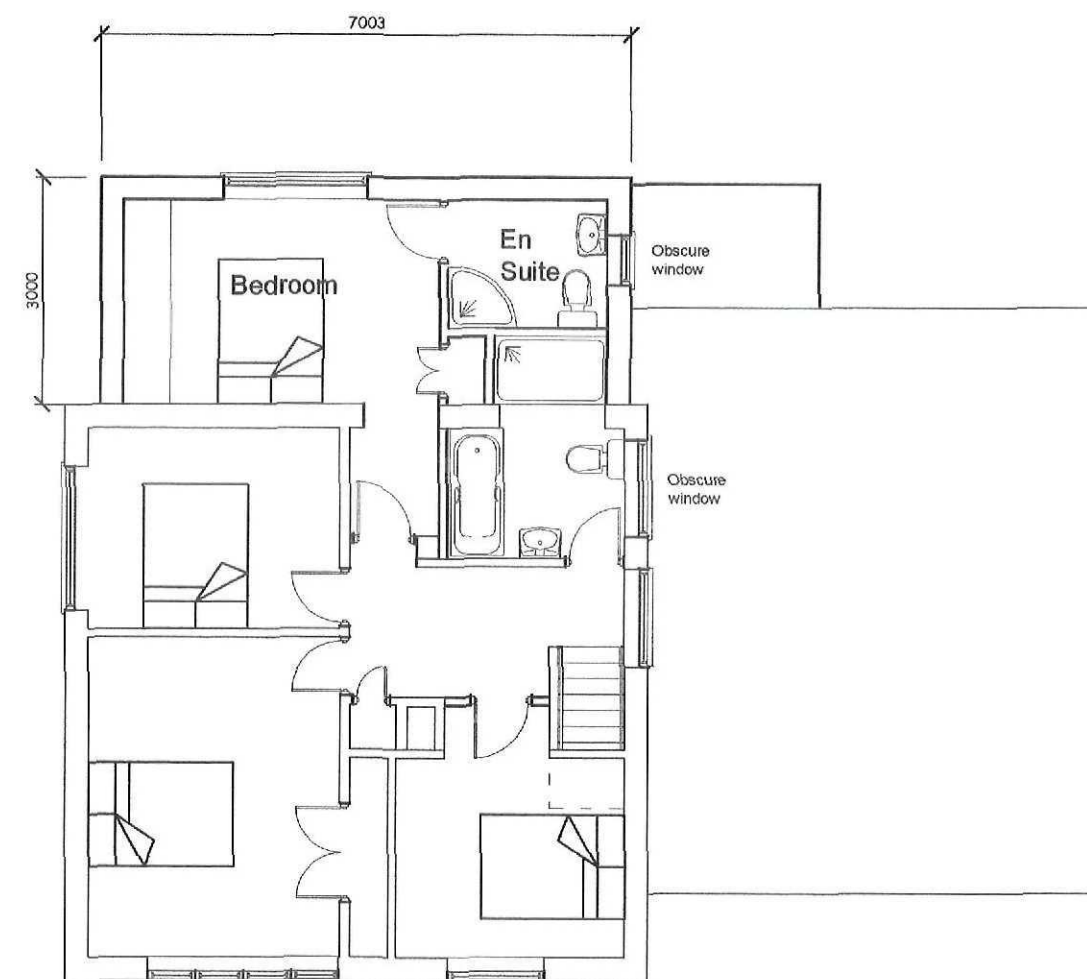

Proposed First Floor

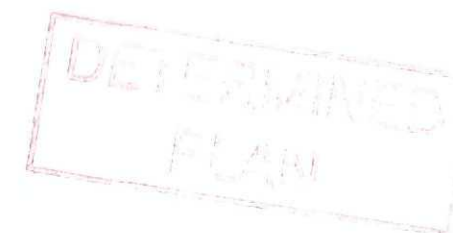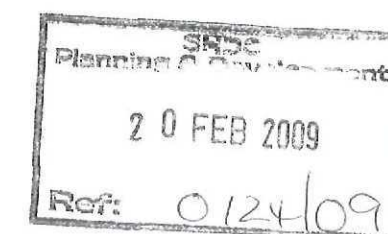

ROBERT LOWE
CHARTERED
ARCHITECT
1-2 North End, Swinhead
Boston, Lincs., PE20 5LR
Phone 01205-621117
Fax 01205-621139
info@lowe-architects.com

Project: Two storey rear extension @
4 Pennytoft Lane
Pinchbeck
Client: Dale-Esk
Drawing Title: Proposed Floor Plans

Date: Feb 09
Scale: 1: 100 on A3
Project No: 09010
Drawing No: PSK

05