



REVISIONS

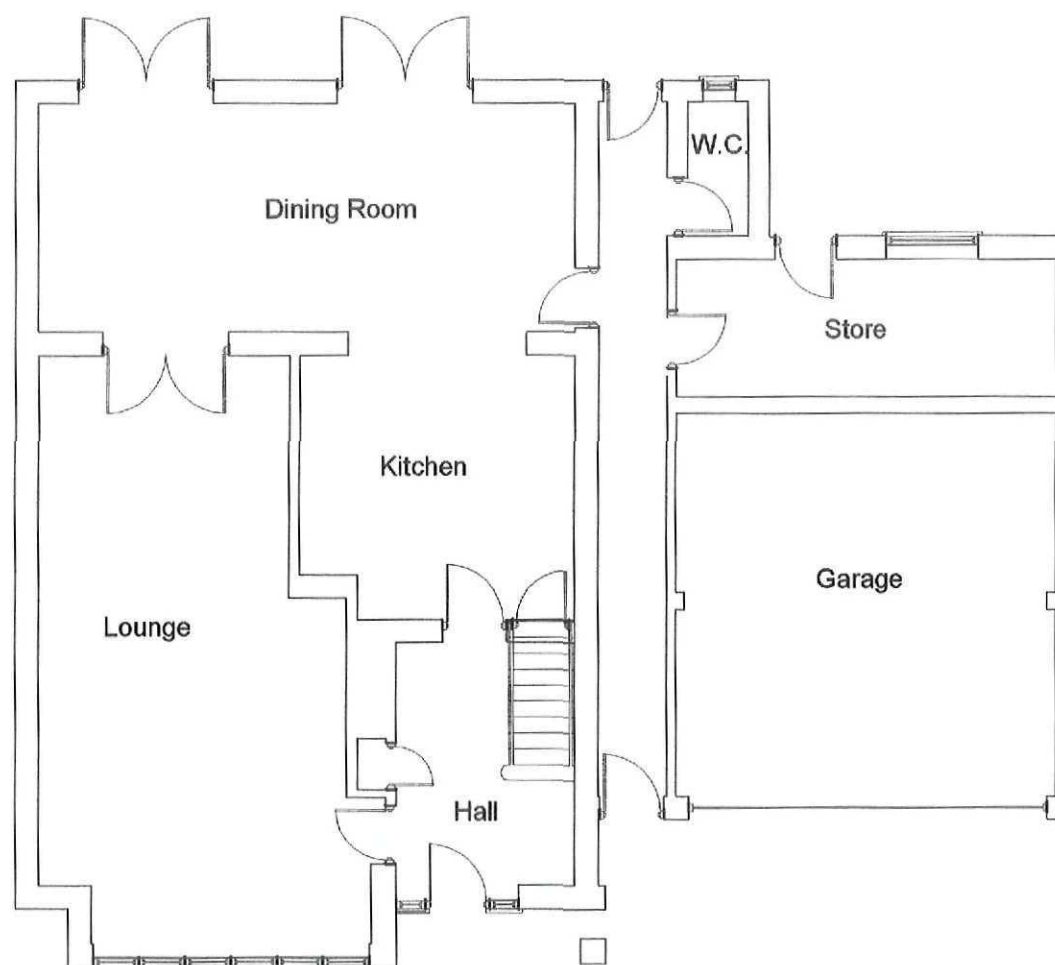

Existing Ground Floor

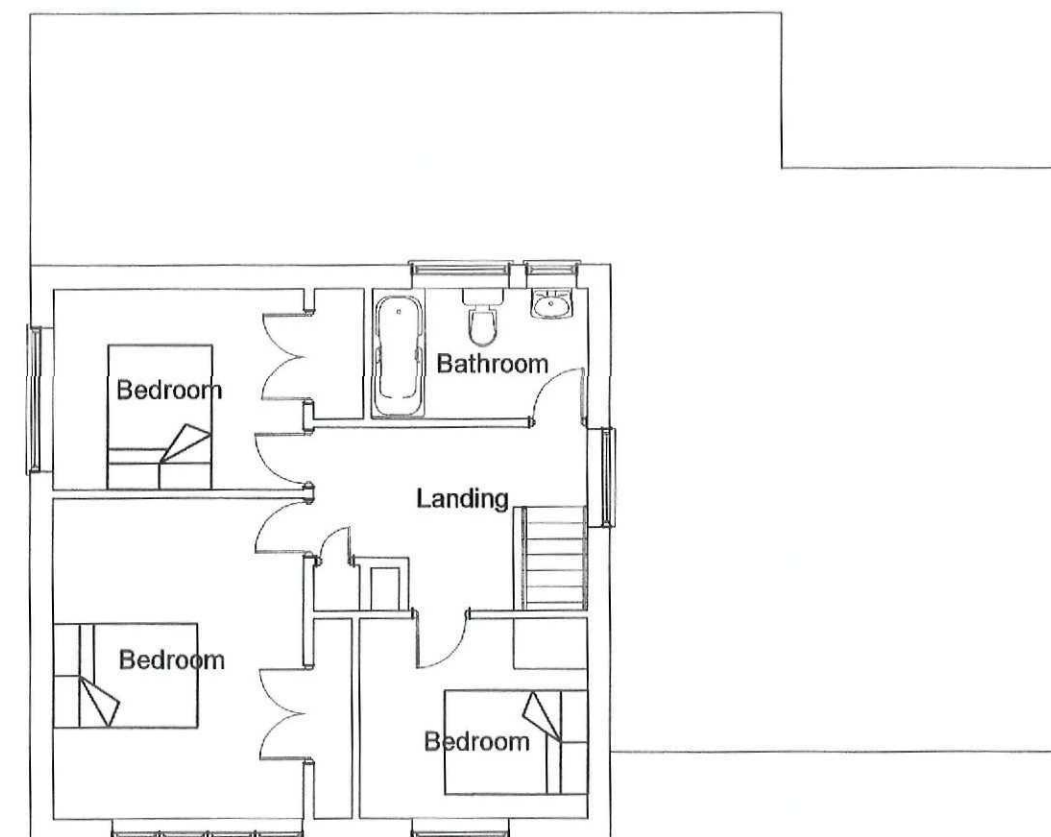

Existing First Floor



**ROBERT
LOWE**
CHARTERED
ARCHITECT

1-2 North End, Swineshead
Boston, Lincs., PE20 3LR
Phone 01205-821117
Fax 01205-821139
info@lowe-architects.com

Project: Two storey rear extension @
4 Pennyloft Lane
Pinchbeck
Client: Dale-Esk
Drawing Title: Existing Floor Plans

Date: Feb 09
Scale: 1: 100 on A3
Project No: 09010
Drawing No: 03