



REVISIONS

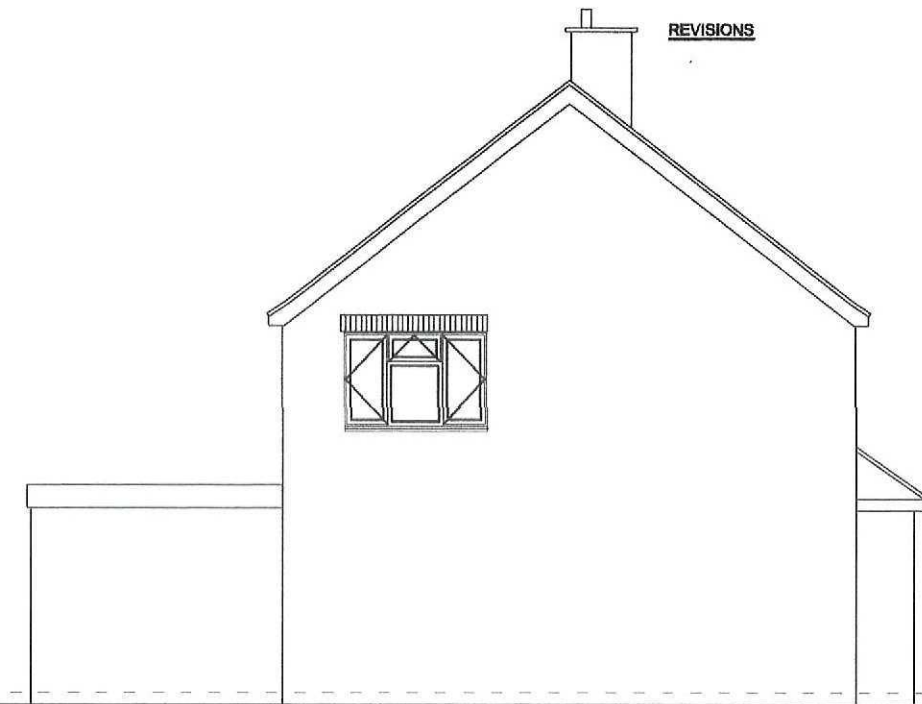

North Elevation




East Elevation

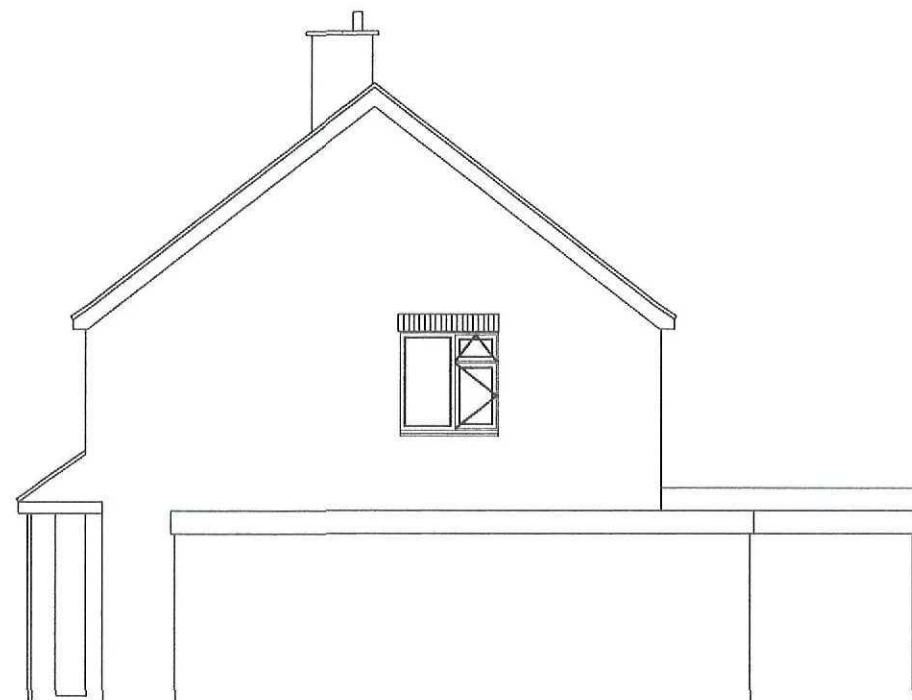

West Elevation



South Elevation

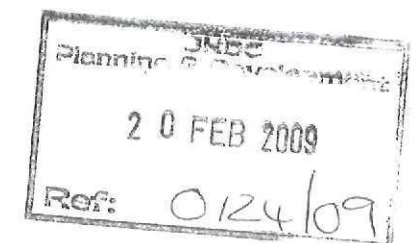

**ROBERT
LOWE**
CHARTERED
ARCHITECT

1-2 North End, Swinhead
Boston, Lincs., PE20 3LR
Phone 01205-821117
Fax 01205-821139
Info@lowe-architects.com

Project: Two storey rear extension @
4 Pennyoft Lane
Pinchbeck
Client: Dale-Esk
Drawing Title: Existing Elevations

Date: Feb 09
Scale: 1: 100 on A3
Project No: 09010
Drawing No: PSK
Rev: 04