


REVISIONS

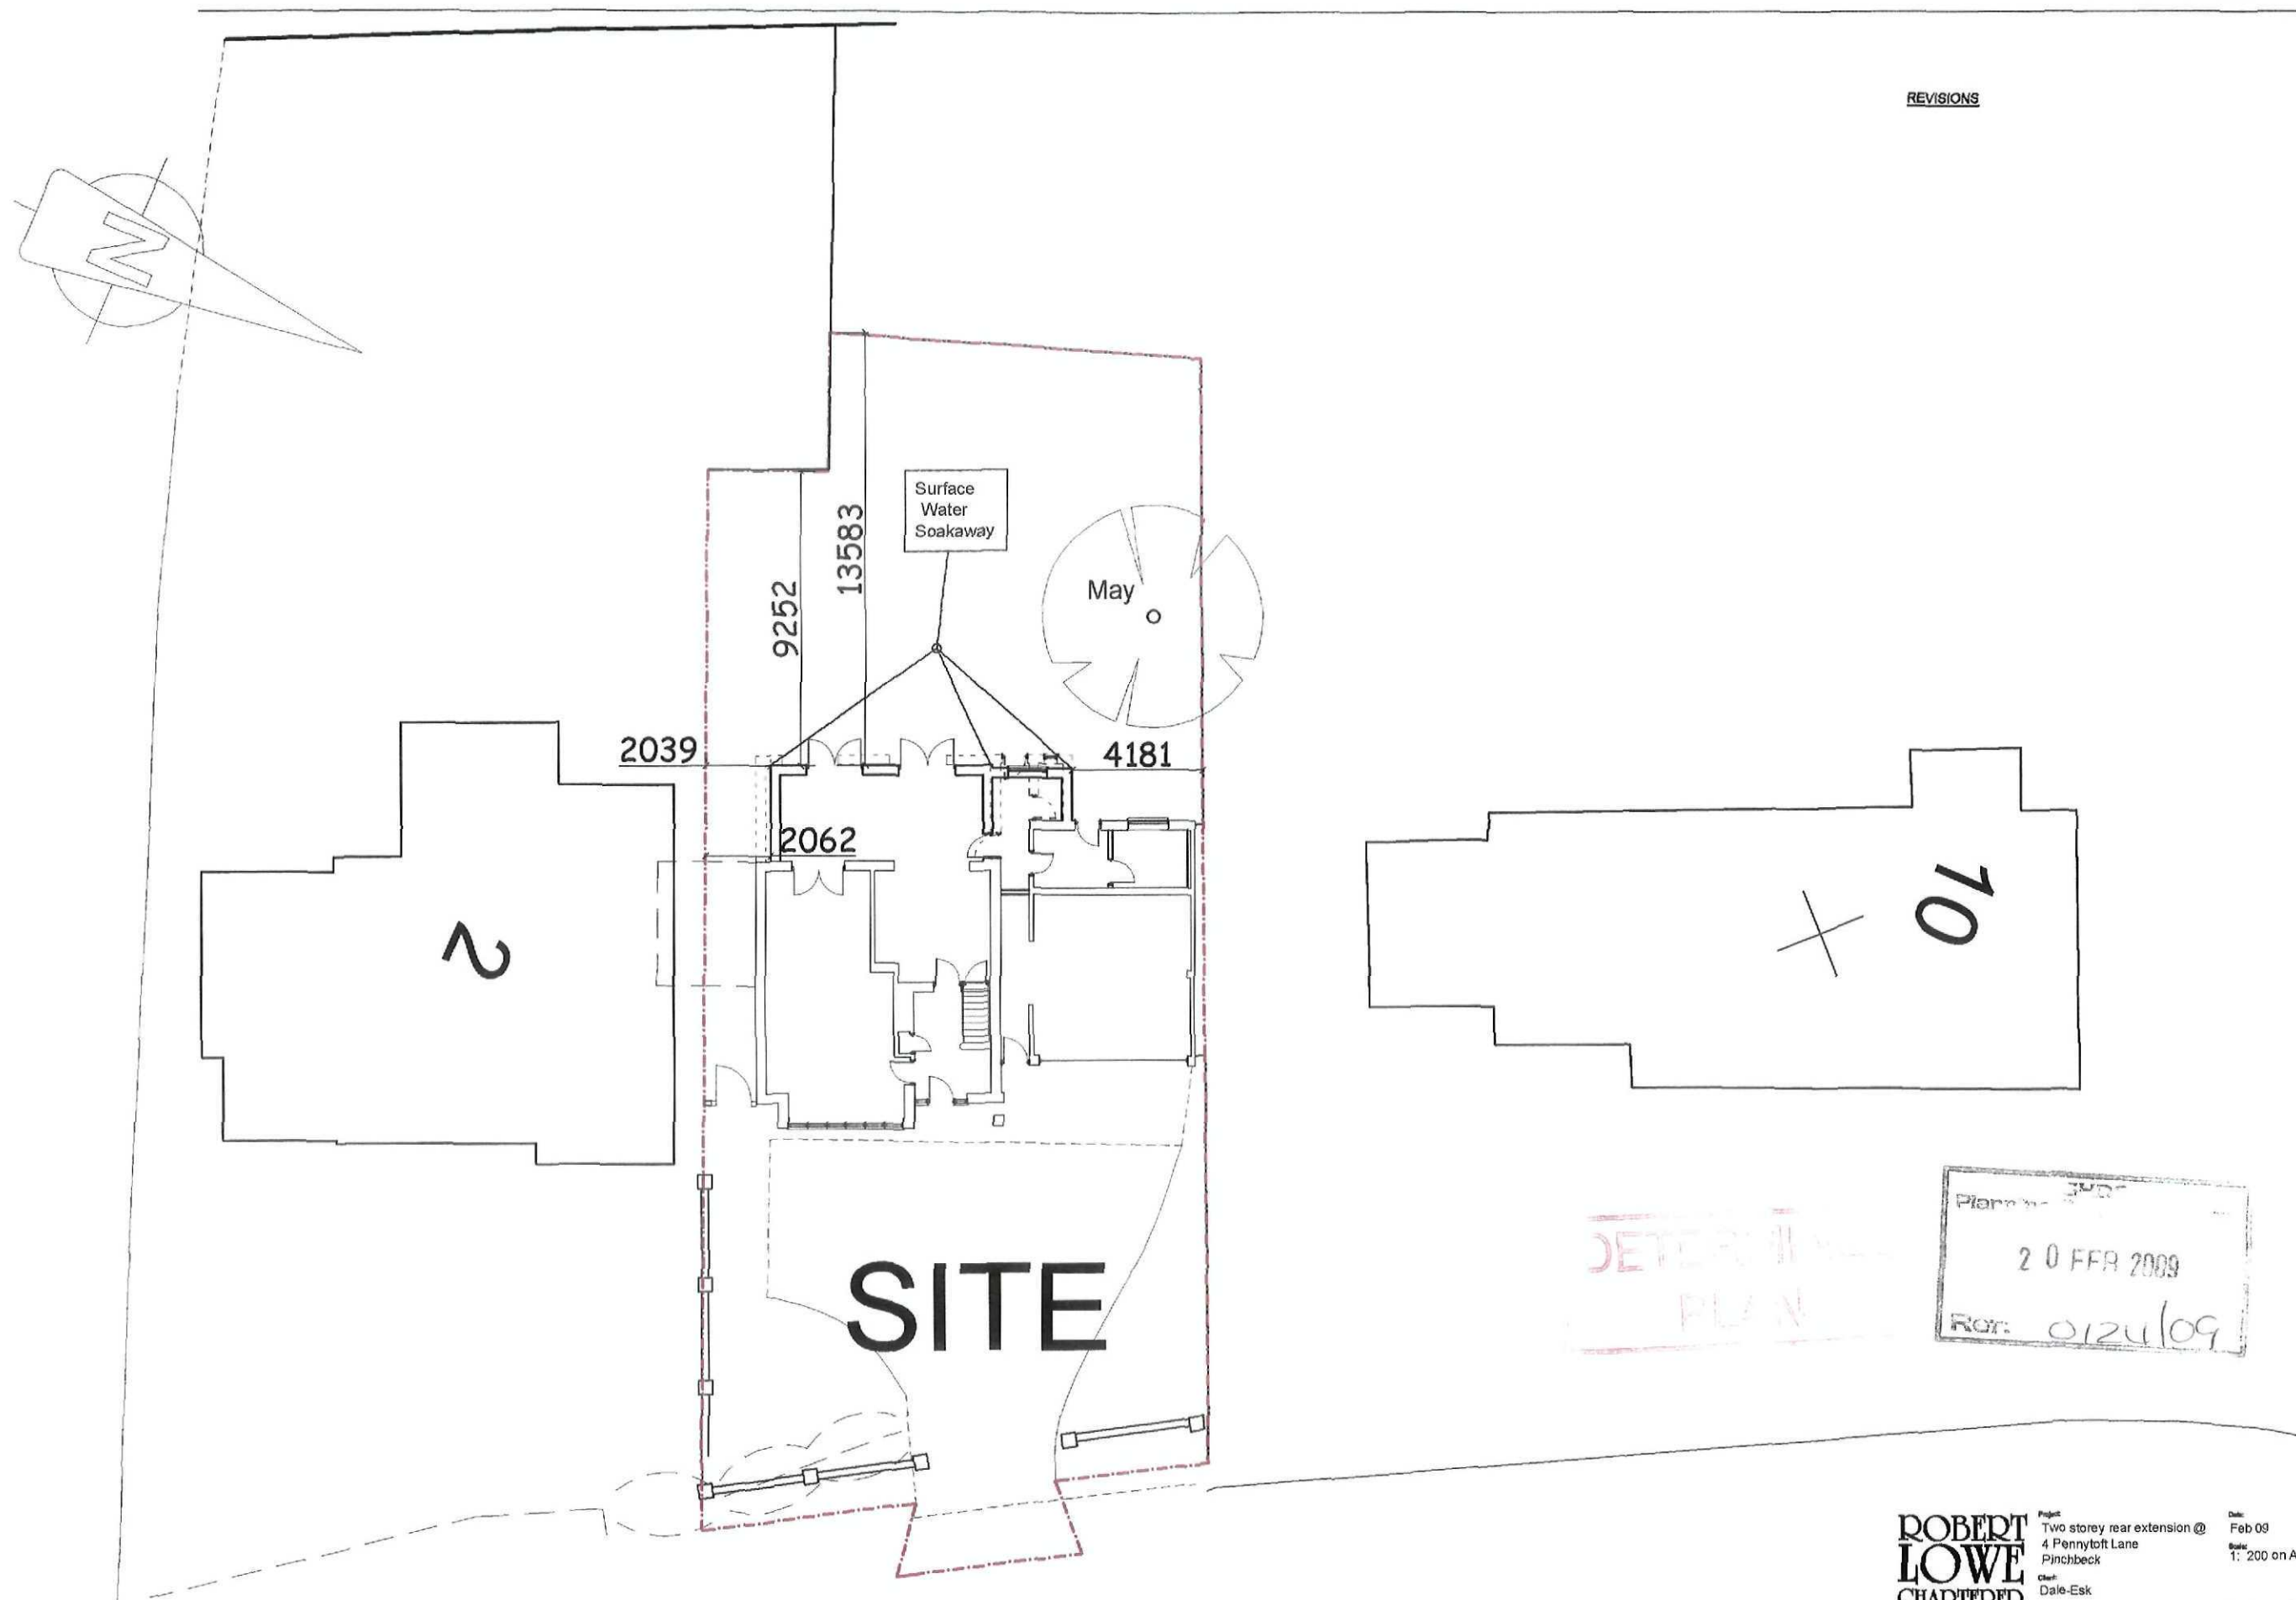

ROBERT LOWE
CHARTERED ARCHITECT

Project: Two storey rear extension @ 4 Pennytoft Lane Pinchbeck
Date: Feb 09
Scale: 1: 200 on A3

Client: Dale-Esk
Drawing Title: Site Plan
Drawing No: 09010
Drawing No: PSK

1-2 North End, Swineshead Boston, Lincs., PE20 3LR
Phone: 01205-821117
Fax: 01205-821196
Info@lowe-architects.com

02