



Side Elevation facing hedge and fields


Front Elevation facing the road

existing house




North Elevation facing the existing house

Rear Elevation facing the garden

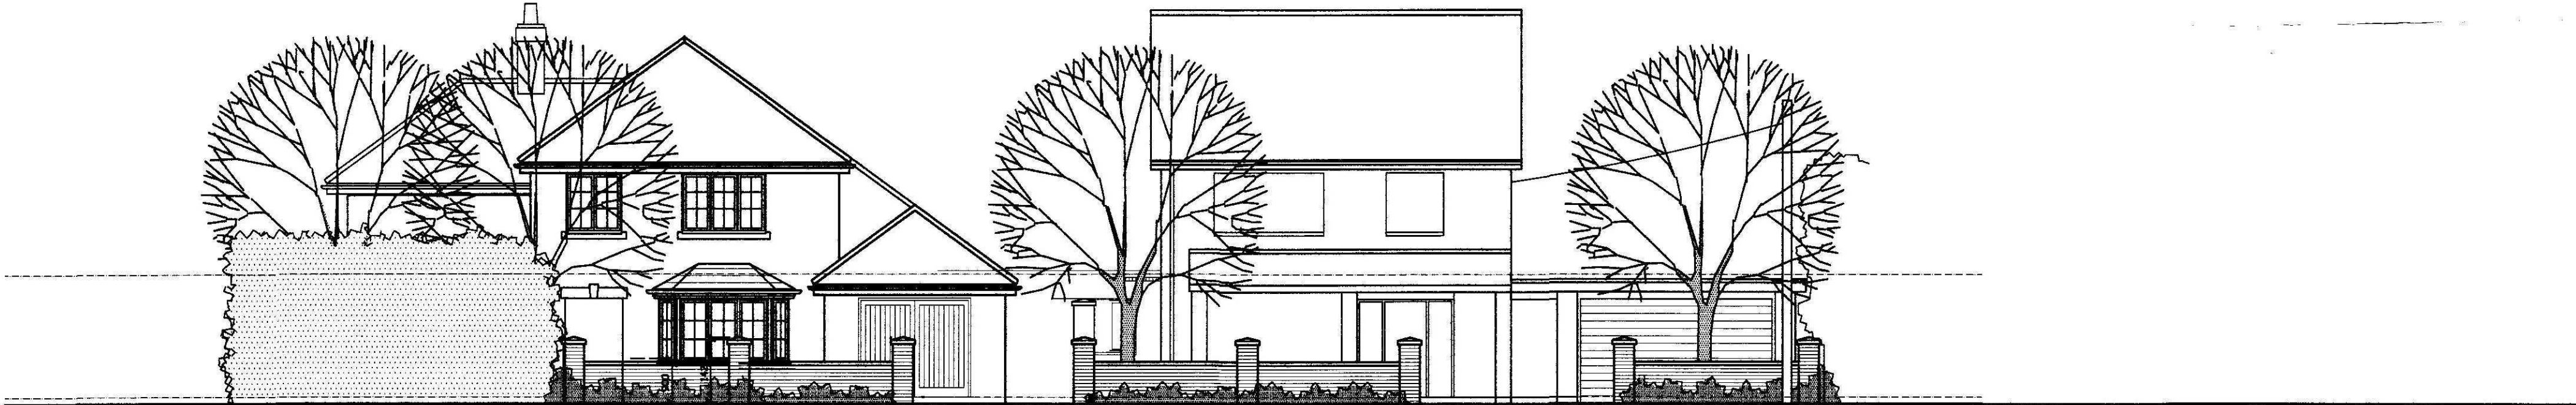

Street Elevation As Proposed

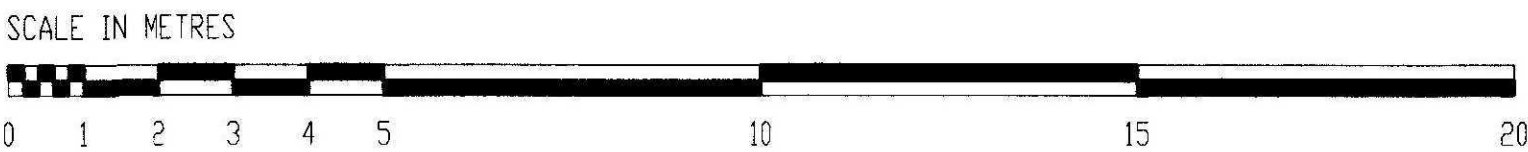

A2

Rev A - Nov/2008 - en suite roof window added to bedroom 4

ROBERT LOWE
CHARTERED ARCHITECT

1-2 North End, Swineshead
Boston, Lincs., PE20 3LR
Phone 01205-821117
Fax 01205-821139
info@lowe-architects.com

Project: Proposed New Dwelling
2 Penny Toft Lane, Pinchbeck
Lincolnshire

Client: Dale-Esk Developments Ltd

Drawing Title: ELEVATIONS
[Revised Proposal]

Date: Nov/2008
Scale: 1: 100 on A2

Project No: 08050
Drawing No: B05 A

Drawn: RL
Rev:

Contractors are to check all dimensions on site and to report any discrepancy to the Architect.
Do not scale from the drawing.

© 2005

1223/08

1223/08