


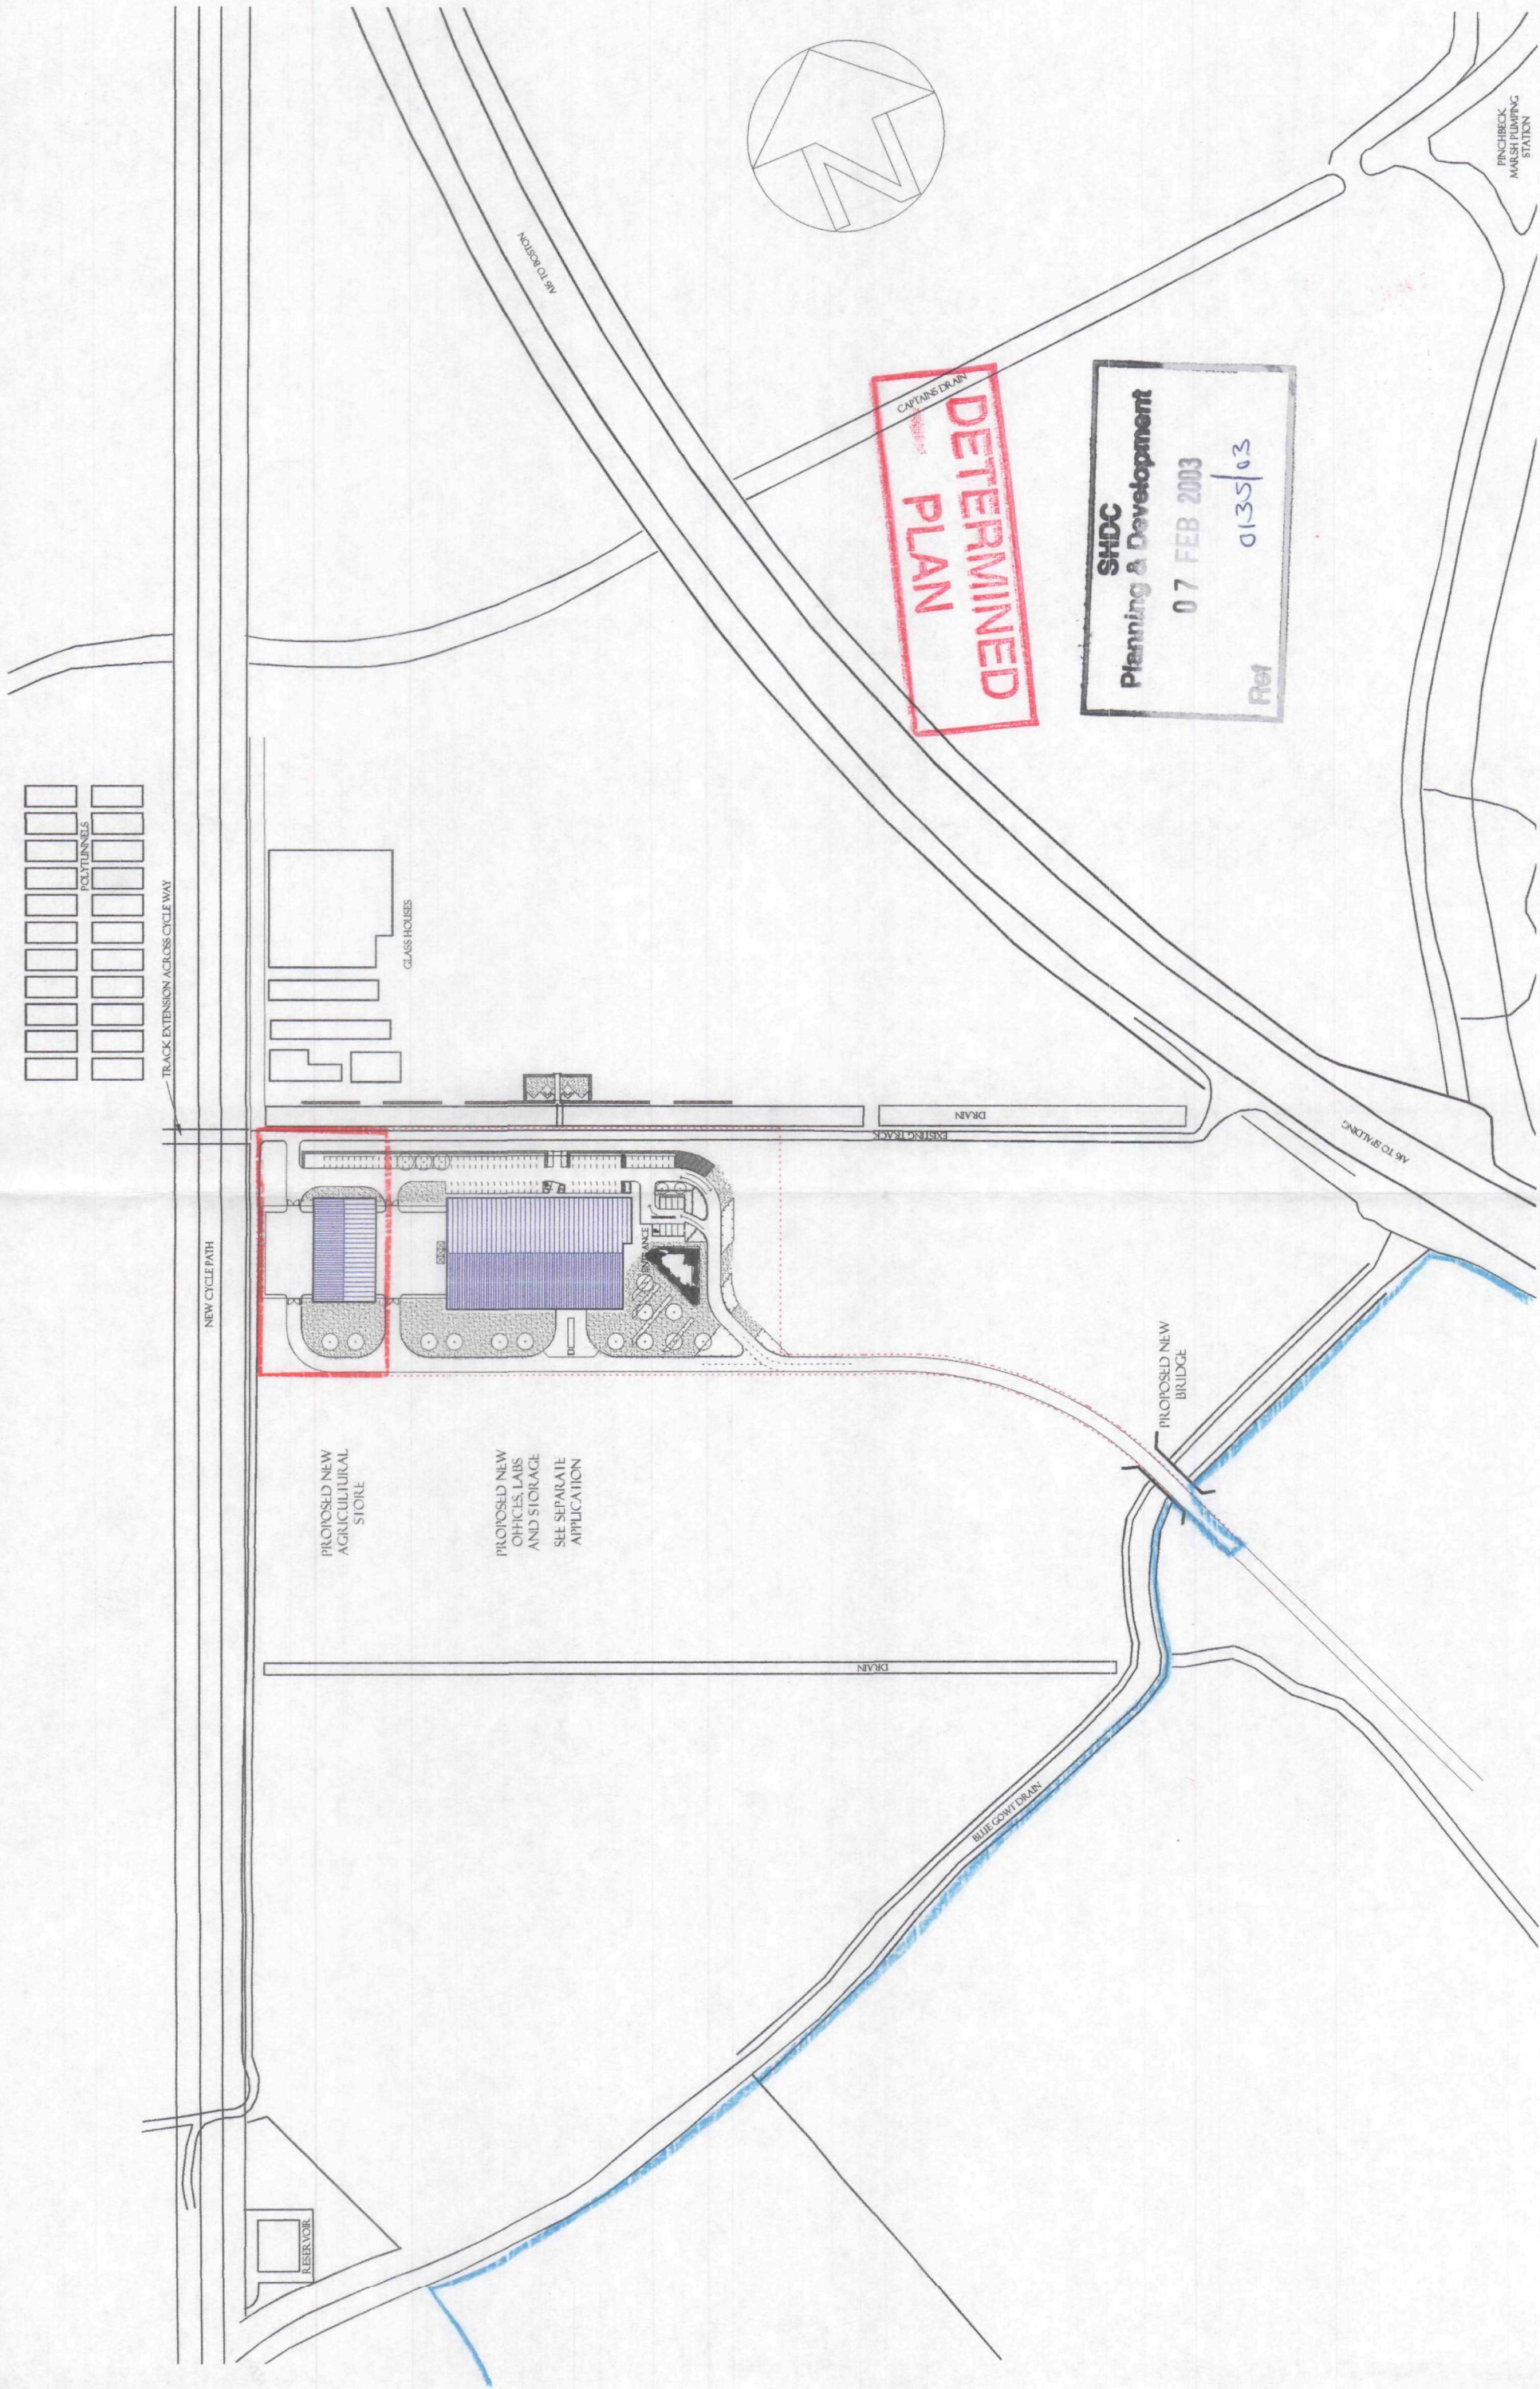

NAME	DATE	DESCRIPTION	CHECK
DESIGNED BY			
DRAWN BY			
CHECKED BY			
DATE			


PROJECT
ELSOMS SEEDS LTD

DRAWING
AGRICULTURAL STORE
PROPOSED SITE PLAN

ARCTICA
ARCHITECTURE · PLANNING · PROJECT MANAGEMENT
Telephone 01780 758575 Fax 01780 758501
arctica@arctica.co.uk

SCALE
1:2500
NUMBER
02
JOB
02-03
REV

DO NOT SCALE FROM THIS DRAWING
THE CONTRACTOR IS TO CHECK ALL
DIMENSIONS ON SITE AND REPORT
DISCREPANCIES TO THE ARCHITECT
THIS DRAWING IS COPYRIGHT

 

SCALE 1:250

REFER TO DRAWINGS 02-03-05 AND 02-03-07 FOR PLAN AND ELEVATIONS
RESPECTIVELY OF THE MAIN BUILDING.

BUILDING PLAN DETERMINED





SPDC
Planning & Development
07 2003
0135/03

DO NOT SCALE FROM THIS DRAWING.
THE CONTRACTOR IS TO CHECK ALL
DIMENSIONS ON SITE AND REPORT
DISCREPANCIES TO THE ARCHITECT
THIS DRAWING IS COPYRIGHT

THE BUILDINGS SHOWN ON
THIS DRAWING ARE SUBJECT
TO SEPARATE APPLICATIONS.

THIS DRAWING IS TO BE READ
IN CONJUNCTION WITH PLAN
DRAWING NUMBER 02-03-12
AND SITE LOCATION PLAN
02-03-02.

REFER TO DRAWINGS 02-03-05
AND 02-03-07 FOR PLAN AND
ELEVATIONS RESPECTIVELY OF
THE MAIN BUILDING.

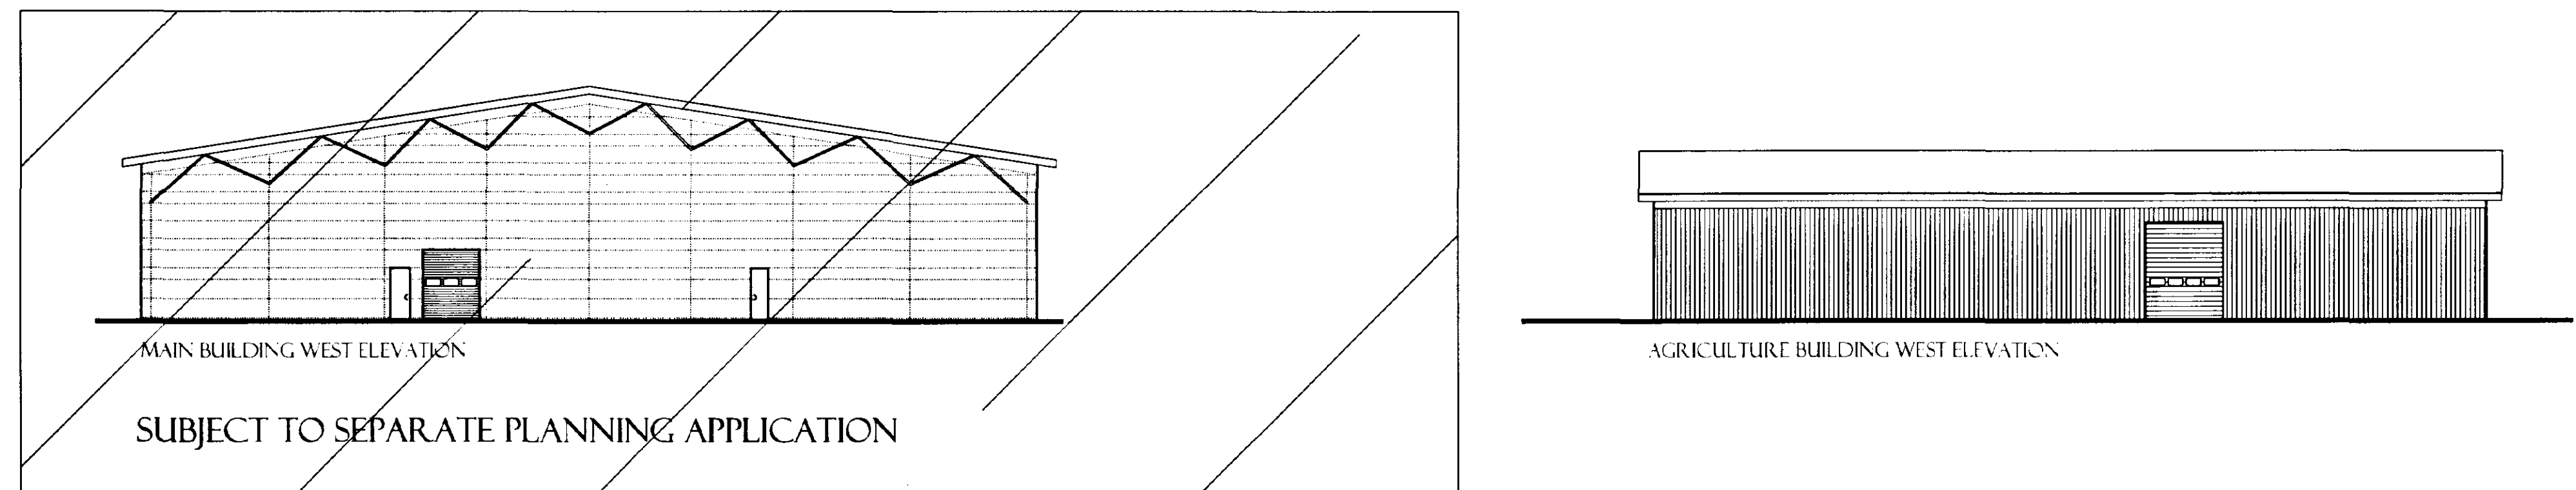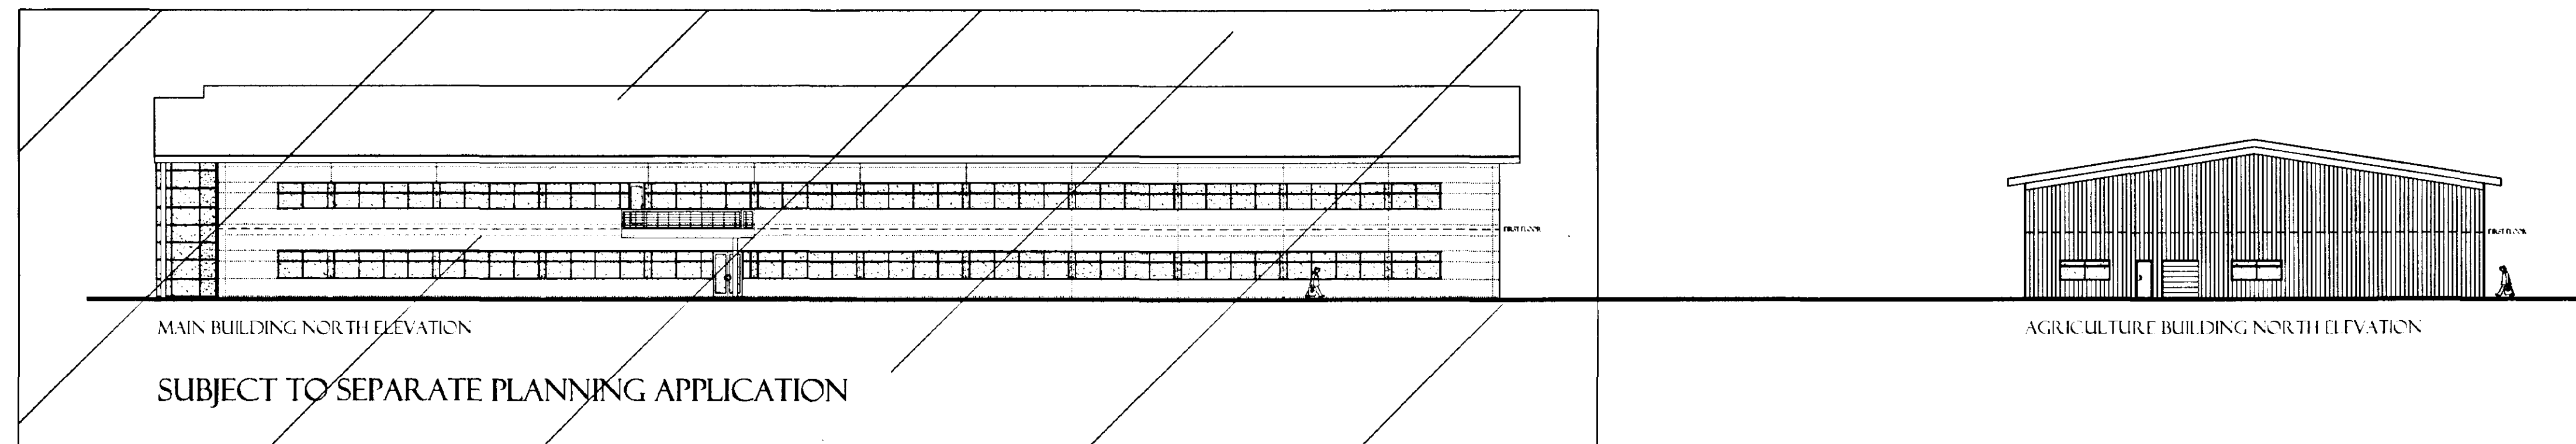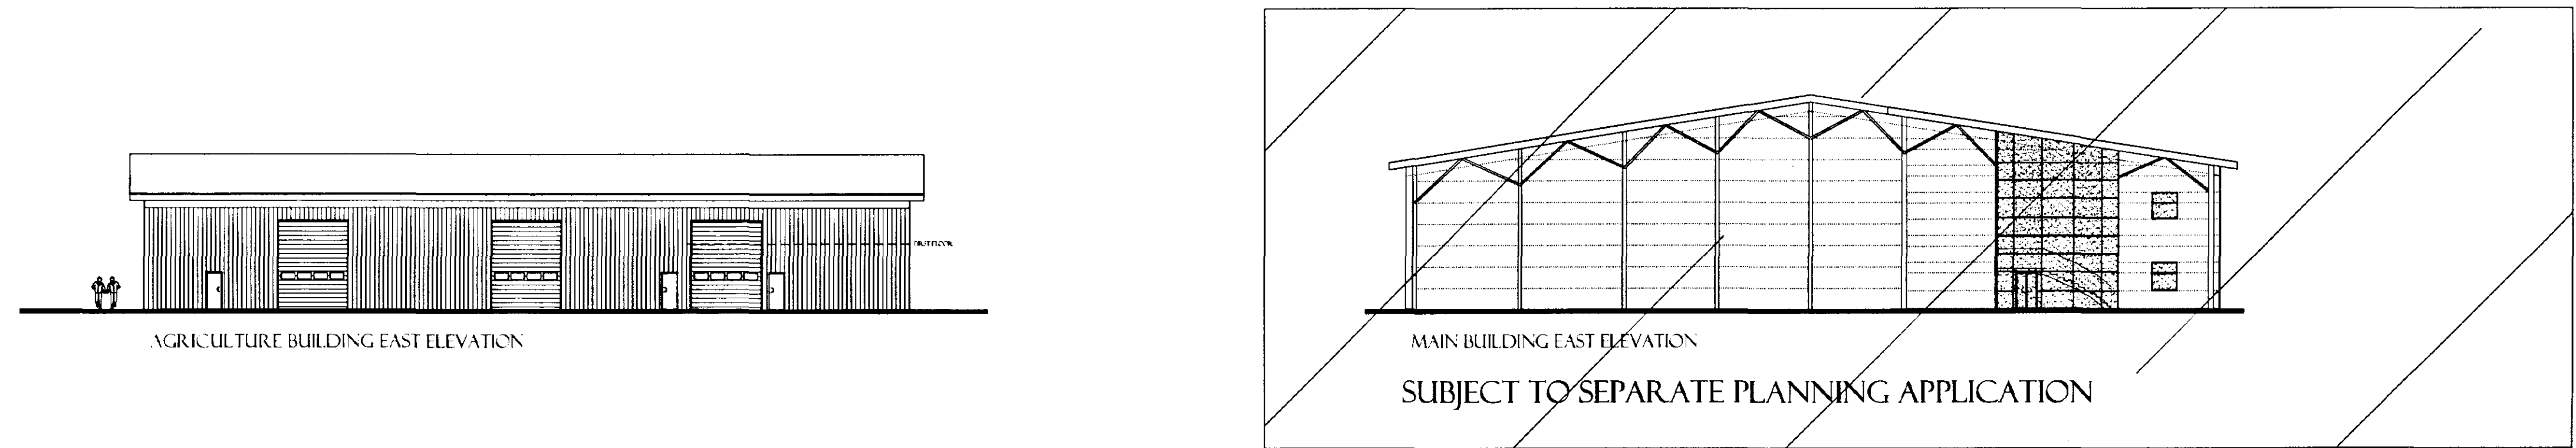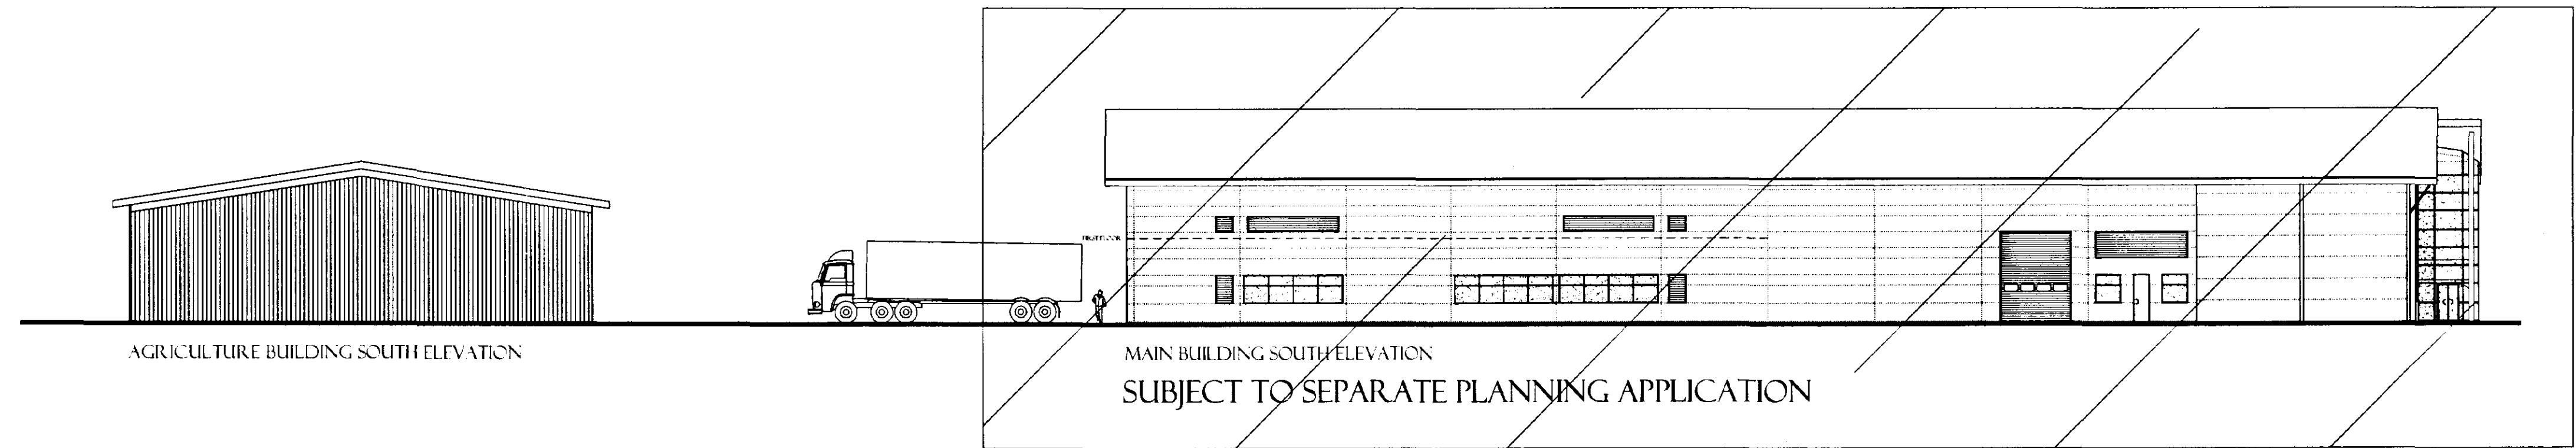

ORIGINAL	ISSUED	DATE	BY	FOR

ARCTICA
ARCHITECTURE • PLANNING • PROJECT MANAGEMENT
Telephone 01780 758575 Fax 01780 758501
succeed@arctica.co.uk

PROJECT
ELSOMS SEEDS LTD

DRAWING
**PROPOSED
AGRICULTURAL STORE
ELEVATIONS**

SCALE
1:250

NUMBER
13

JOB
02-03

REV

Stamp: **Sunc**
Planning
07 Feb 2001
0135/03

Stamp: **DETERMINED
PLAN**


THE CONTRACTOR IS TO CHECK ALL
DIMENSIONS ON SITE AND REPORT
DISCREPANCIES TO THE ARCHITECT
THIS DRAWING IS COPYRIGHT

THIS DRAWING IS TO BE
READ IN CONJUNCTION
WITH PLAN DRAWING
NUMBER 02-03 05 AND
SITE LOCATION PLAN
02-03-01.

External Colours to be :-


- (A) -Wall cladding - Corus Honesty
- (B) -Roof cladding- Corus Honesty
- (C) -Eaves Soffit cladding and Gutters-
Corus Merlin Grey
- (D) -Rainwater pipes- RAL7000
(mid-grey)
- (E) -Windows & Doors- RAL7000
outside,
RAL7035 inside (pale grey)
- (F) -Louvres- RAL7000
- (G) -Architectural Steelwork-
RAL7000
- (H) -Shutter Doors- RAL7000
- (J) -All external plant/tanks/barriers-
Galvanised or RAL7000

Elsoms Seeds sign
Contractor to provide 2 signs as
illustrated utilising individual stand-off
lettering (non-illuminated) in Employer's
standard colour.

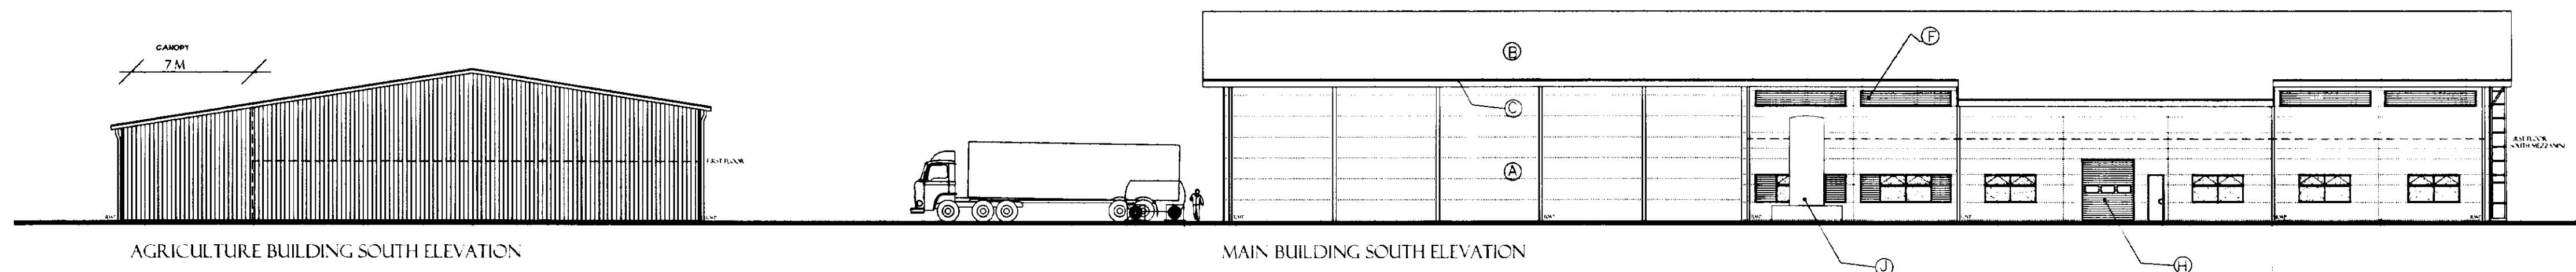


AGRICULTURE BUILDING SOUTH ELEVATION


MAIN BUILDING SOUTH ELEVATION

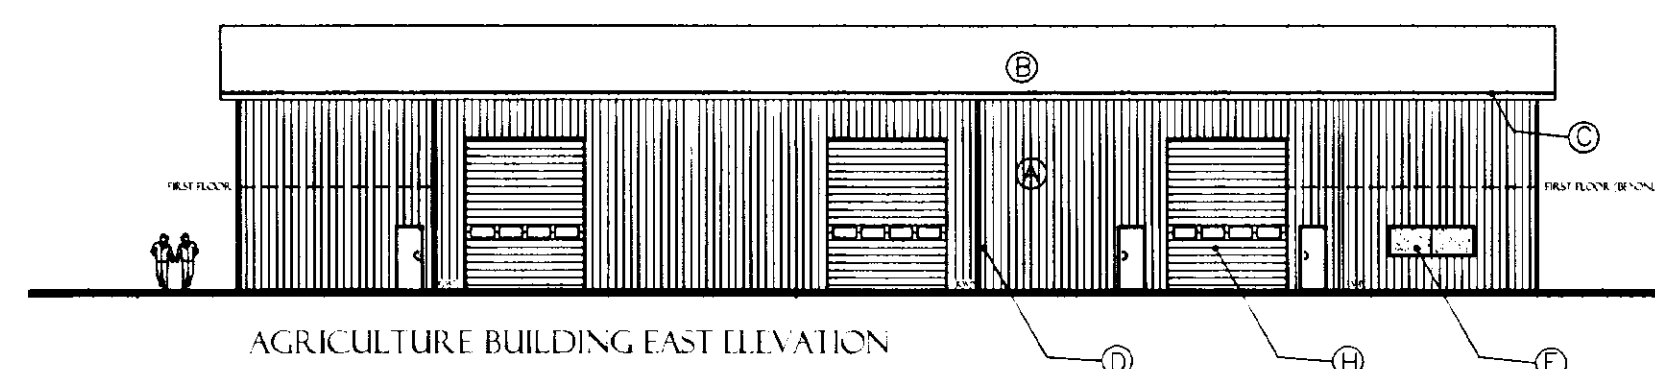


AGRICULTURE BUILDING EAST ELEVATION

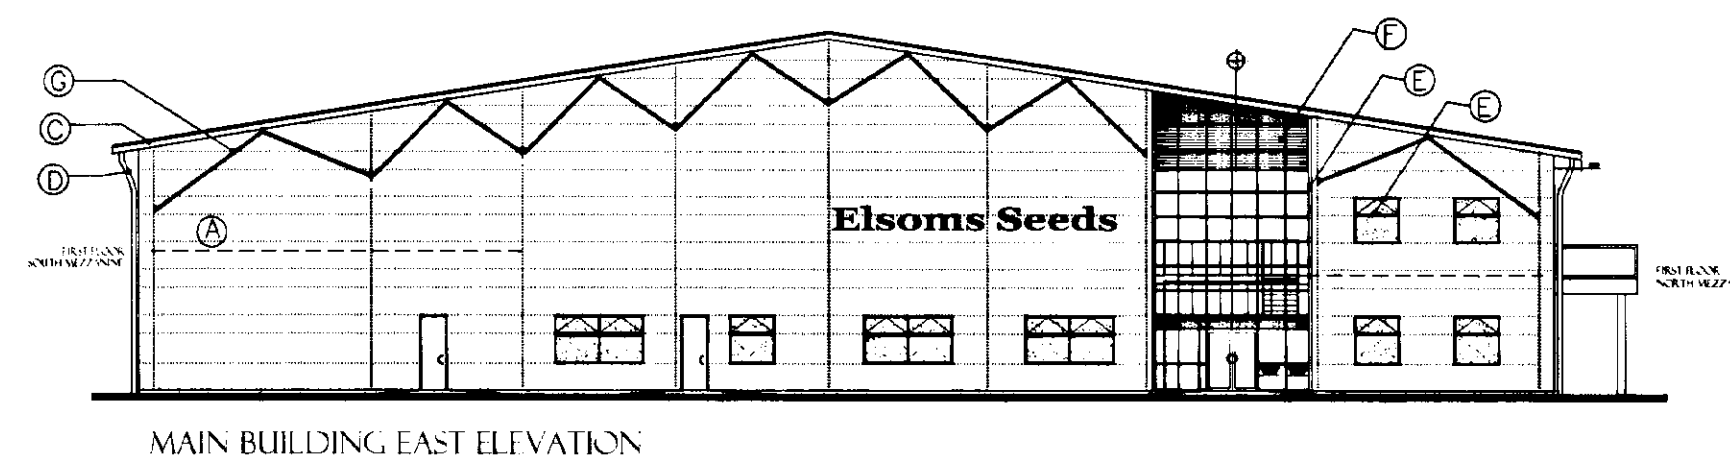

MAIN BUILDING EAST ELEVATION

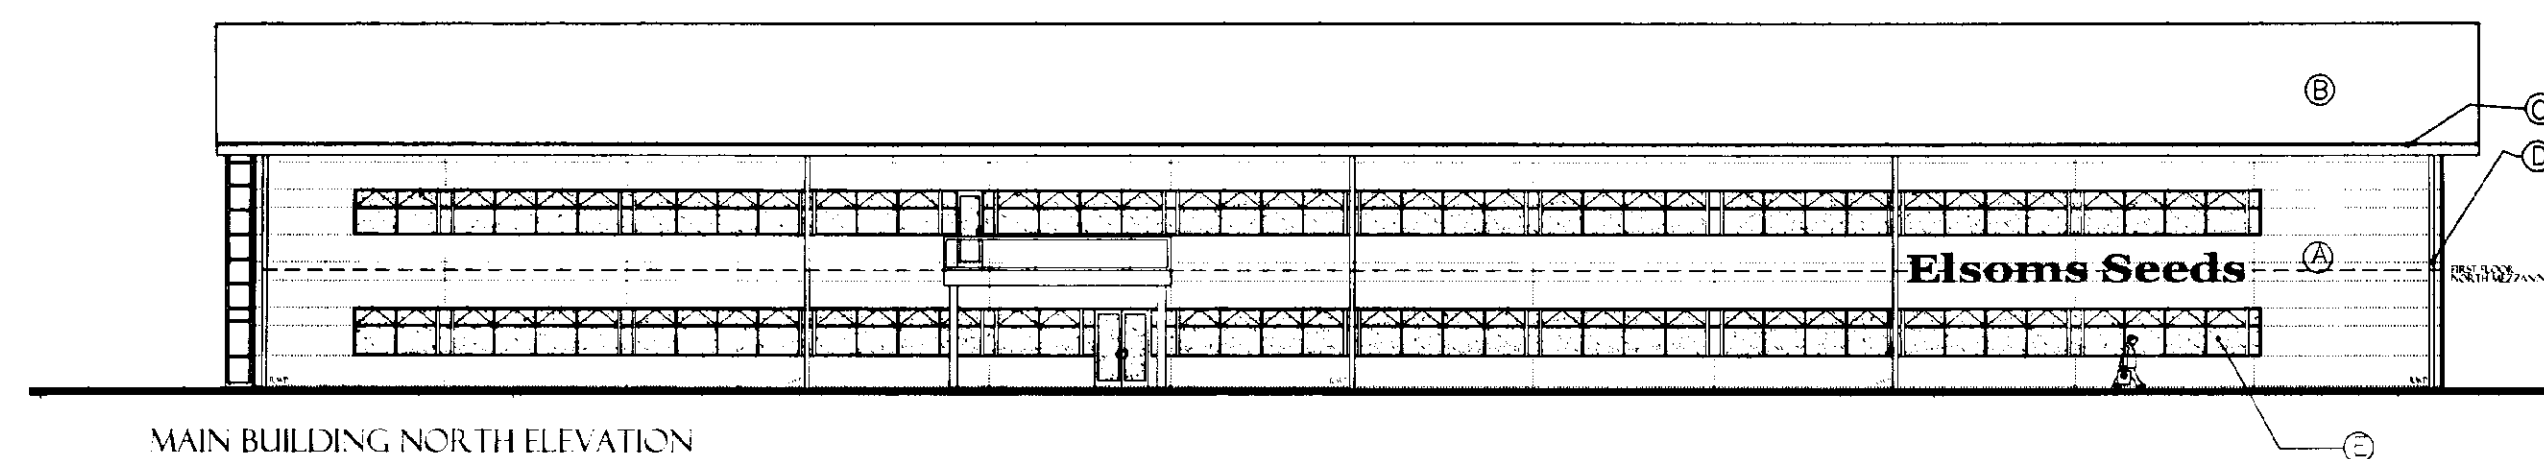

MAIN BUILDING NORTH ELEVATION

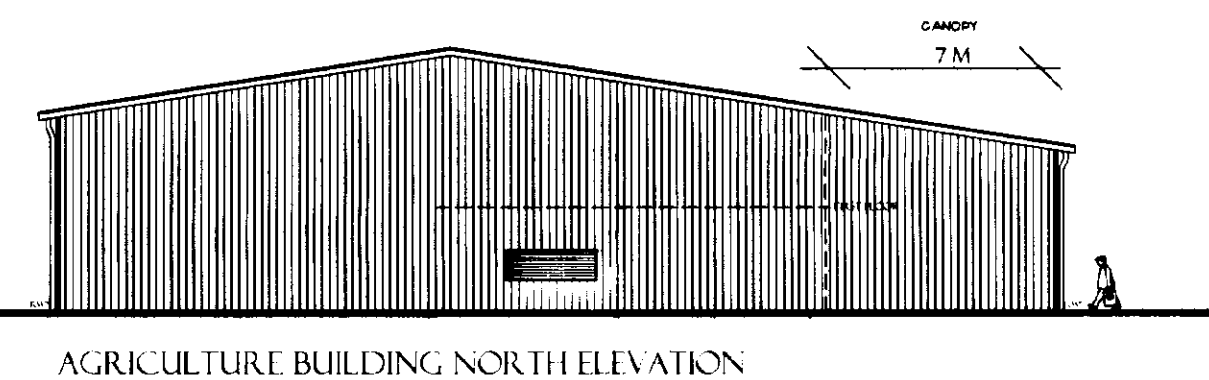

AGRICULTURE BUILDING NORTH ELEVATION

AMENDED PLAN
Ref. A 1

SHDC
Planning & Development
19 MAY 2004
Ref: 0135103

issue	date	drawn	notes	check
F	11/04/04	JGA	AMENDED FOLLOWING SHDC PLANNING CLERK: 10/04/04	
E	26/03/04	DC	Amendments as requested by client in fax dated 09/03/04 and drawings revised 24/03/04	
D	03/03/04	JGA/BC	AMENDED FOLLOWING CLIENT MEET 11/02/04	
C	12/02/04	JGA	Bulbary information updated	
B	18/12/02	JGA	Client name sign added	
A	14/11/02	JGA	Elevations amended to suit Client requirements	
ORIGINAL	26/10/02	JGA	15831 15831	

ARCTICA
ARCHITECTURE • PLANNING • PROJECT MANAGEMENT
Telephone 01780 758575 Fax 01780 758501
succeed@arctica.co.uk

PROJECT
**ELSOMS SEEDS LTD
NEW HEADQUARTERS**


DRAWING
**PROPOSED
BUILDING
ELEVATIONS**

SCALE
1:250 @ A1


JOB
02-03

NUMBER
02-03 05


REV

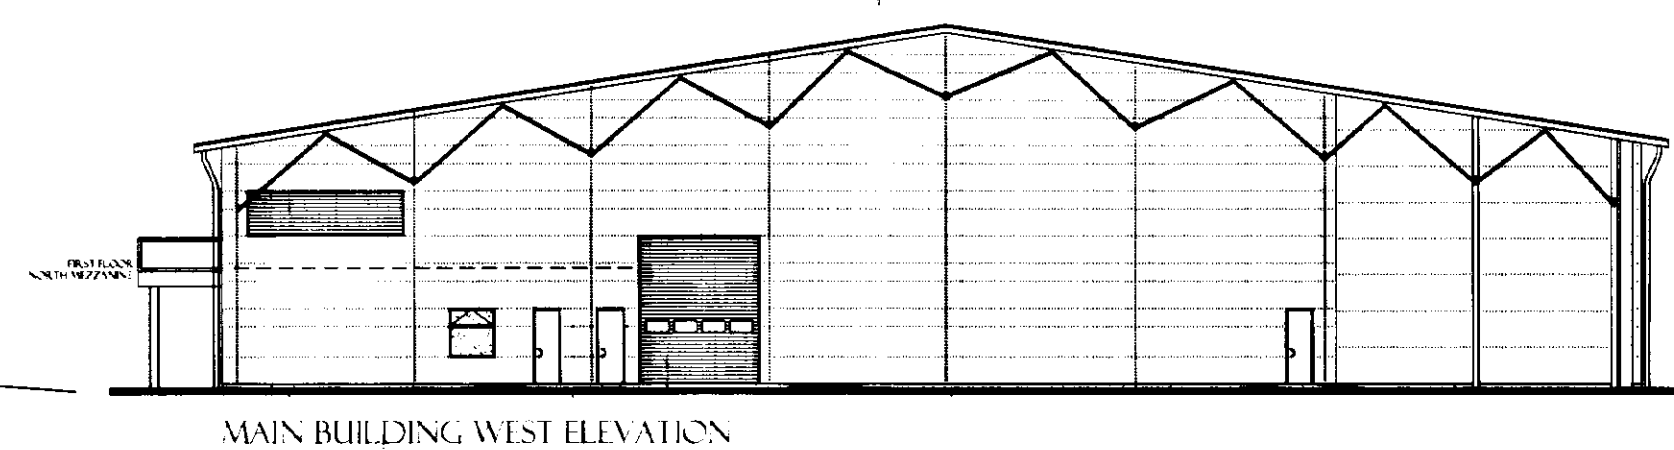

MAIN BUILDING WEST ELEVATION

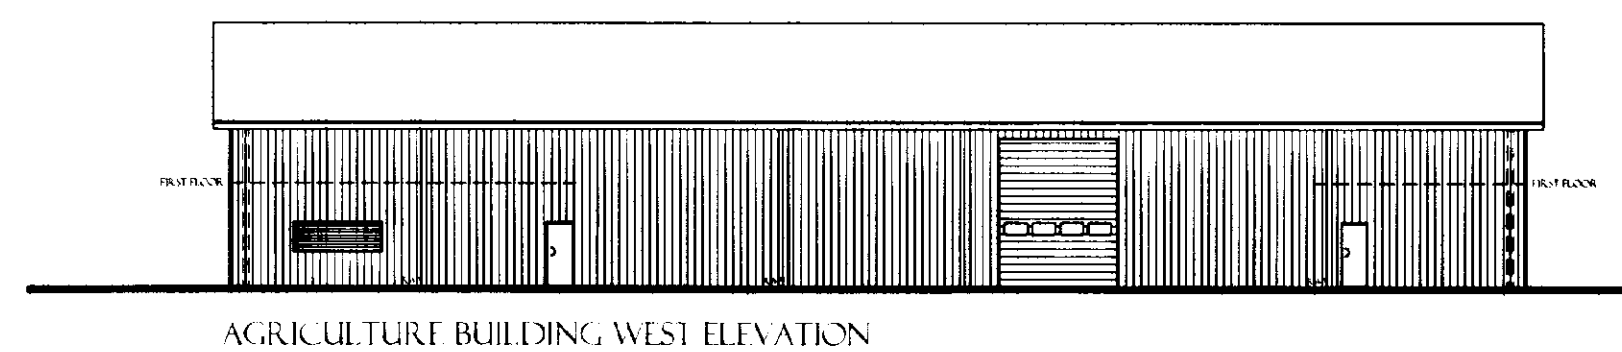

AGRICULTURE BUILDING WEST ELEVATION

 

M	12/02/03	JGA	Paving extended to car parking area and staff entrance
L	24/01/03	JGA	Toilet on review, locker room, parking attended. Blue shoe, door and gate revised, LDA where added. Visiting room, Meeting Room rearranged, walls to Chime, Trench and Street named as agreed
K	7/01/05	JGA	GIW added, lockers & named, rooms attending, on cleaning revised, landscaping revised to suit new parking
J	7/01/05	JGA	GIW added, lockers & named, rooms attending, on cleaning revised, landscaping revised to suit new parking
H	16/12/02	JGA	Revised to building requirements
G	09/12/02	JGA	Visitors Car Park revised, balconies revised, Building size increased by 1,000 sq ft
ORIGINAL		JA	FIRST ISSUE

DRAWING _____

MAIN BUILDING PLAN

SCALE	JOB
1:250 @ A1	02-03
NUMBER	REV