


ELEVATIONS


WALLS
HOSKINS Brick
Maldon Antique

ROOF COVERING
SANDTOFT
Calderdale - Colour Dark Heather

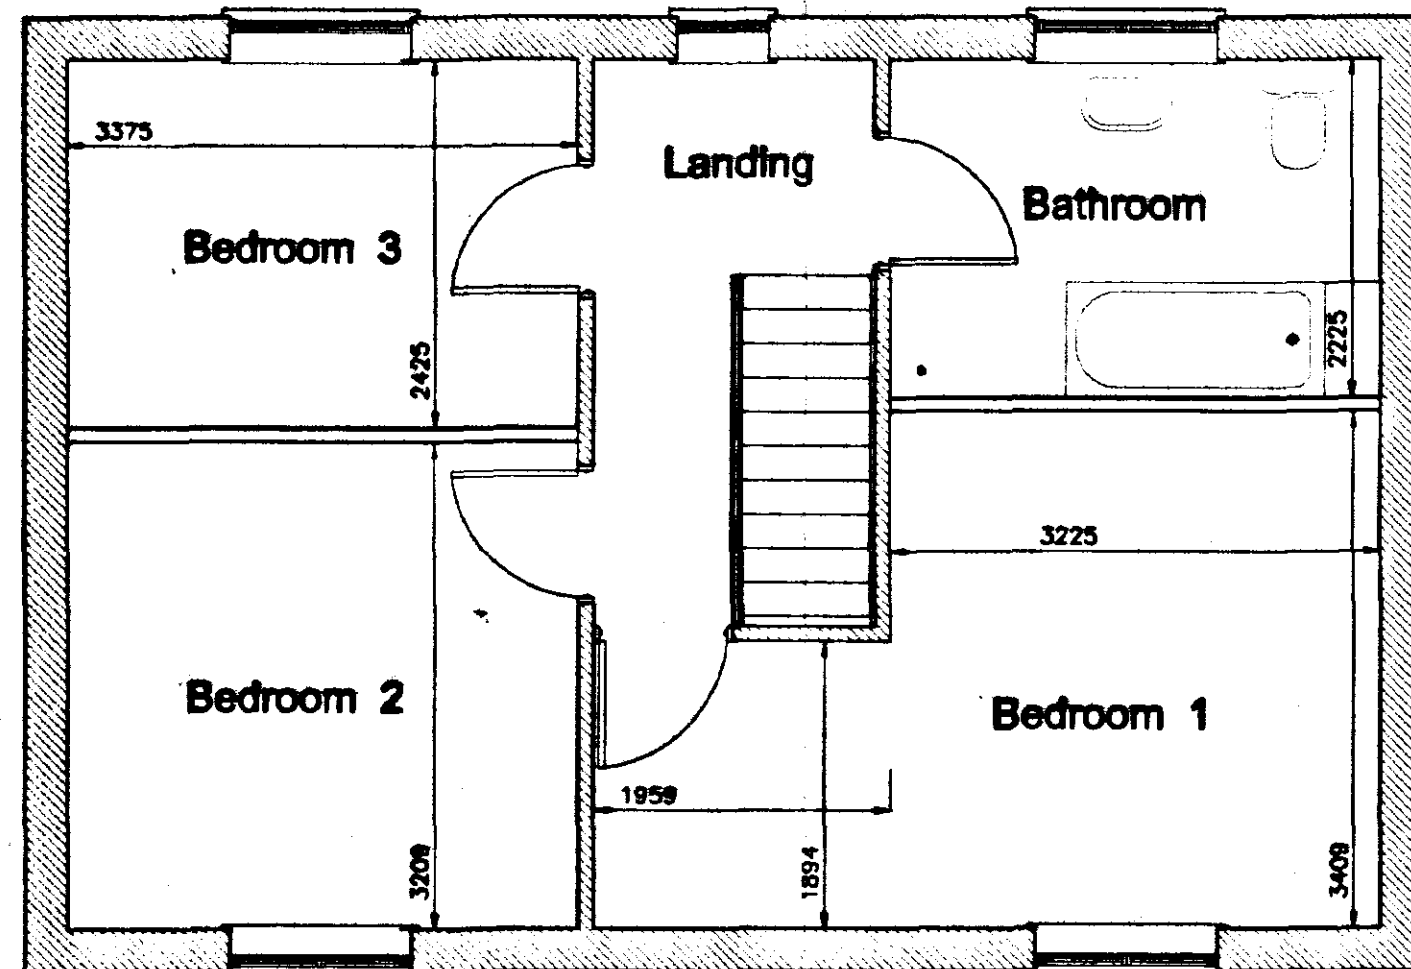


FIRST FLOOR PLAN

Scale 1: 50

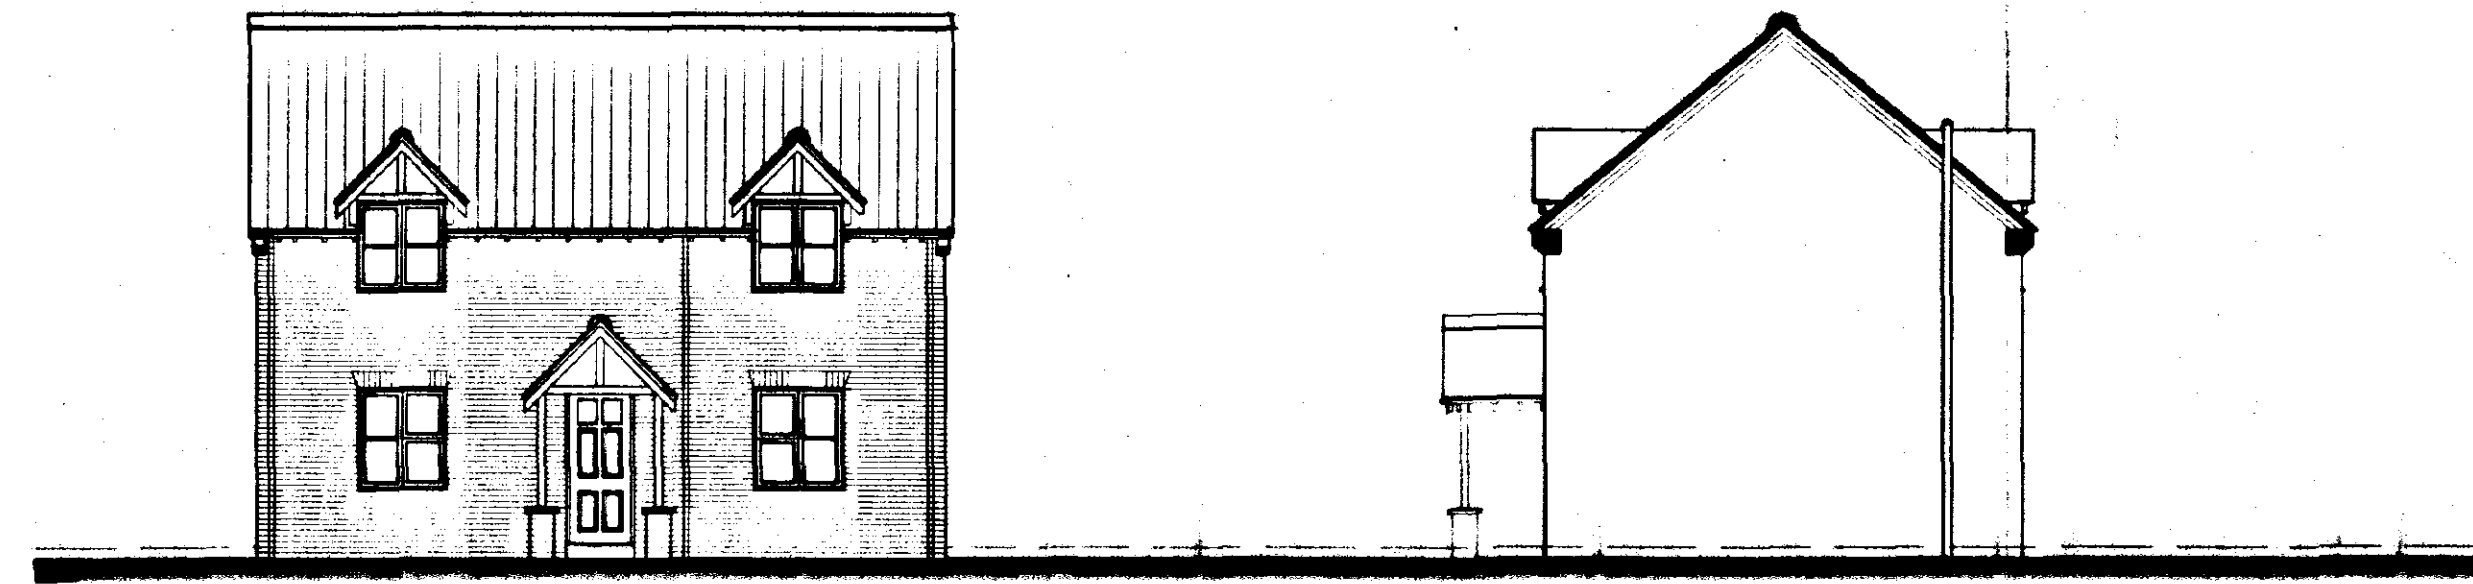


FRONT

SIDE

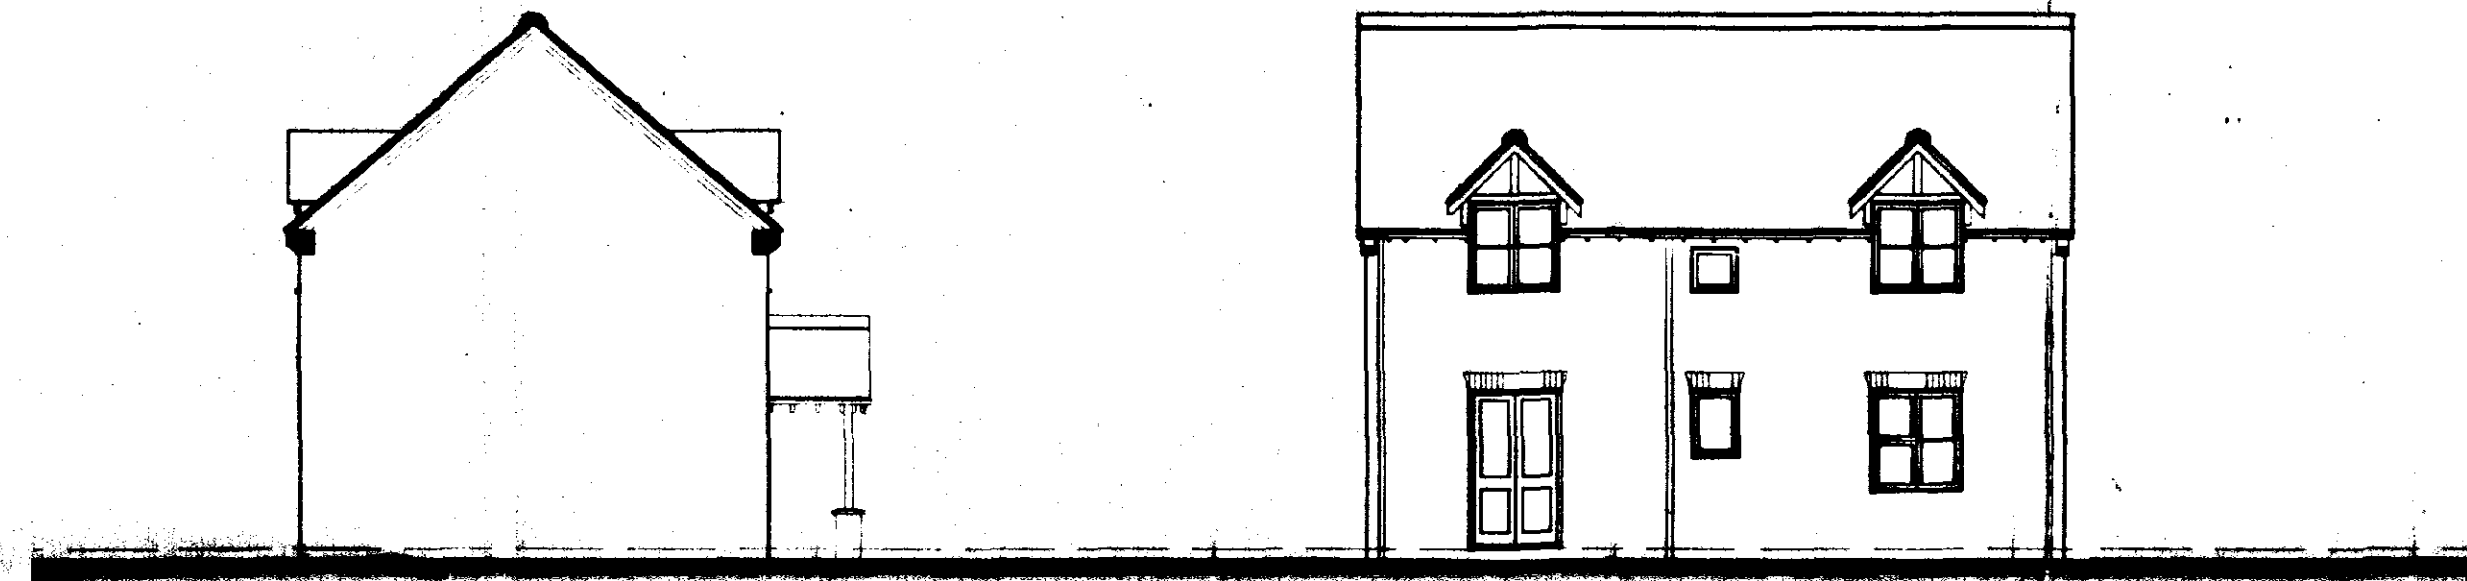


SIDE

BACK

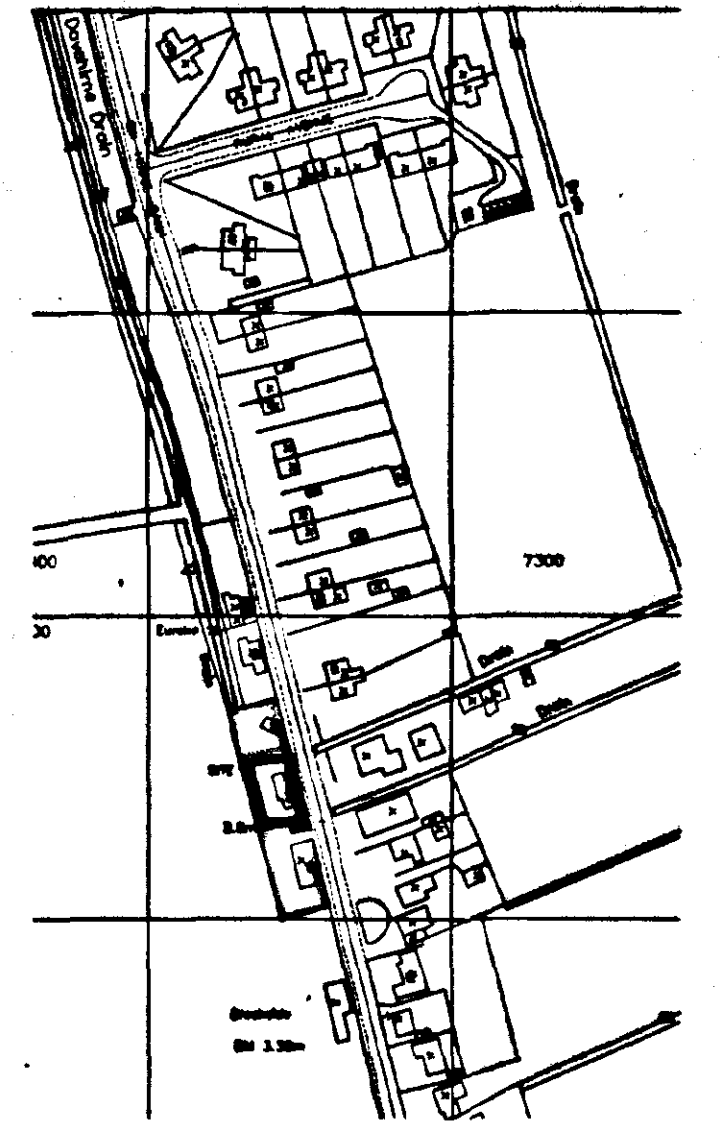


Reproduced from the Ordnance Survey
1:2500 scale map with the permission of the
Controller of Her Majesty's Stationery Office
Crown Copyright Reserved

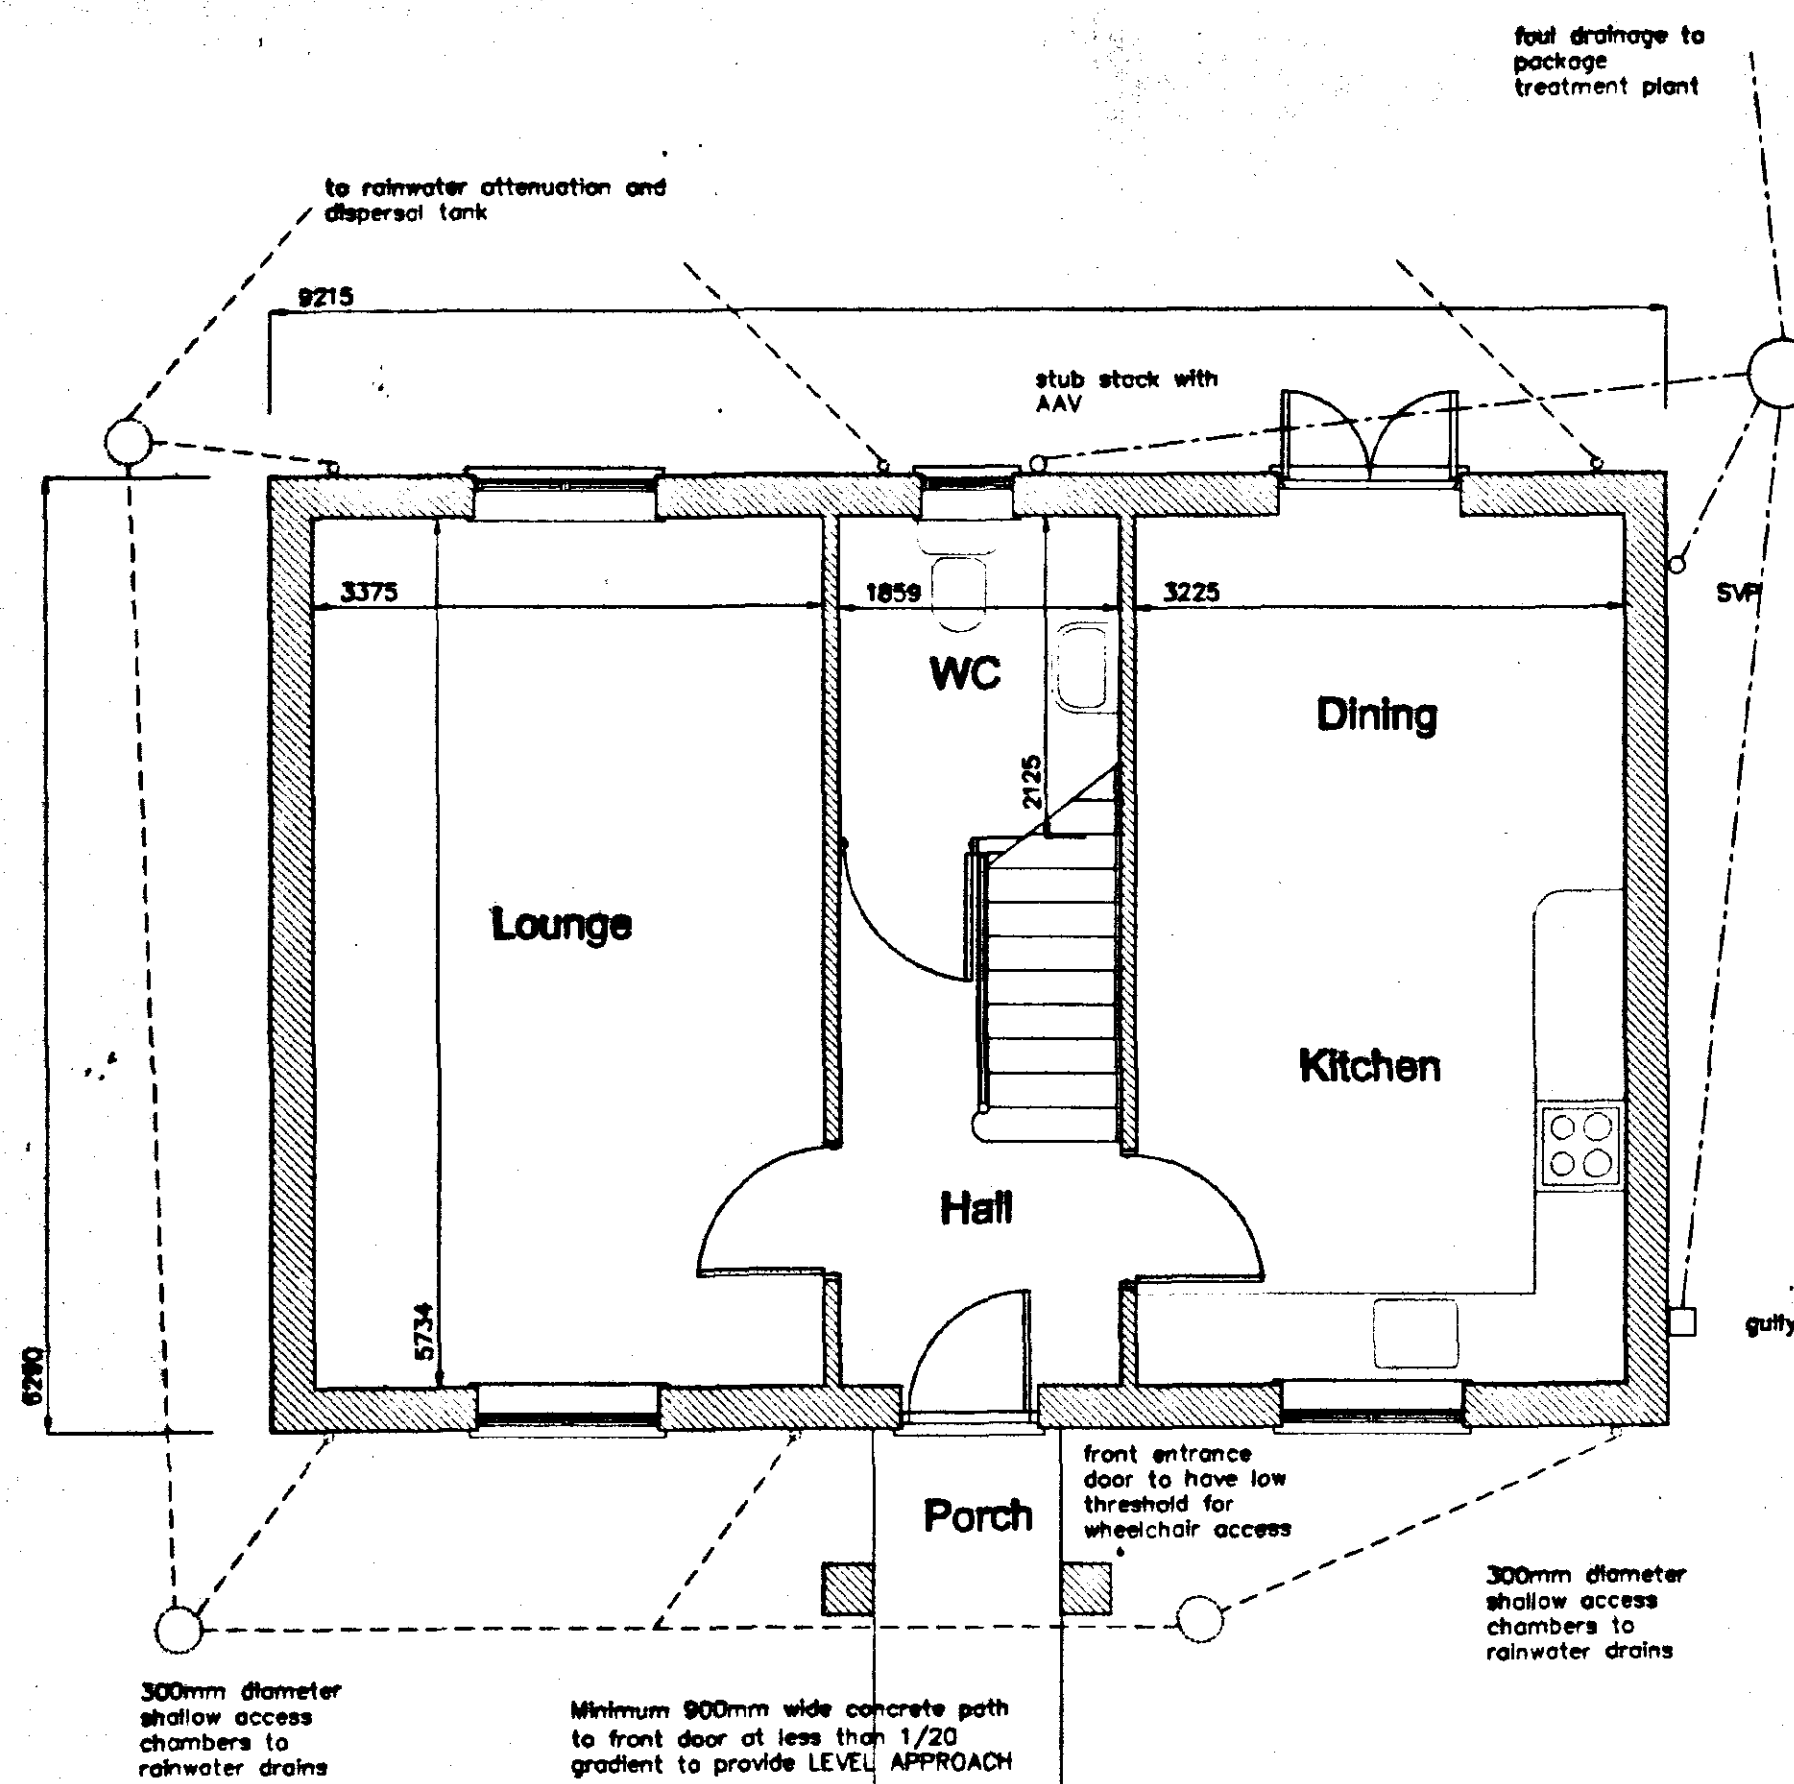

GROUND FLOOR PLAN

Scale 1: 50

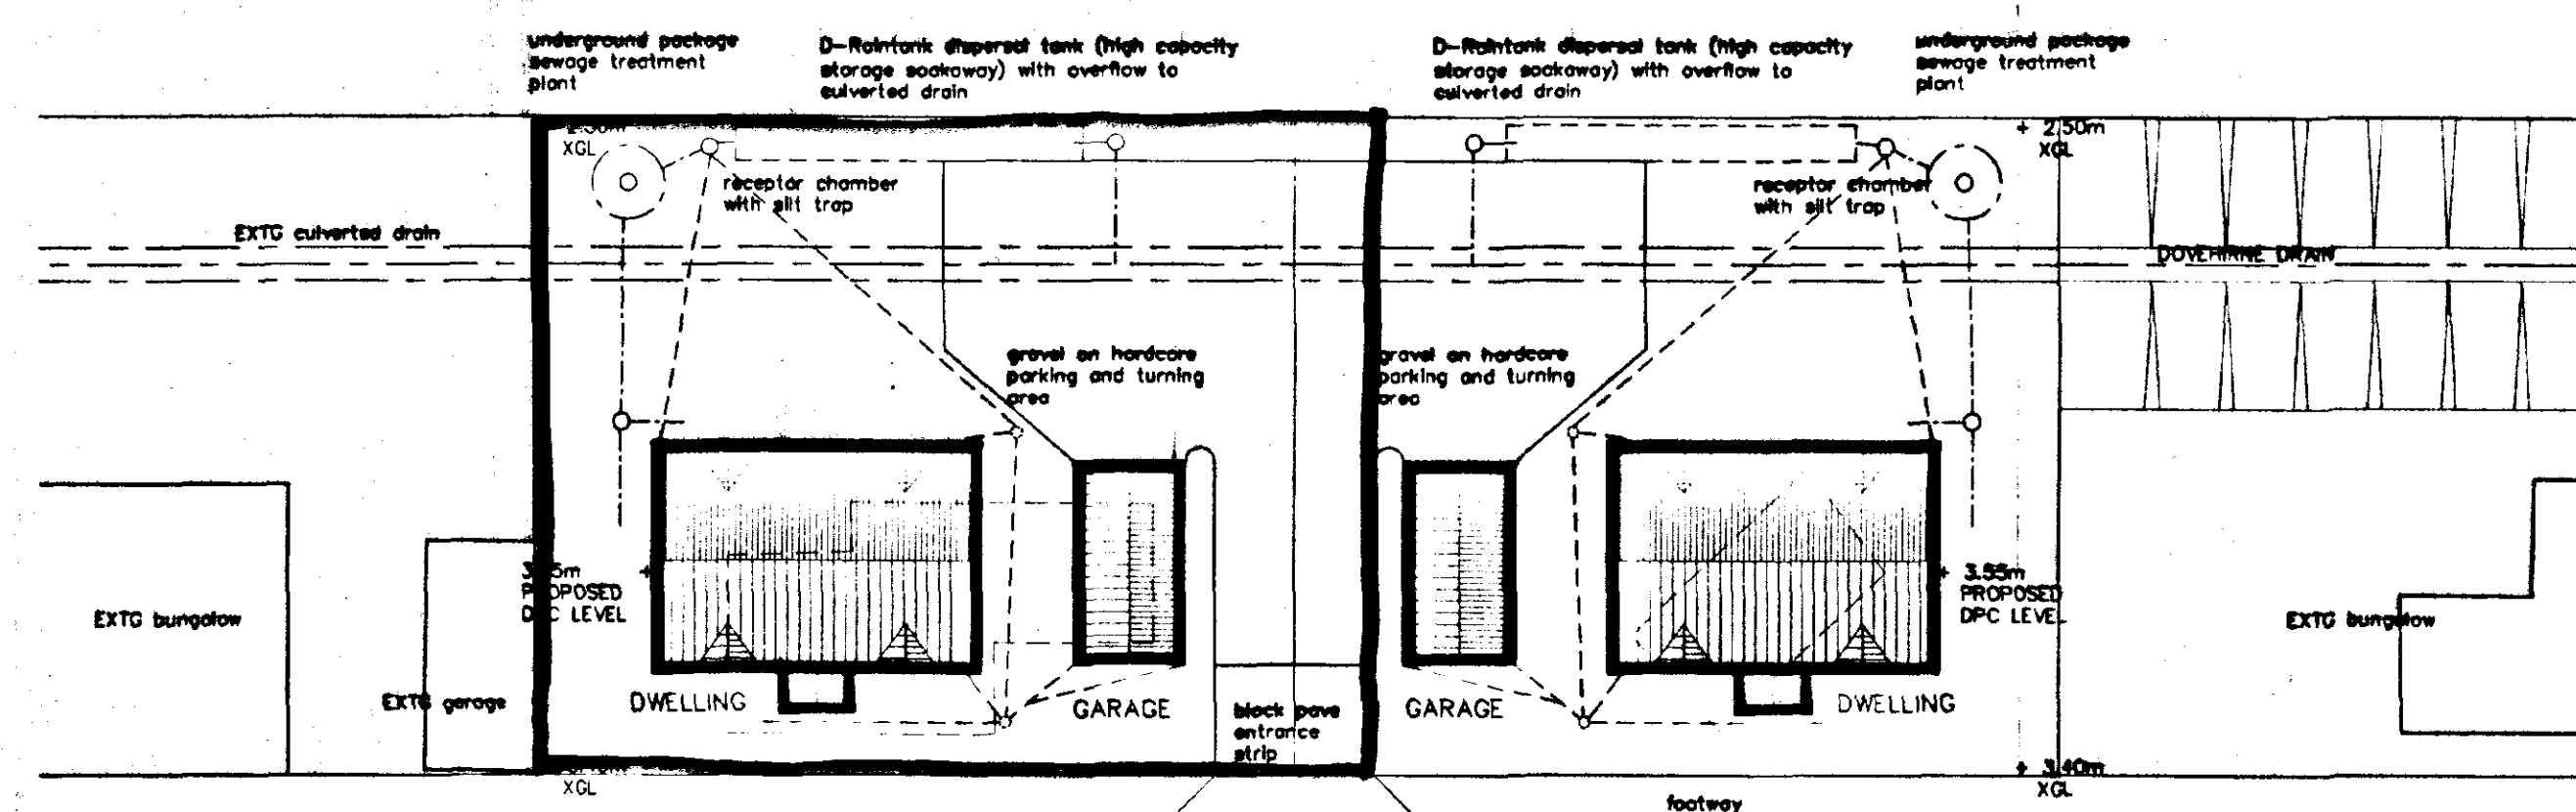

SIX HOUSE BANK

BLOCK PLAN

Scale 1:200

SHDC
Planning & Development
08 FEB 2002
Ref 0141102

L. A. Building Design

Architectural and Surveying Practice
55 Hannam Boulevard
Spalding
Lincolnshire PE11 1LB
Telephone/Fax: Spalding (01775) 711437

Peter S Lithgow MOOB MBAT

Member of the Chartered Institute of Building and
Member of the British Institute of Architectural Technologists

Proposed Replacement Dwelling at
34 Six House Bank
West Pinchbeck
Spalding
Lincolnshire

M J YOULD

General Arrangement
Floor Plan, Elevations
Block Plan and Site Plan

date	volume
January 2002	1/50, 1/100, 1/200 & 1/250

Peter S Lithgow

01/38

04