


DRAWING 'A'

FLOOR PLAN

REAR

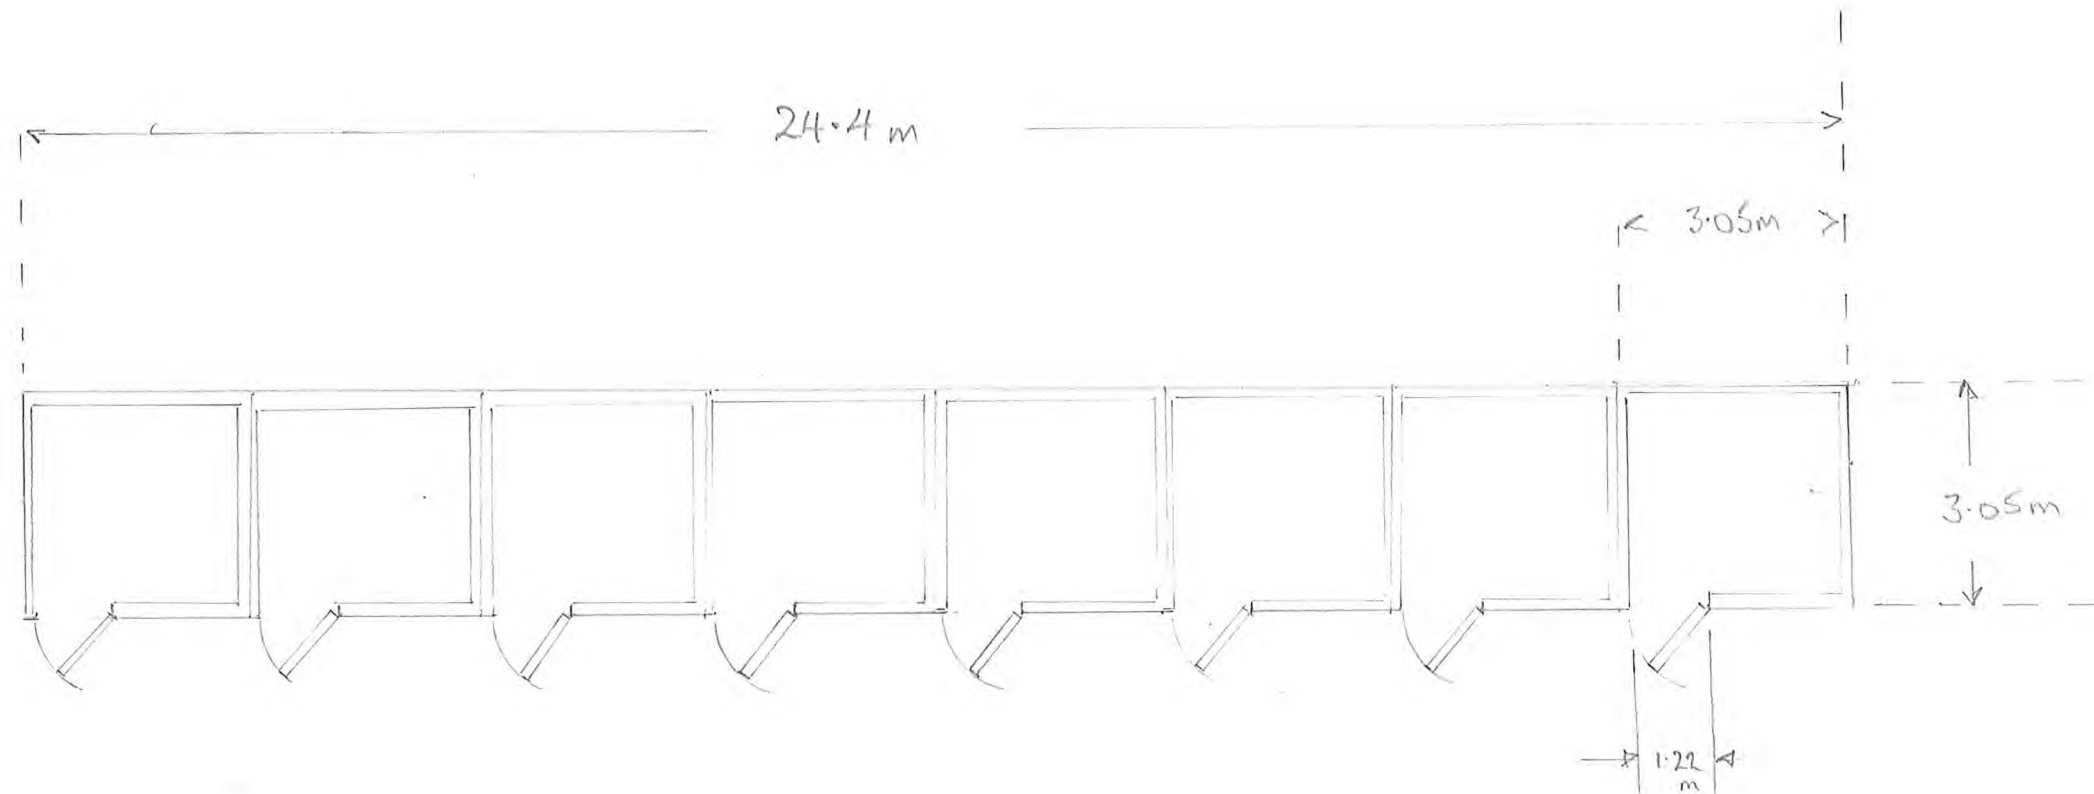

FRONT

SCALE 1:100

PAPER SIZE A3