


DRAWING 'B'

FRONT ELEVATION

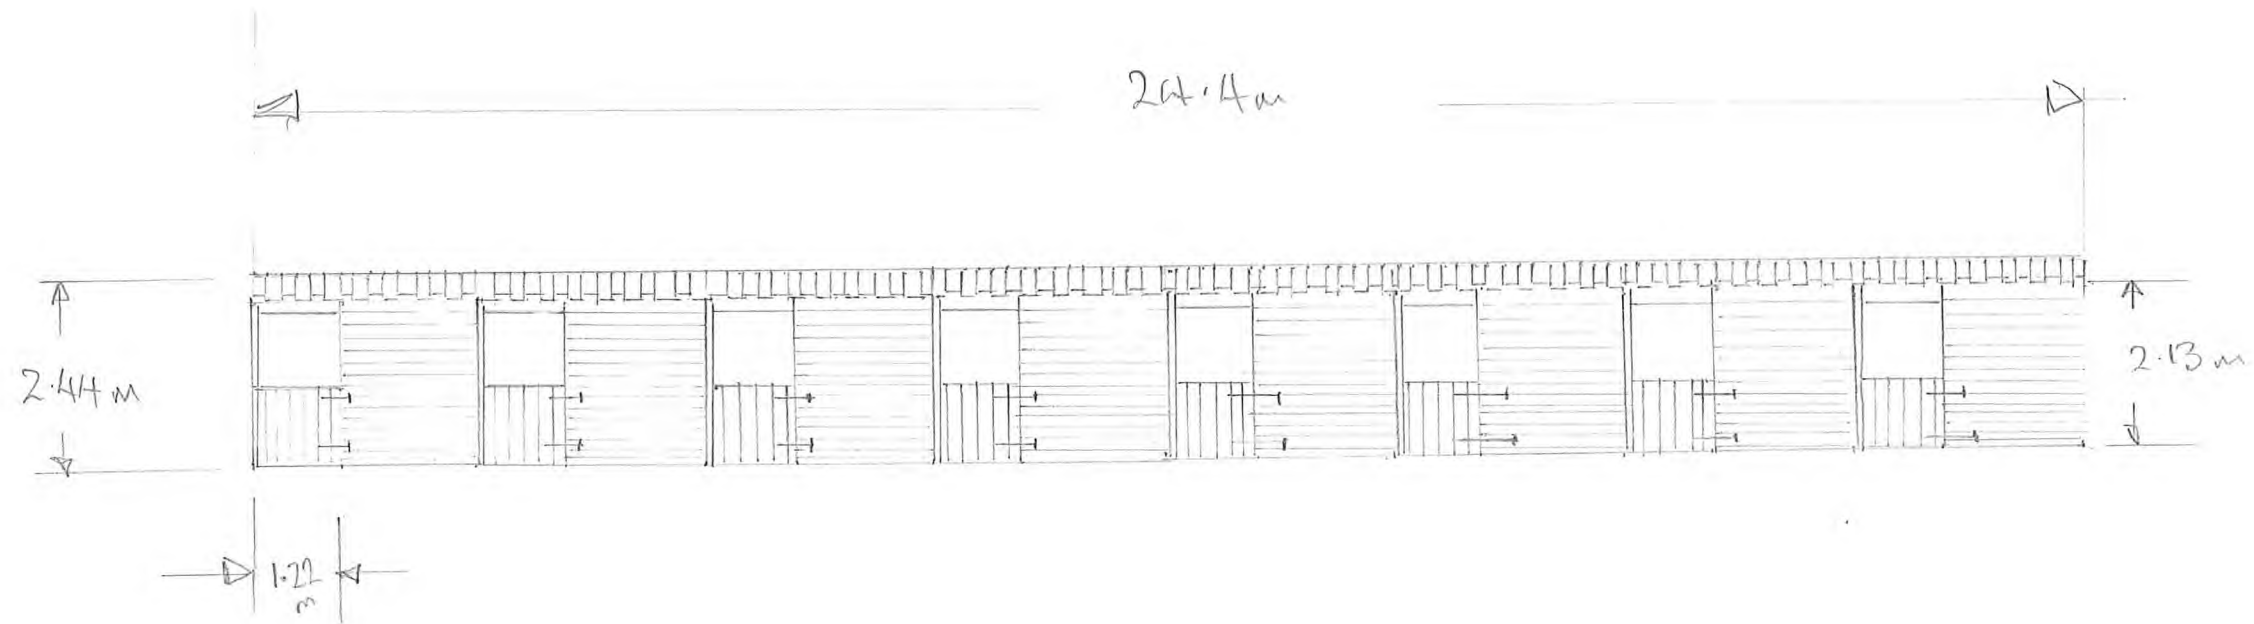

BUILDING MATERIAL: ALL WOOD
FINISH: BLACK PAINT
ROOF: GRAY METAL SHEET RIDGE SHAPE
FILL

SCALE 1:100

PAPER SIZE: A3