


DRAWING 'C'

REAR ELEVATION

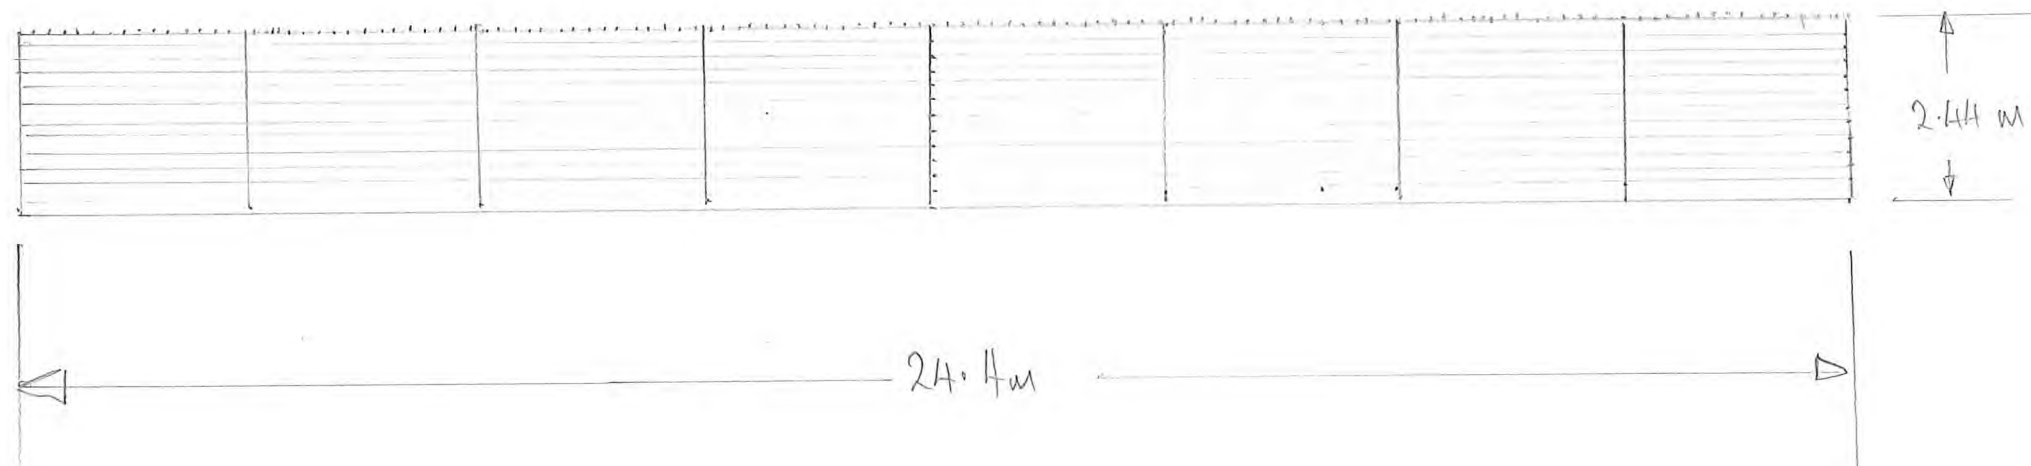

SCALE 1:100

PAPER SIZE A3