


WEST ELEVATION

SOUTH ELEVATION

EAST ELEVATION

NORTH ELEVATION

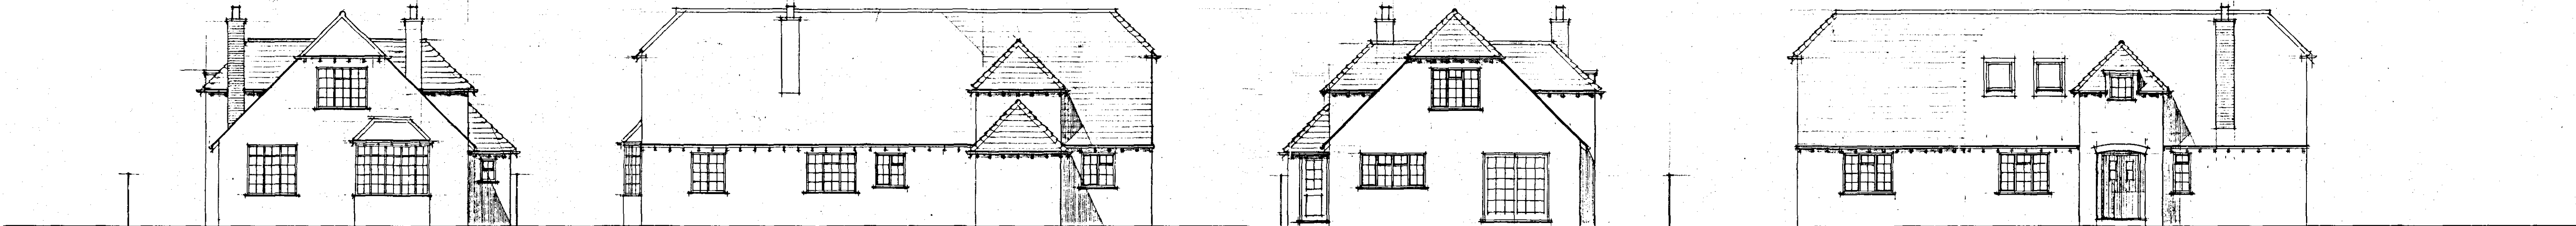

WEST ELEVATION

SOUTH ELEVATION

EAST ELEVATION

NORTH ELEVATION

- NOTE:
- Walls - to be cavity wall with paint finished
 - render to match extg.
 - Roof - to be Plain clay tiles (rosemays) to match extg.
 - Windows - to be PVC (white) to match extg.

SUPERSEDED

02 FEB 2003
0146/06

Contractor To Check All Dimensions
On Site Before Work Commences.

Rev.	Date	Init.	Revision Details

PODDINGTONS

Architectural Design Consultants

Unit 7, The Flaxmill, Flaxmill Lane, Pinchbeck,
Spalding, Lincs. PE11 3XQ.
Tel: 01775 720868 Fax: 01775 720877

Project:
PROPOSED EXTENSION &
ALTERATIONS AT
122 SPALDING ROAD,
PINCHBECK, SPALDING
FOR MR & MRS LEIGH

Drawing:
EXTN. & PROPOSED ELEVATIONS

Scale:
1:100

Drawing No.
3262/03

Drawn: *hpm*
Date: JAN 06

Rev.

--	--	--	--	--