


WEST ELEVATION

SOUTH ELEVATION

EAST ELEVATION

NORTH ELEVATION

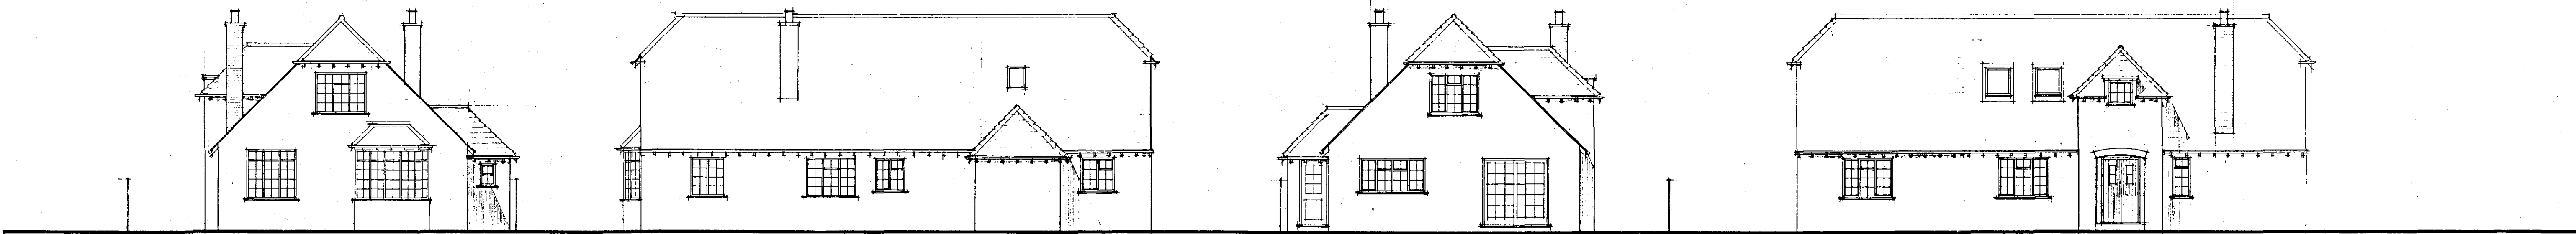

WEST ELEVATION

SOUTH ELEVATION

EAST ELEVATION

NORTH ELEVATION

- NOTE:
- Walls - to be cavity wall with paint finished render to match extg.
 - Roof - to be plain clay tiles (rosemays) to match extg.
 - Windows - to be PVC (white) to match extg.

AMENDED PLAN

Ref. A1

SHC
Planning & Development
24 MAR 2006
Ref: 0146106

DETERMINED
PLAN

Contractor To Check All Dimensions
On Site Before Work Commences.

Rev.	Date	Init.	Revision Details
A	03/04/06	pm	Planning Revision.

PODDINGTONS

Architectural Design Consultants

Unit 7, The Flaxmill, Flaxmill Lane, Pinchbeck,
Spalding, Lincs. PE11 3XQ.
Tel: 01775 720866 Fax: 01775 720877

Project:
PROPOSED EXTENSION &
ALTERATIONS AT
122 SPALDING ROAD,
PINCHBECK, SPALDING,
FOR MR & MRS LEIGH

Drawing:
EXTG. & PROPOSED ELEVATIONS

Scale: 1:100	Drawing No. 3262/03A
Drawn: rpm	Rev. A
Date: JAN 06	