
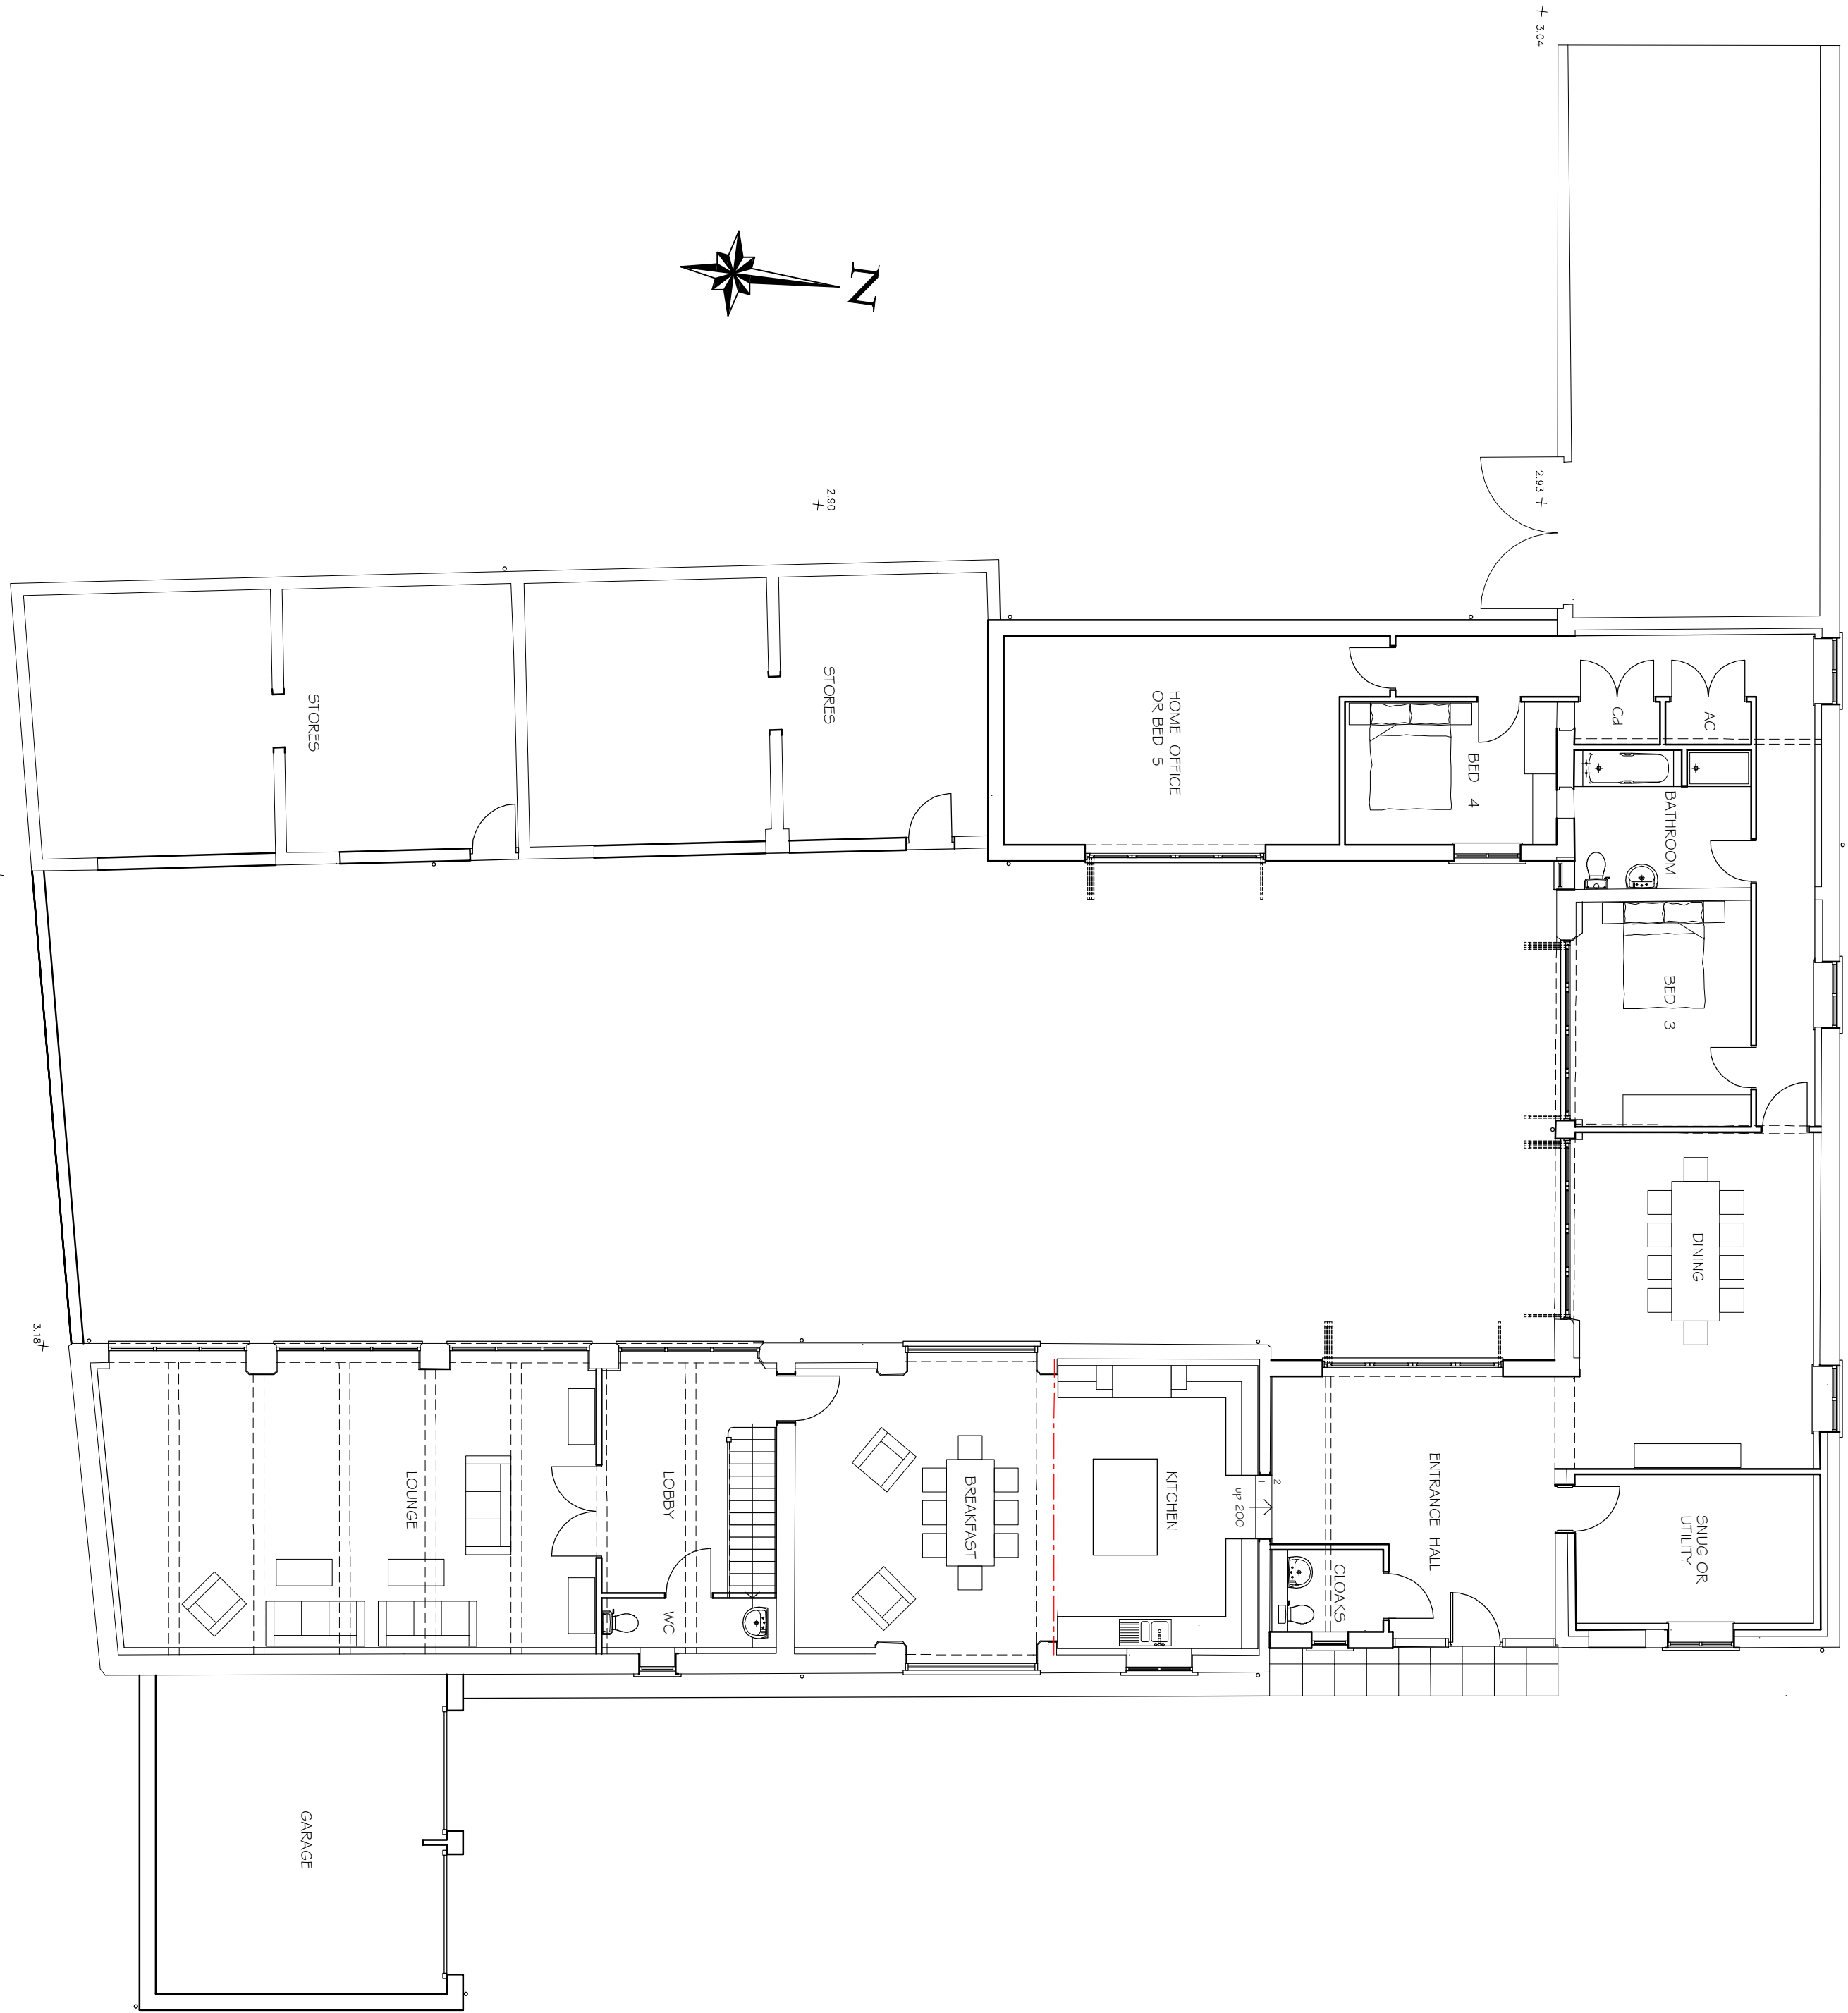
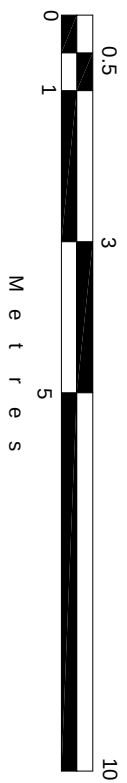


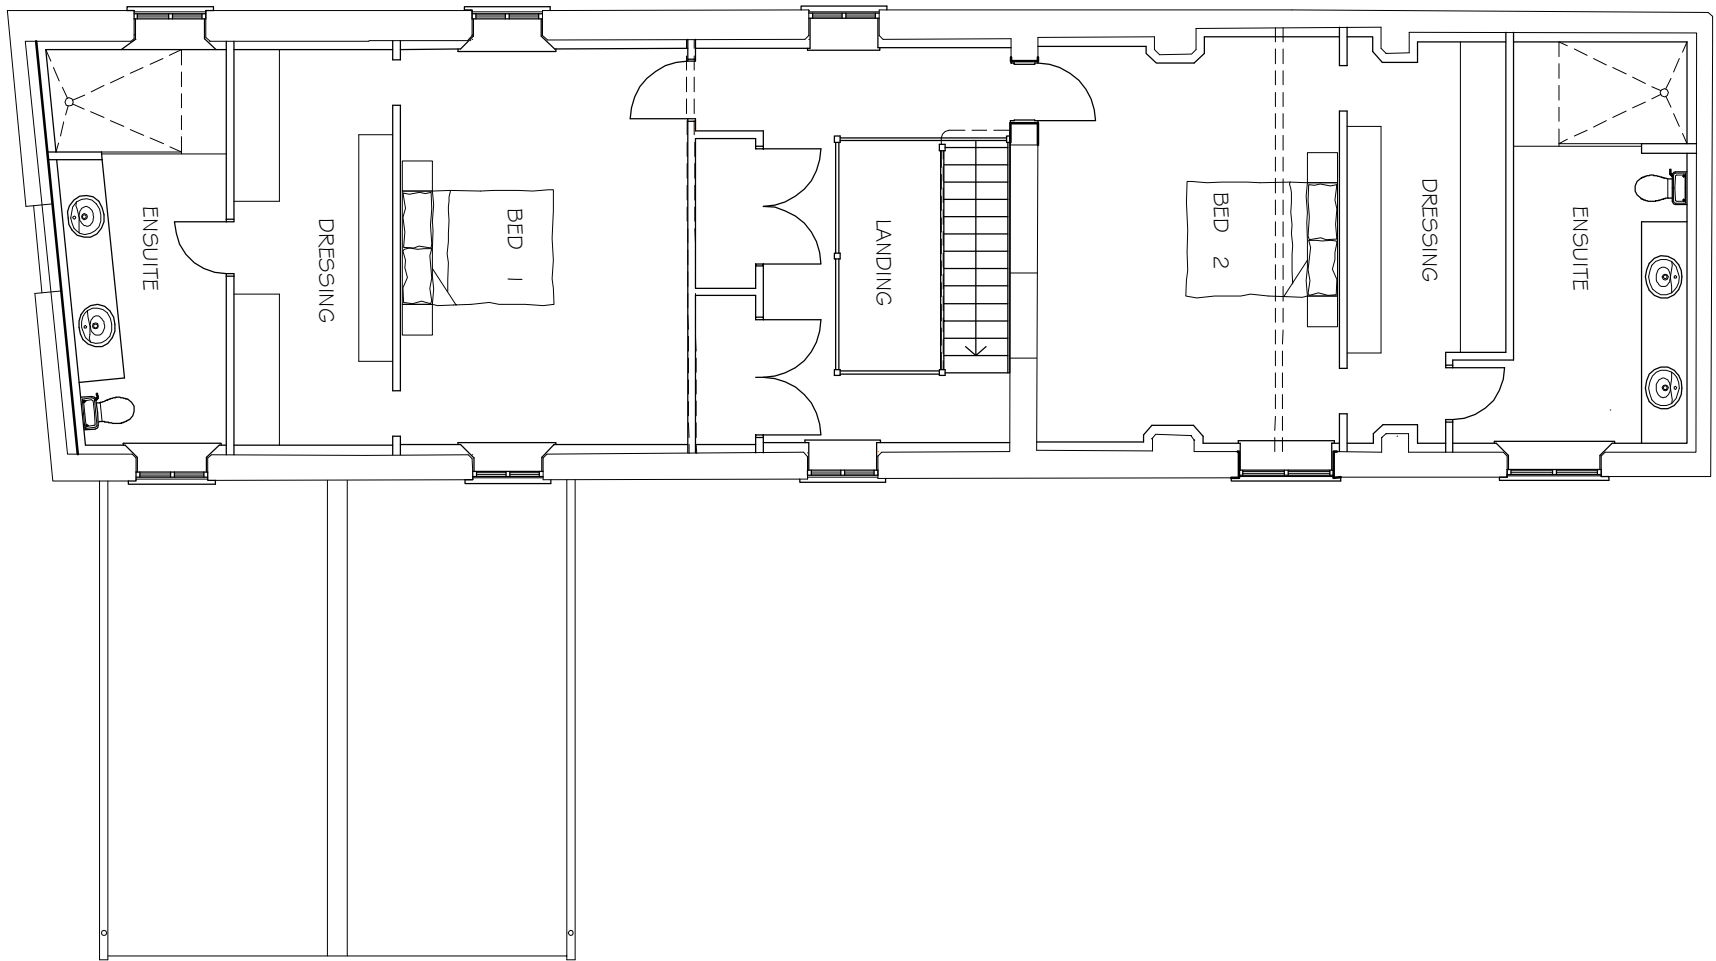

Rev.	Details	Date
-	-	-

© This drawing is copyright

Contractors must check all dimensions on Site. Only figured dimensions are to be worked from. Any foundation depths indicated are indicative only and must be in accordance with the consulting engineers design and/or agreed on site. No part of this drawing is to be used for any other purpose without the written consent of the architect.

Drawings to be read with Engineers calculations / report where applicable.

Note: If drawing details existing structures, we have not inspected work and we are therefore unable to report that any such part of the property is free from defect.

Project

Proposed Barn Conversion at Dovehime Farm, Bourne Rd., West Pinsted

DWG. PROPOSED FLOOR PLANS

Scale 1:100 @ A1 Date Jan 17

Dwg No. 16-2340-P-05 Rev.

architects • designers • planning consultants

Old School House • 36 Boston Road • Stedford
Lincolnshire • NG34 7EZ • Tel: 01529 414141
Fax: 01529 413937