



Note: Do not scale. Only use figured dimensions.
All discrepancies to be notified to this office.


Rev	Description	Dr	Date
-----	-------------	----	------

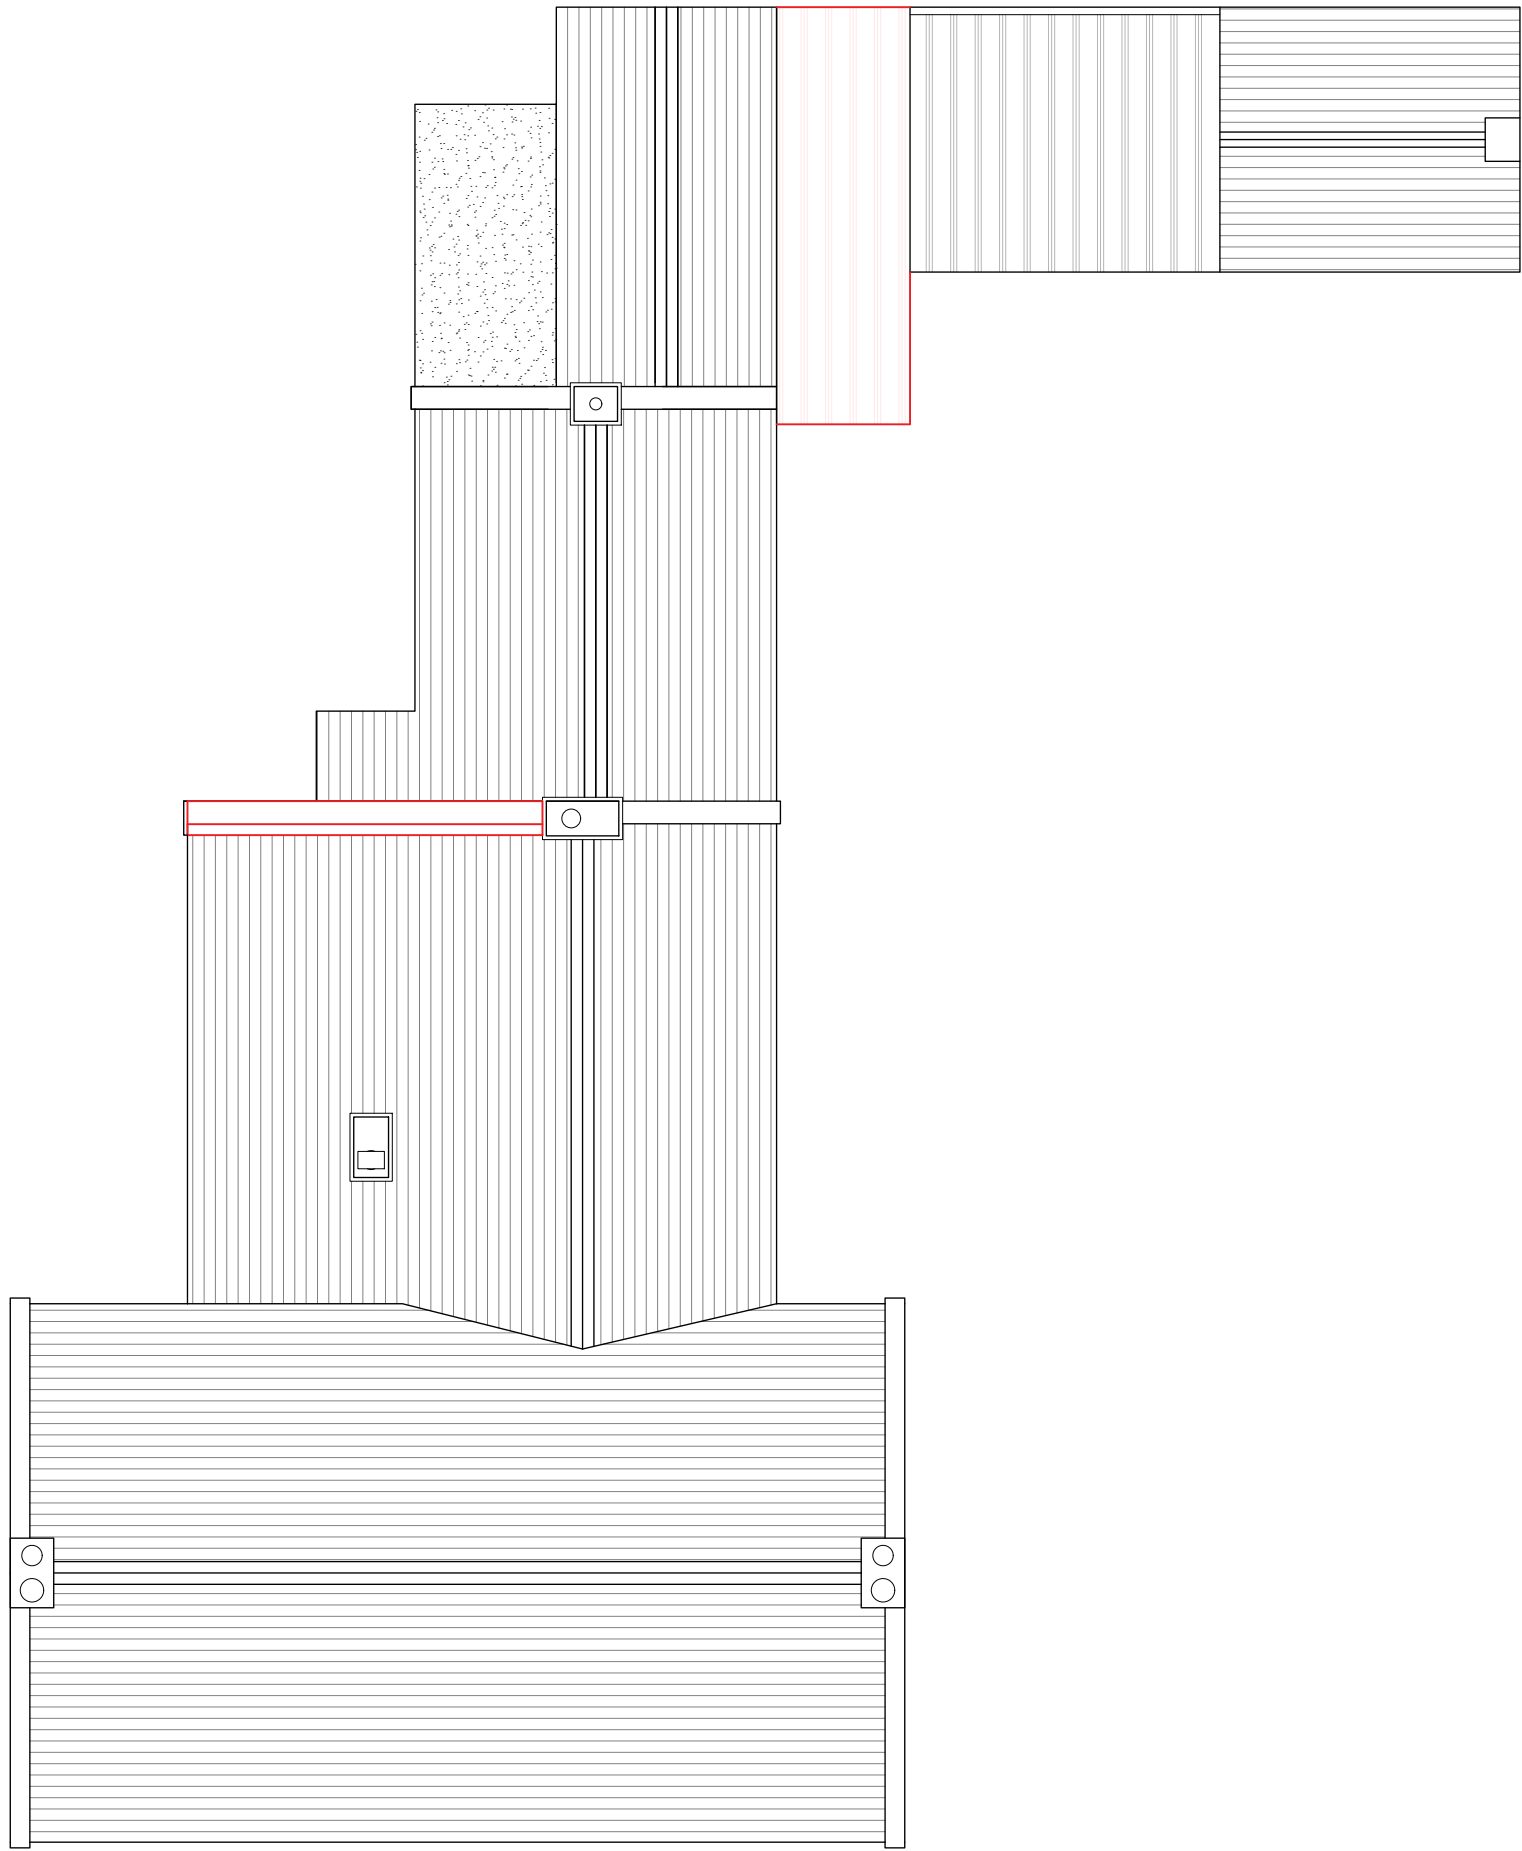


04
EX100
EXISTING ROOF PLAN
1:100

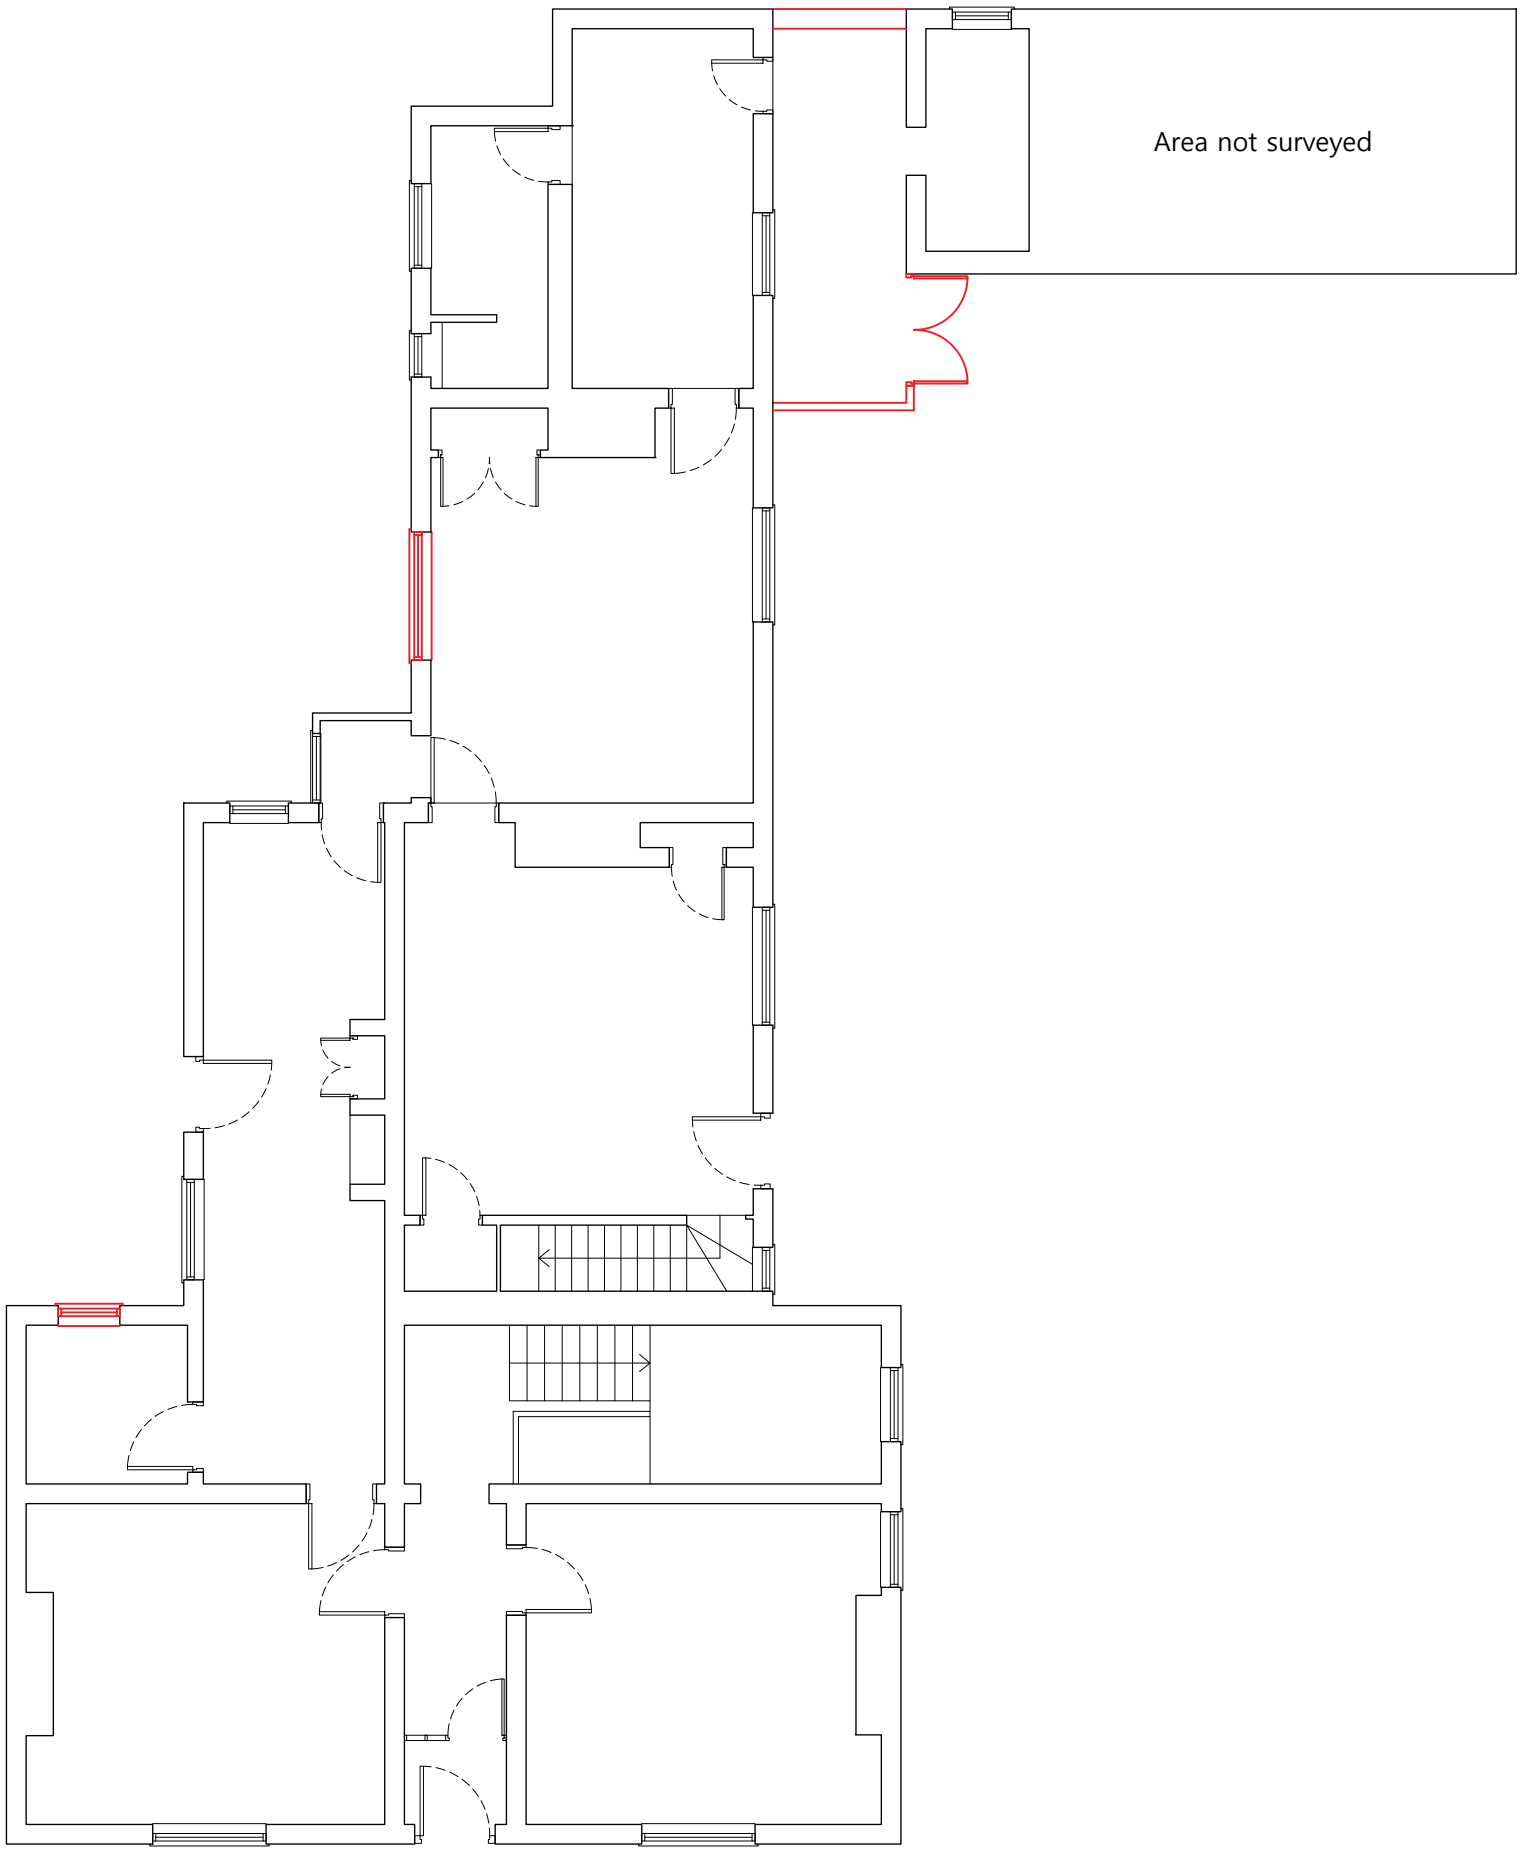


01
EX100
EXISTING GROUND FLOOR PLAN
1:100

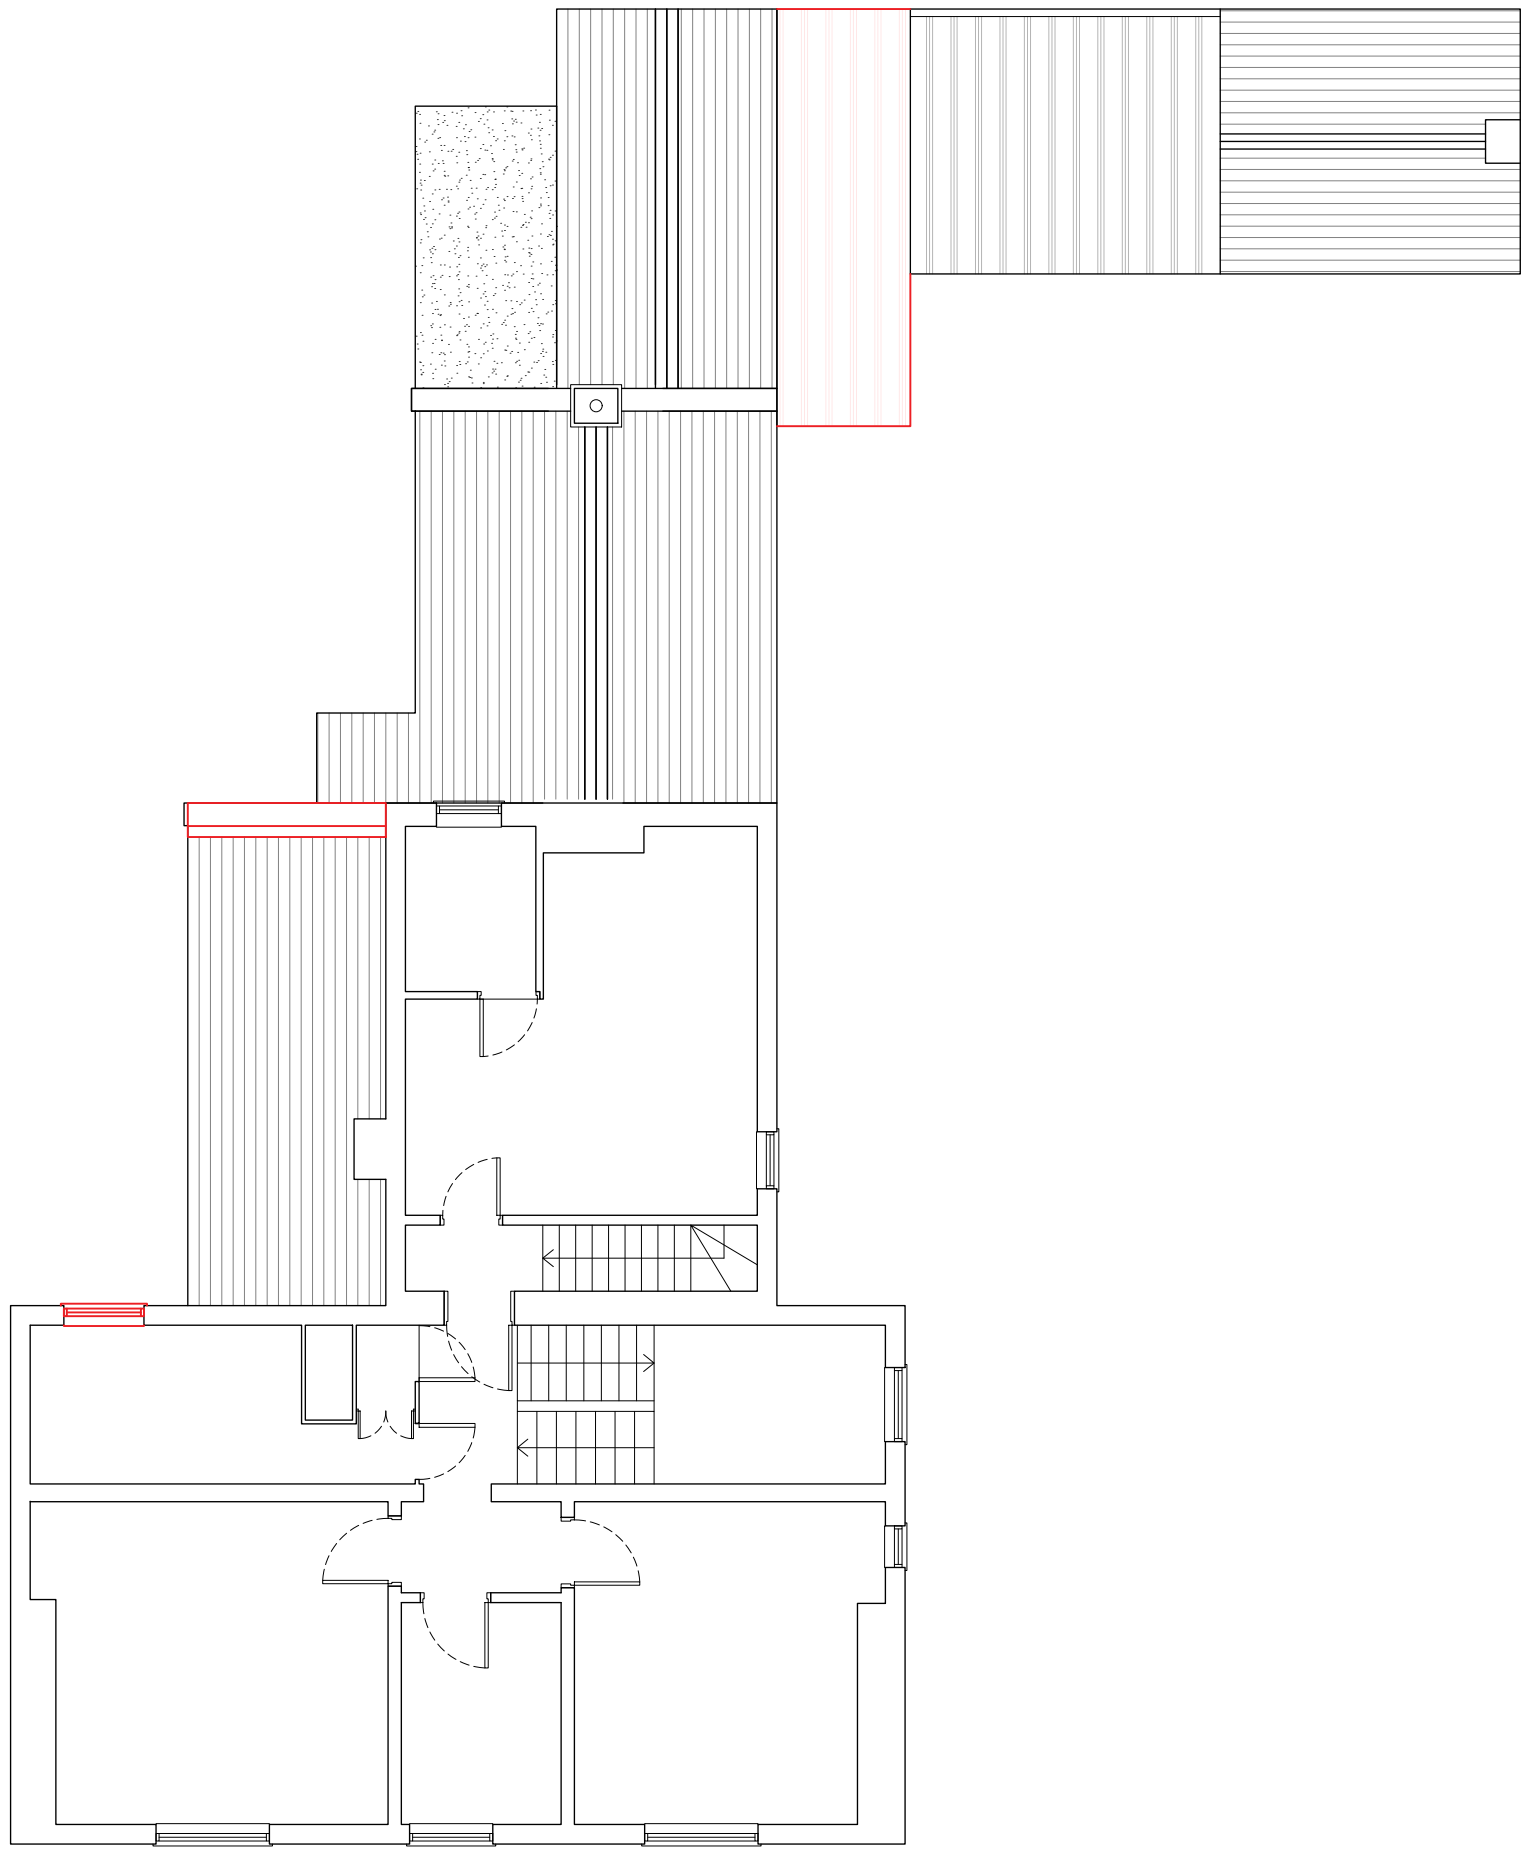

02
EX100
EXISTING FIRST FLOOR PLAN
1:100

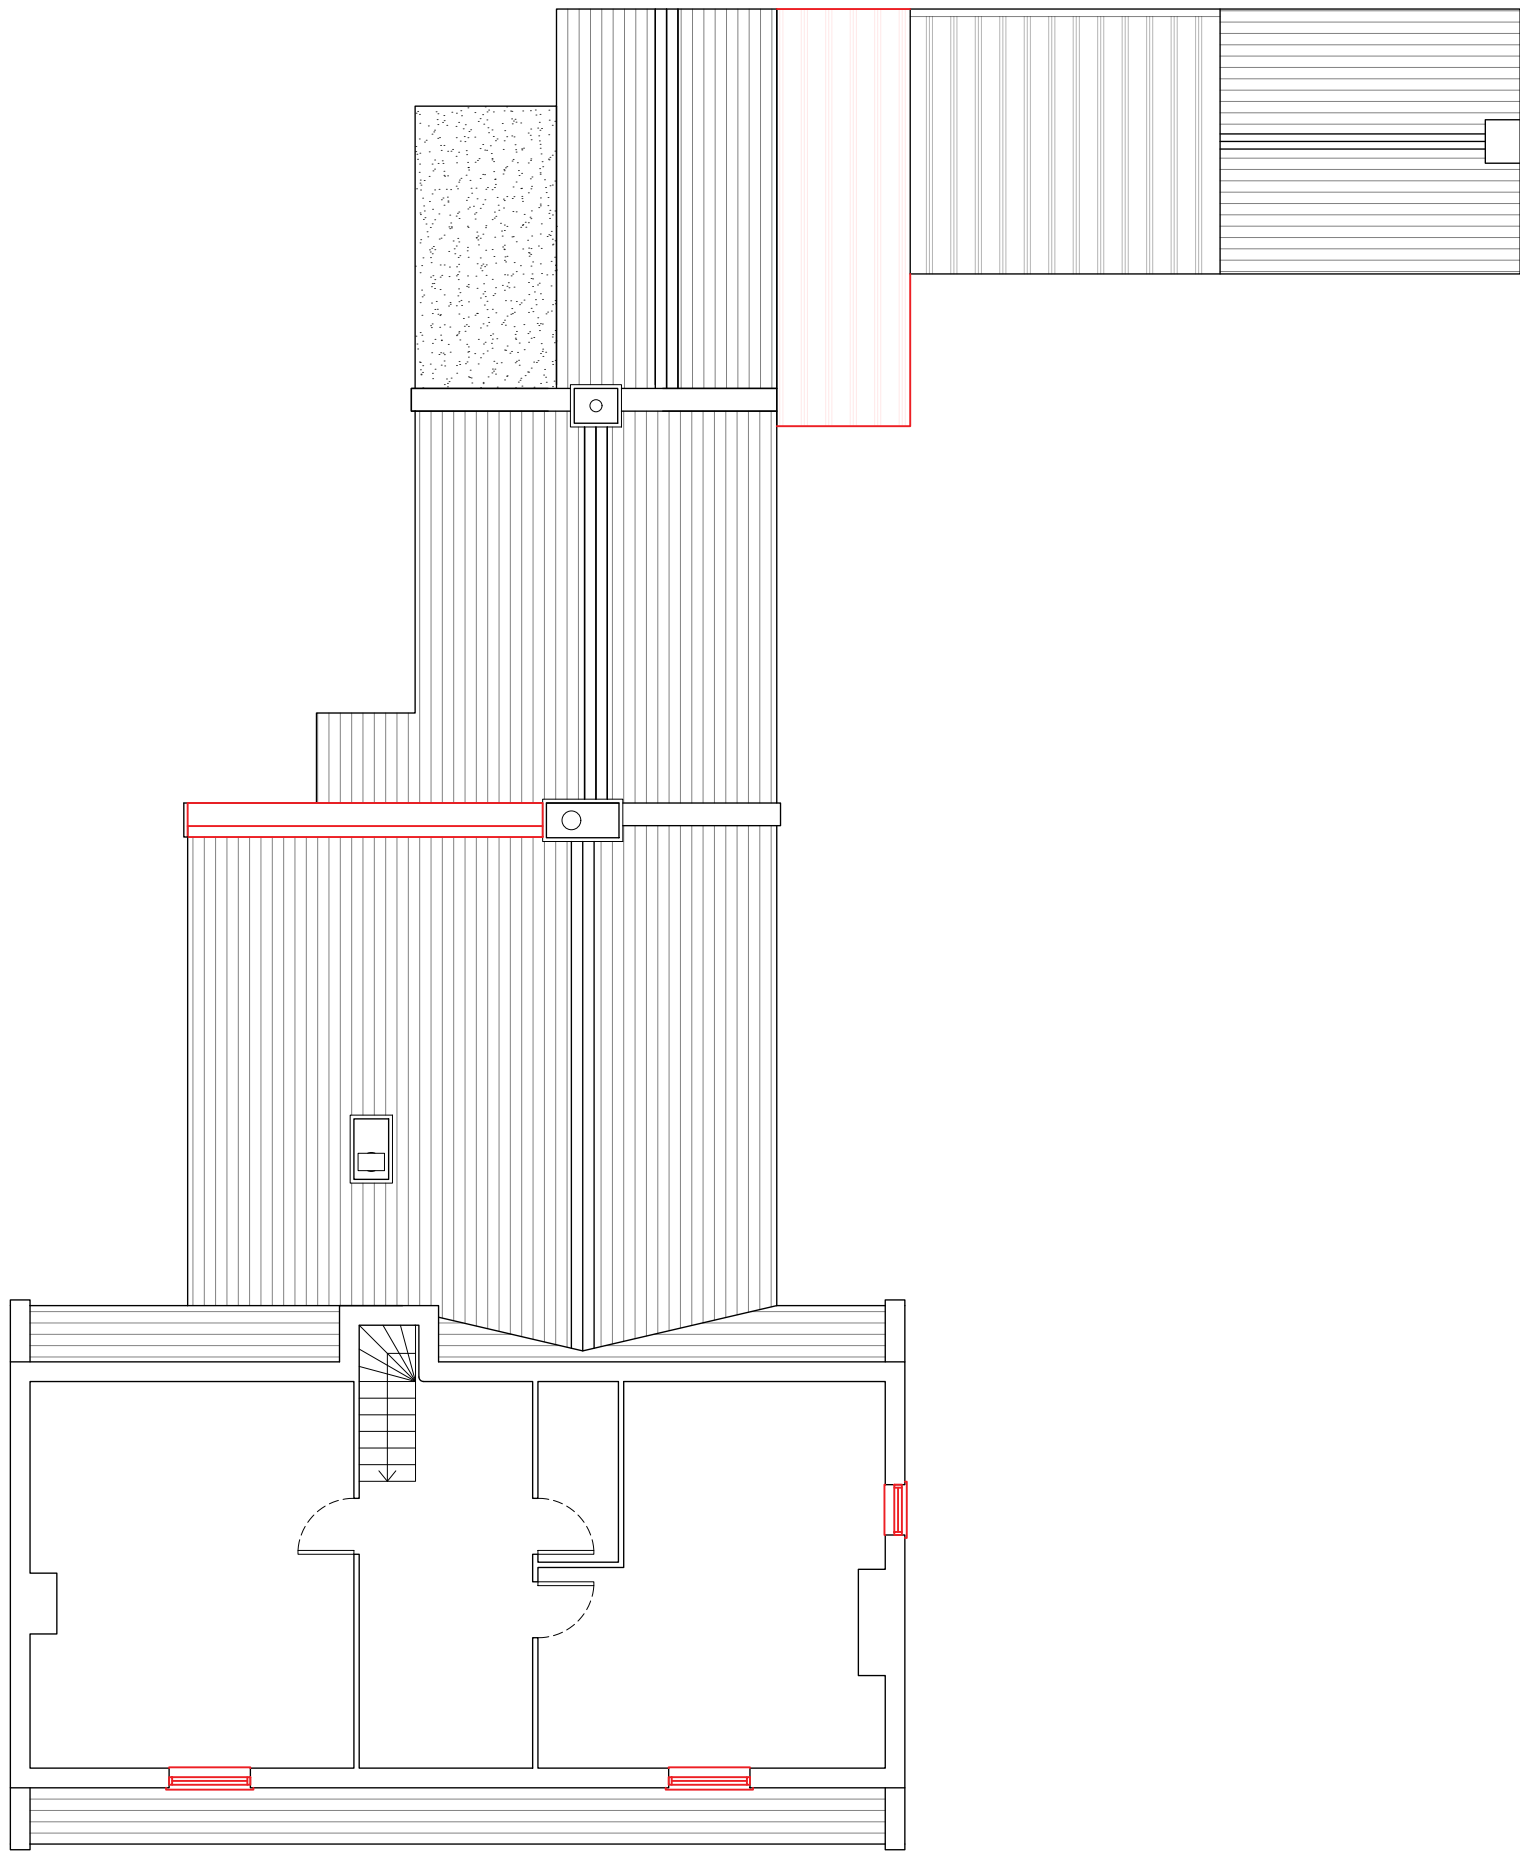

03
EX100
EXISTING SECOND FLOOR PLAN
1:100

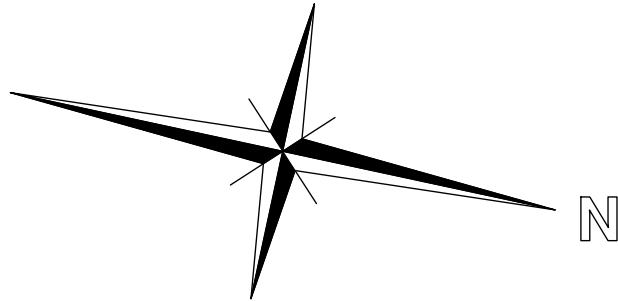

LEGEND

Element to be removed

STATUS EXISTING		
EVANS McDOWALL ARCHITECTS E21 Sparkhouse Studios, Rope Walk, Lincoln, LN6 7DQ Tel: 01522 837280 Email: mail@emcdarchitects.com Copyright Reserved		
CLIENT Building & Civil Engineering Contractors		
PROJECT Nunnerley House, Pinchbeck		
TITLE Existing Plans		
DRAWN BY CS	CHECKED BY EMA	DATE Feb 2024
SCALE 1:100 @ A1	PROJECT NUMBER 2322	
DRAWING NUMBER EX100		REV 00