

Note: Do not scale. Only use figured dimensions.
All discrepancies to be notified to this office.


Rev	Description	Dr	Date
-----	-------------	----	------




01
EXISTING NORTH ELEVATION
EX101 1:100



02
EXISTING EAST ELEVATION
EX101 1:100

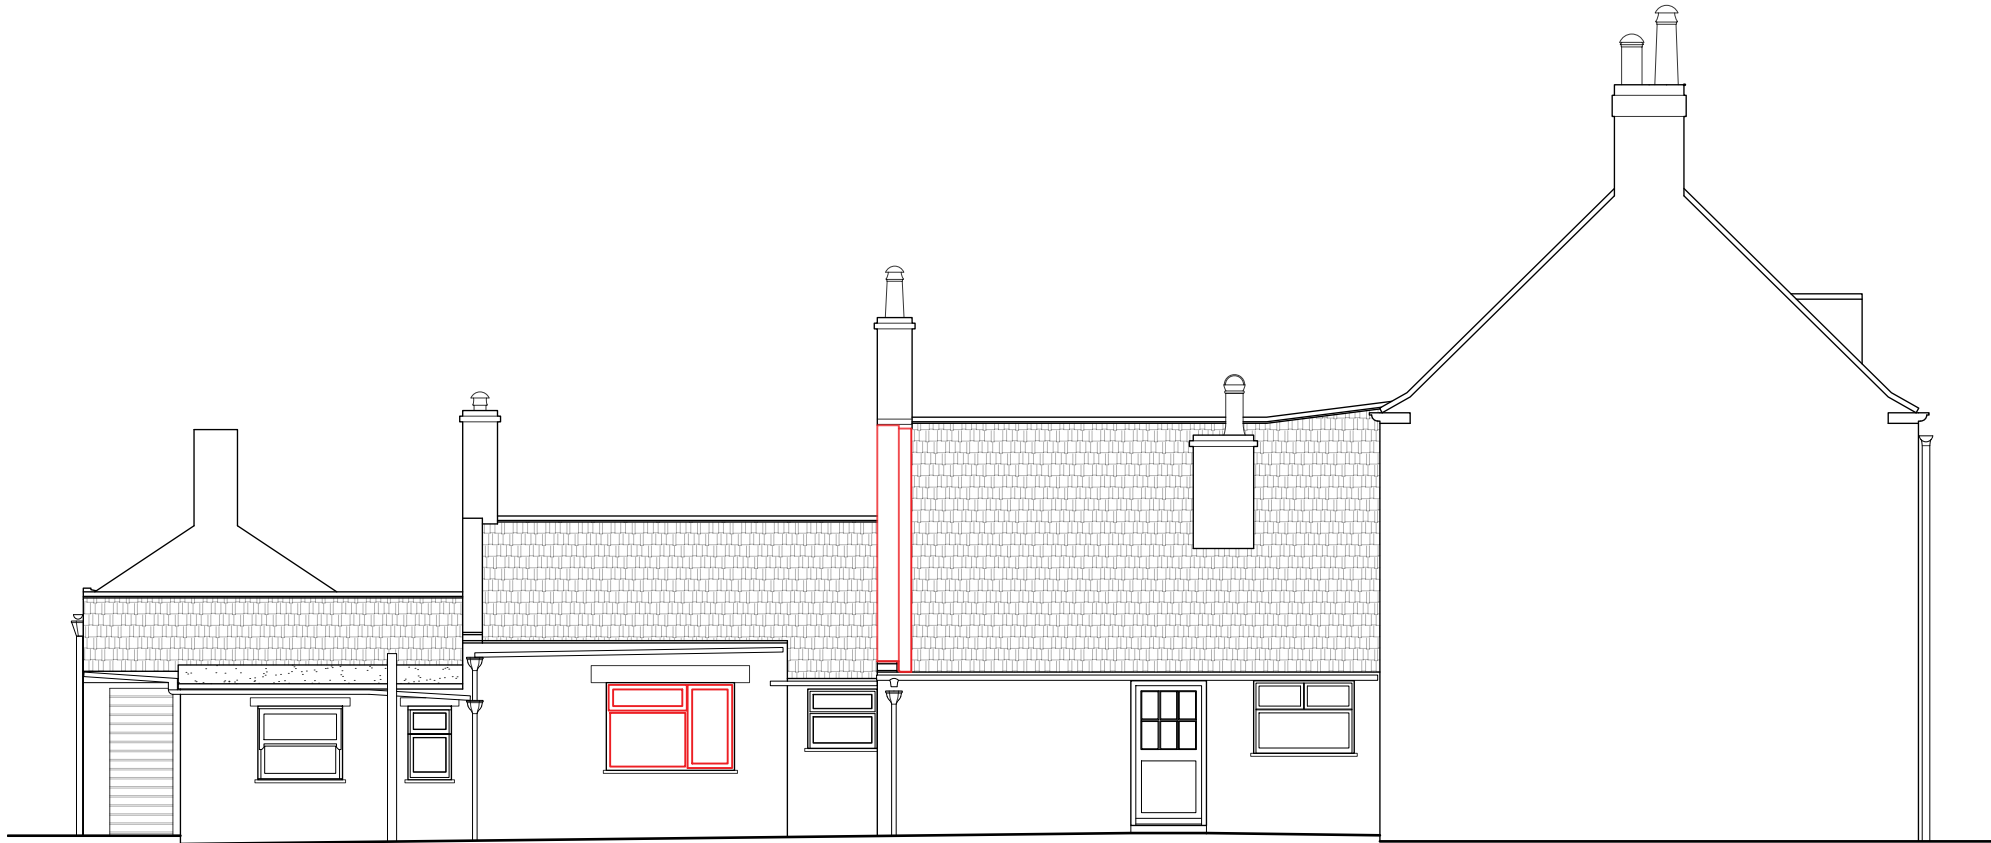

03
EXISTING SOUTH ELEVATION
EX101 1:100

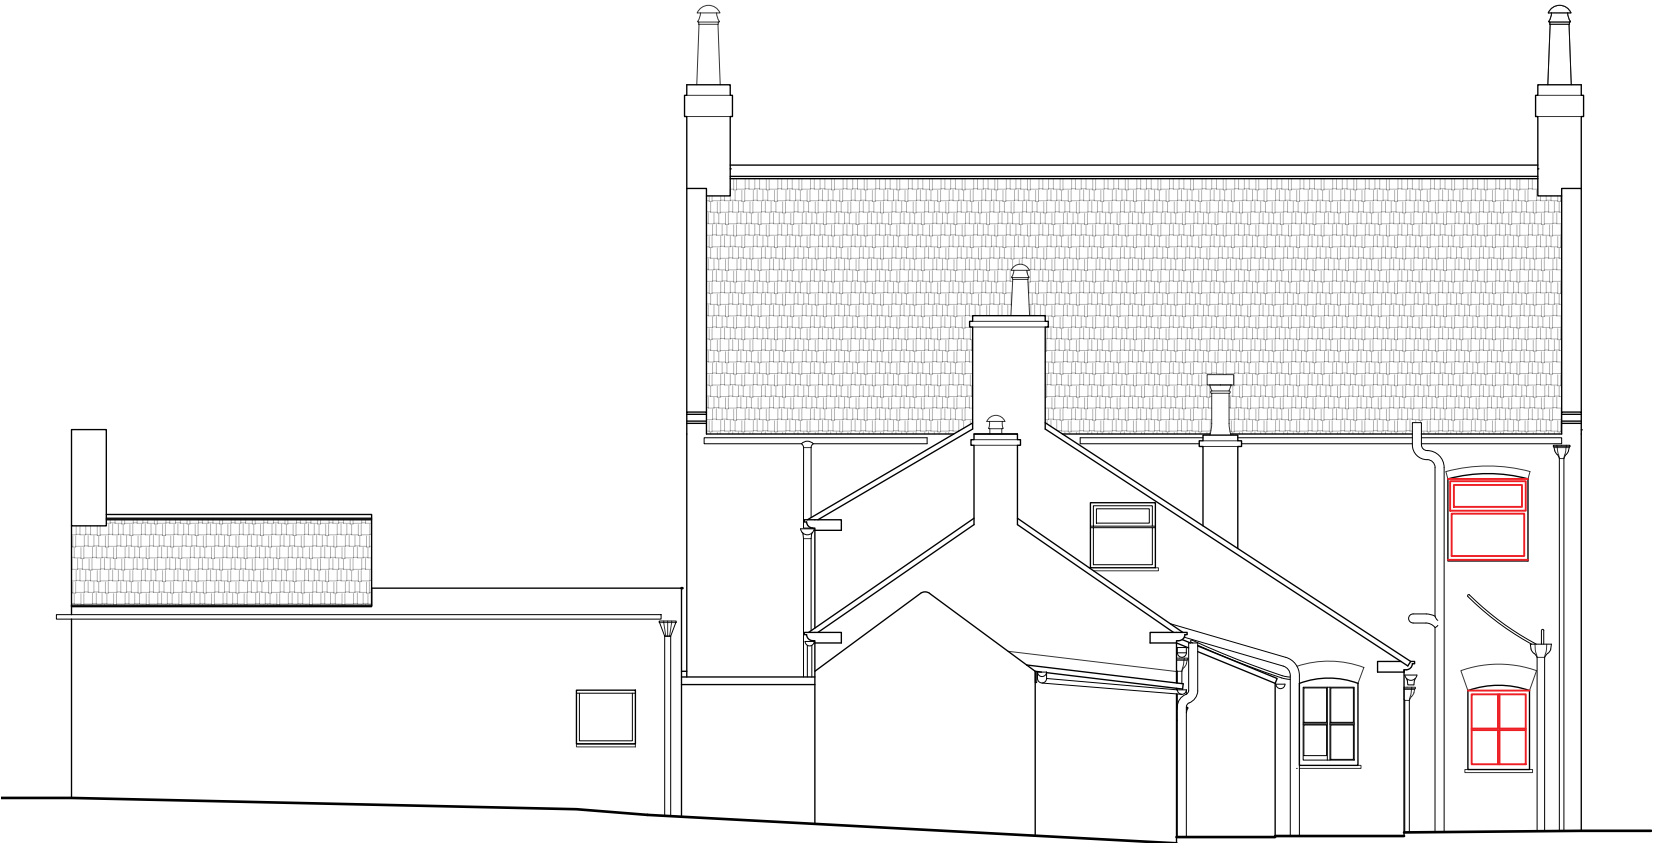

04
EXISTING WEST ELEVATION
EX101 1:100

LEGEND

 Element to be removed

STATUS EXISTING		
EVANS McDOWALL ARCHITECTS E21 Sparkhouse Studios, Rope Walk, Lincoln, LN6 7DQ Tel: 01522 837280 Email: mail@emcdarchitects.com Copyright Reserved		
CLIENT 		
PROJECT Nunnerley House, Pinchbeck		
TITLE Existing Elevations		
DRAWN BY CS	CHECKED BY EMA	DATE Feb 2024
SCALE 1:100 @ A1	PROJECT NUMBER 2322	
DRAWING NUMBER EX101		REV 00