



Note: Do not scale. Only use figured dimensions.
All discrepancies to be notified to this office.



Rev	Description	Dr	Date
-----	-------------	----	------

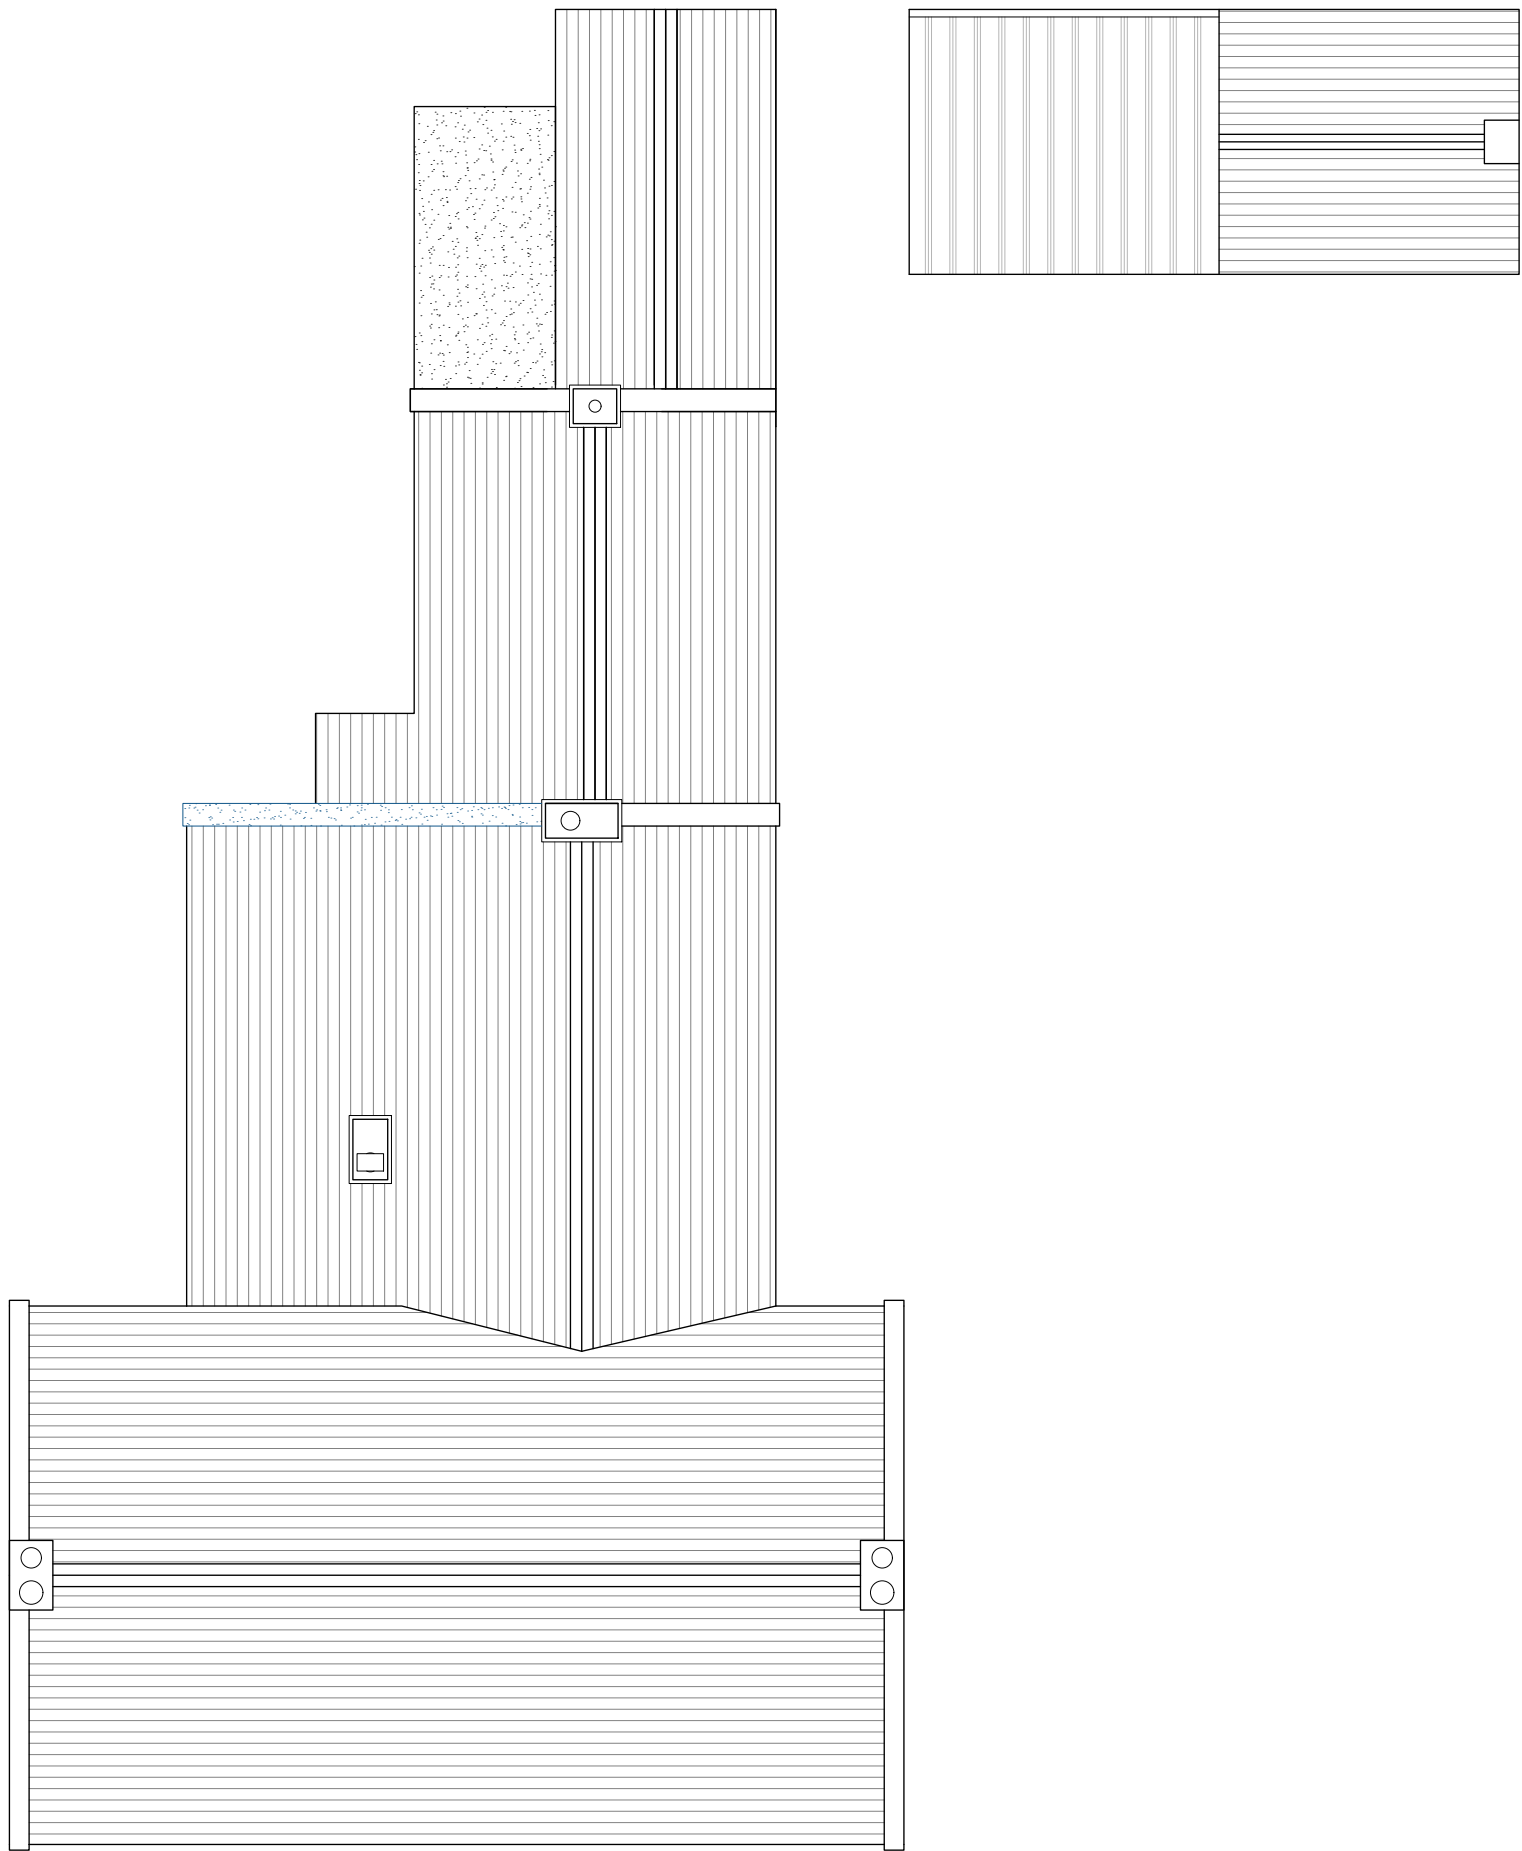



04
PP100
1:100
PROPOSED ROOF PLAN

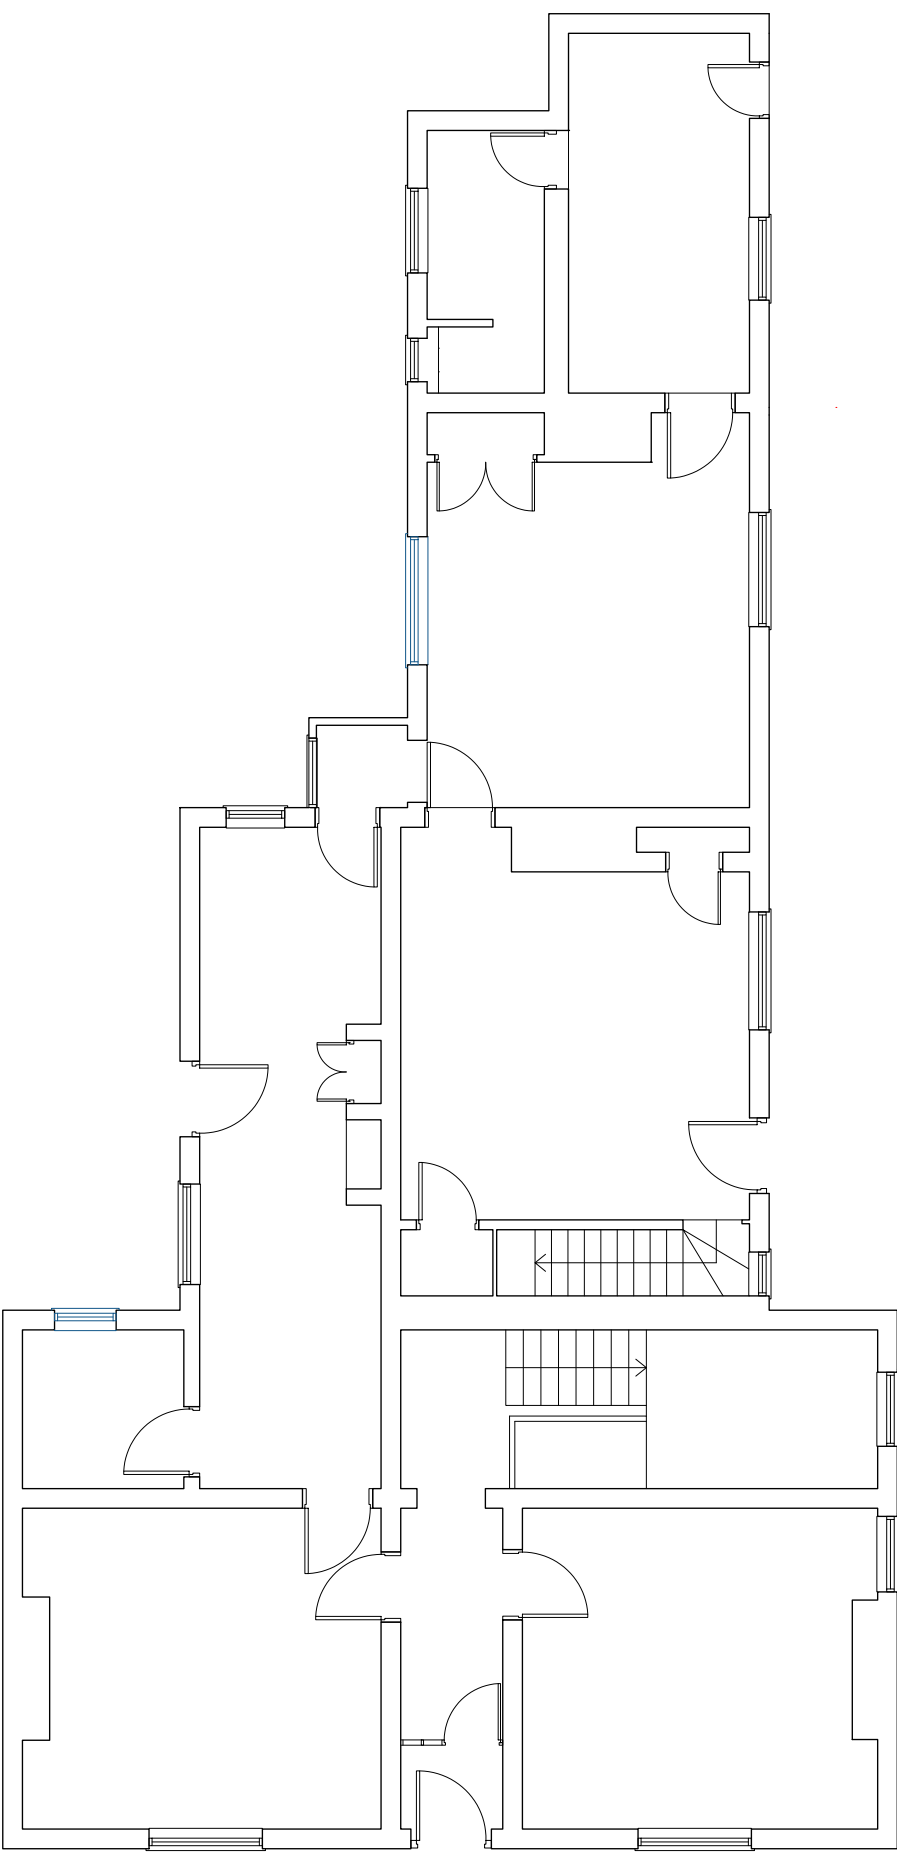


01
PP100
1:100
PROPOSED GROUND FLOOR PLAN

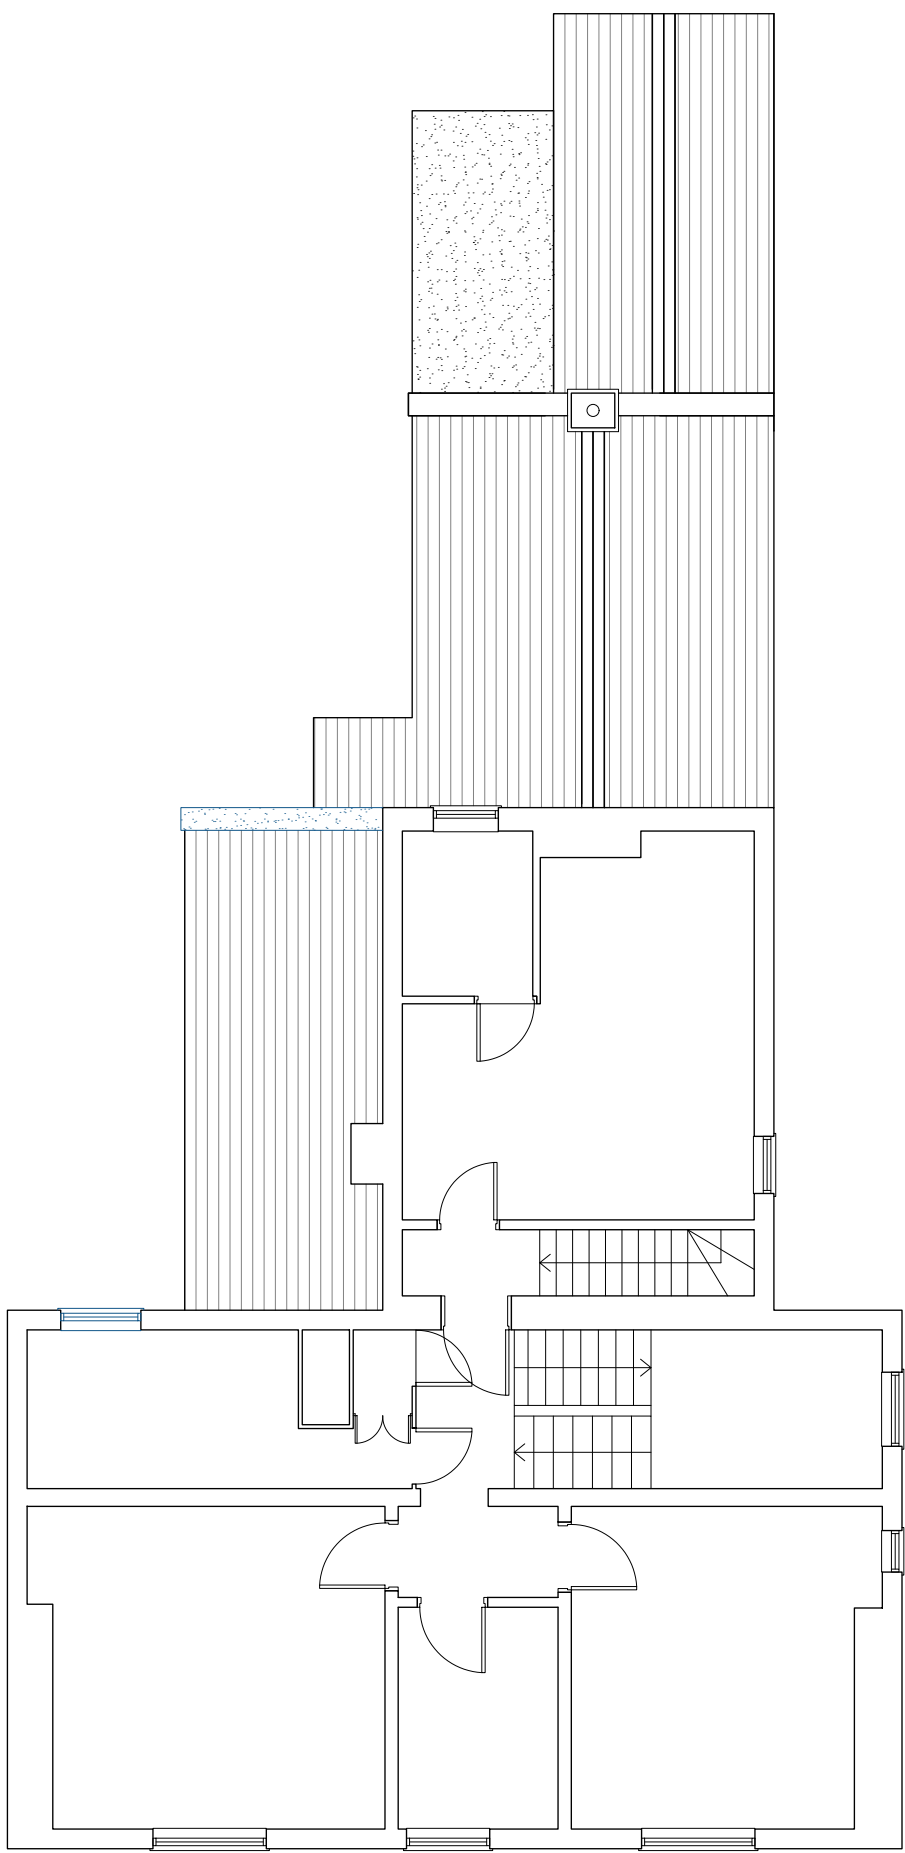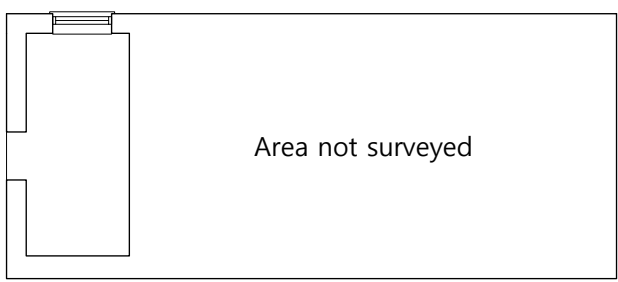

02
PP100
1:100
PROPOSED FIRST FLOOR PLAN

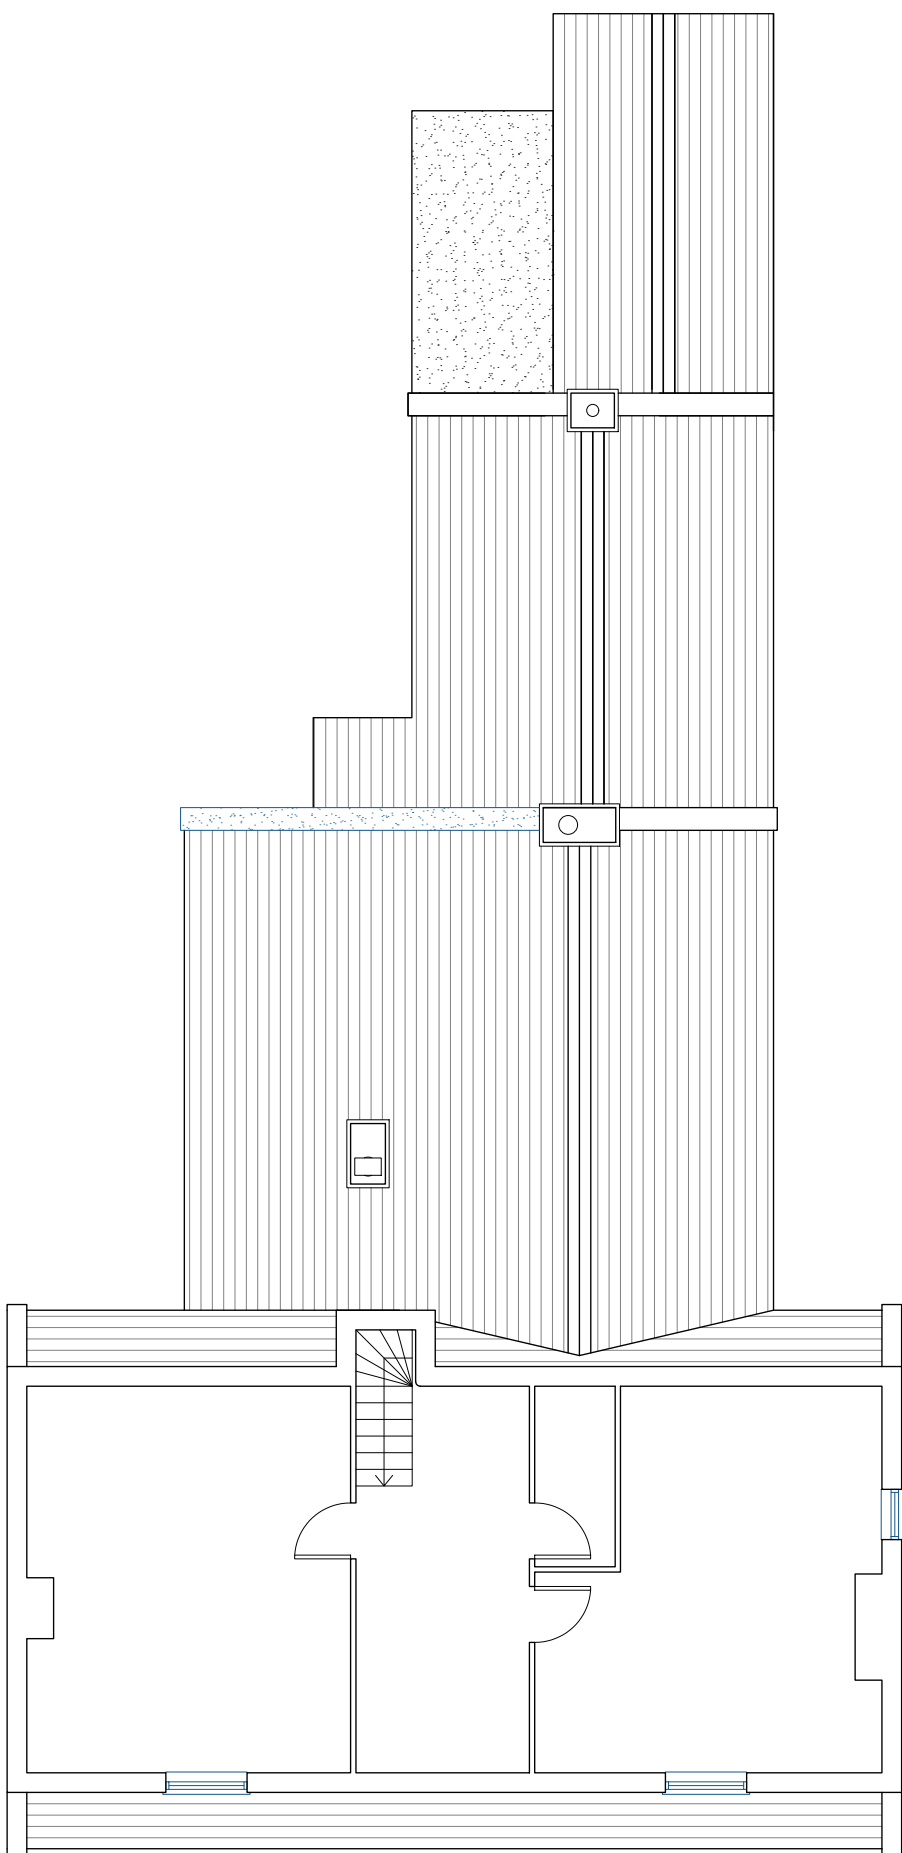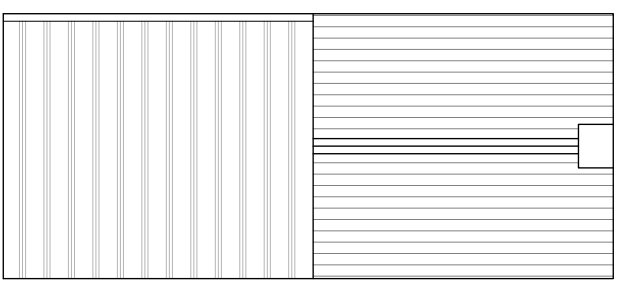

03
PP100
1:100
PROPOSED SECOND FLOOR PLAN

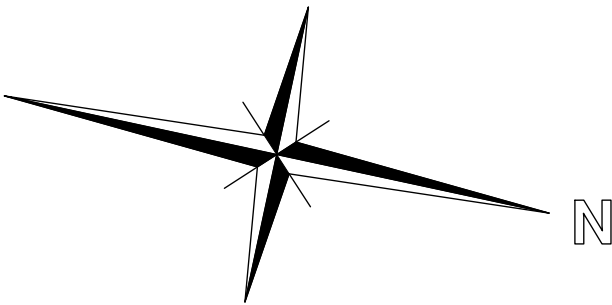

LEGEND

New element

STATUS		PLANNING	
EVANS McDOWALL ARCHITECTS			
E21 Sparkhouse Studios, Rope Walk, Lincoln, LN6 7DQ Tel: 01522 837280 Email: mail@emcdarchitects.com			
		Copyright Reserved	
CLIENT		Johnson & Smith (Lincoln) Ltd Building & Civil Engineering Contractors	
PROJECT			
Nunnerley House, Pinchbeck			
TITLE			
Proposed Plans			
DRAWN BY CS		CHECKED BY EMA	DATE Feb 2024
SCALE 1:100 @ A1		PROJECT NUMBER 2322	
DRAWING NUMBER PP100			REV 00