

Note: Do not scale. Only use figured dimensions.
All discrepancies to be notified to this office.

Rev	Description	Dr	Date
-----	-------------	----	------



01
PP101
1:100
PROPOSED NORTH ELEVATION 01



02
PP200
1:100
PROPOSED NORTH ELEVATION 02




03
PP200
1:100
PROPOSED EAST ELEVATION

LEGEND

New element

Existing aluminium flashing to be removed. Existing capping to be inspected and made good, if required. Install lead flashing to match existing.

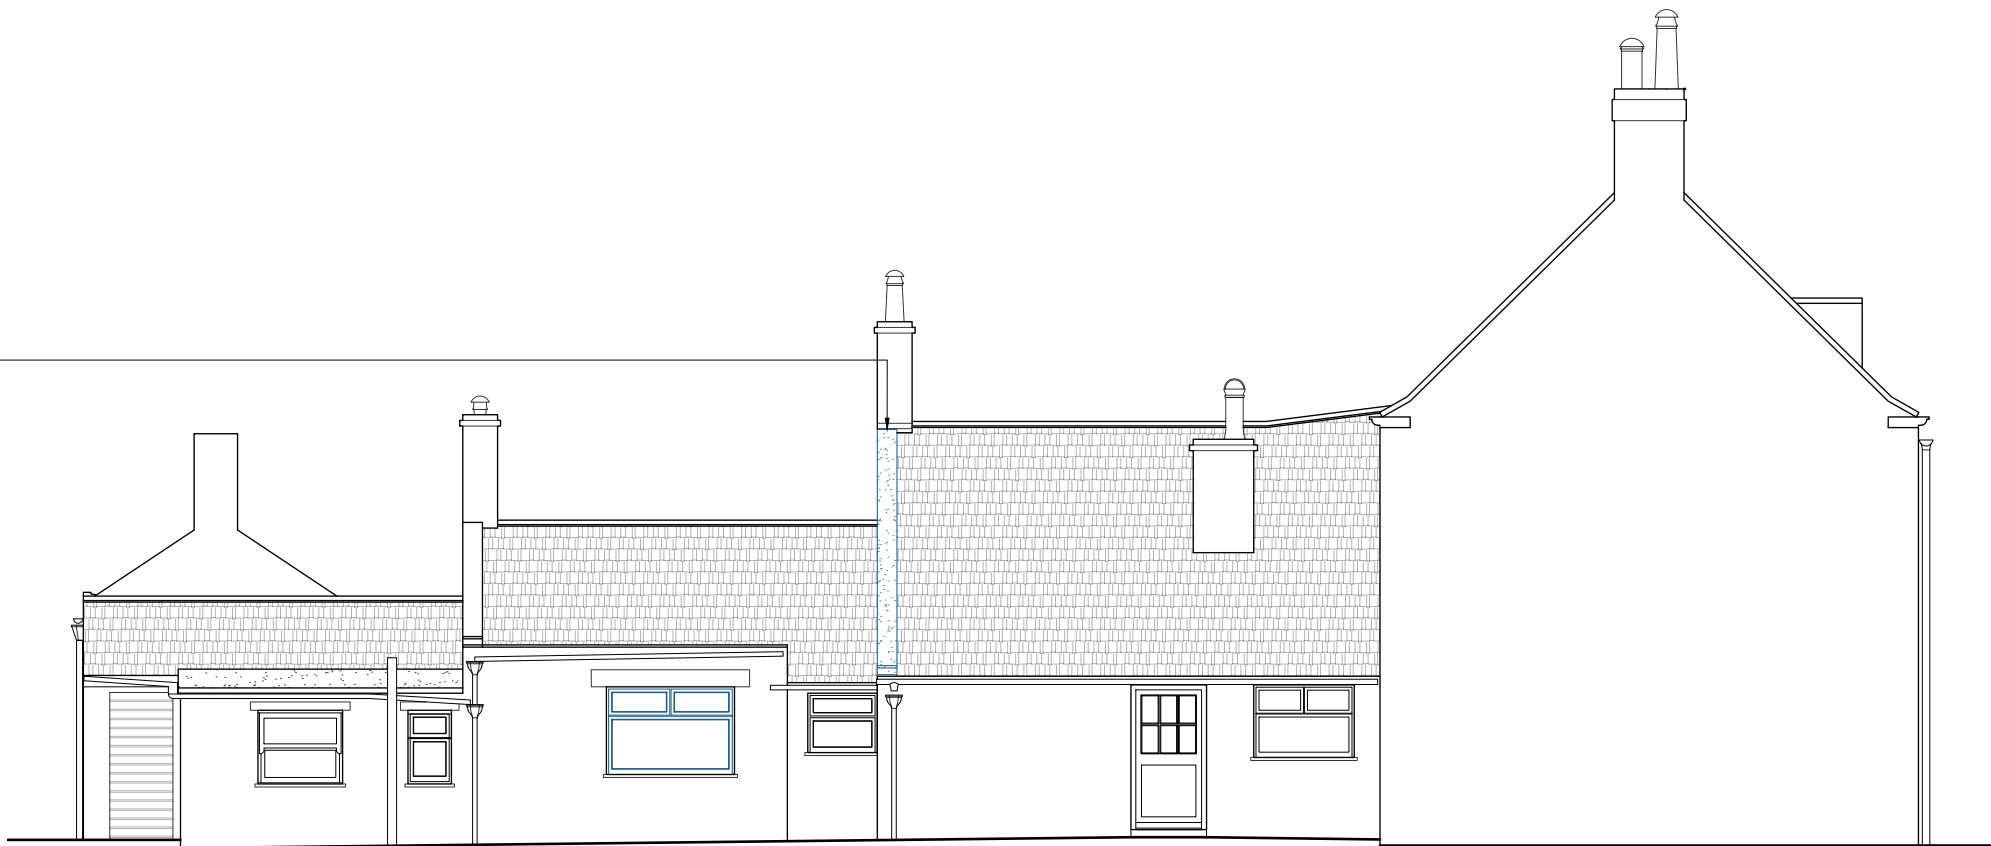

04
PP200
1:100
PROPOSED SOUTH ELEVATION



05
PP200
1:100
PROPOSED WEST ELEVATION

STATUS			PLANNING		
EVANS McDOWALL ARCHITECTS					
E21 Sparkhouse Studios, Rope Walk, Lincoln, LN6 7DQ Tel: 01522 837280 Email: mail@emcdarchitects.com					
Copyright Reserved					
CLIENT					
					
PROJECT					
Nunnerley House, Pinchbeck					
TITLE					
Proposed Elevations					
DRAWN BY CS		CHECKED BY EMA		DATE Feb 2024	
SCALE 1:100 @ A1		PROJECT NUMBER 2322			
DRAWING NUMBER PP200					REV 00