



Note: Do not scale. Only use figured dimensions.
All discrepancies to be notified to this office.


Rev	Description	Dr	Date
-----	-------------	----	------

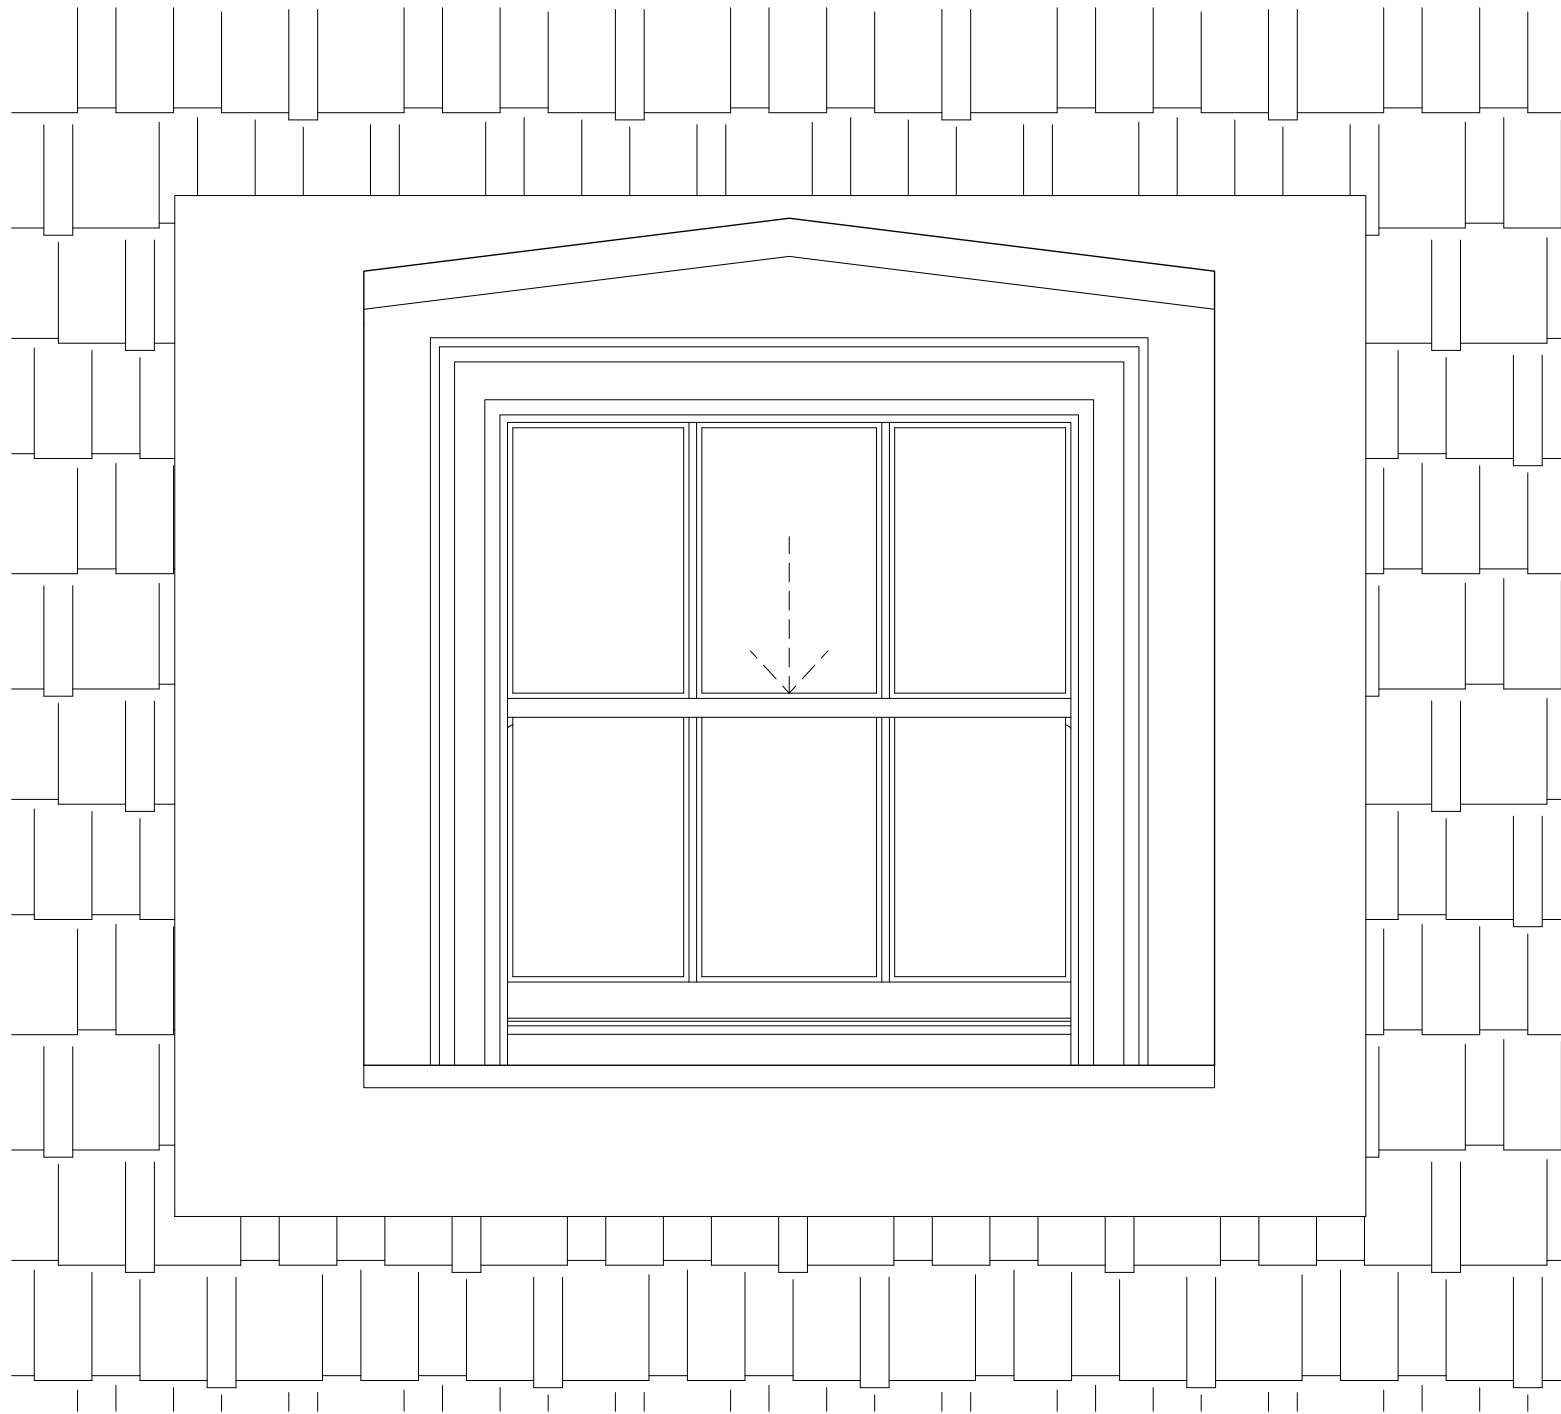


A | FRONT ELEVATION

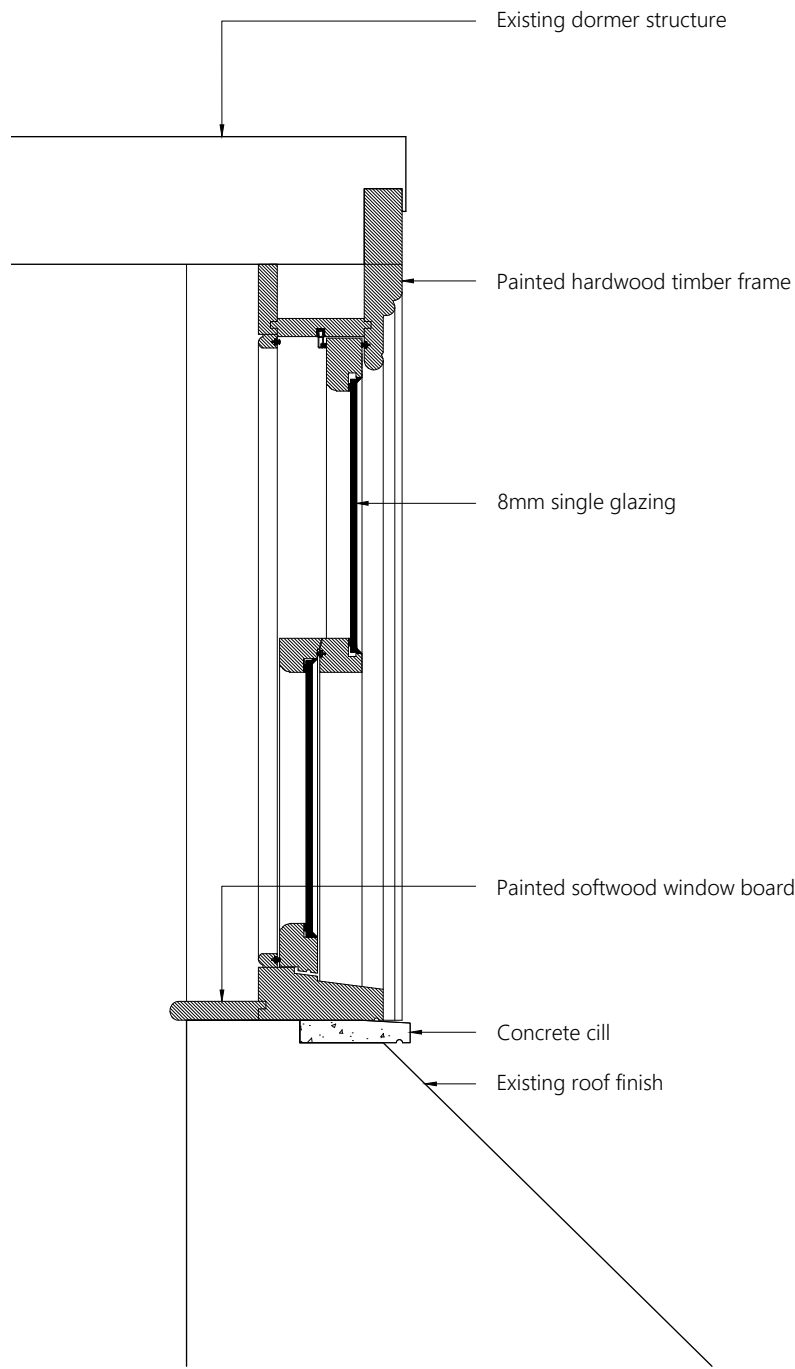


B | SECTION

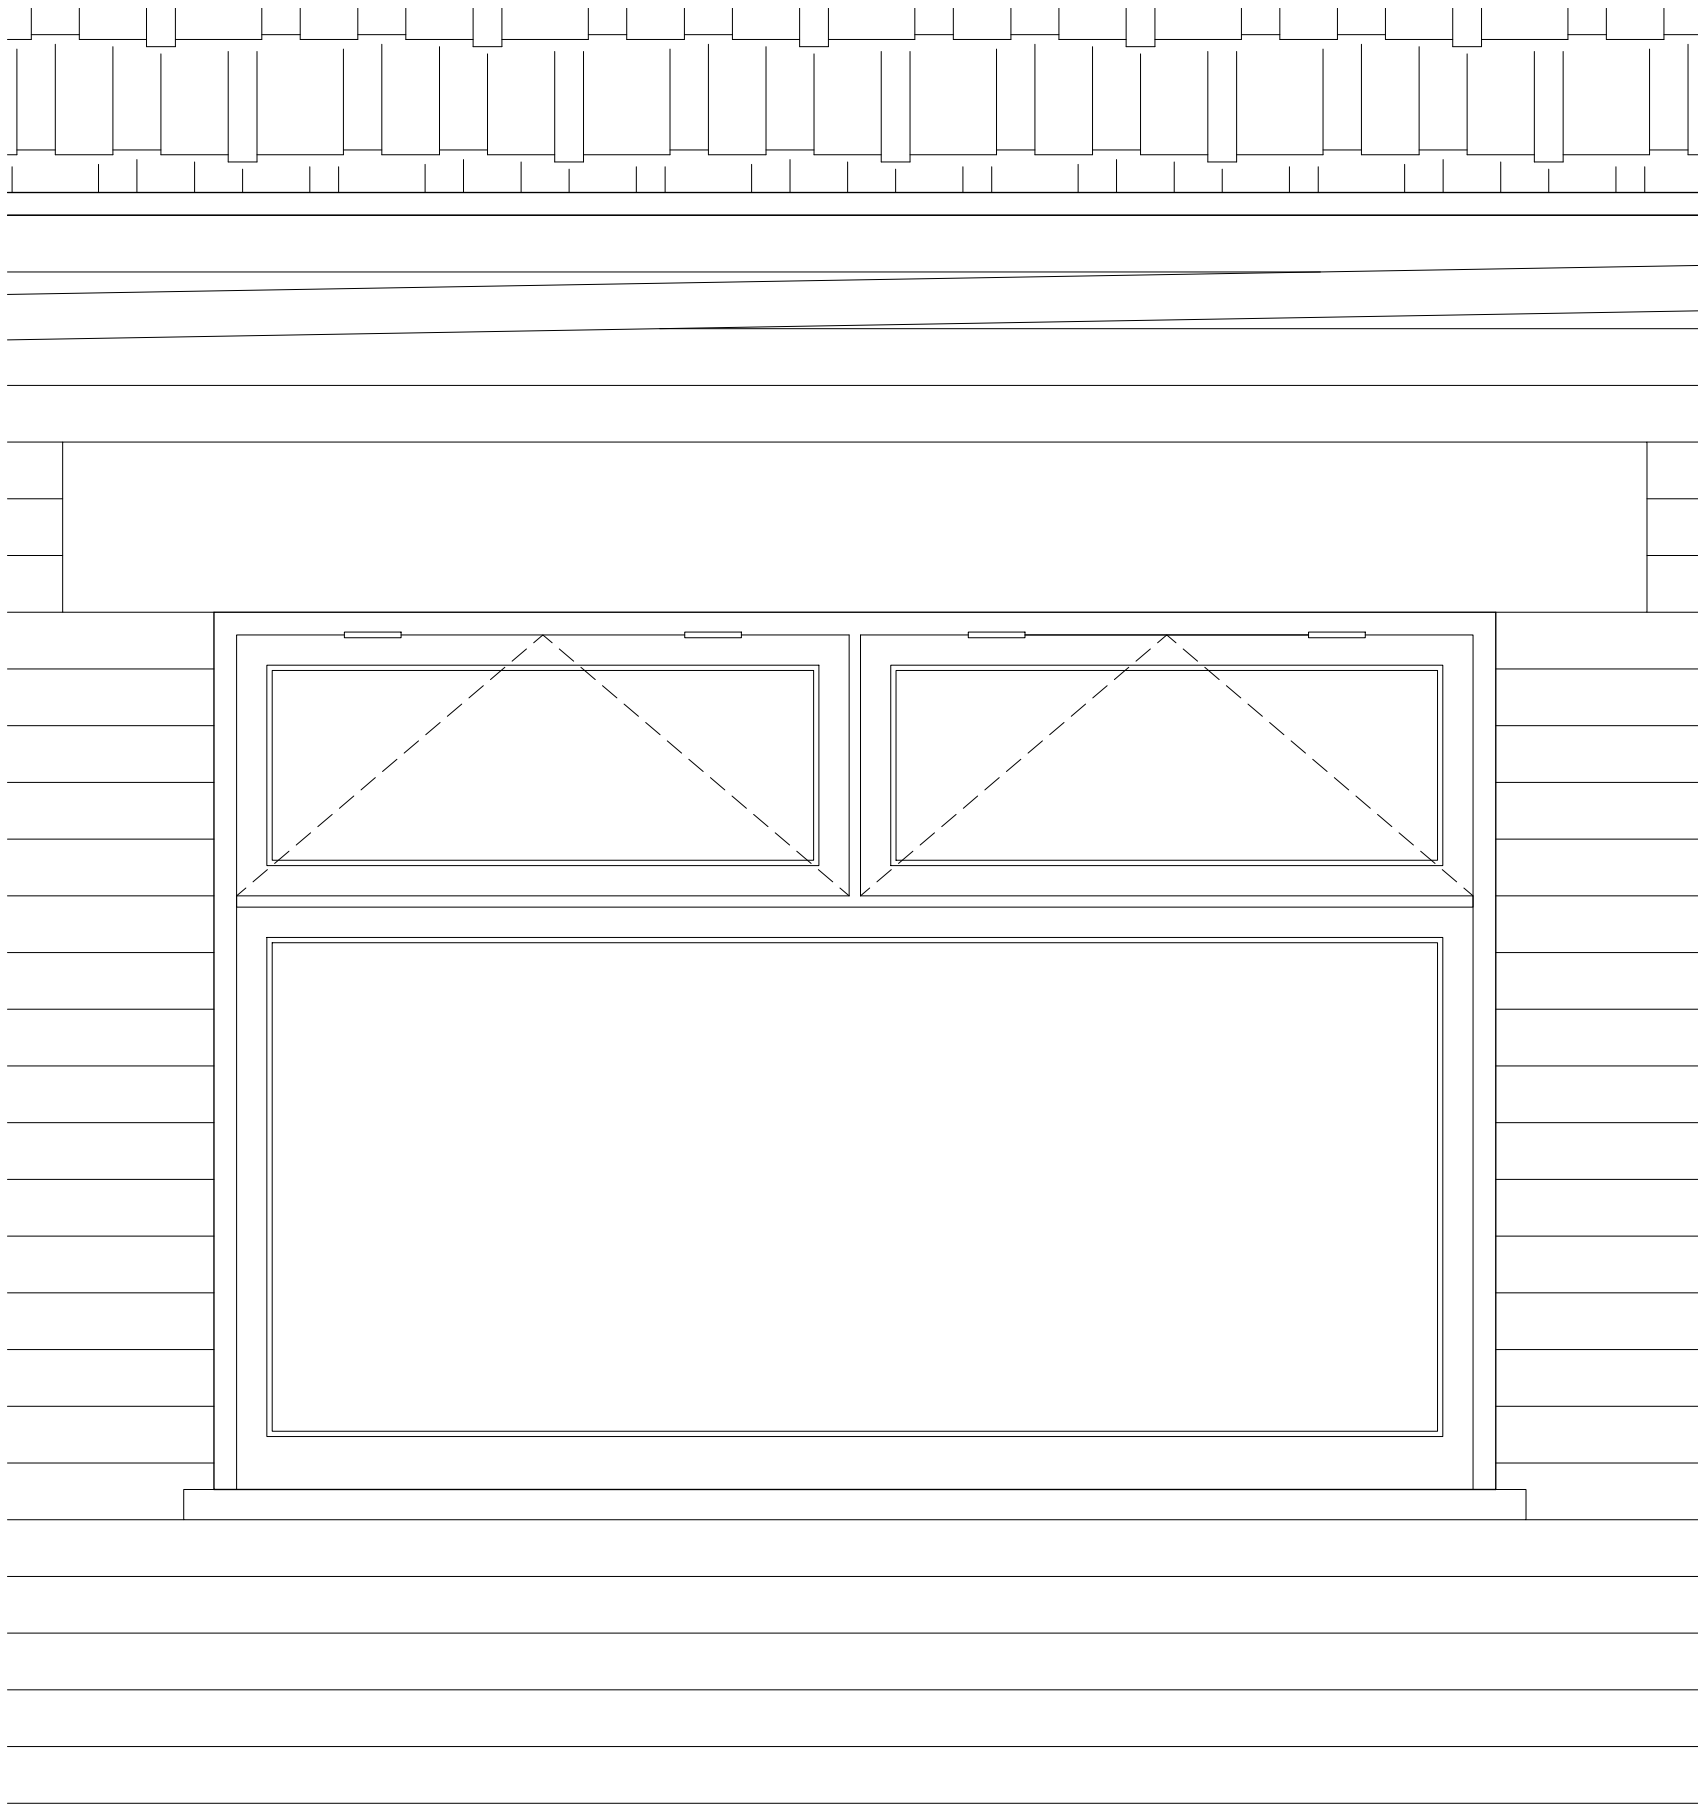


A | FRONT ELEVATION

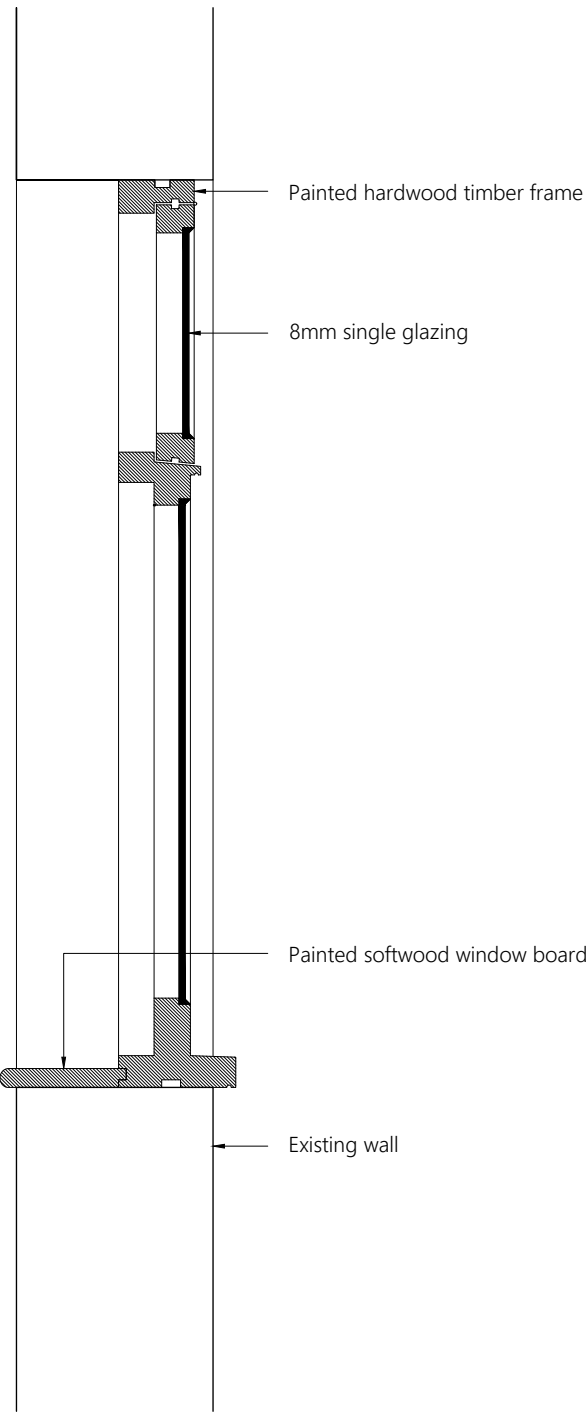

B | SECTION

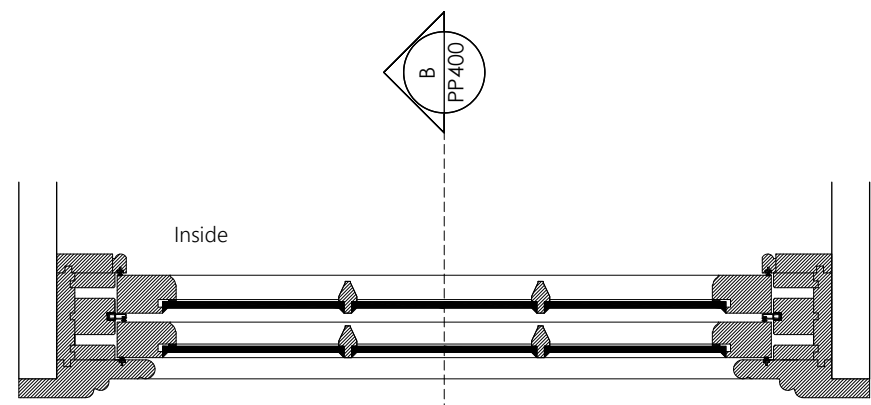

PLAN

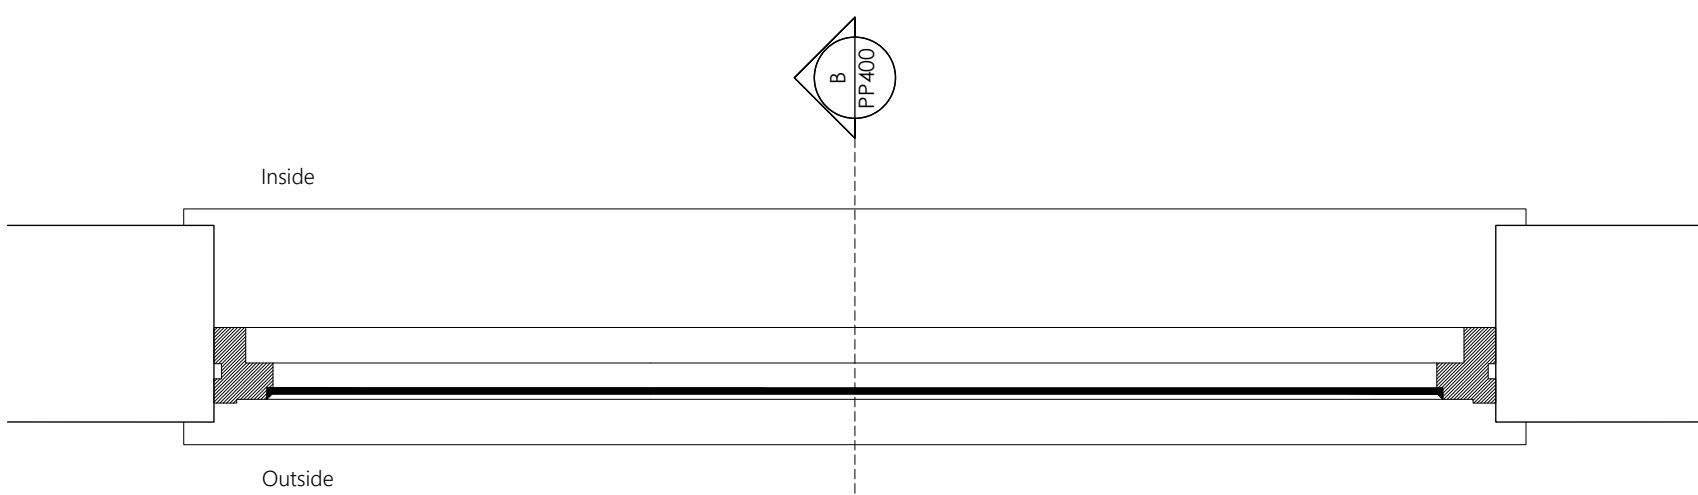

PLAN

01 WINDOW TYPE 01
PP400 1:10

02 WINDOW TYPE 02
PP400 1:10

NOTE:
THE WINDOW DETAILS SHOWN ON THIS DRAWING SHOW THE ARCHITECTURAL APPEARANCE OF THE WINDOW ONLY.
SECTION DETAILS ARE TAKEN FROM PHOTOGRAPHIC SURVEY. EXACT DETAILS TO BE CONFIRMED ON SITE.
FOR WINDOW LOCATIONS SEE PROPOSED PLAN DRAWING PP100 AND ELEVATION DRAWING PP200.

STATUS PLANNING		
EVANS McDOWALL ARCHITECTS E21 Sparkhouse Studios, Rope Walk, Lincoln, LN6 7DQ Tel: 01522 837280 Email: mail@emcdarchitects.com Copyright Reserved		
CLIENT Johnson & Smith (Lincoln) Ltd Building & Civil Engineering Contractors		
PROJECT Nunnerley House, Pinchbeck		
TITLE Proposed Window Details 01 & 02		
DRAWN BY CS	CHECKED BY EMA	DATE Feb 2024
SCALE 1:10 @ A1	PROJECT NUMBER 2322	
DRAWING NUMBER PP400		REV 00