



Note: Do not scale. Only use figured dimensions.
All discrepancies to be notified to this office.


Rev	Description	Dr	Date
-----	-------------	----	------

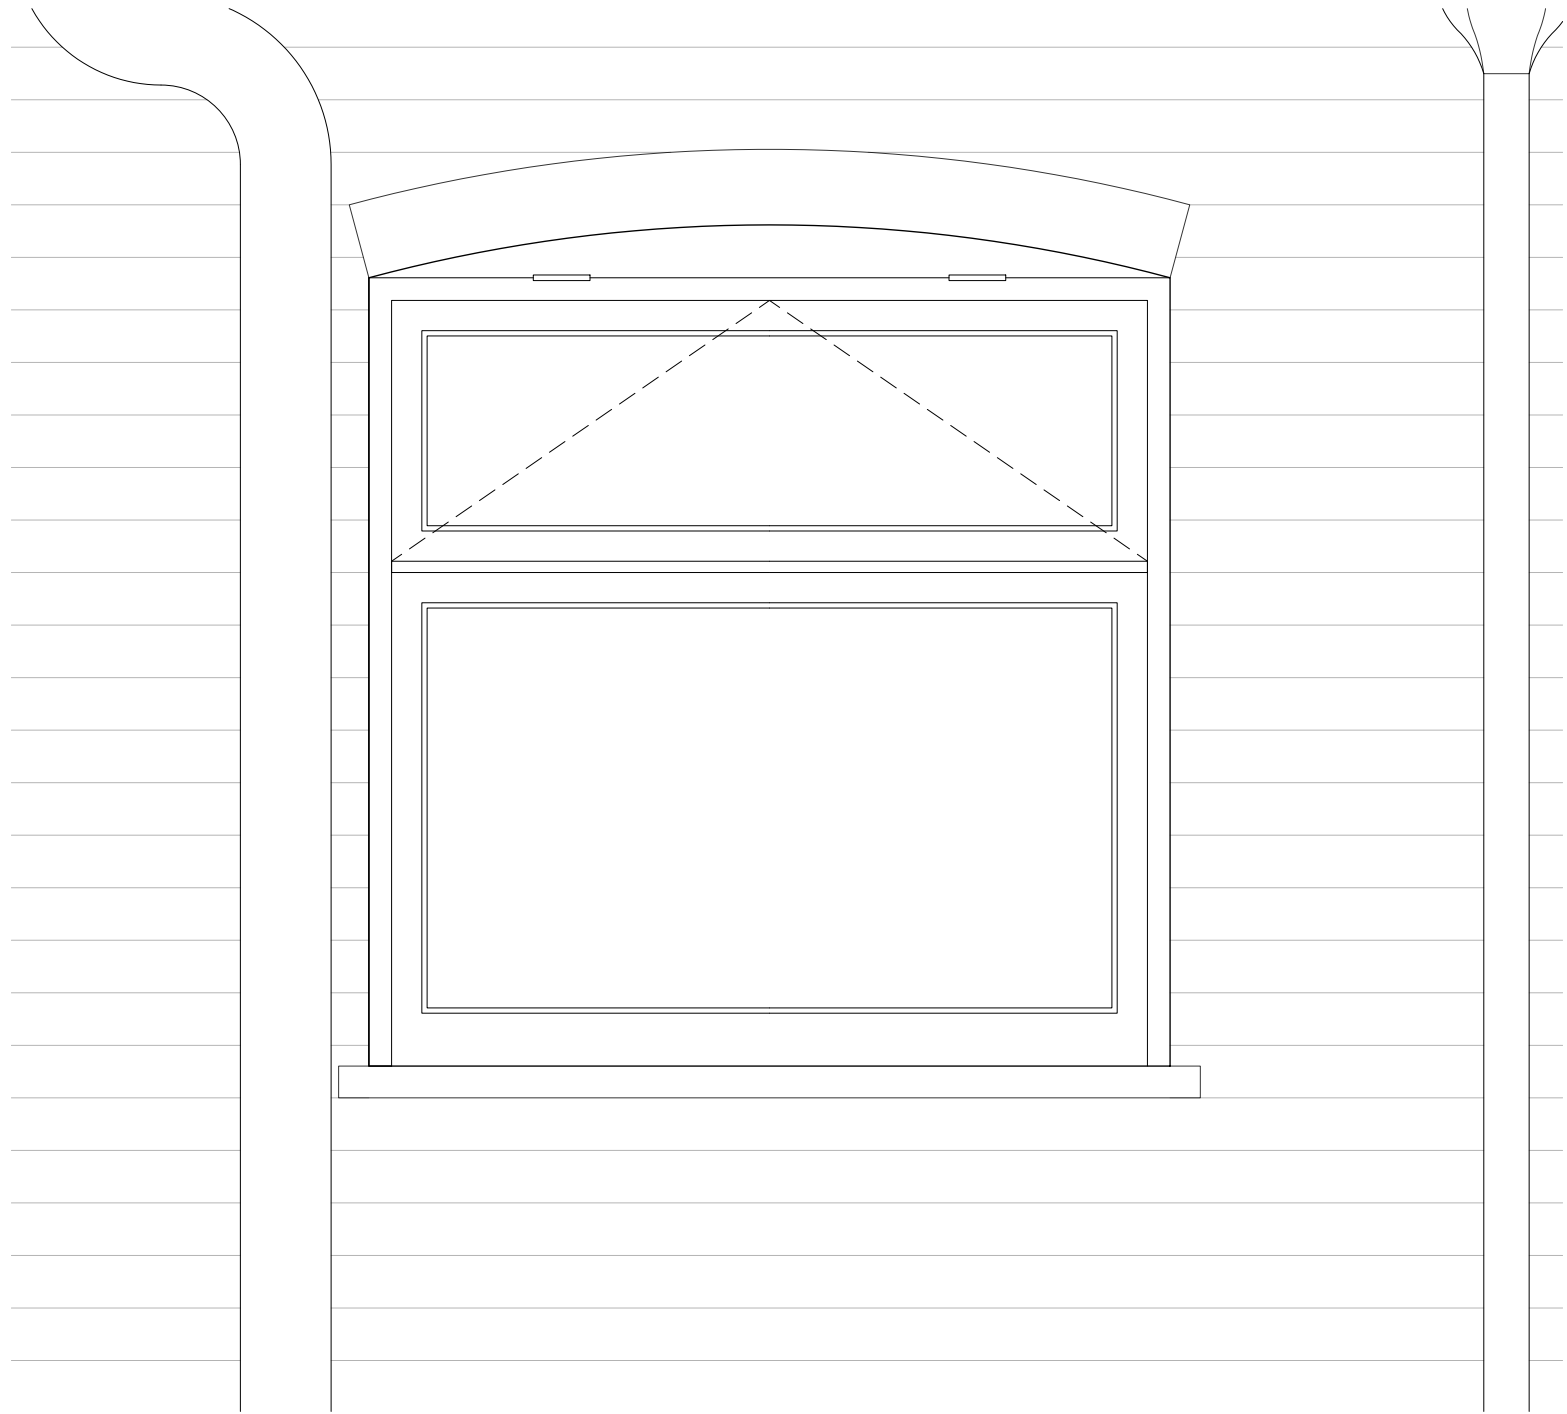


A | FRONT ELEVATION

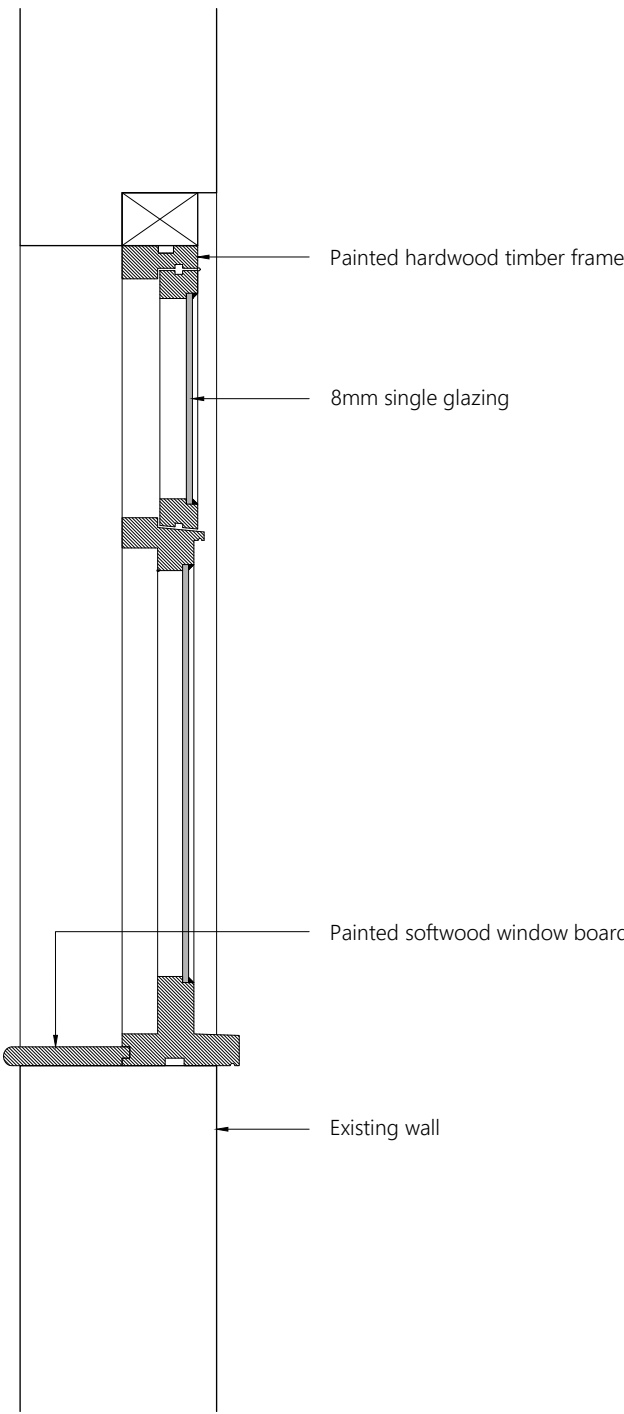



B | SECTION

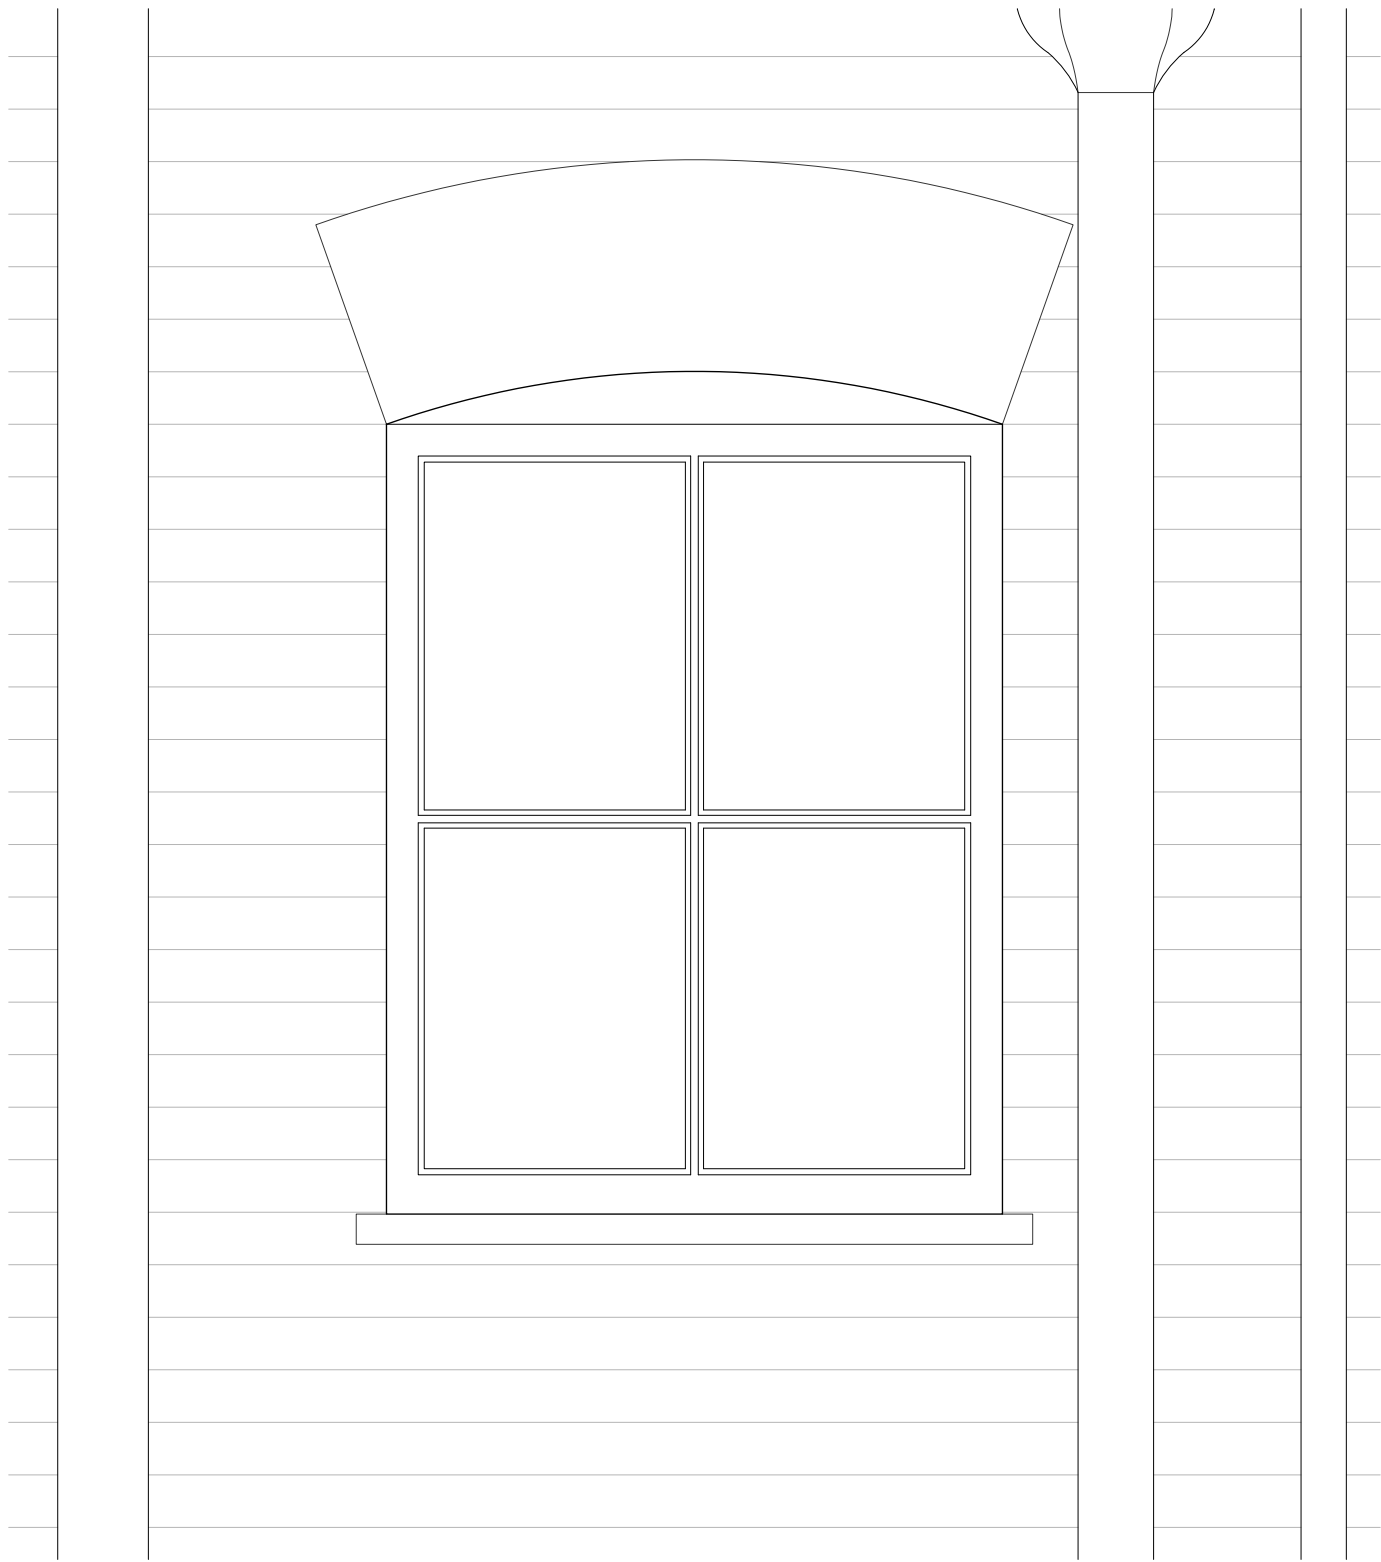


A | FRONT ELEVATION

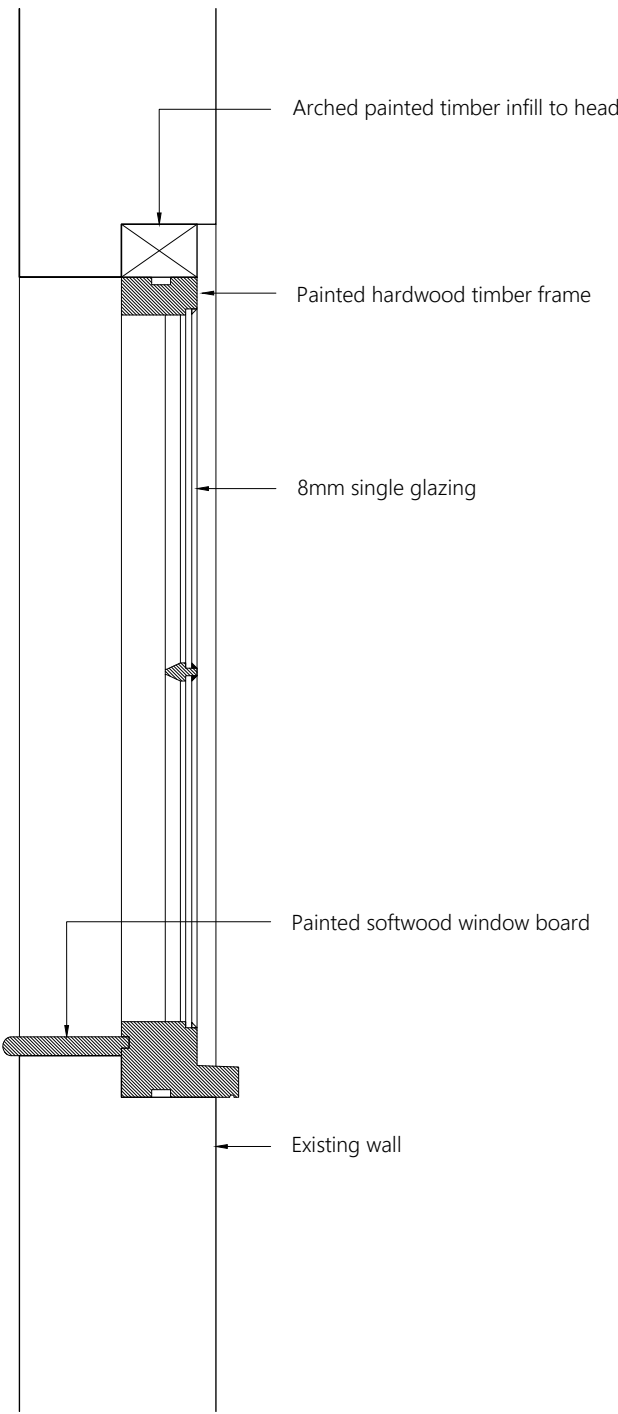

B | SECTION

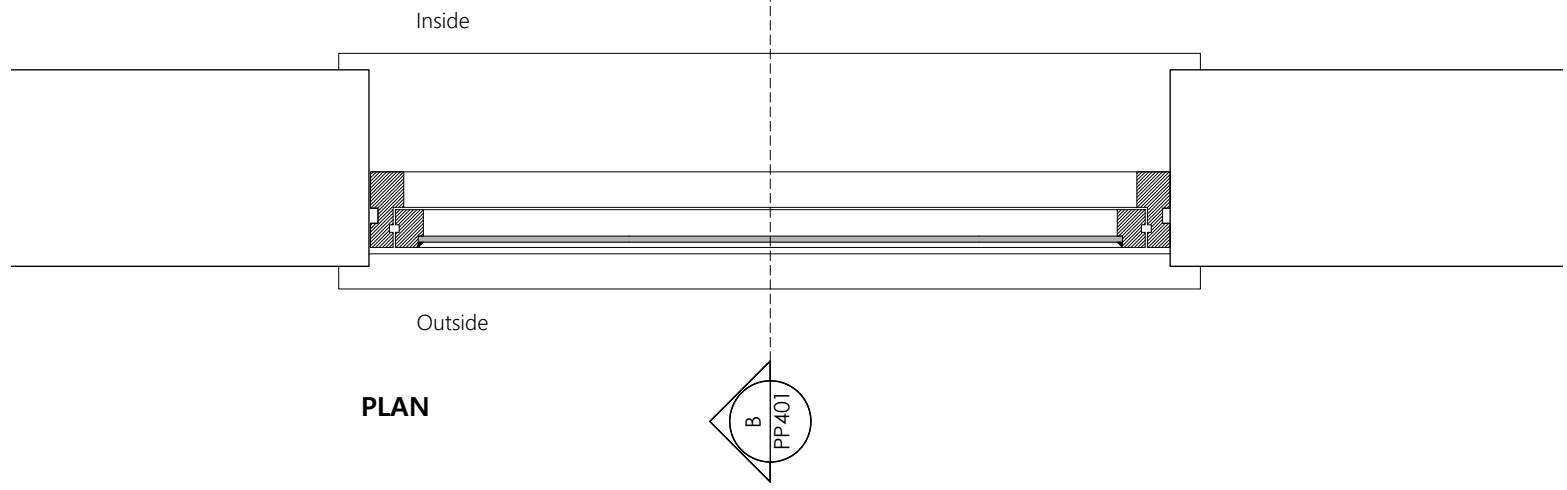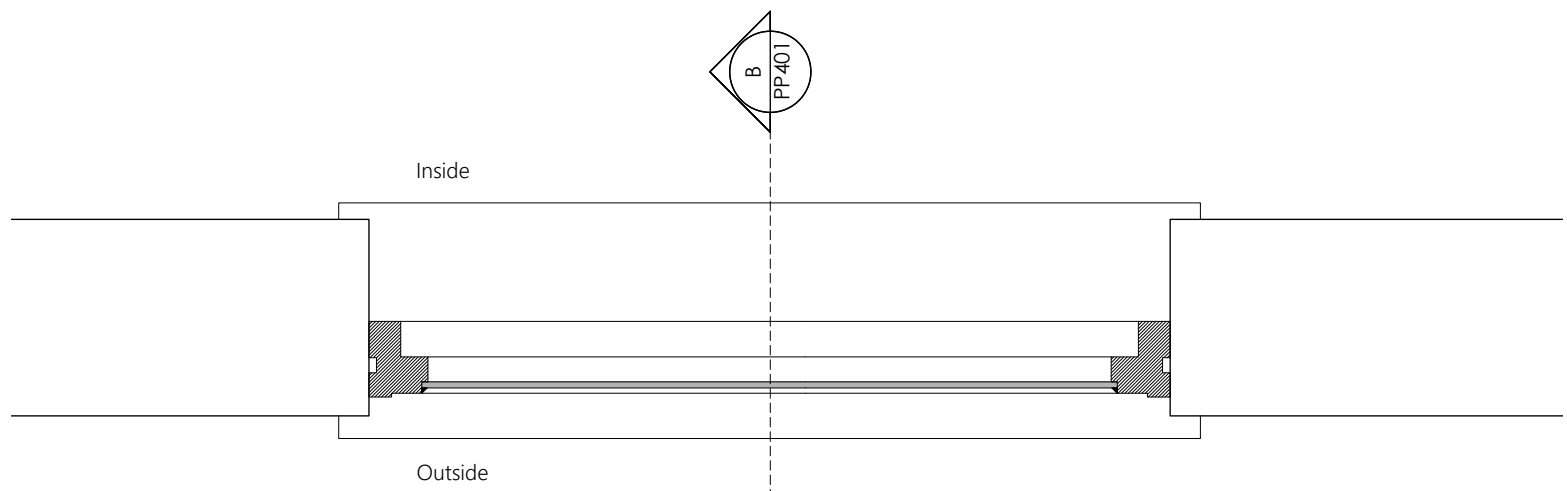

PLAN

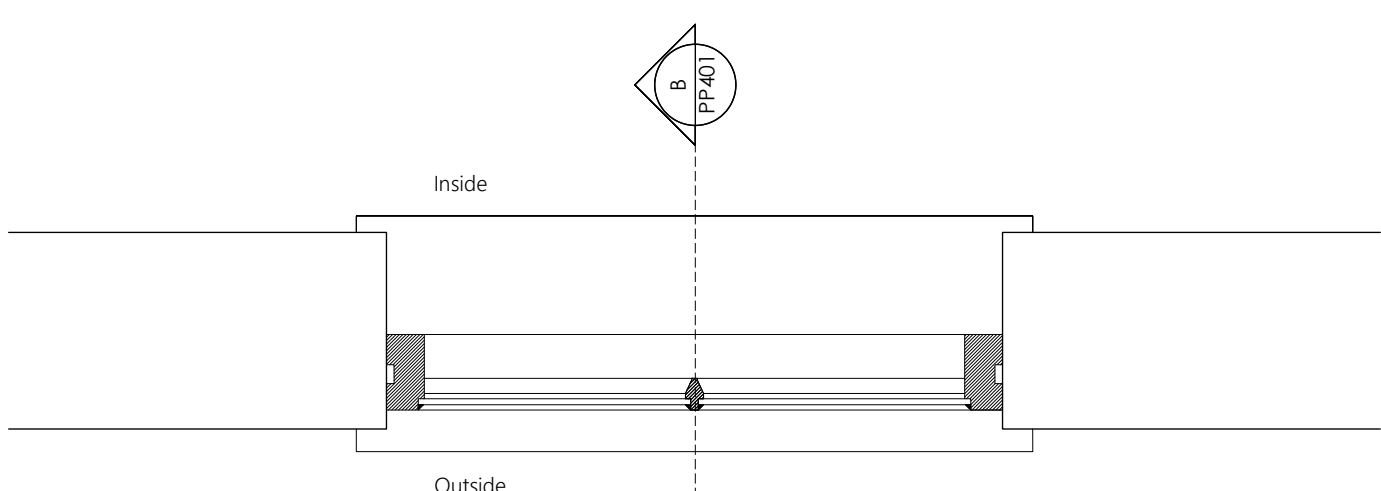

PLAN

02 WINDOW TYPE 04
PP401 1:10

01 WINDOW TYPE 03
PP401 1:10

NOTE:
THE WINDOW DETAILS SHOWN ON THIS DRAWING SHOW THE ARCHITECTURAL APPEARANCE OF THE WINDOW ONLY.
SECTION DETAILS ARE TAKEN FROM PHOTOGRAPHIC SURVEY. EXACT DETAILS TO BE CONFIRMED ON SITE.
FOR WINDOW LOCATIONS SEE PROPOSED PLAN DRAWING PP100 AND ELEVATION DRAWING PP200.

STATUS	PLANNING		
CLIENT	EVANS McDOWALL ARCHITECTS		
	E21 Sparkhouse Studios, Rope Walk, Lincoln, LN6 7DQ Tel: 01522 837280 Email: mail@emcdarchitects.com		
	Copyright Reserved		
PROJECT	Nunnerley House, Pinchbeck		
TITLE	Proposed Window Details 02 & 03		
DRAWN BY CS	CHECKED BY EMA	DATE Feb 2024	
SCALE 1:10 @ A1		PROJECT NUMBER 2322	
DRAWING NUMBER PP401			REV 00