



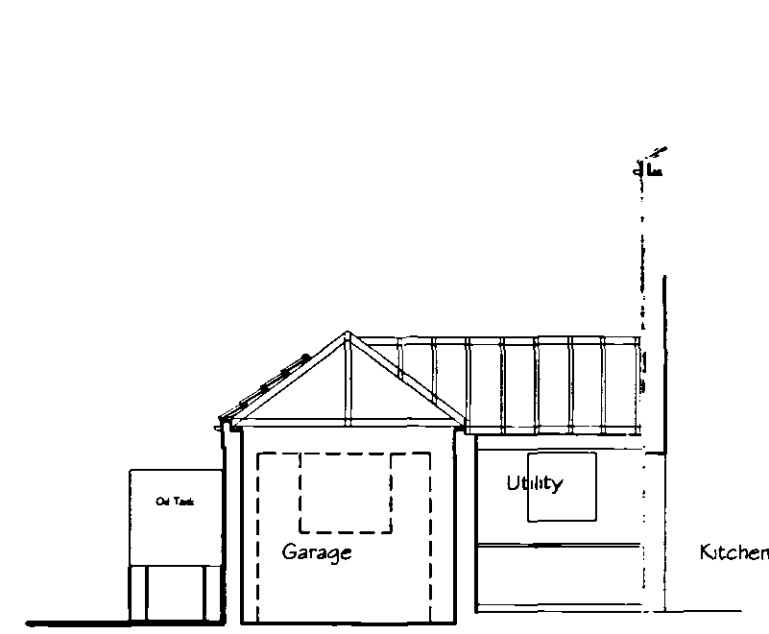

EXISTING SECTION THRO' GARAGE / UTILITY ROOM

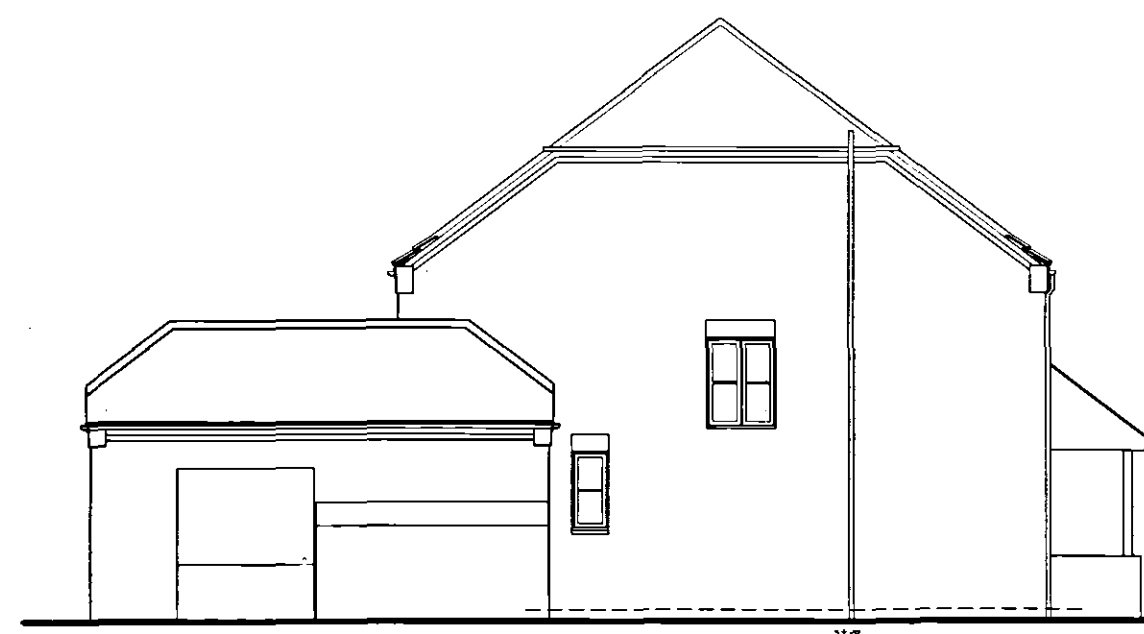


EXISTING SIDE ELEVATION




EXISTING FRONT ELEVATION




EXISTING REAR ELEVATION

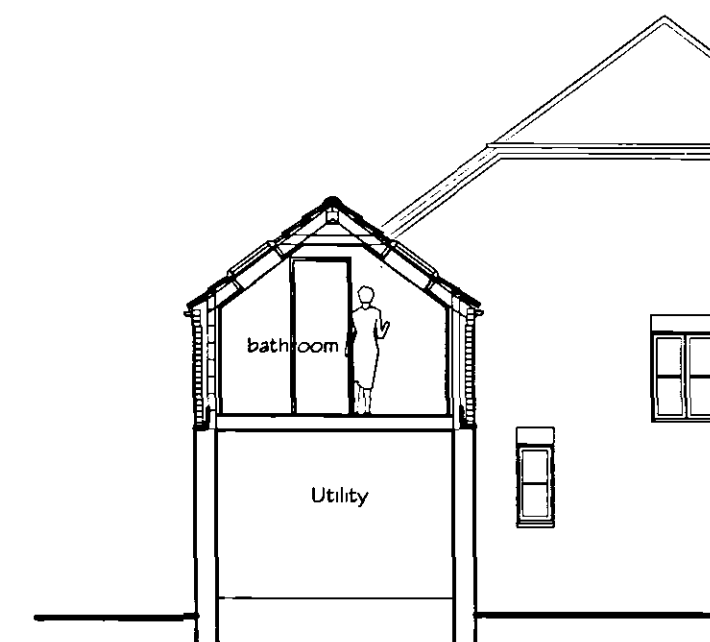

PROPOSED SECTION

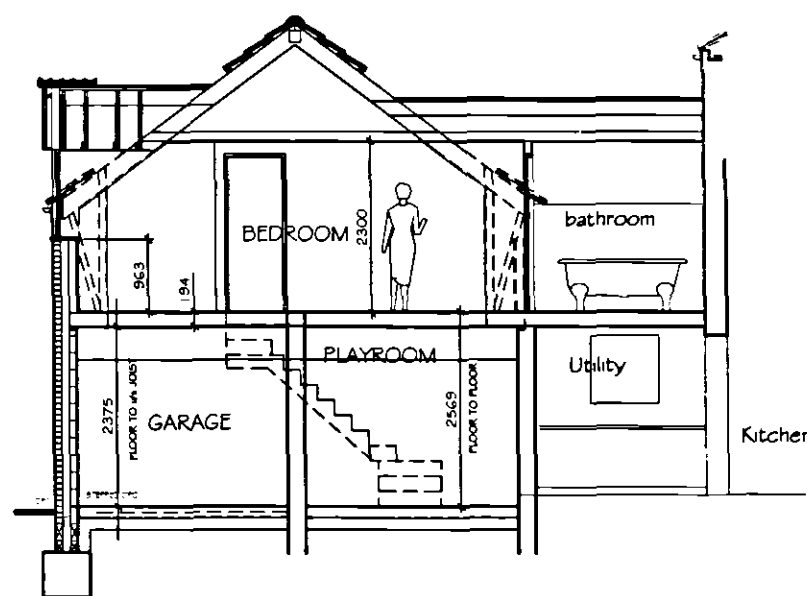


PROPOSED SECTION

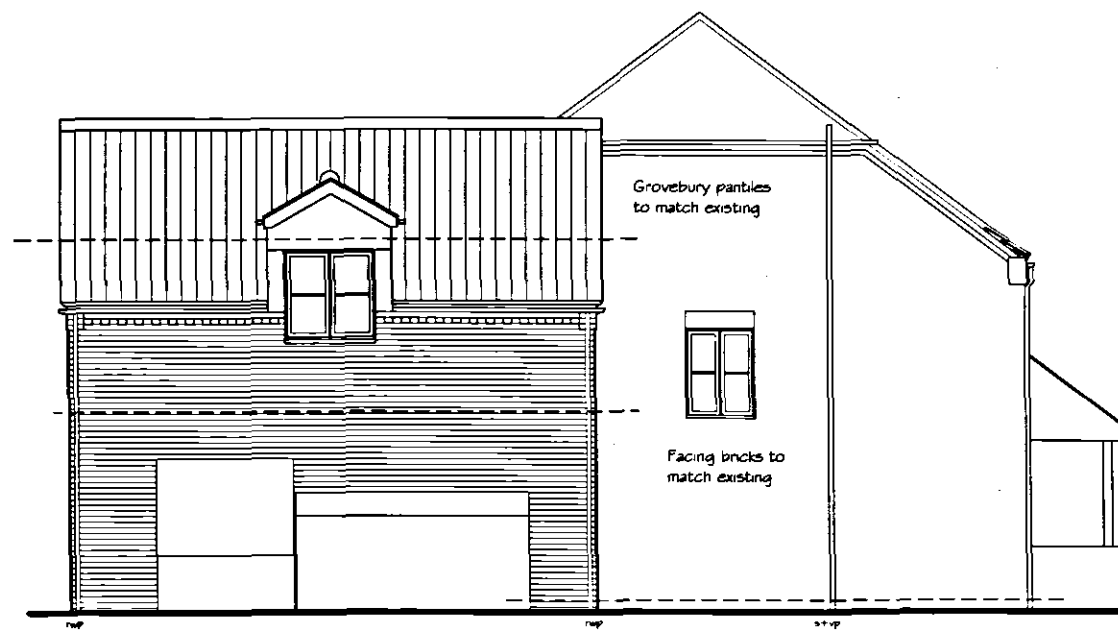


PROPOSED SIDE ELEVATION




PROPOSED FRONT ELEVATION

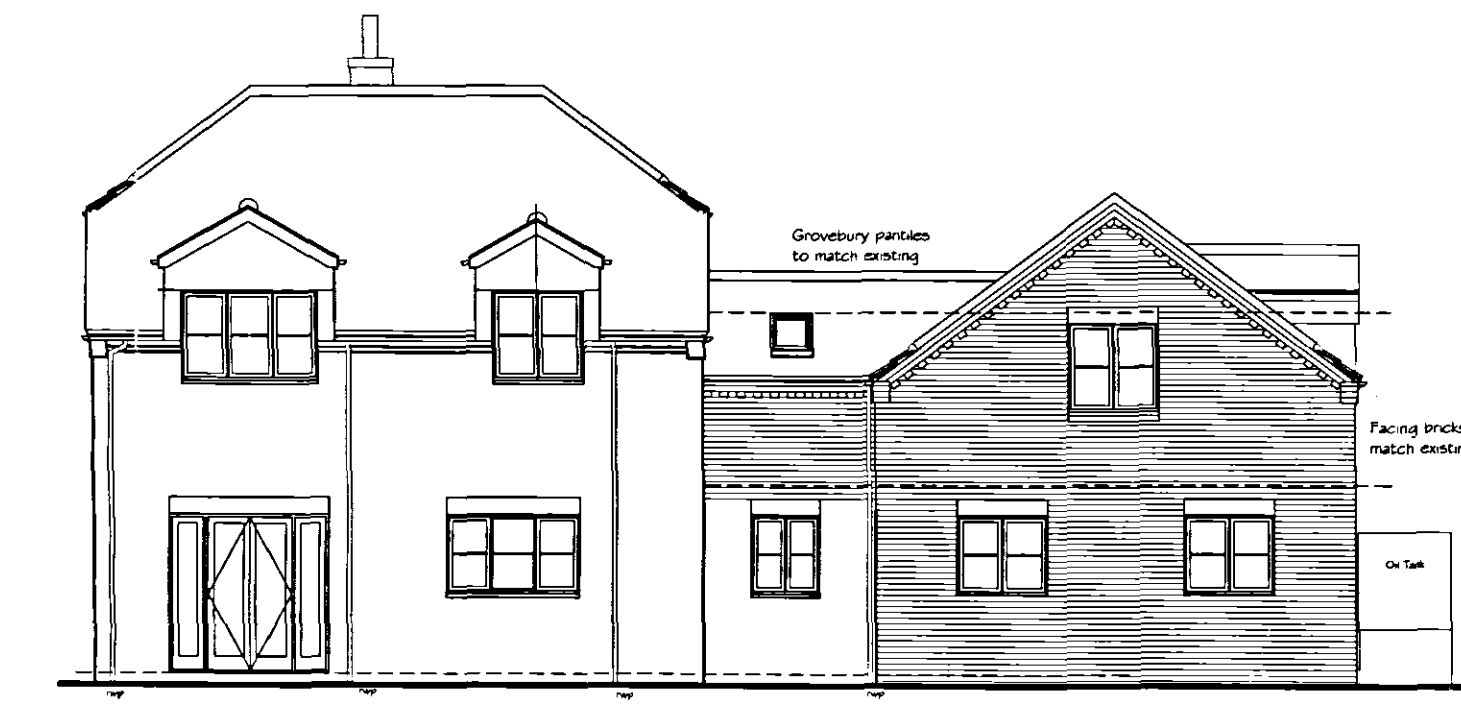


PROPOSED REAR ELEVATION

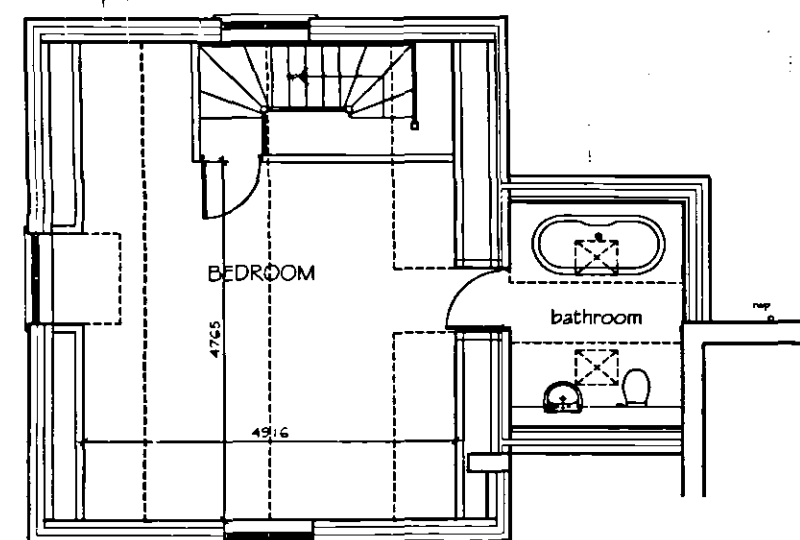


PROPOSED FIRST FLOOR LAYOUT

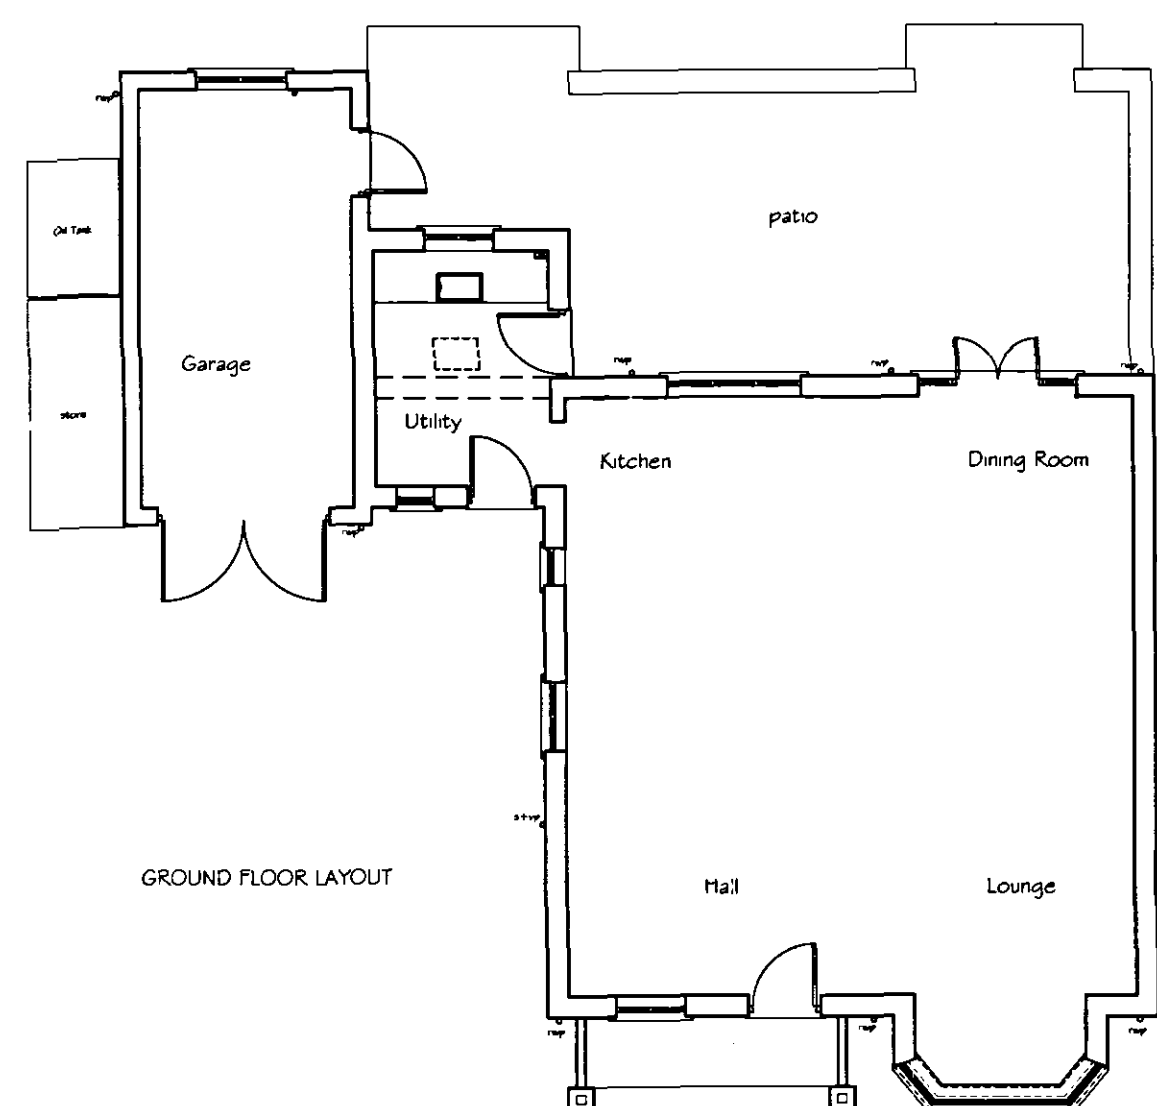


GROUND FLOOR LAYOUT

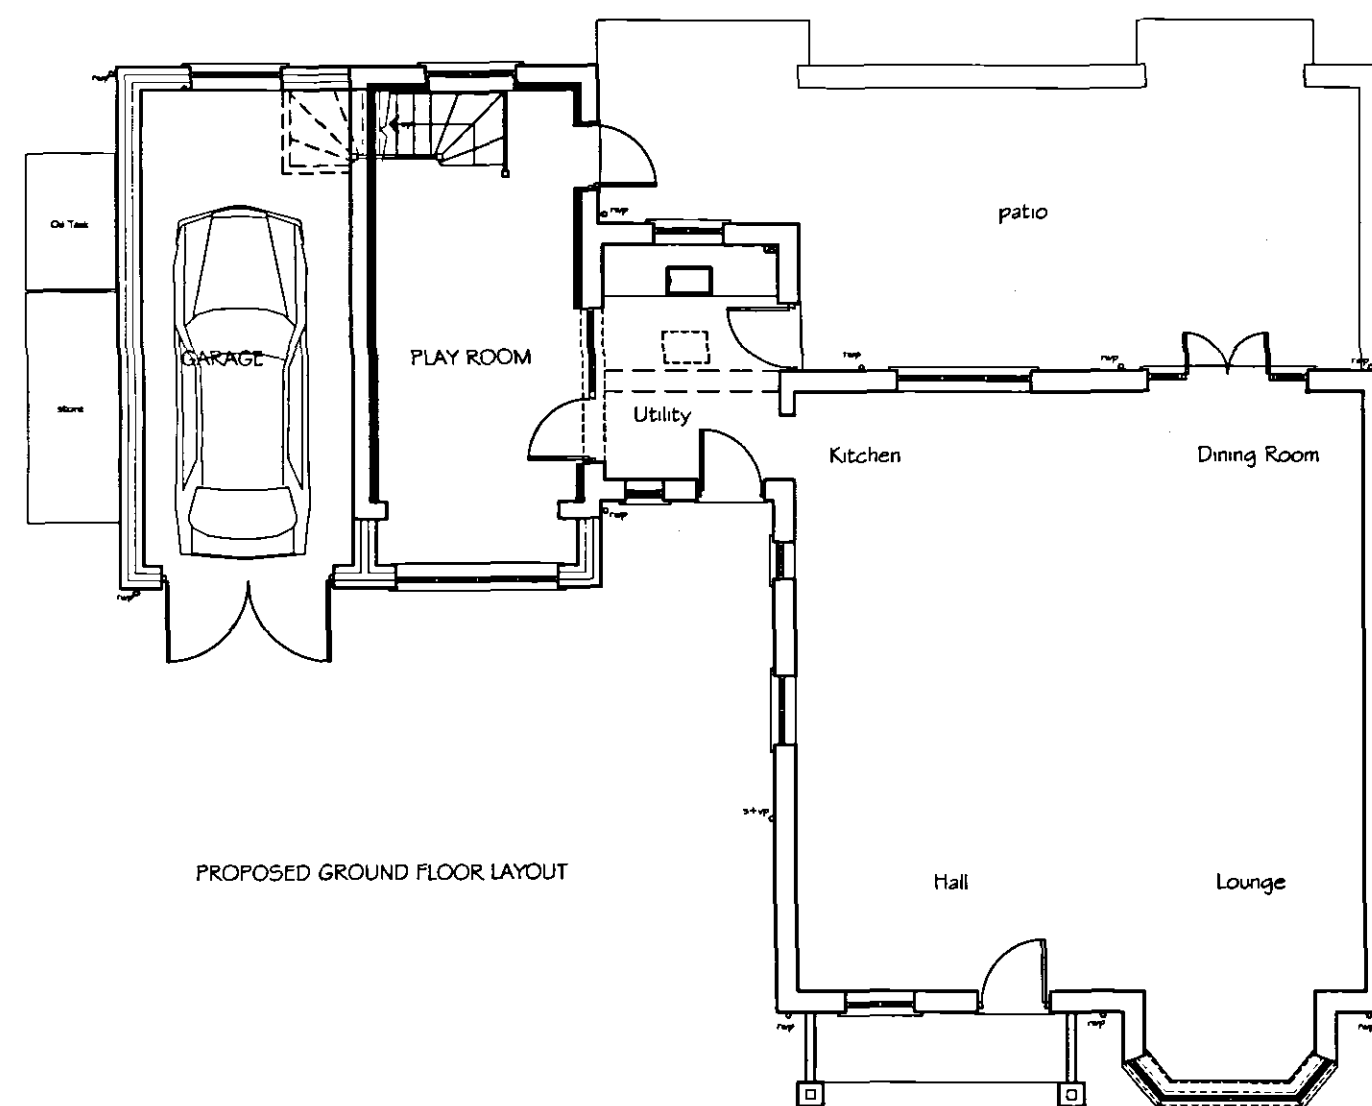

PROPOSED GROUND FLOOR LAYOUT

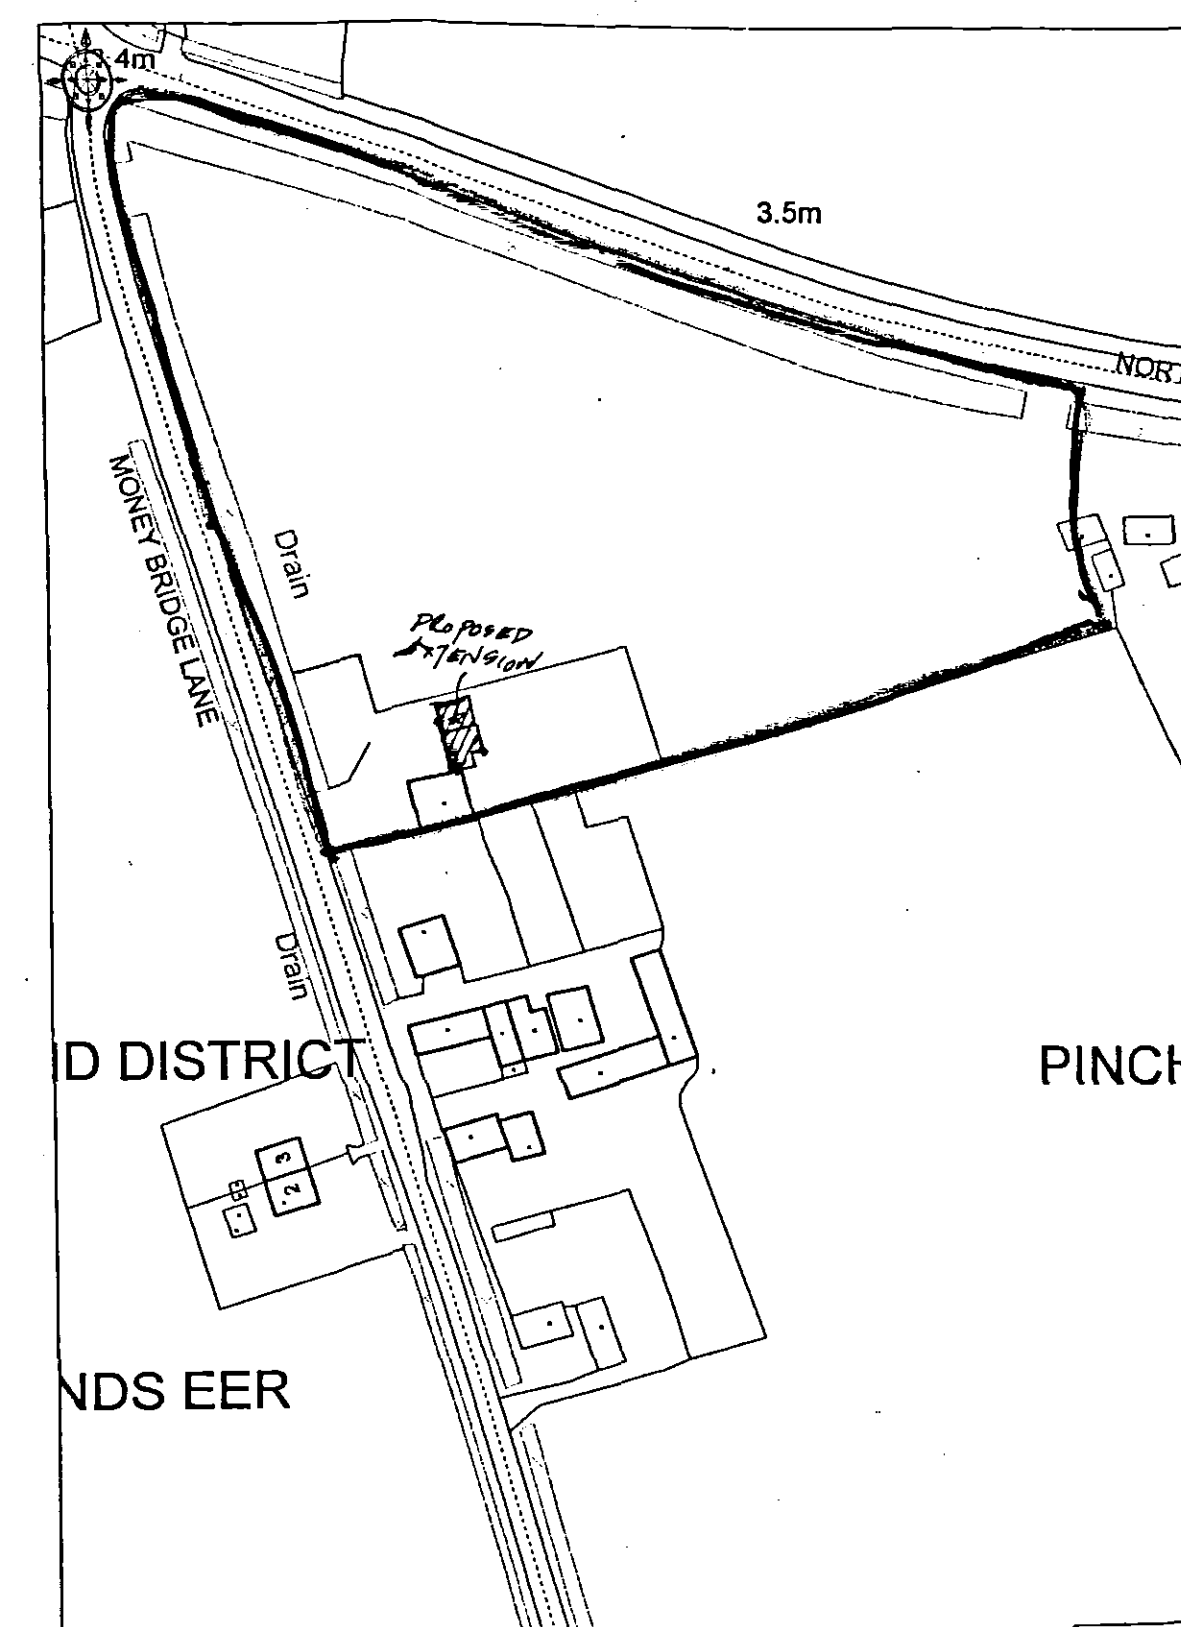

Site / Location Plan - 1:1250

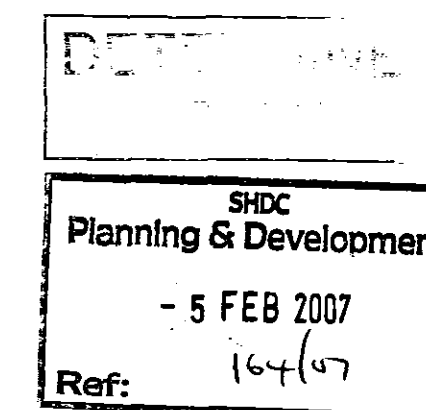

© This drawing is copyright.
Contractors must check all dimensions on site. Only figured dimensions are to be worked from. Any foundation depths indicated are indicative only and must be in accordance with the consulting engineers design and/or agreed on site with the local authority during excavations. Any discrepancies in the information contained herein must be reported to the Architect before work proceeds.
Drawings to be read with Engineers calculations / report where applicable.
Note: If drawing details existing structures, we have not inspected woodwork or other parts of the structure which are covered, unexposed or inaccessible and we are therefore unable to report that any such part of the property is free from defect.

Project Currency Cottage - Money Bridge Lane Pinchbeck	
Dwg. Proposed Extension + Alterations	
Scale 1:100@A1	Date Jan 07
Dwg No. 51575/P/03	Rev. -

architects • designers • planning consultants
Old School House • 36 Boston Road • Sleaford
Lincolnshire • NG34 7EZ • Tel: 01529 414141
Fax: 01529 415757

