


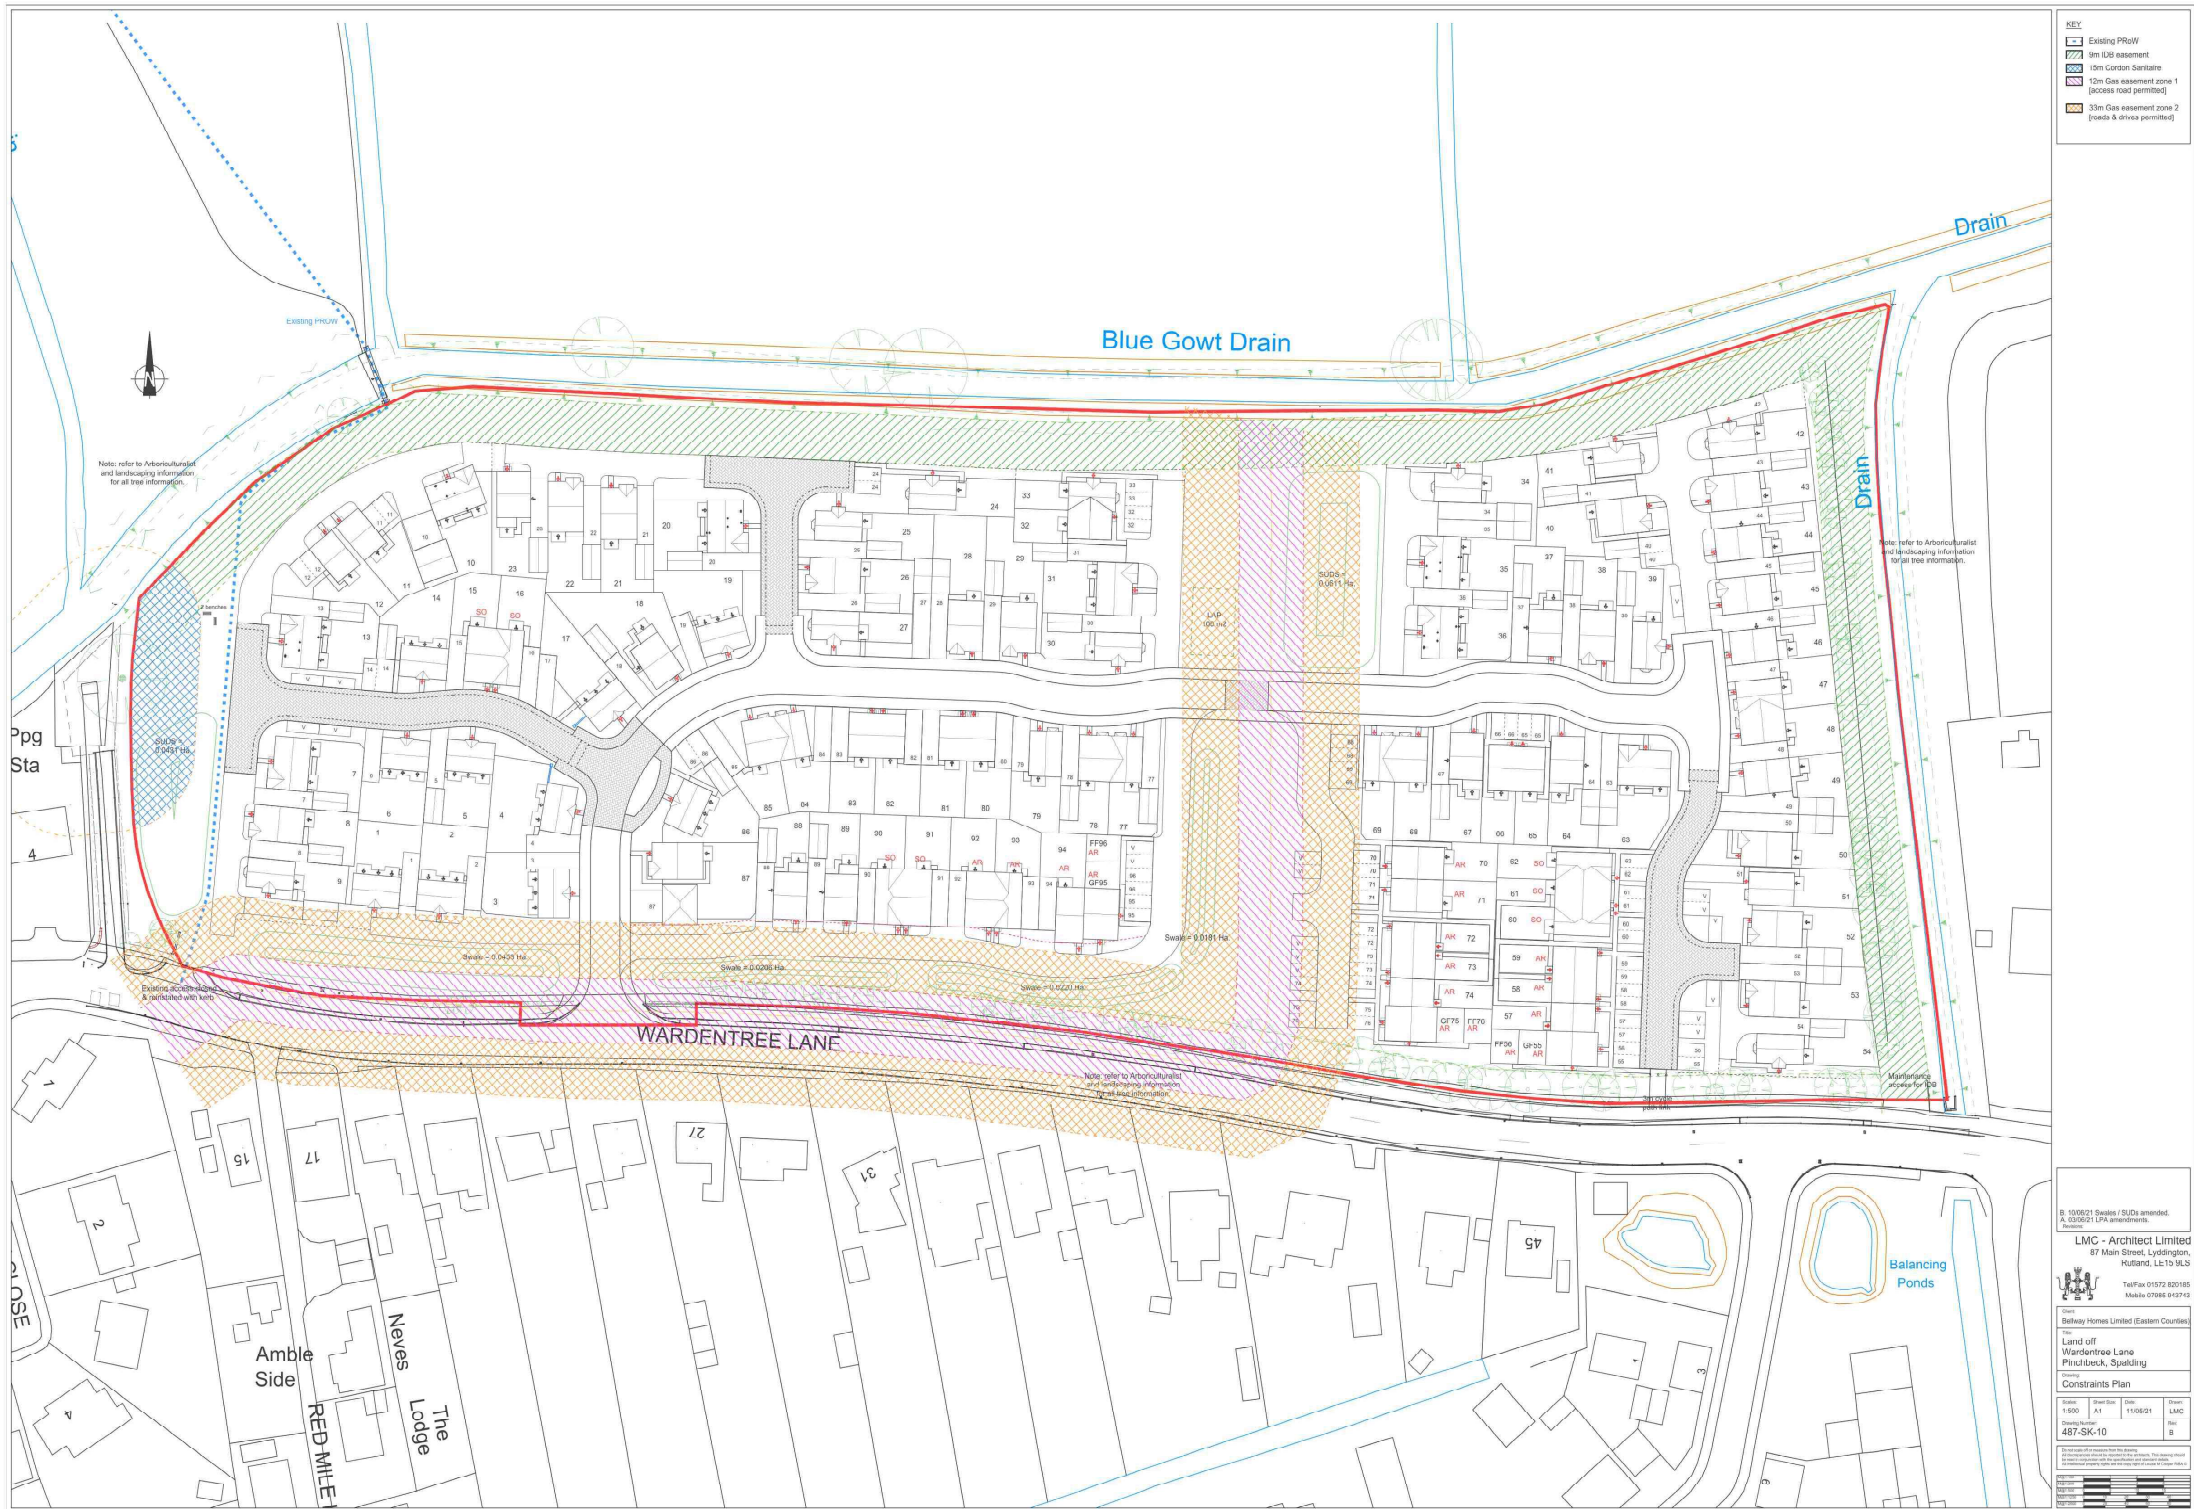

KEY

- Existing Paved Area
- 10m Gas easement
- 15m Gas easement
- 12m Gas easement zone 1 (access road permitted)
- 33m Gas easement zone 2 (roads & drives permitted)

B: 10/06/21 Scales / SUDs amended.
A: 03/06/21 LPA amendments.
Revised

LMC - Architect Limited
87 Main Street, Lydington,
Rutland, LE15 9LS

Tel/Fax 01572 820185
Mobile 07986 912743

Client: Railway Homes Limited (Eastern Counties)

Project: Land off Wardentree Lane, Pinchbeck, Spalding

Drawing: Constraints Plan

Scale	Sheet No.	Date	Drawn
1:500	A1	11/06/21	LMC
Drawing Number	487-SK-10		Rev B

10 drawings of this project that are shown on this drawing are not shown on this drawing. This drawing is a site plan and does not show the actual ground level. It is a site plan and does not show the actual ground level. It is a site plan and does not show the actual ground level.