
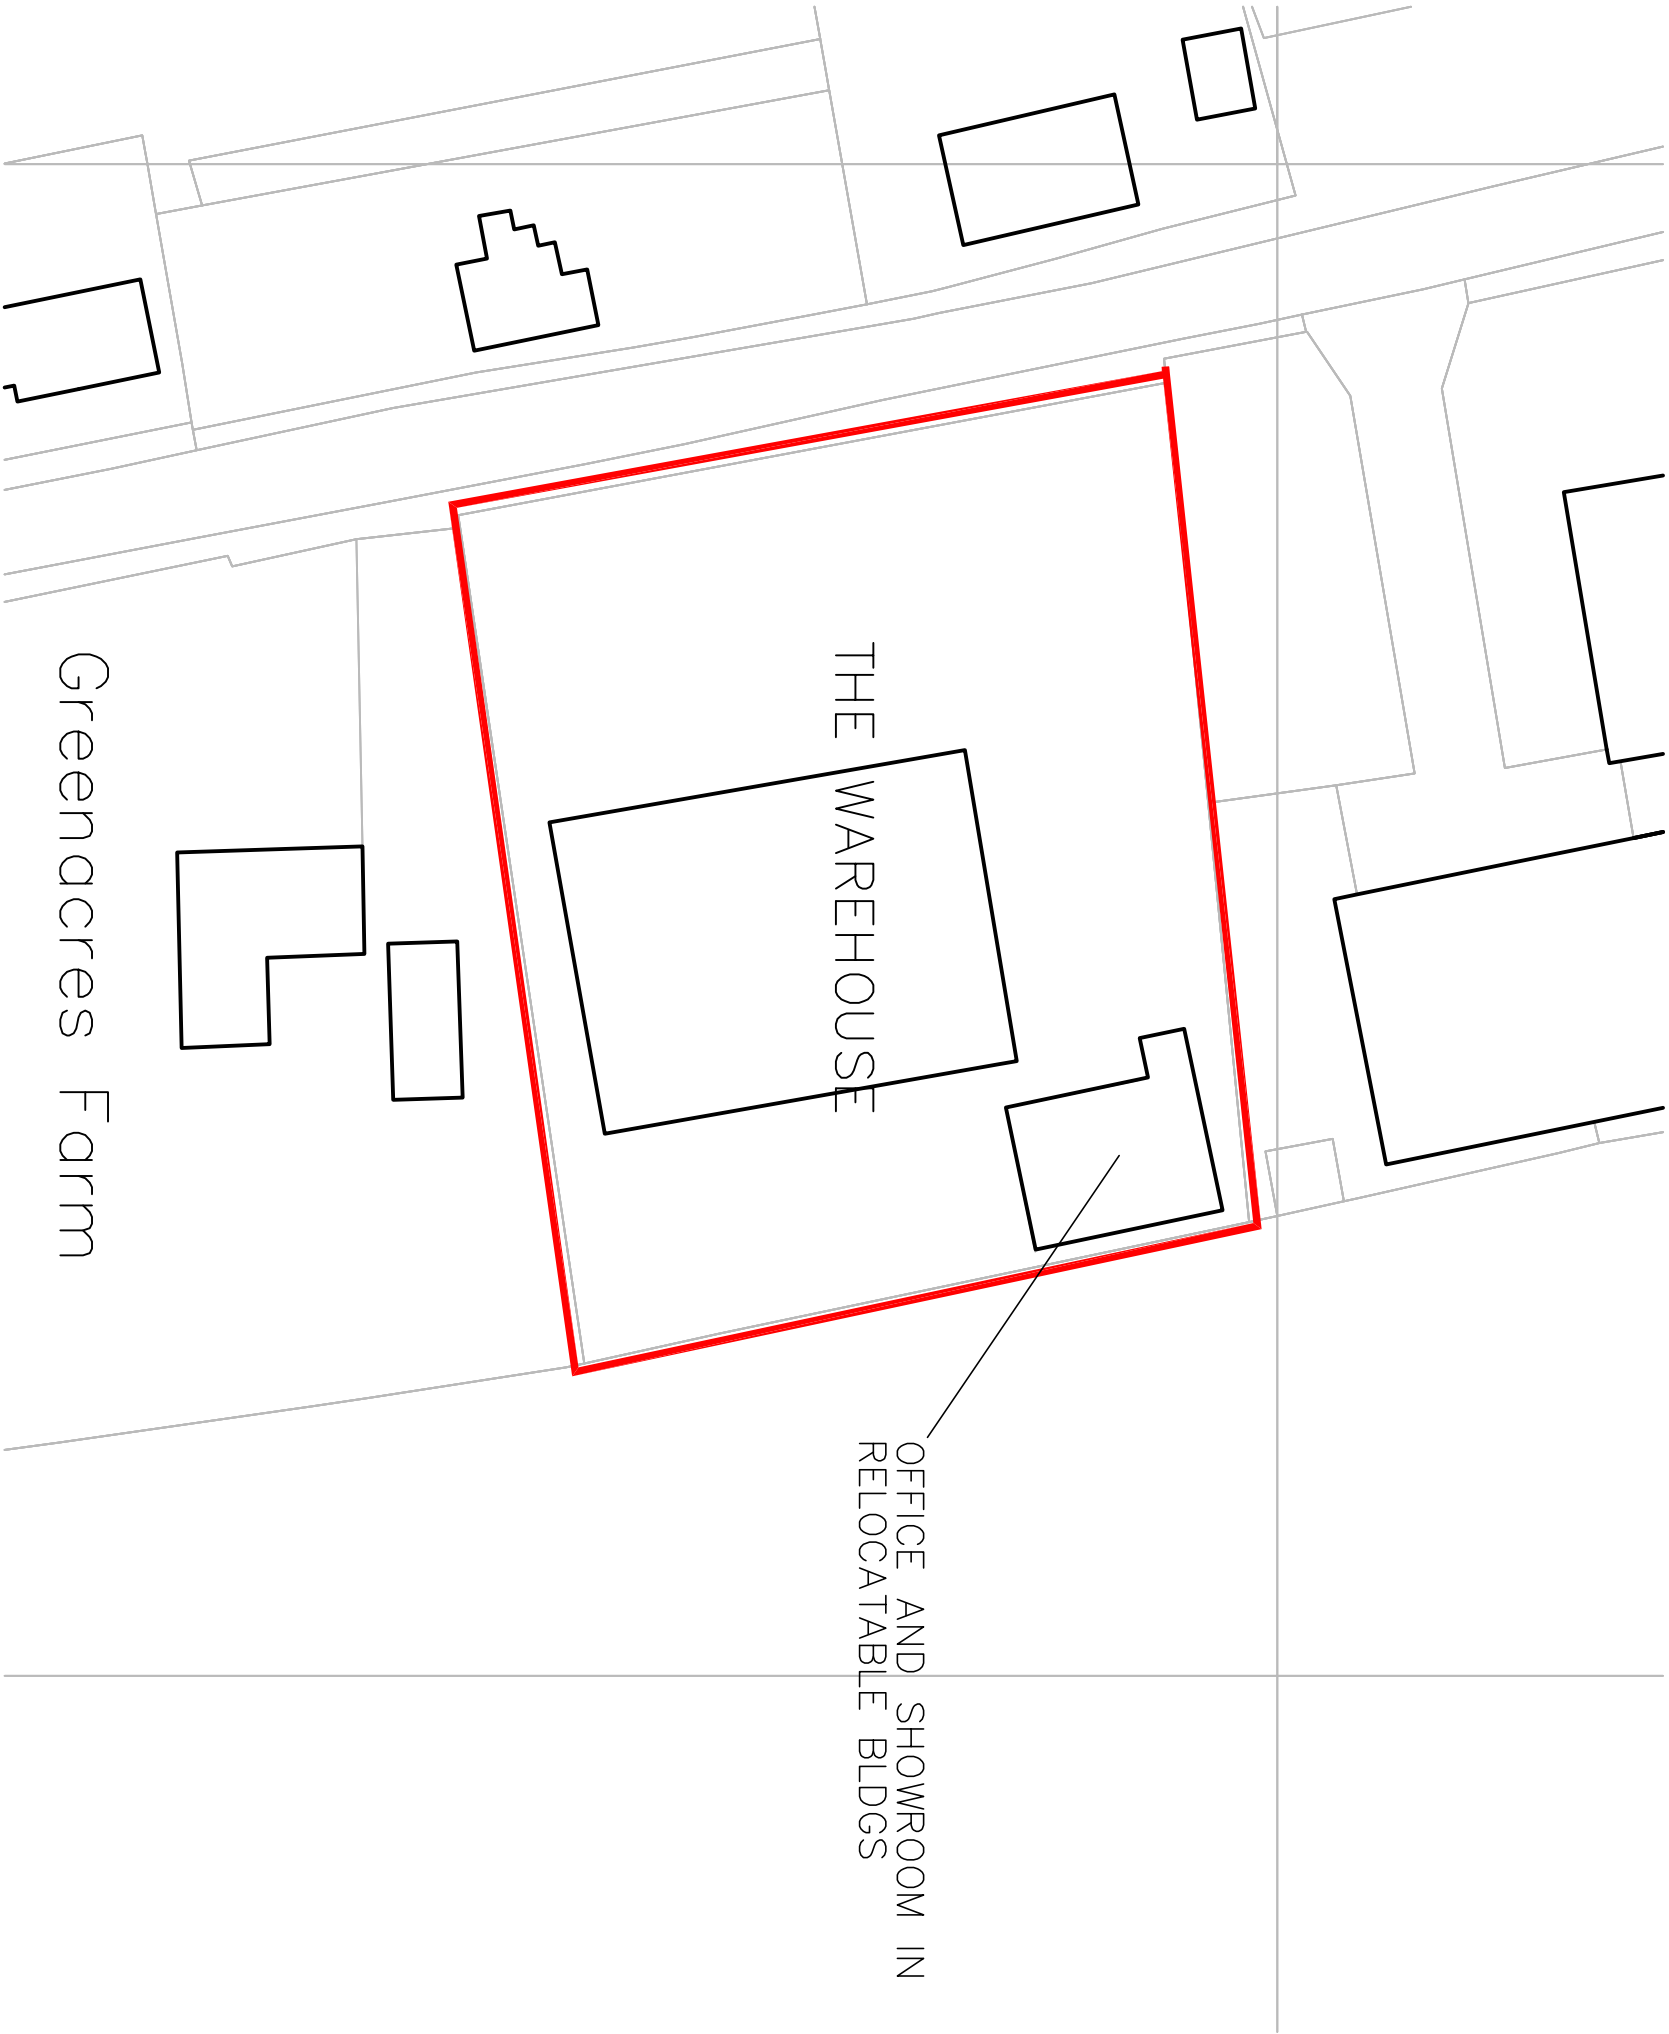


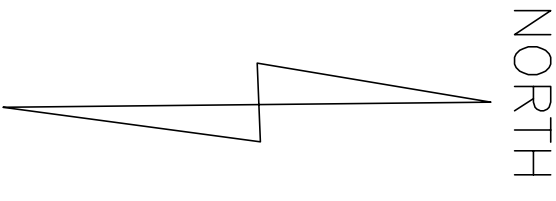

THE WAREHOUSE

OFFICE AND SHOWROOM IN
RELOCATABLE BLDGS

Greenacres Farm

Rev	Date	Detail



INTERIOR DESIGN | ARCHITECTURE | PROJECT MANAGEMENT
28-29 Maxwell Road, Peterborough PE2 7JE
Tel: 01733 306181 info@i-rid.co.uk
www.i-rid.co.uk

Client: **PHYSIO SUPPLIES LTD**

Job Title:
**TEMPORARY BUILDINGS
THE WAREHOUSE
BECK BANK
WEST PINCHBECK
PE11 3DN**

Drawing Title: **SITE PLAN**

Drawing No: **165-03SK02**

Revision: **-**

DO NOT SCALE DIMENSIONS FROM THIS DRAWING.
ALL DIMENSIONS TO BE VERIFIED ON SITE TO DESIGN.
NOT TO SCALE. THIS DRAWING IS A DESIGN.

SITE PLAN