


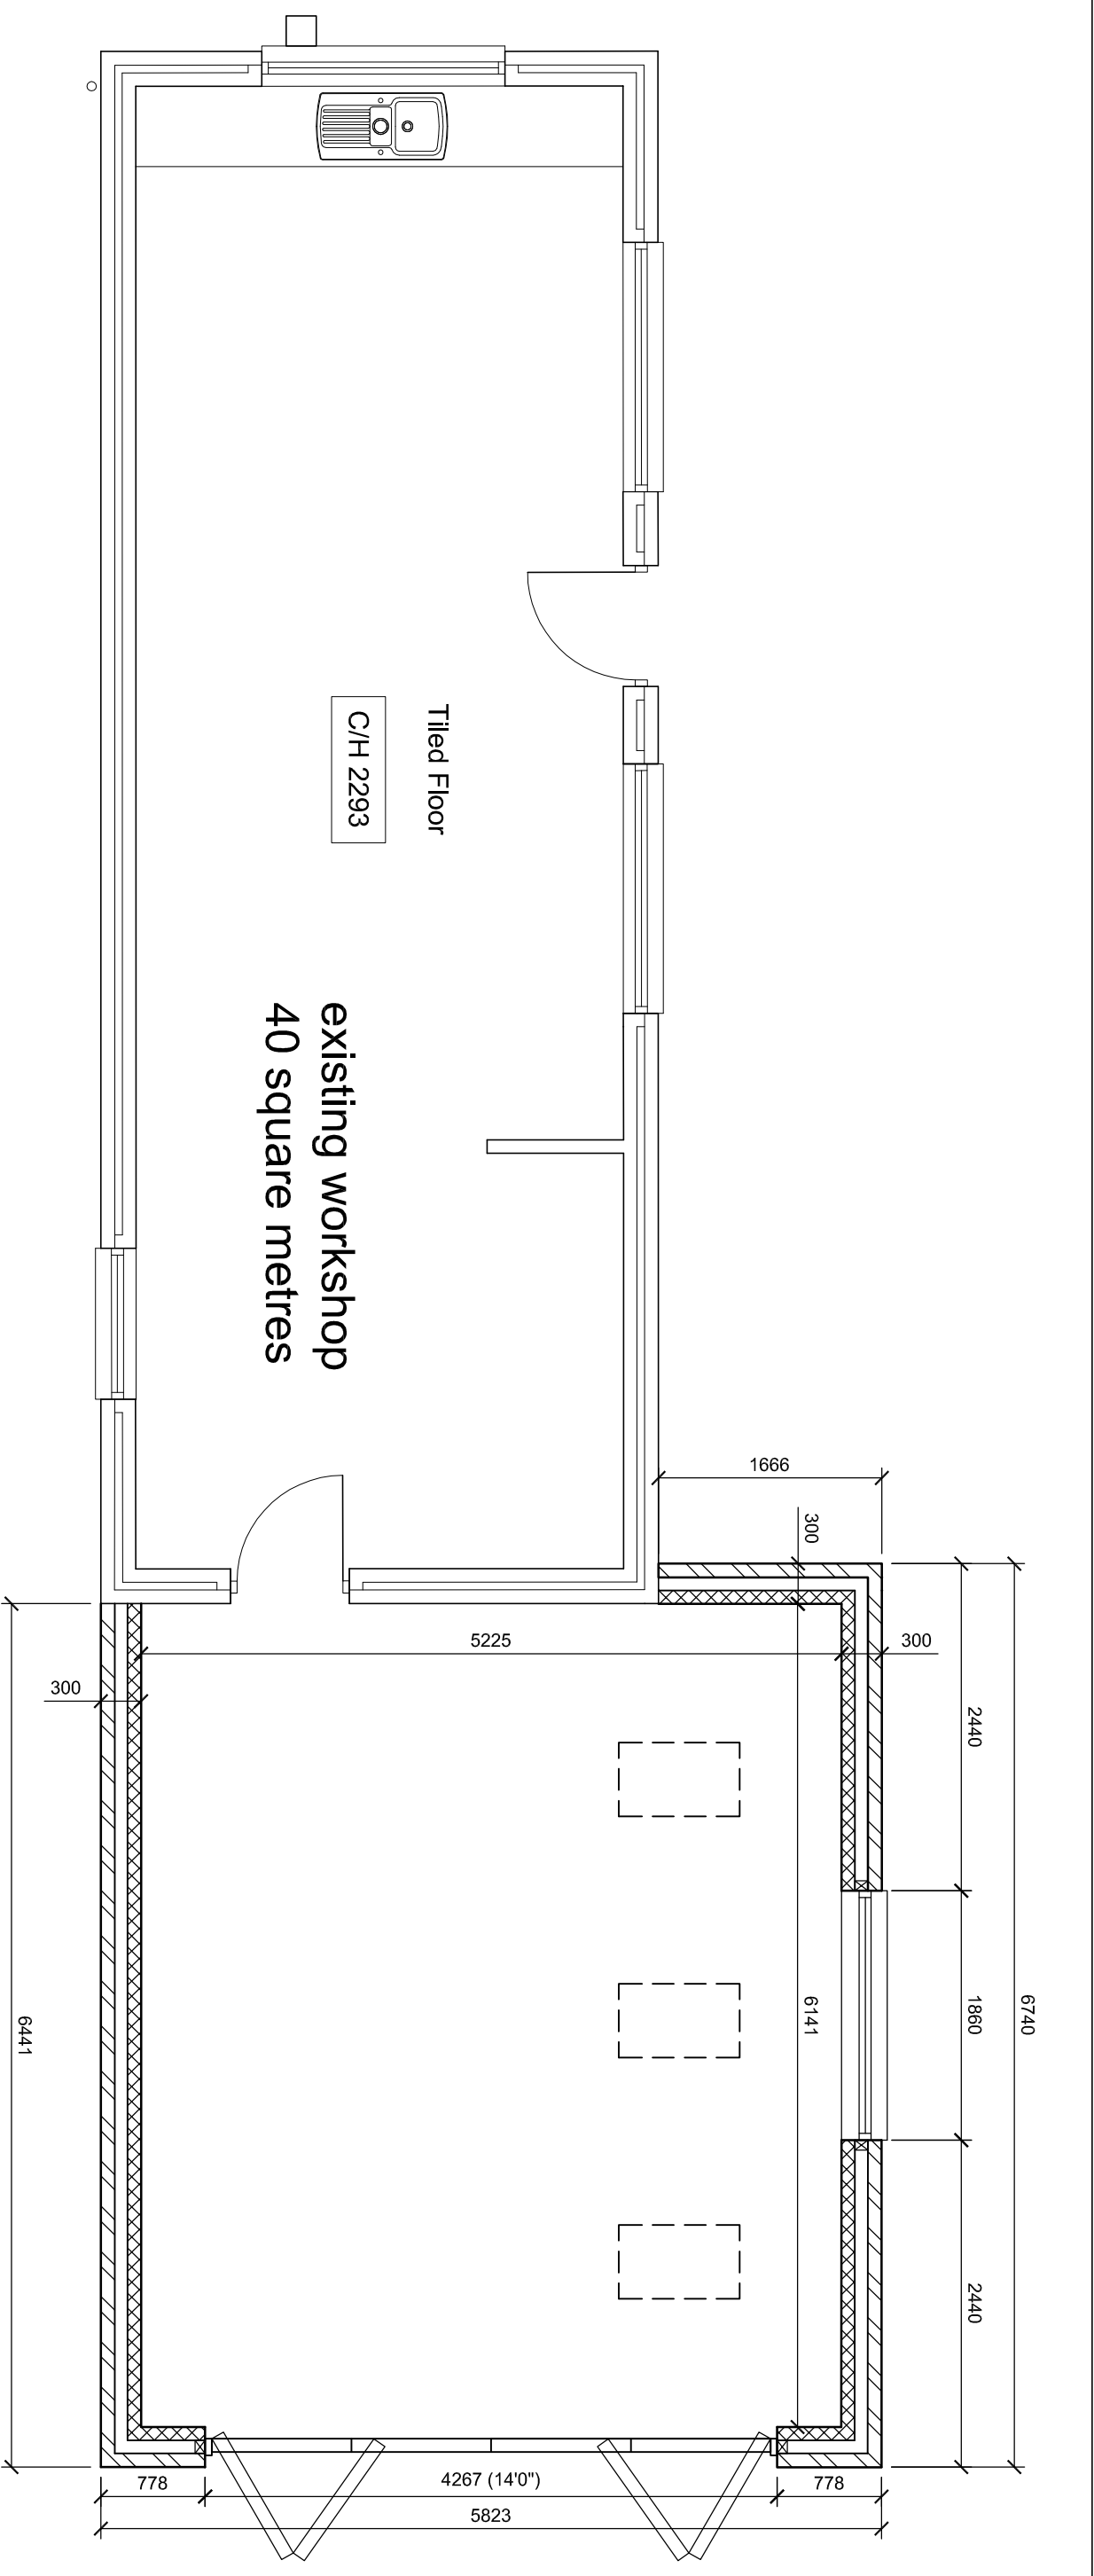

# Proposed Extension

## Floor Plan 32 sq m

|   |                                                         |         |            |
|---|---------------------------------------------------------|---------|------------|
| Jenny McIntee Architectural Design<br>www.jennymcintee.co.uk info@jennymcintee.co.uk Tel 07921 003153 |                                                         |         |            |
| Project:                                                                                              | Outbuilding Extension                                   | Date:   | Feb 2016   |
| Address:                                                                                              | Orchard House, Fengate Road<br>West Pinchbeck, PE11 3NE | Scale:  | 1:50 on A3 |
| Client:                                                                                               | Mr & Mrs Bowkett                                        | Job No: | 15136      |
| Drawing Title:                                                                                        | Plan As Proposed                                        | Dwg No: | 04 A       |