


West Elevation

North Elevation

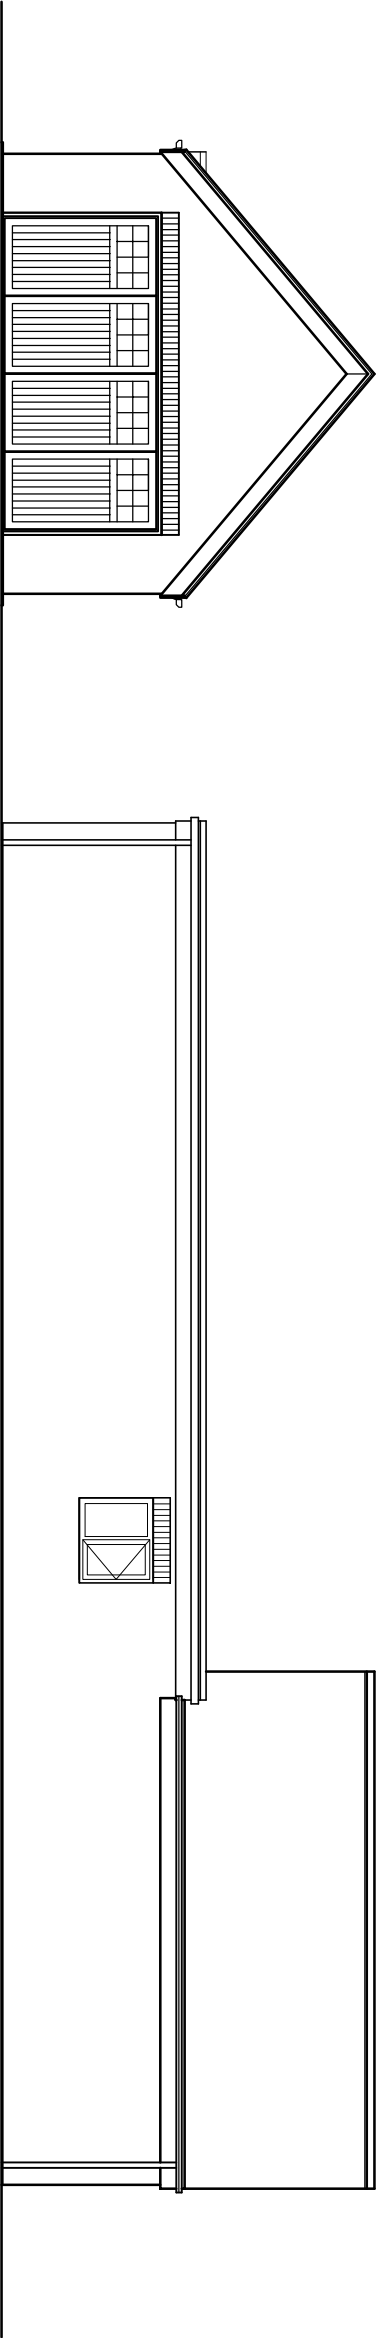

East Elevation

South Elevation

- External Materials
- Pitched Roof:

Concrete pantiles to match house and annexe
- Walls:

Brick to match existing outbuilding
- Window:

White pvcu to match existing
- Doors:


Timber (or woodgrain effect composite) bifold doors with glazing
- Rainwater goods:

Brown pvcu to match existing

Jenny McIntee Architectural Design

www.jennymcintee.co.uk info@jennymcintee.co.uk Tel 07921 003153

Project:	Outbuilding Extension	Date:	Feb 2016
Address:	Orchard House, Fengate Road West Pinchbeck, PE11 3NE	Scale:	1:100 on A3
Client:	Mr & Mrs Bowkett	Job No:	15136
Drawing Title:	Elevations as Proposed	Dwg No:	06 A

 

Proposed Elevations: Pitched Roof Extension
with Flat Roof Retained to Existing