


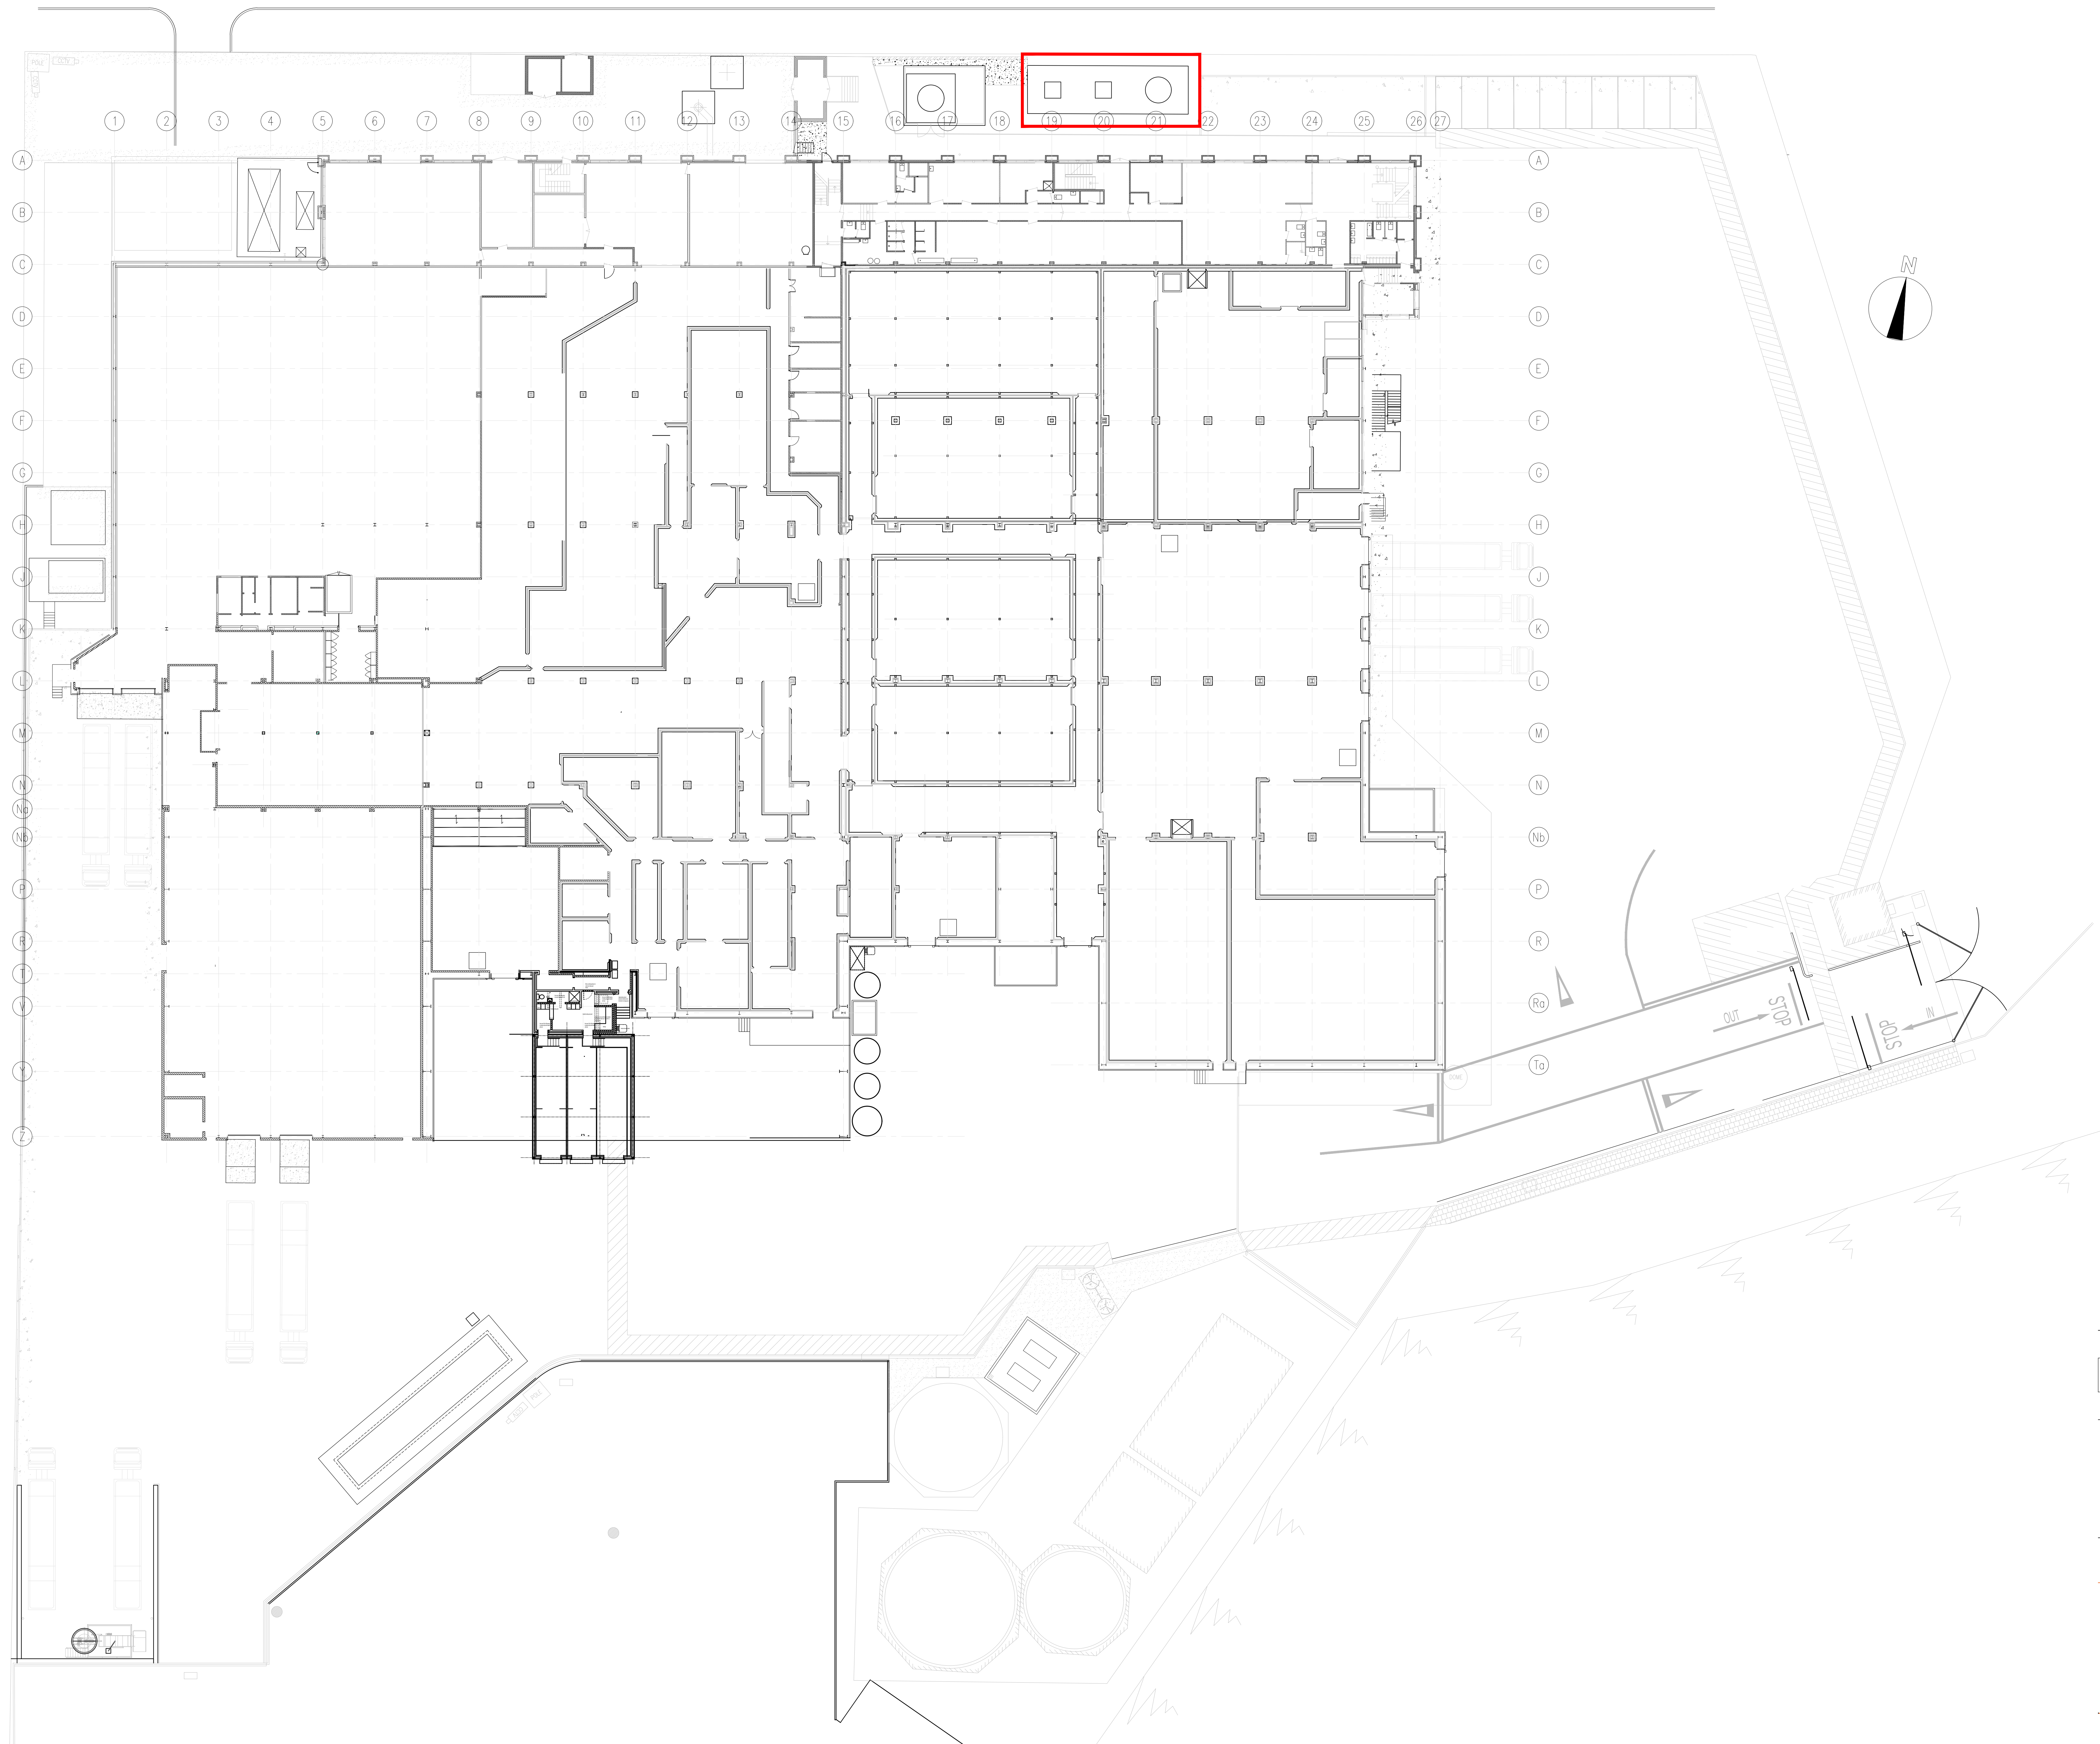

Revision:      Date:      Drawn:      Checked:

## PLANNING ISSUE

Spalding


Proposed Site Plan

Location:  
Woodhead Bro  
Brunel Road  
Spalding

Client:  
Wm Morrison Supermarkets Plc

|                |             |              |            |
|----------------|-------------|--------------|------------|
| Job No:        | Drawing No: | Revision:    | Scale:     |
| 3527-112       | PL03        |              | 1:500 @ A1 |
| Date: 28.10.16 | Drawn: SJC  | Checked: SJC |            |
| CAD Ref:       |             |              |            |

**WATSON BATTY  
ARCHITECTS**  
Shires House, Shires Road  
Guisley, Leeds LS20 9SL  
Leeds | Loughborough  
T: 01943 876 665  
E: enquiries@watsonbatty.com  
W: www.watsonbatty.com

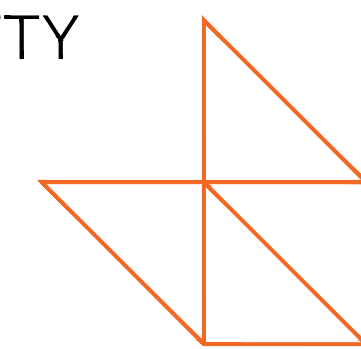

Note: Do not Scale from this drawing. All dimensions to be checked on site