
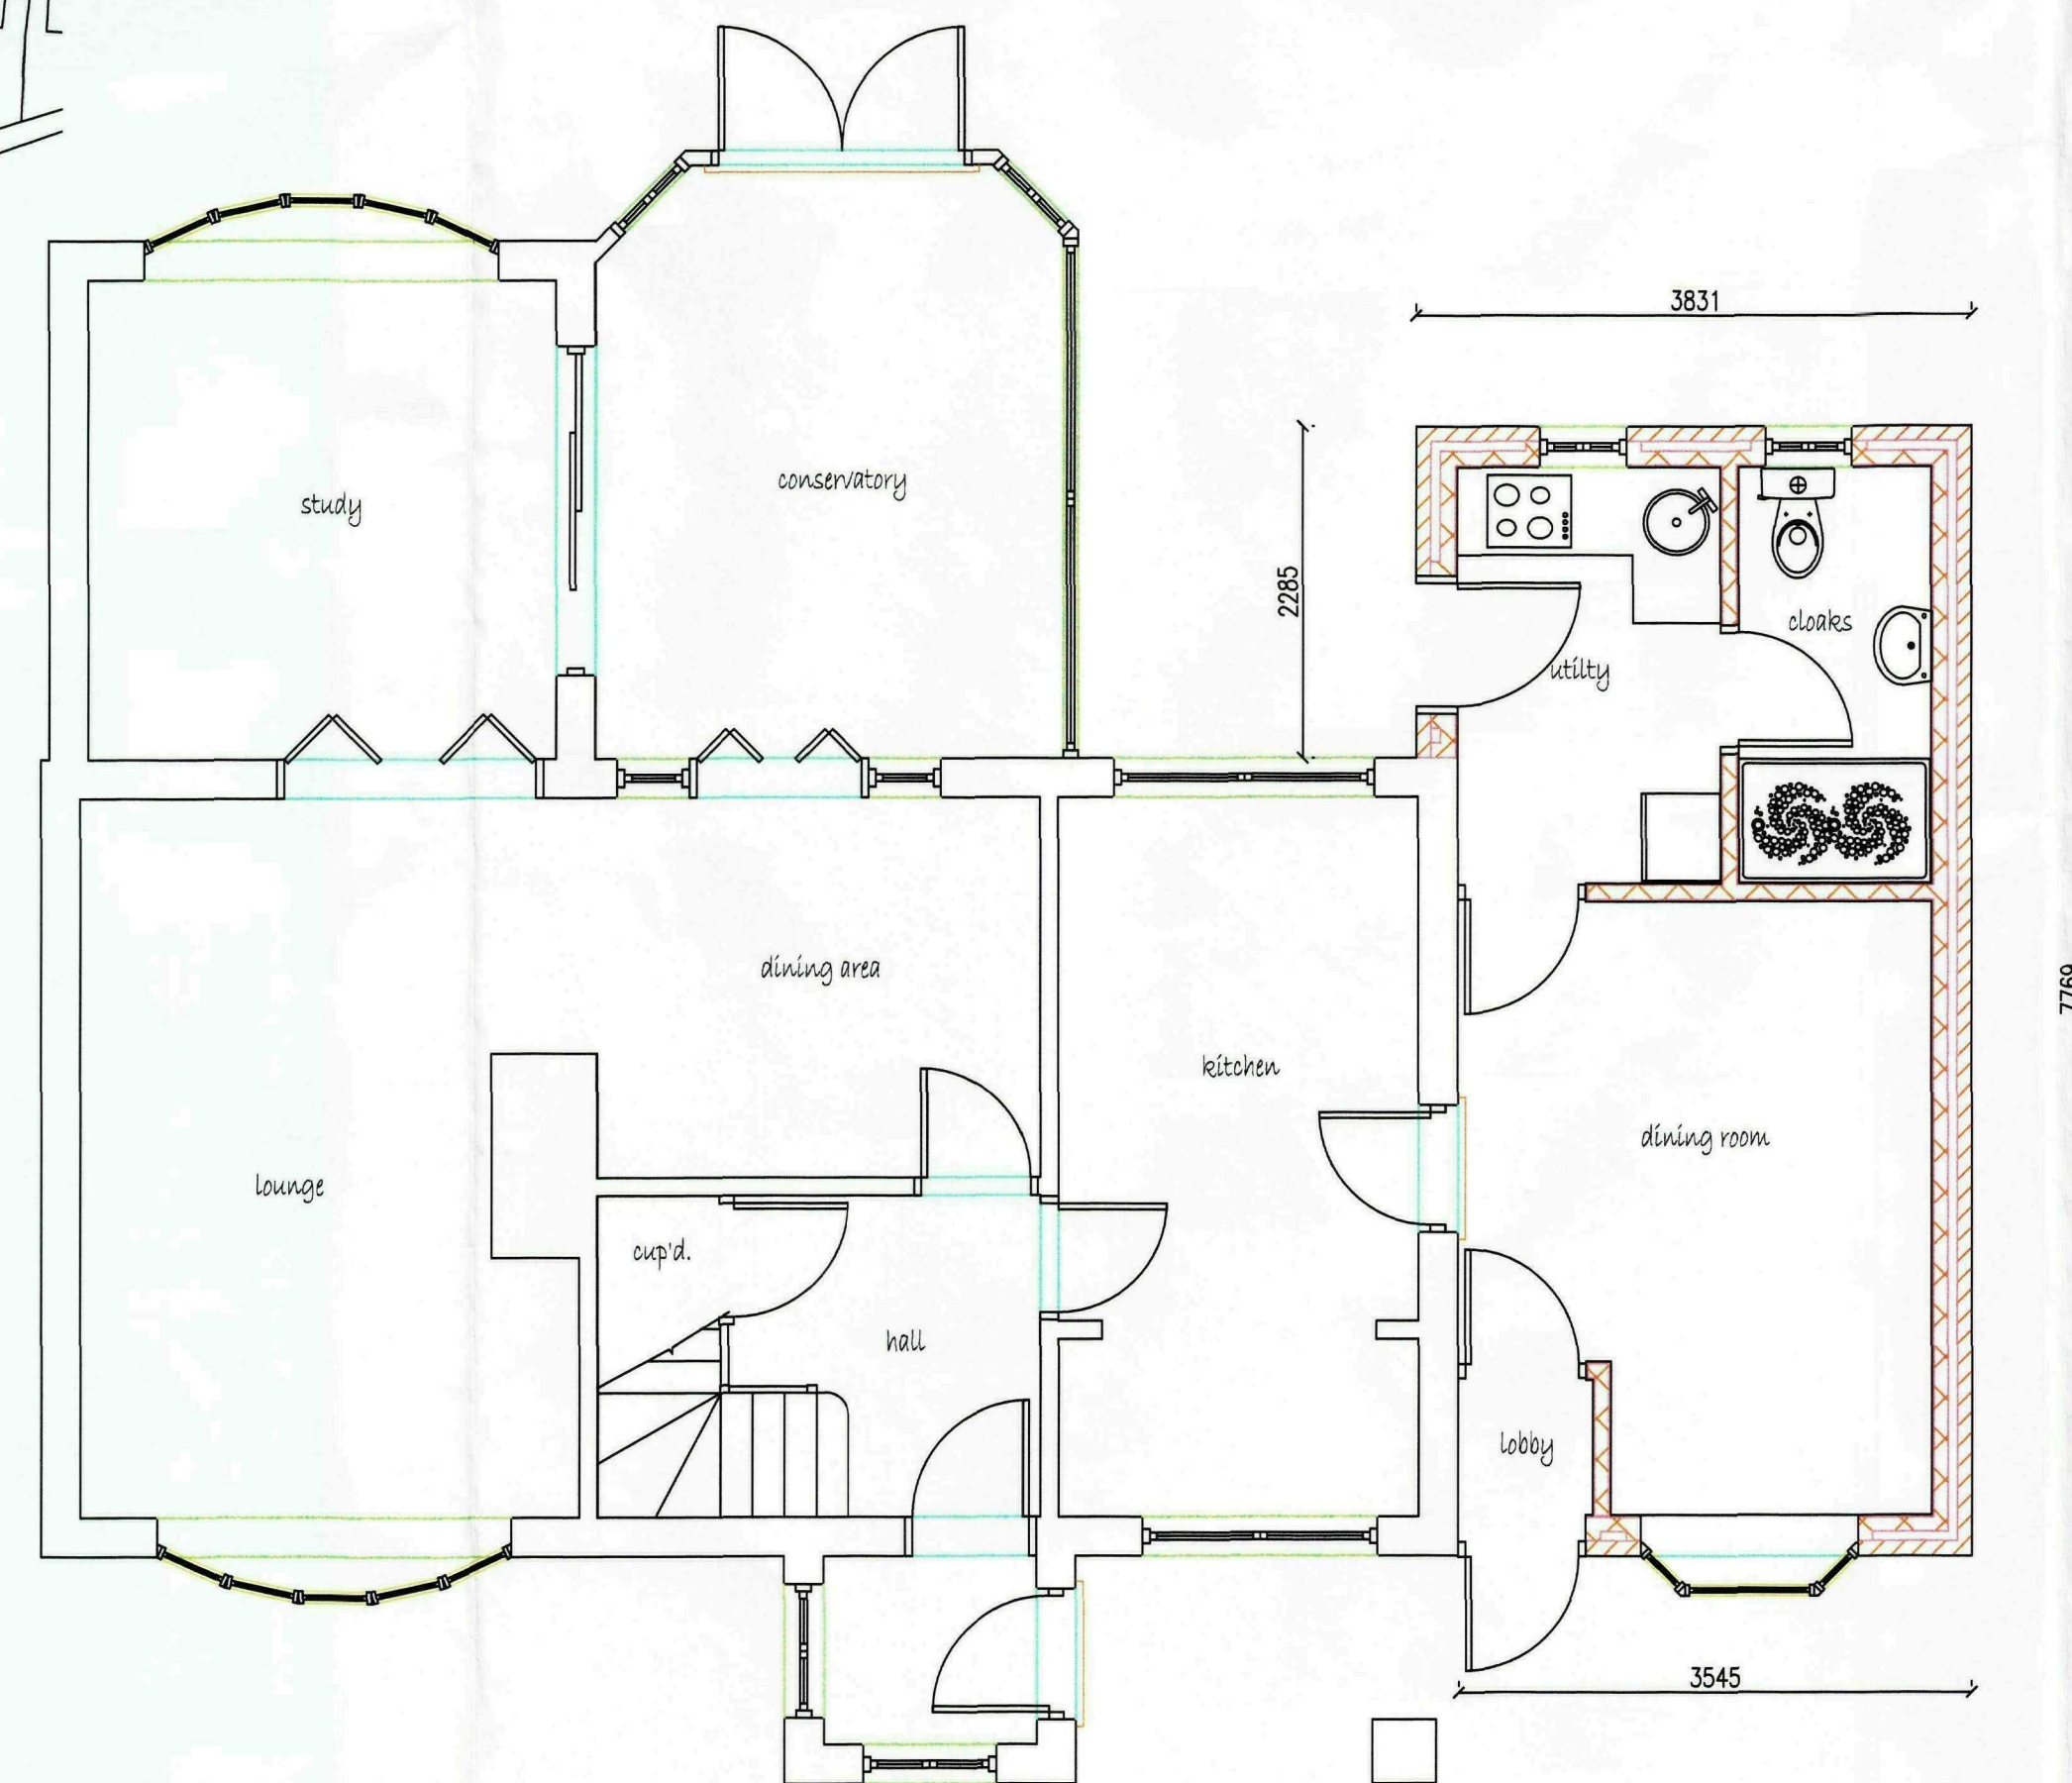
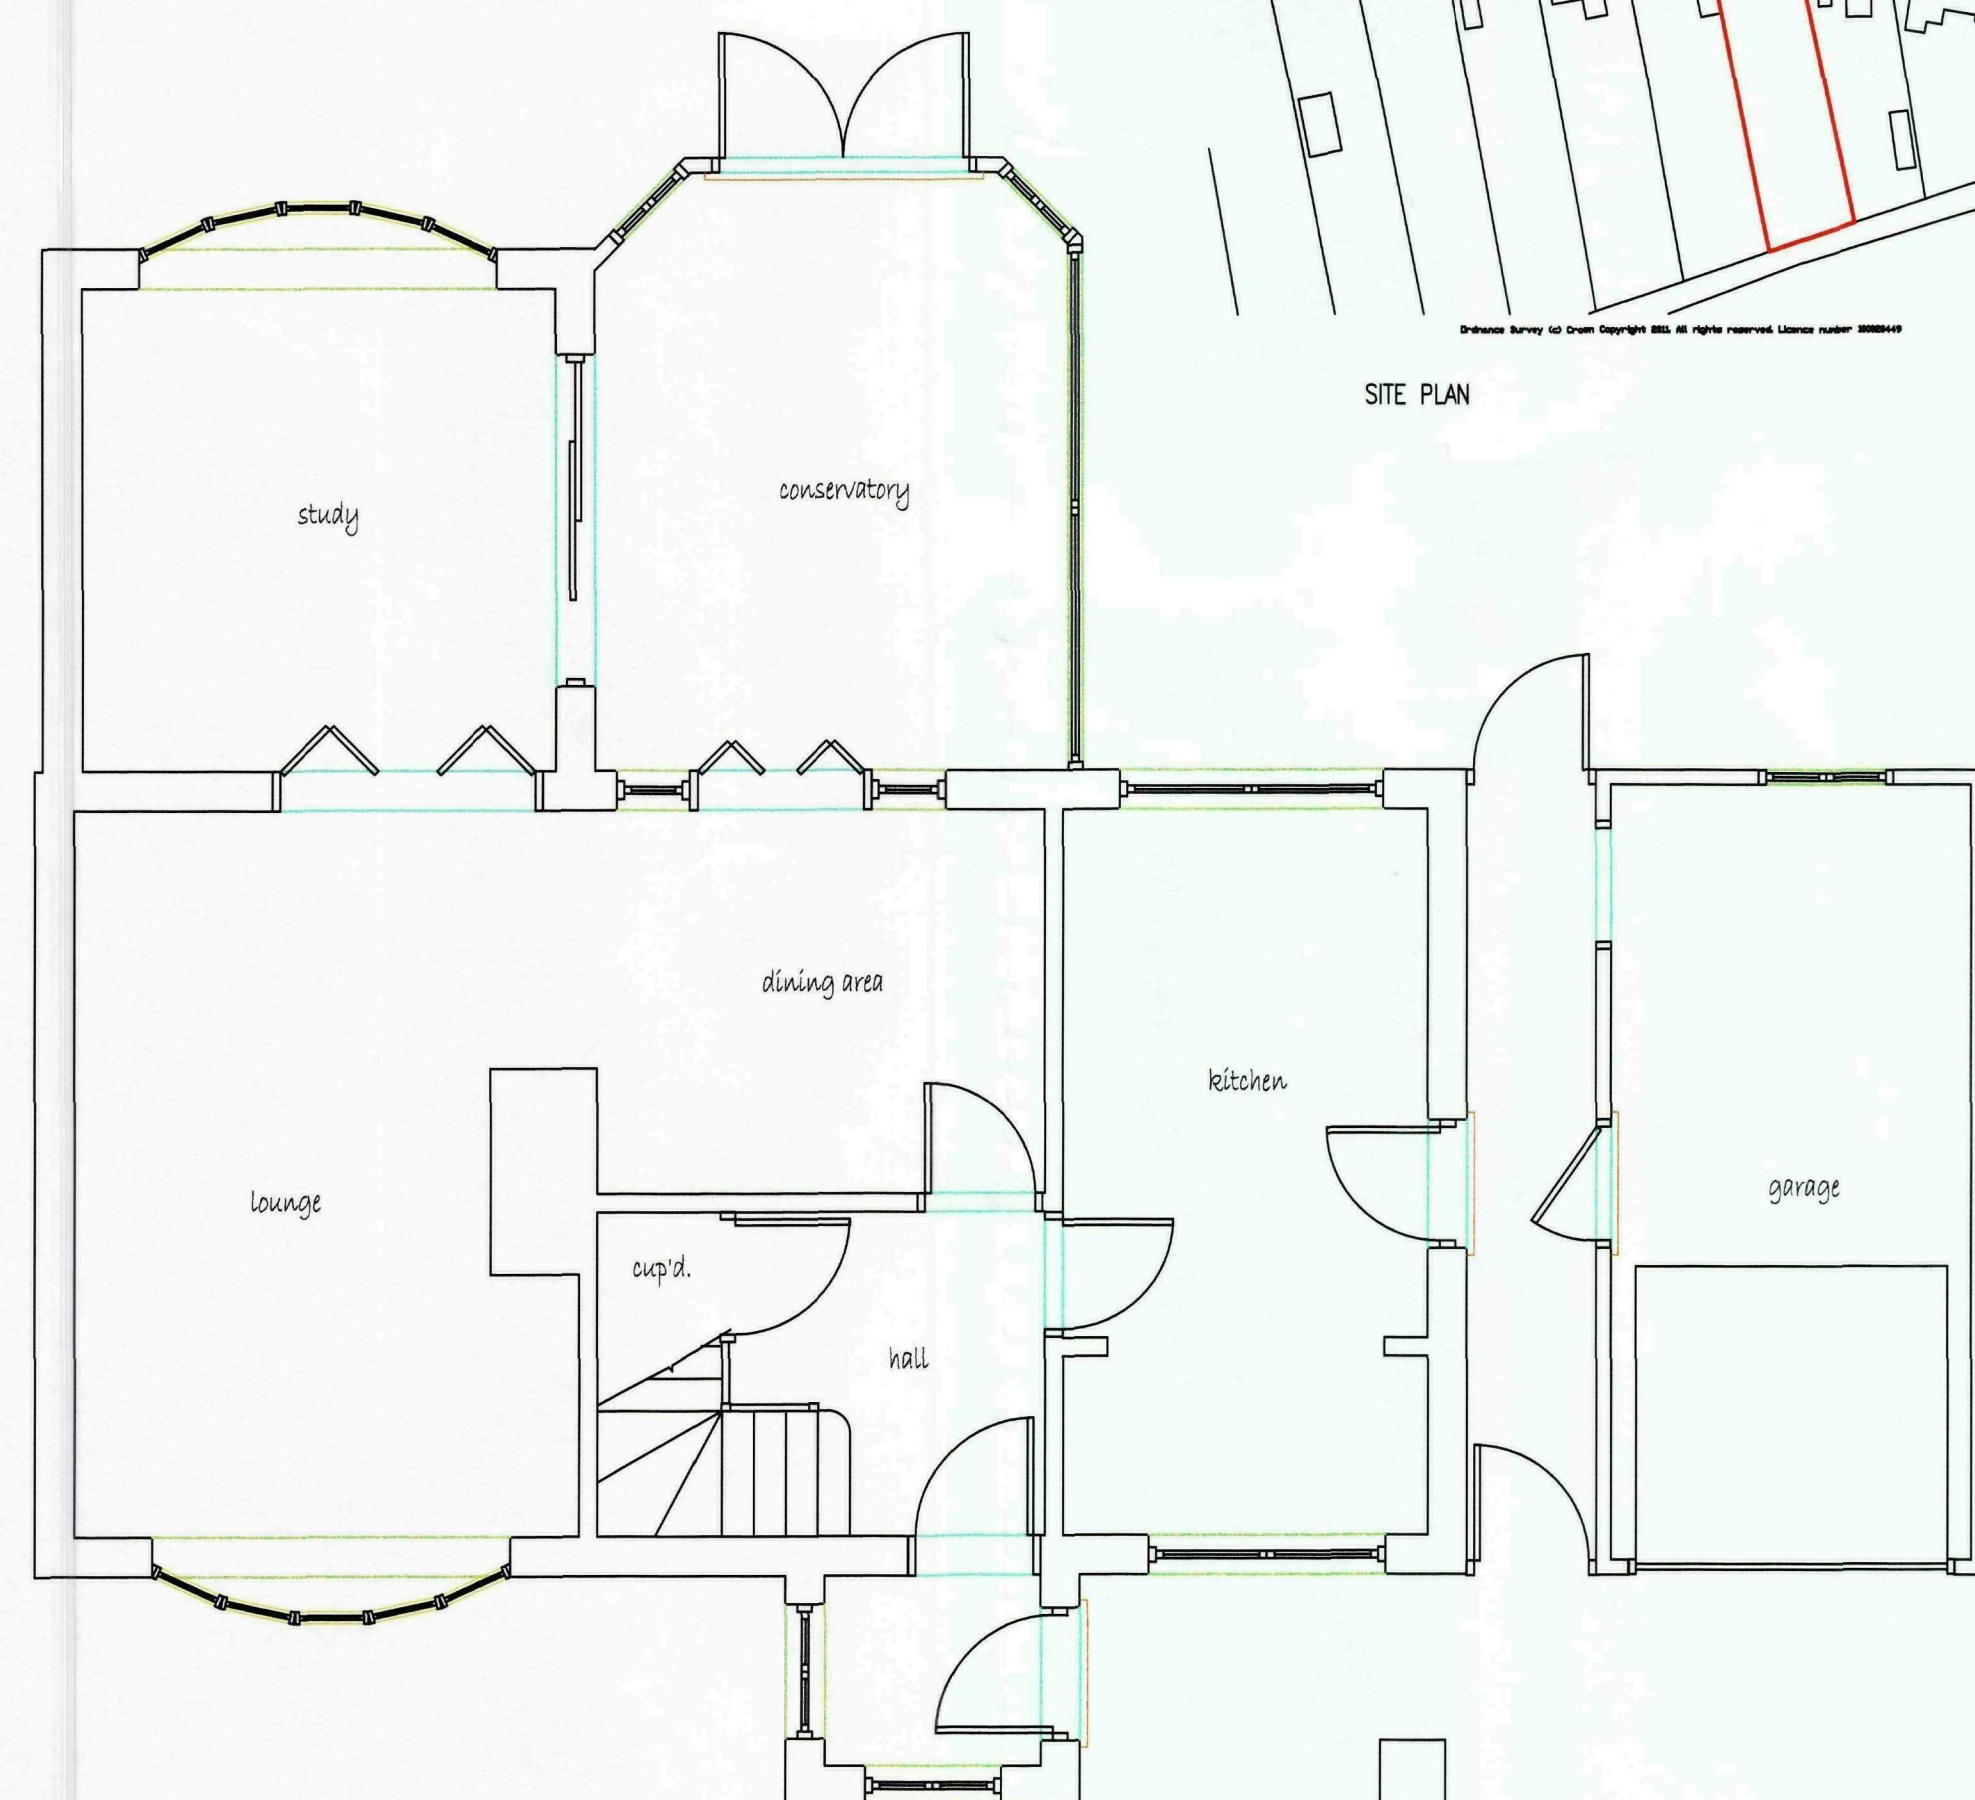
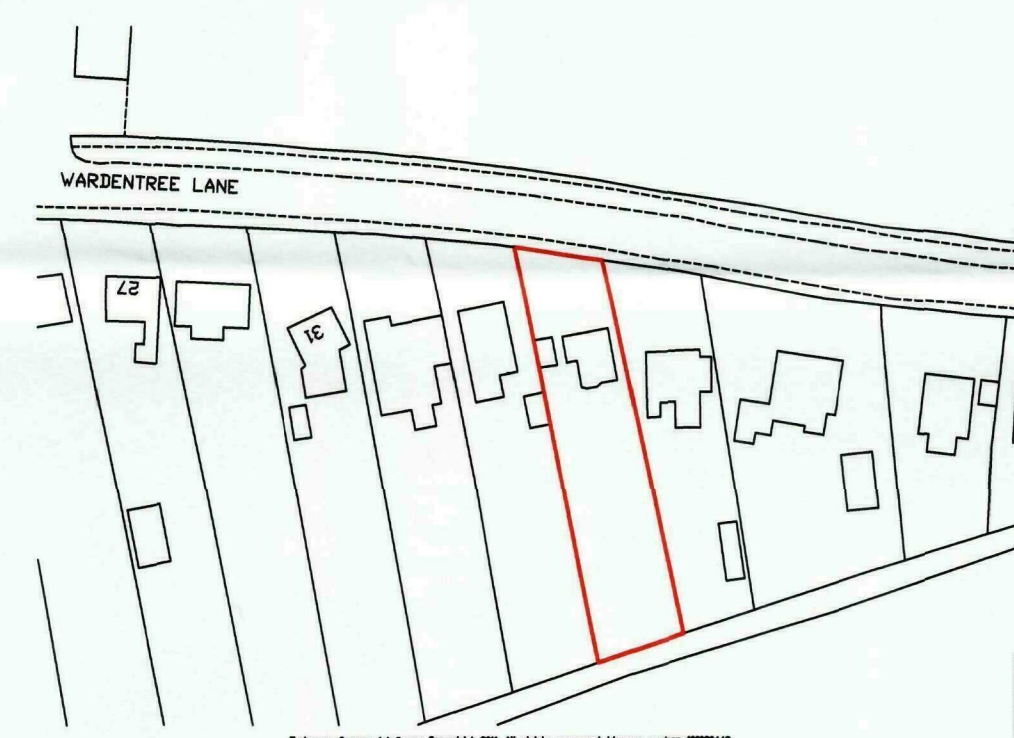
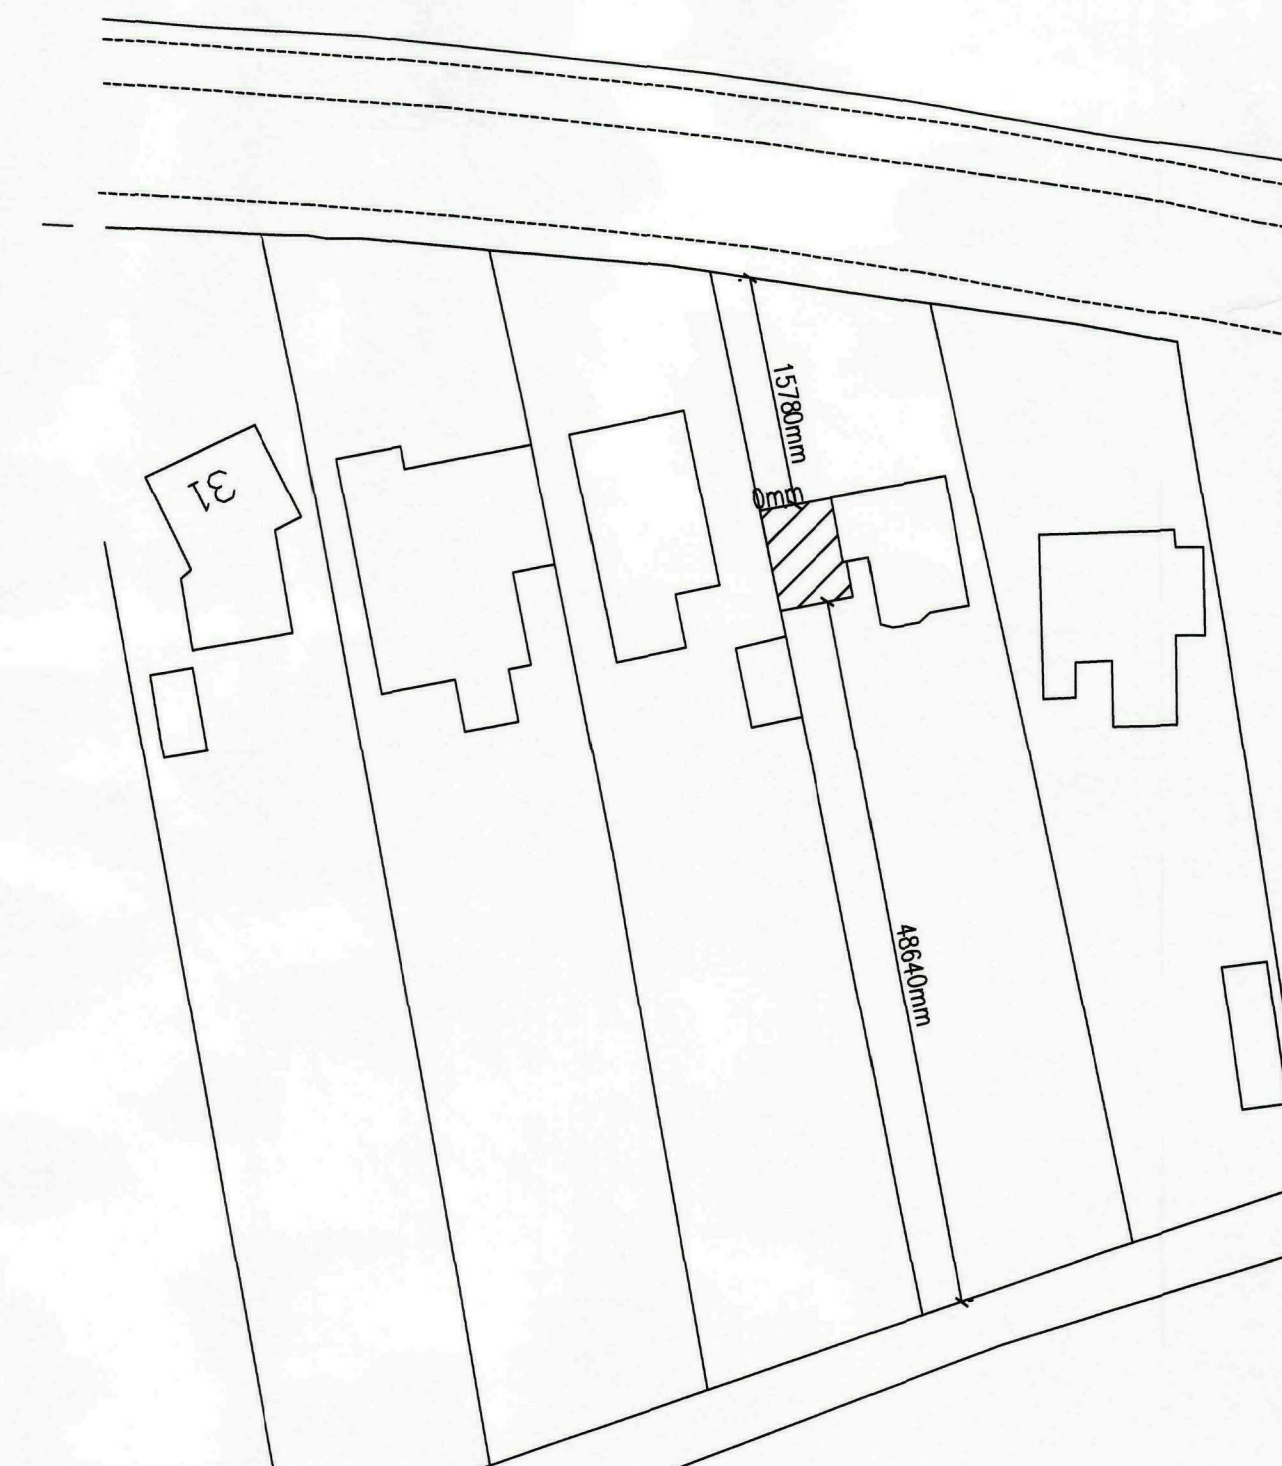
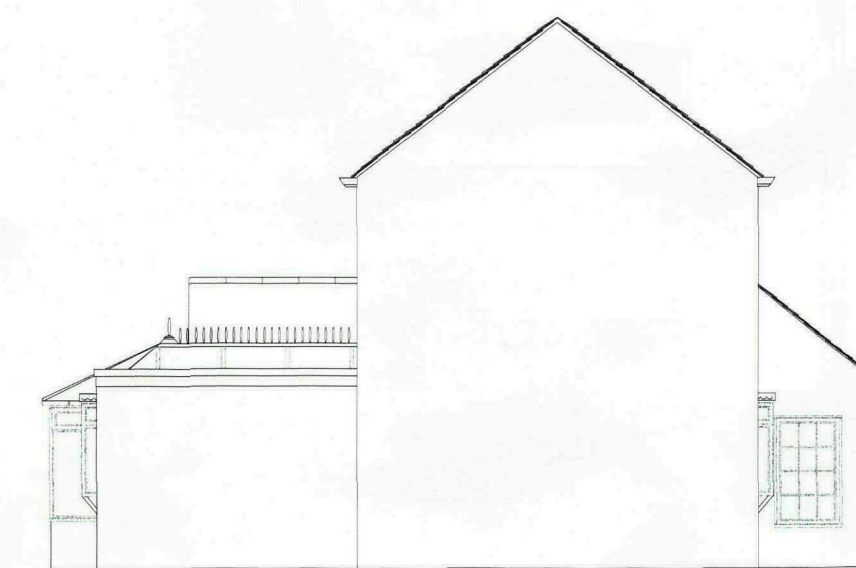
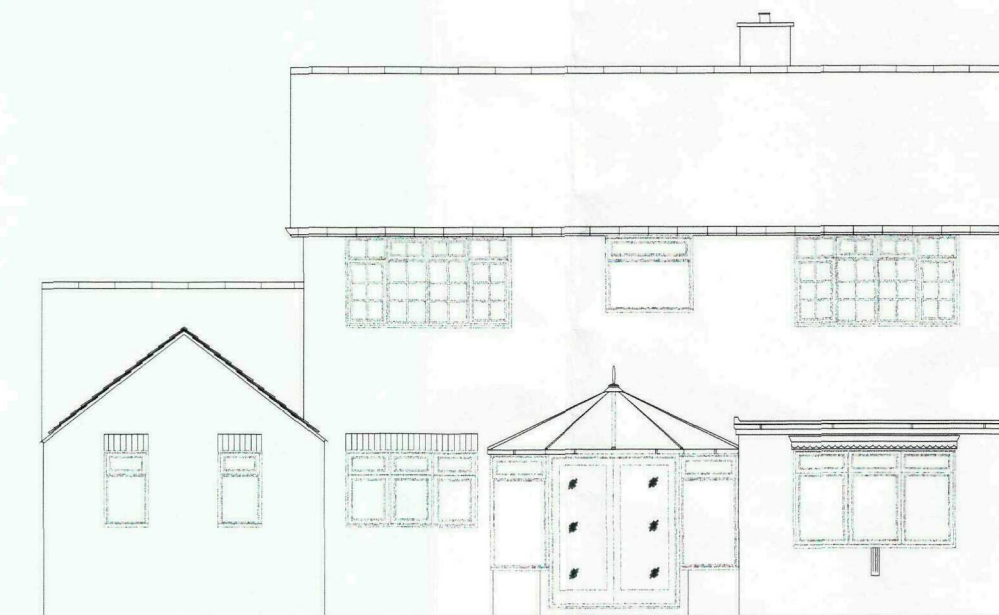
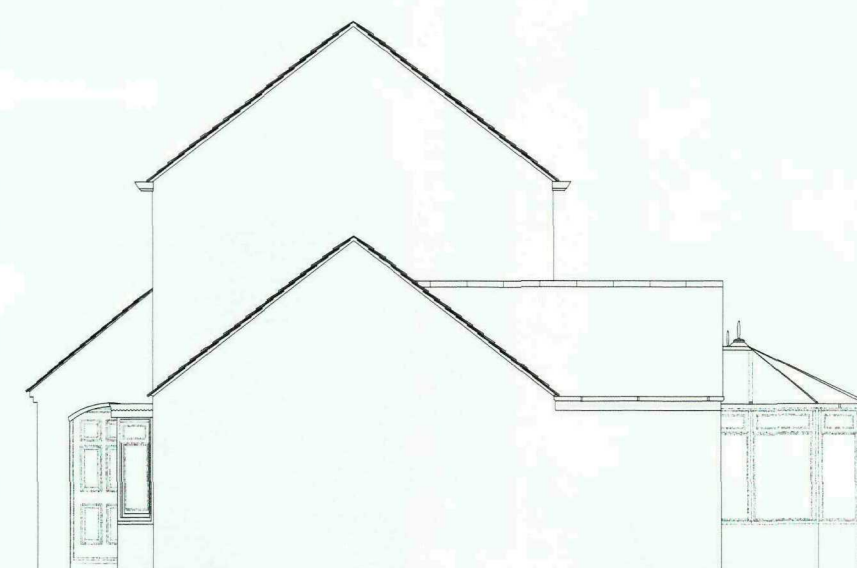
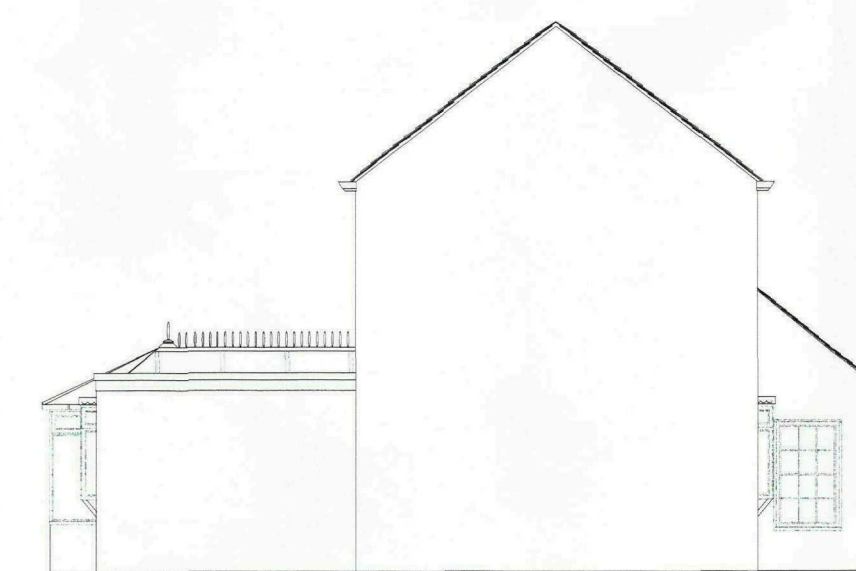
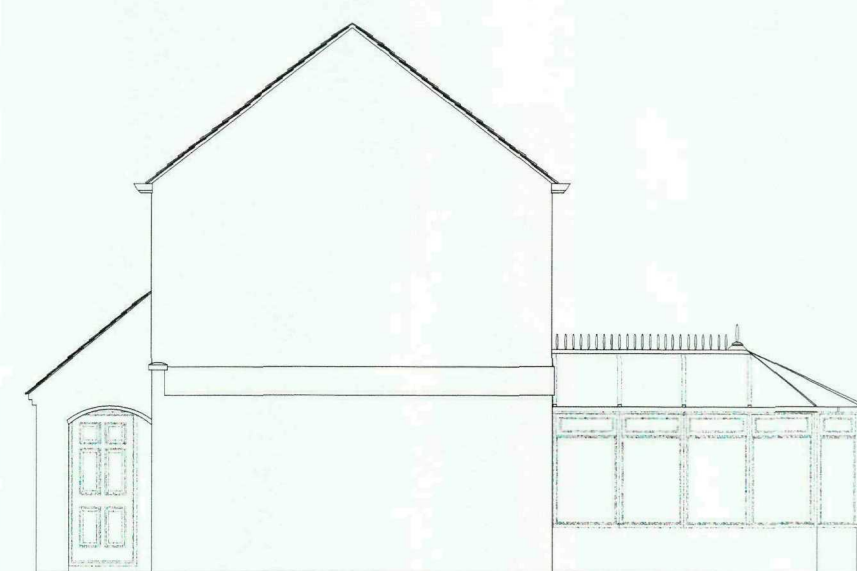


[illegible]

Ref:	Revision:	Date:
------	-----------	-------

WENMAN DESIGN SOLUTIONS Ltd.

2 Austendyke Road
Weston Hills
Spalding
Lincs. PE12 6BX
Tel : 01775 724171
Fax : 01775 720445
Mobile : 0784 17184
enquiries@wenman

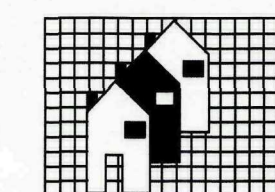

Project:
PROPOSED SINGLE STOREY SIDE EXTENSION

Client: MRS PEGRAM
37 WARDENTREE LANE
PINCHBECK
LINCS

DRAWING:

EXISTING GROUND FLOOR PLAN
PROPOSED GROUND FLOOR PLAN
EXISTING ELEVATIONS
PROPOSED ELEVATIONS
SITE PLAN
BLOCK PLAN

DRAWING N°: WEN/1416/11/01	DATE: FEBRUARY 2011
DRAWN BY: RW	SCALES: 1:50 1:100 1:1250 1:500

COPIES OF THESE ORDERS MAY NOT BE ISSUED, TRADED OR ALIENED FOR ANY PURPOSES OTHER THAN FOR WHICH THEY ARE ISSUED WITHOUT WRITTEN PERMISSION OF MANHATTAN BUILDING DESIGN. THESE ORDERS ARE PRODUCTS ONLY OF THE DESIGNER'S PROFESSIONAL JUDGMENT AND ARE NOT TO BE USED AS A CONTRACT DOCUMENT. THE DESIGNER'S LIABILITY IS LIMITED TO THE DESIGN AND NOT TO THE CONSTRUCTION OF THE PROJECTS AND THE DESIGNER SHALL NOT BE USED AS A CONTRACT DOCUMENT. THE DESIGNER'S LIABILITY IS LIMITED TO THE DESIGN AND NOT TO THE CONSTRUCTION OF THE PROJECTS AND THE DESIGNER SHALL NOT BE USED AS A CONTRACT DOCUMENT.

THE PROPOSED WORK WILL NOT BE SUPERSEDED, DEFERRED OR REWIND BY ANY OTHER WORK (whether approved or initiated by the Designer) AND THE CLIENT SHALL BE RESPONSIBLE FOR THE PROGRESS OF THE WORK. THE DESIGNER SHALL NOT BE RESPONSIBLE FOR A DEFECTIVE WORK OR ANY VIOLATIONS TO THE WORK. IT IS HEREBY AGREED THAT, ON REASONABLE NOTICE, ALL RELEVANT MATERIALS, INFORMATION AND DOCUMENTS SHALL BE PROVIDED TO THE CLIENT. THE DESIGNER SHALL NOT BE RESPONSIBLE FOR THE PROGRESS OF THE WORK OR FOR THE CONFORMANCE OF THE WORK. ALL WORK AND MATERIALS TO BE DESIGNED AND INSTALLED TO THE SATISFACTION OF THE CLIENT. THE DESIGNER SHALL NOT BE RESPONSIBLE FOR THE PROGRESS OF THE WORK OR FOR THE CONFORMANCE OF THE WORK.

TERMINATION OF CONTRACT. THE CONTRACT SHALL BE TERMINATED ON EITHER PARTY'S REQUEST. ALL AGREEMENTS ON THIS ORDER SHALL BE SUBJECT TO THE TERMS AND CONDITIONS OF THE CONTRACT. THE CONTRACT SHALL BE TERMINATED ON EITHER PARTY'S REQUEST. ALL AGREEMENTS ON THIS ORDER SHALL BE SUBJECT TO THE TERMS AND CONDITIONS OF THE CONTRACT.

THE WORK SHALL BE DESIGNED BY THE DESIGNER/CONTRACTOR PRIOR TO THE COMMENCEMENT OF WORK AND NO DISCREPANCIES SHALL BE SHOWN TO THE CLIENT. WHERE THERE ARE DISCREPANCIES, THE DESIGNER SHALL BE RESPONSIBLE FOR THE PROGRESS OF THE WORK AND FOR THE CONFORMANCE OF THE WORK. IT IS RECOMMENDED THAT A SITE SURVEY BE UNDERTAKEN PRIOR TO COMMENCEMENT OF WORK. THE ACTUAL PROGRESS OF THE WORK SHALL BE MONITORED BY THE DESIGNER/CONTRACTOR. THE DESIGNER SHALL NOT BE RESPONSIBLE FOR THE PROGRESS OF THE WORK OR FOR THE CONFORMANCE OF THE WORK.

APPROVED MAY BE ESTABLISHED BY THE BUILDING CONTRACTOR PRIOR TO COMMENCEMENT OF WORK AND NOT BE RESPONSIBLE FOR THE PROGRESS OF THE WORK OR FOR THE CONFORMANCE OF THE WORK.