




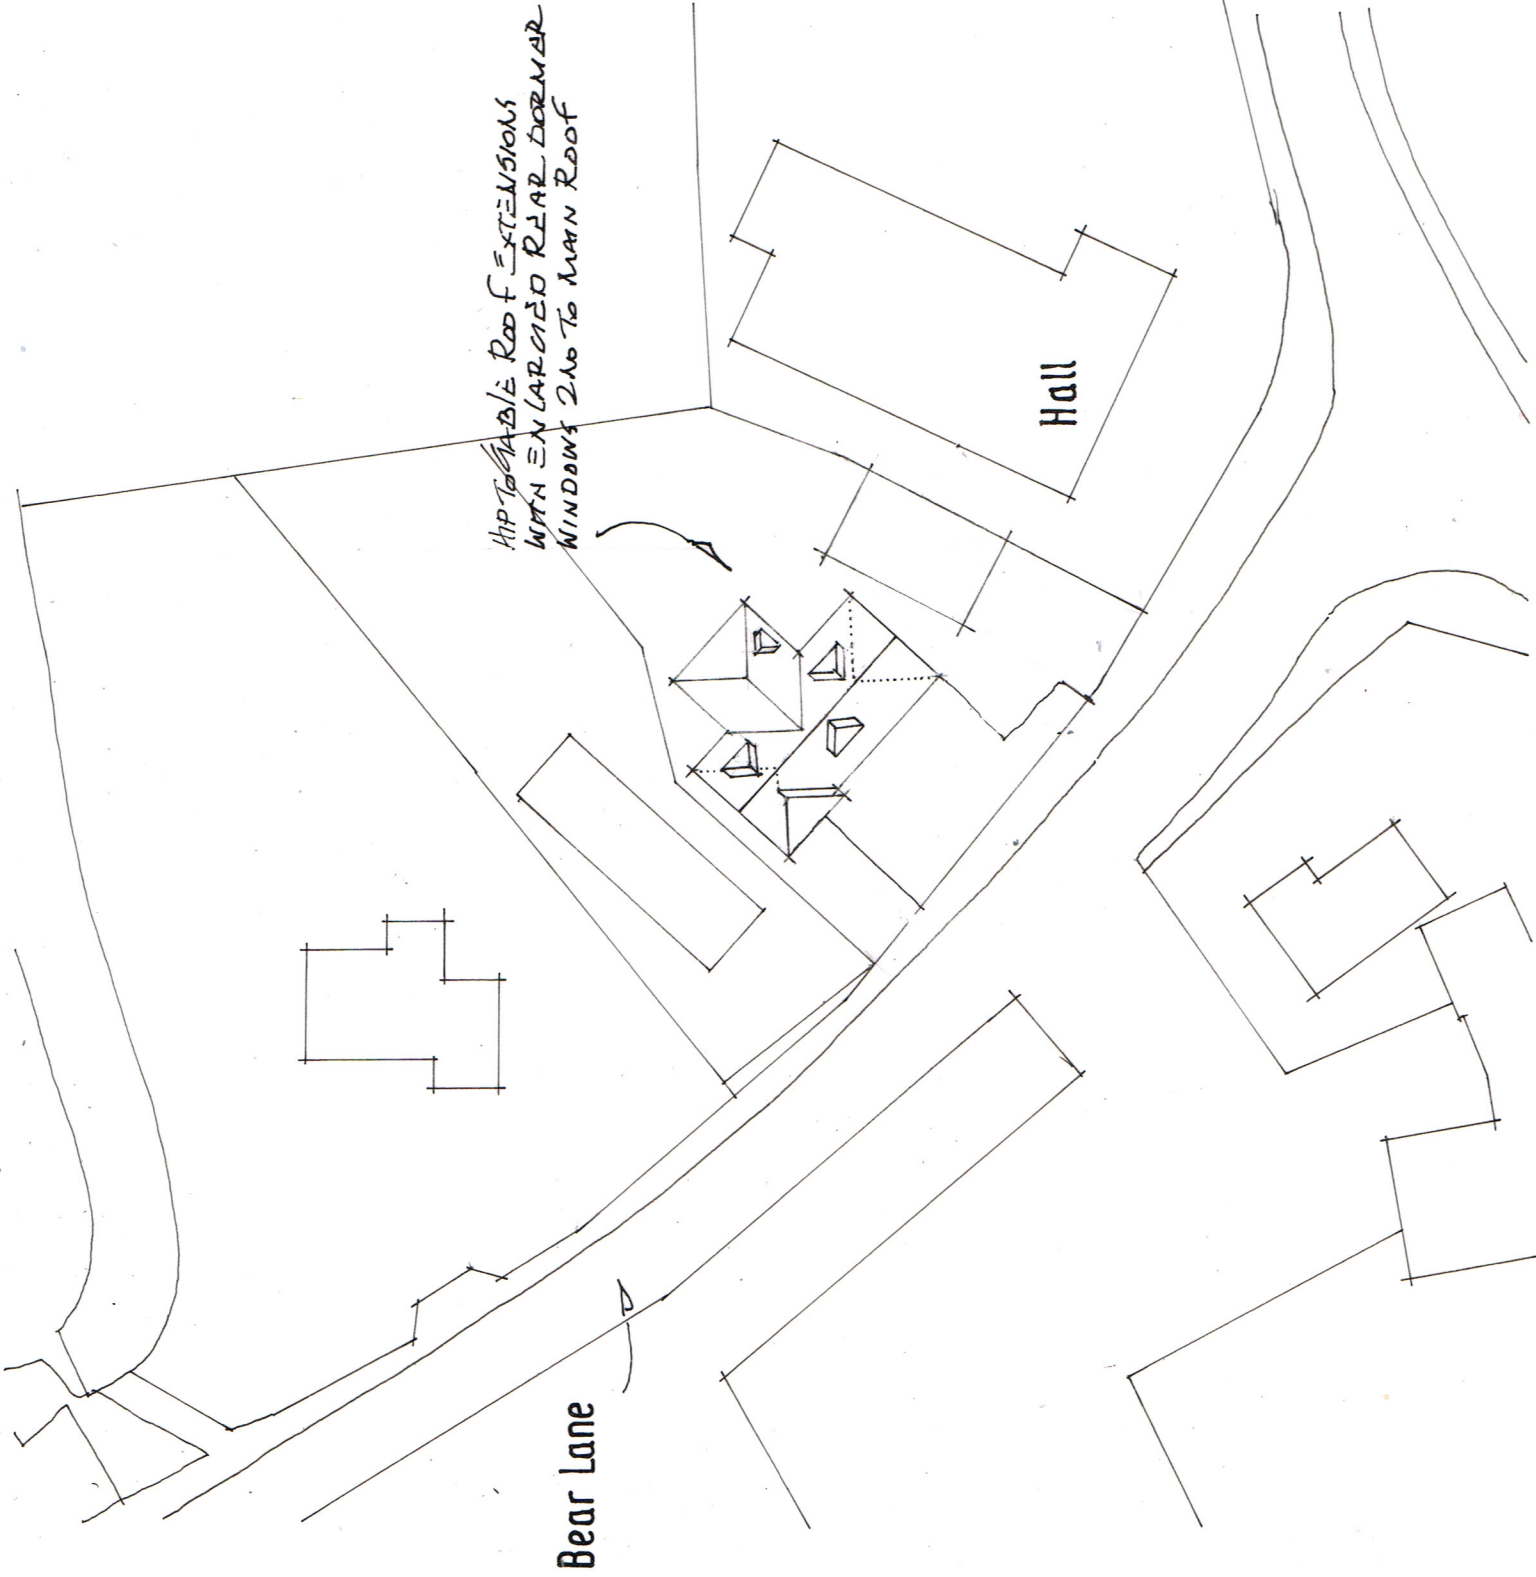

site plan 1.500

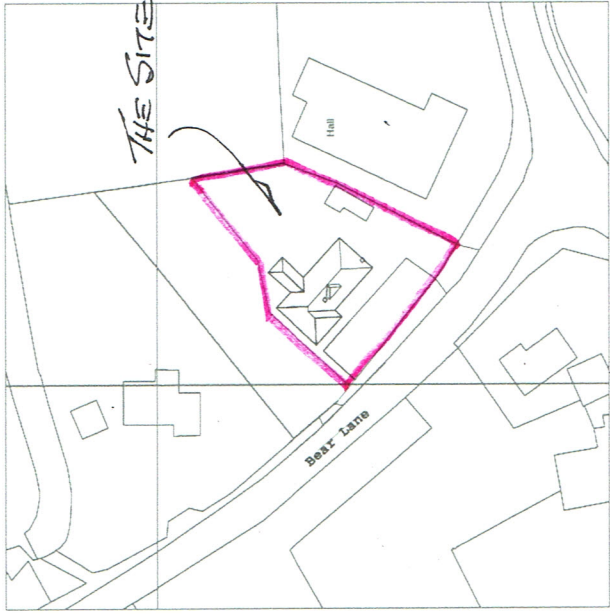

location plan 1.1250

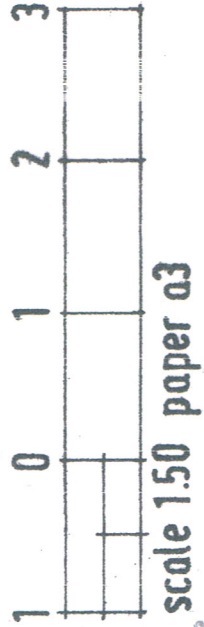

Revisions	
Client	MR & MRS HAWKES
Project	S-7 BEAR LANE PINCH BECK PELL 3XA
Drawing	LOCATION & SITE PLANS
Tim Isaac Dip. ARCH, MCIAT, ATP. Architectural Design Services	
80 Fairview Road, Taplow, Maidenhead, Berkshire SL6 0NQ Tel: 01628 662971	
Drawn	Alban
Date	
Scale	
Drawing Number	1162/05
Revision	

LOCATION, SITE PLANS