
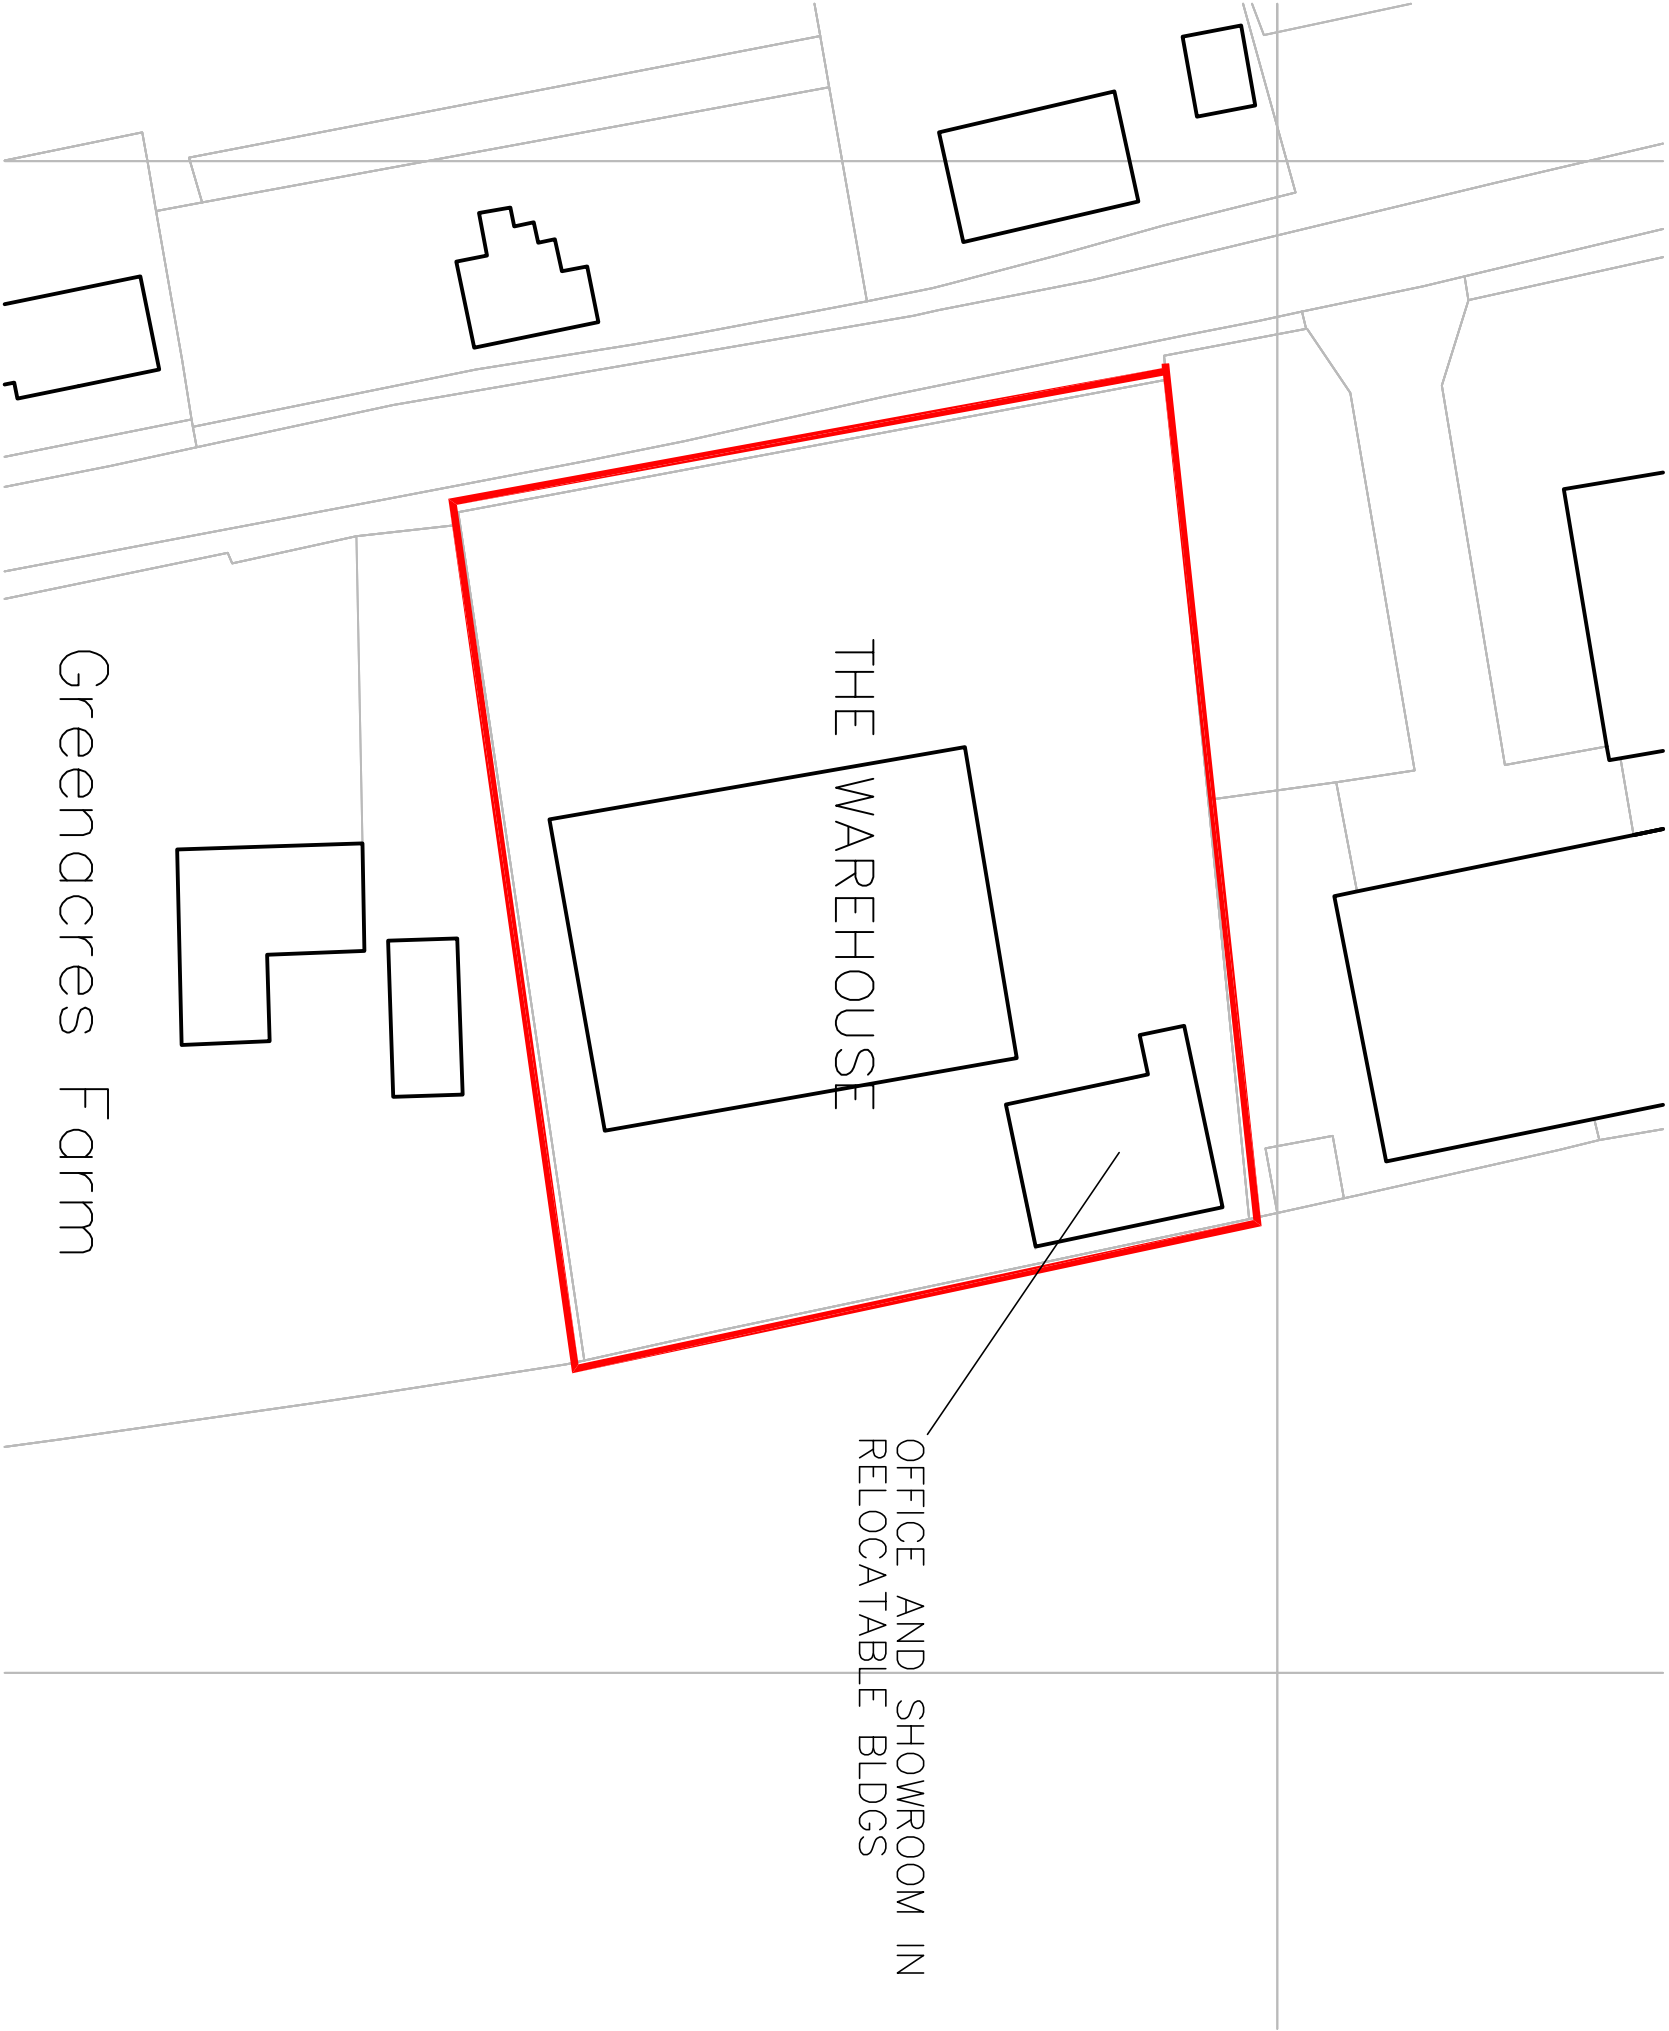


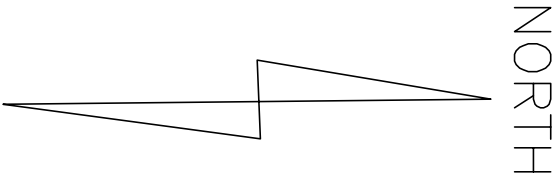

Greenacres Farm

Rev	Date	Detail

INTERIOR DESIGN | ARCHITECTURE | PROJECT MANAGEMENT

28-29 Maxwell Road | Peterborough PE2 7JE
Tel: 01733 396181 | info@i-rid.co.uk
www.i-rid.co.uk

Client: **PHYSIO SUPPLIES LTD**

Job Title: **TEMPORARY BUILDINGS**
THE WAREHOUSE
BECK BANK
WEST PINCHBECK
PE11 3JN

Drawing Title: **SITE PLAN**

Scale: **1"=500' @ A3** Date: **27/2/15**

Drawing No: **165-03SK02** Revision: **-**

DO NOT SCALE DIMENSIONS FROM THIS DRAWING.
ALL DIMENSIONS TO BE VERIFIED ON SITE TO DESIGN.
NO DIMENSIONS SHOWN ARE CONSIDERED AS A DESIGN.

SITE PLAN