



© Design Copyright reserved. Written consent must be obtained before copying or reproducing this drawing. Do not scale this drawing, use figured dimensions only. Contractors are responsible for taking and checking site dimensions. Any discrepancy must be reported to the Architectural Technologist immediately.

LEGEND / NOTES COLUMN :

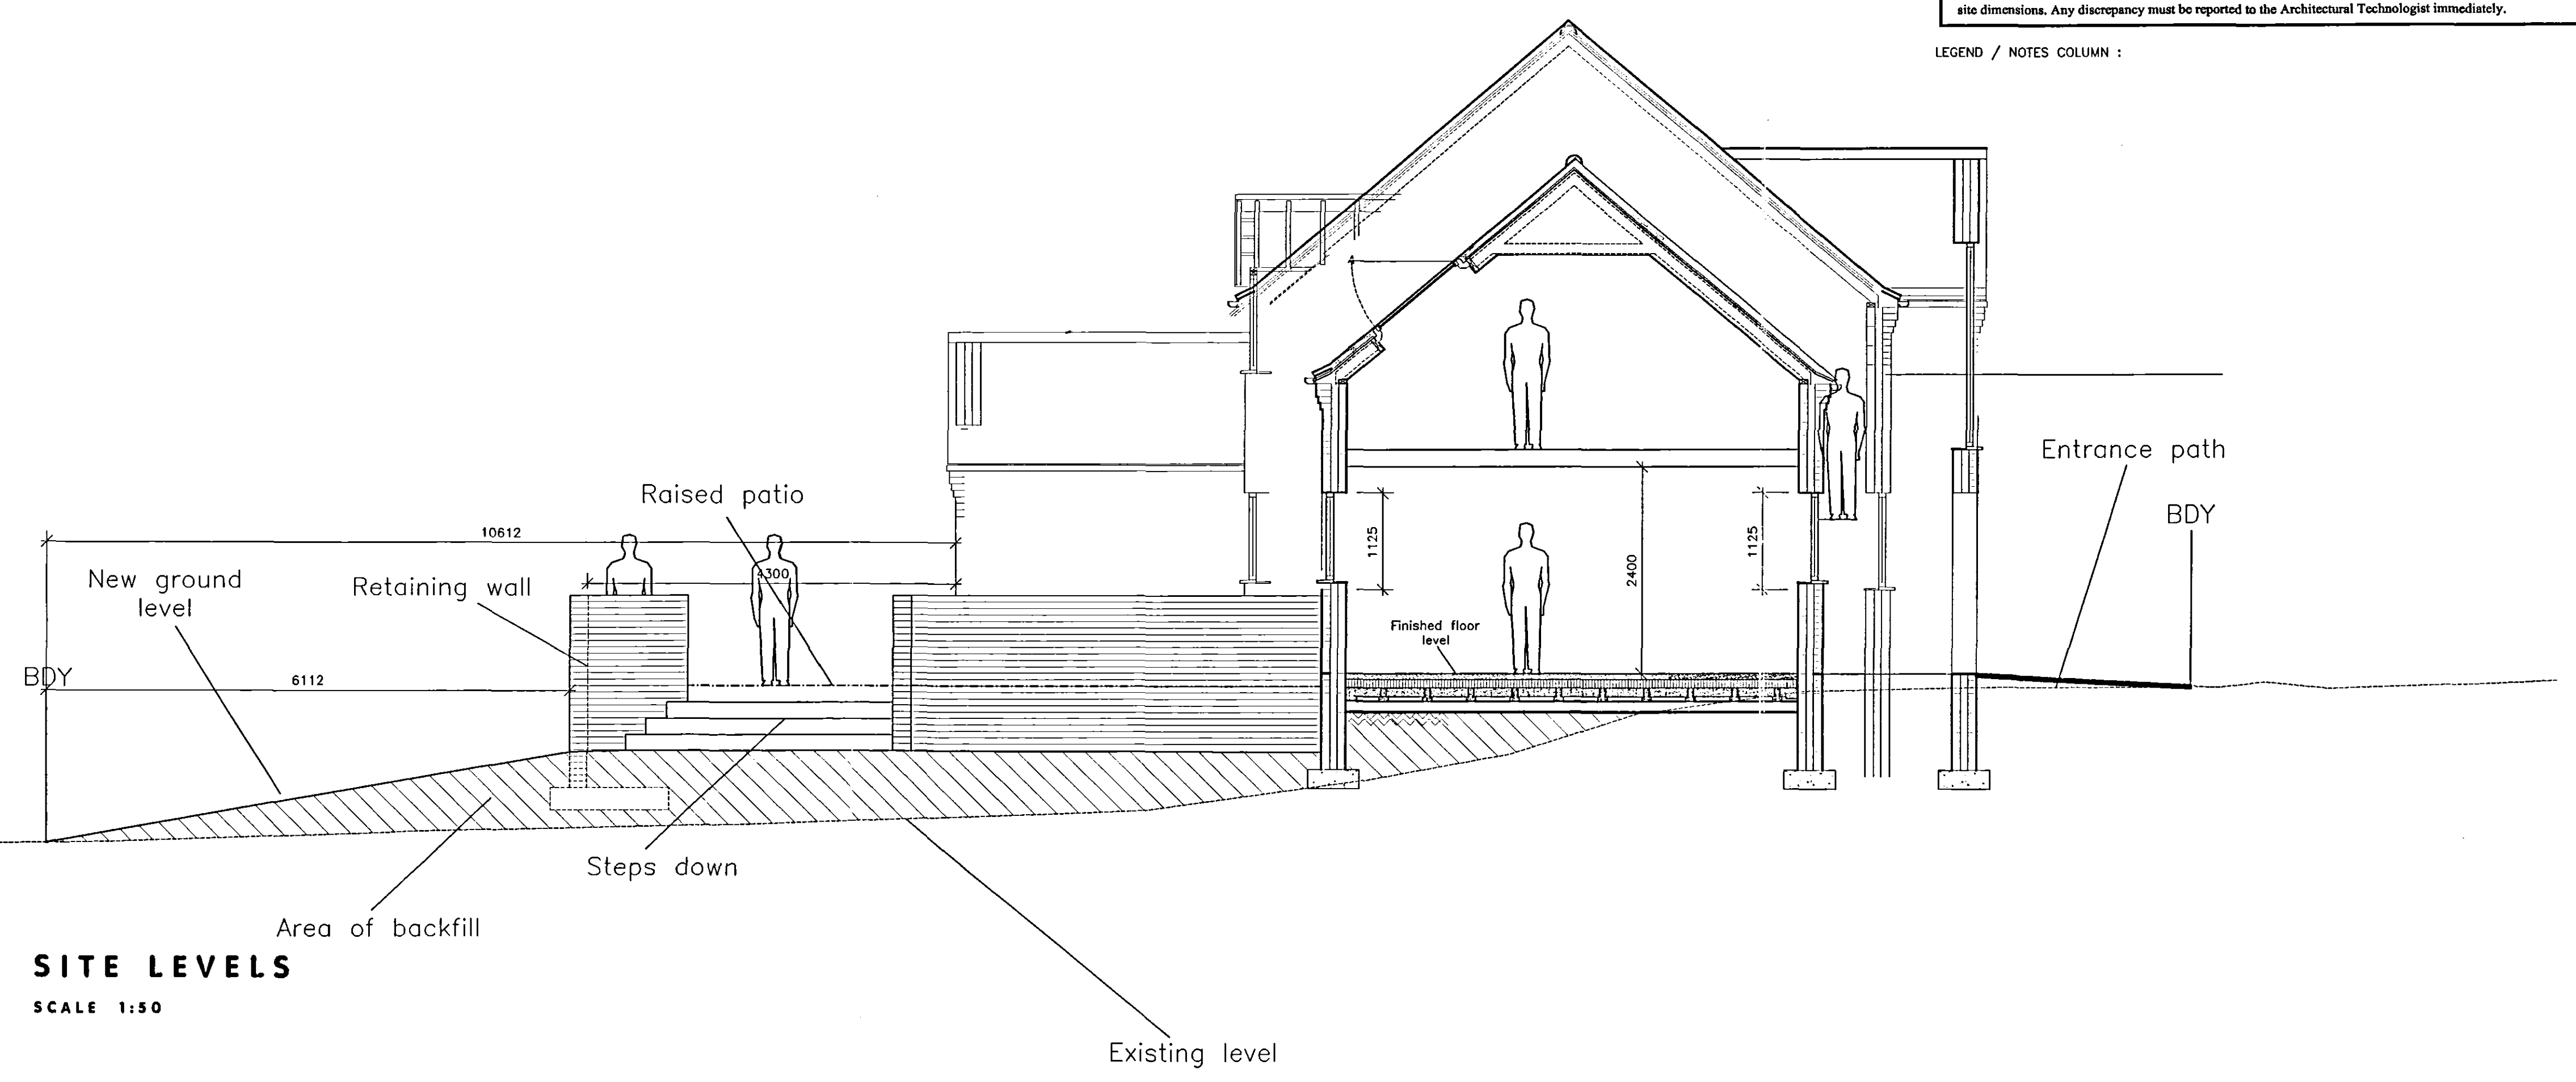

**SITE LEVELS**  
SCALE 1:50

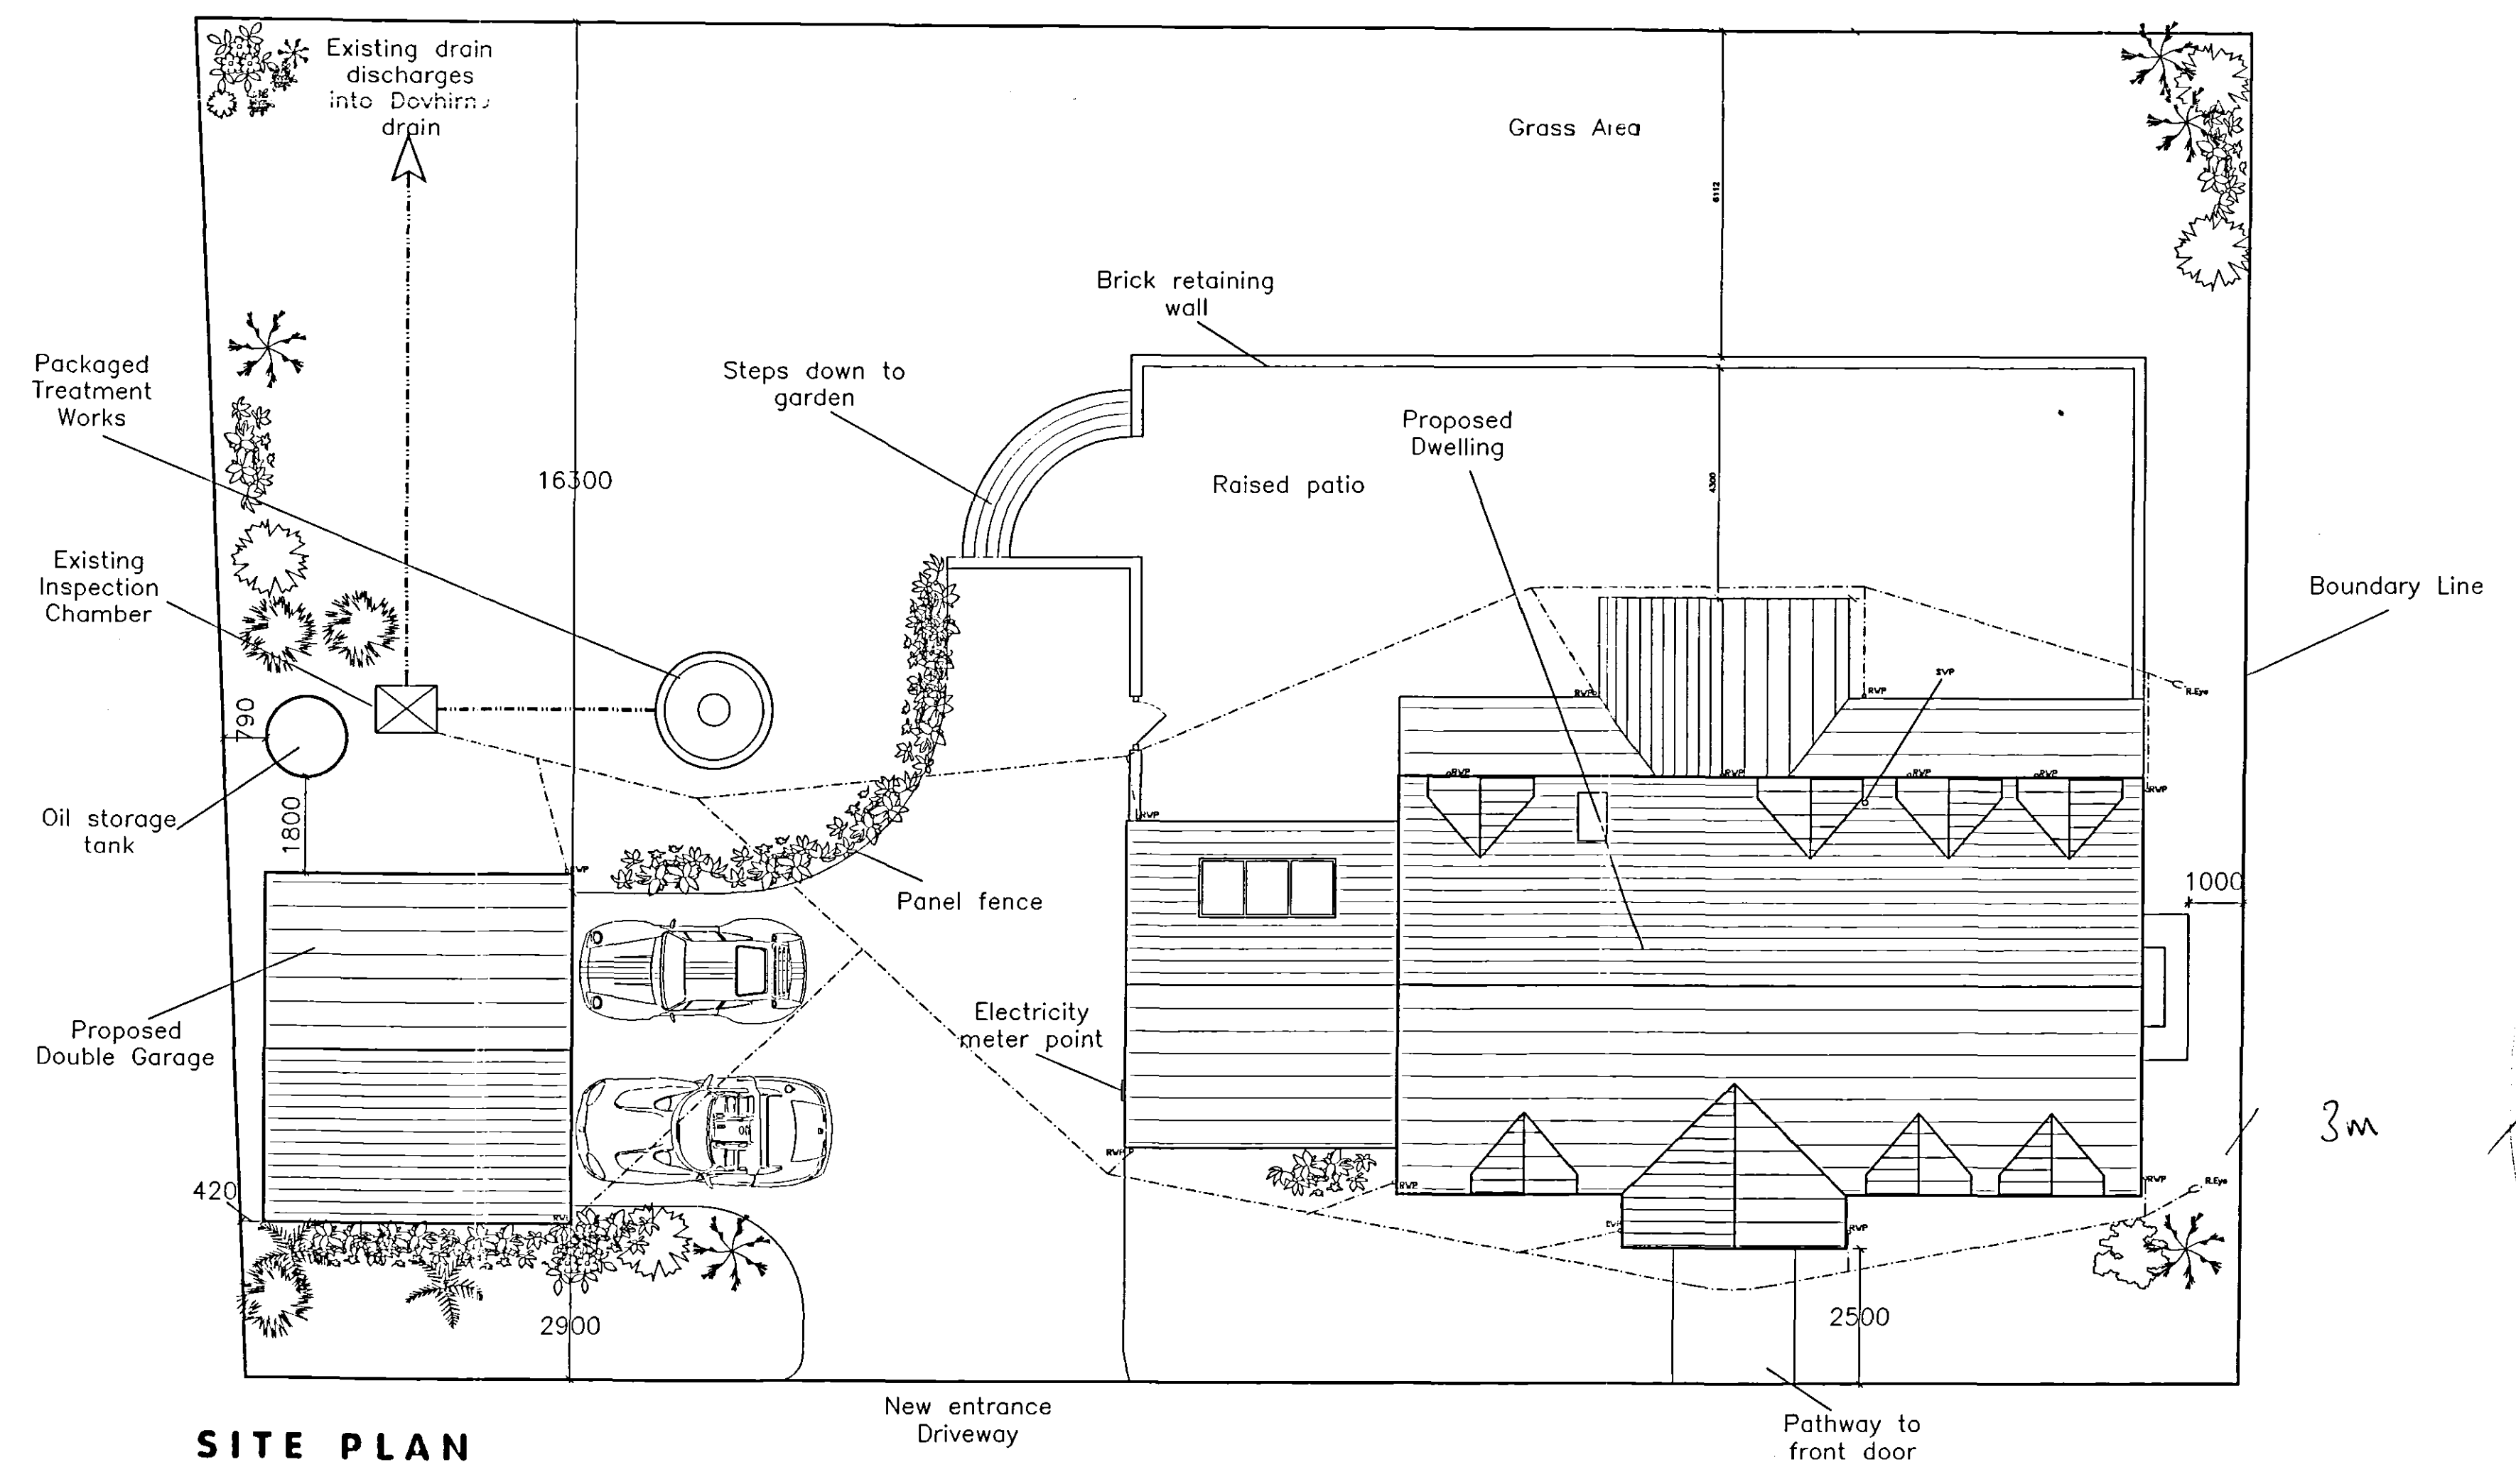

**SITE PLAN**  
SCALE 1:100

SHDC  
PLANNING & DEVELOPMENT  
13 FEB 2007  
Ref: 0196167

SHDC  
Planning & Development  
13 Feb 2007  
Ref:

**NEIL DOWLMAN Architecture**  
Neil Dowlman Architecture Ltd  
14 Main Ridge West  
Boston, Lincoln PE21 6QJ  
Tel: 01205 357272 Fax: 01205 351115  
Email: boston@neildowlman-architecture.co.uk

Members of The Royal Institute of British Architects  
Members of Chartered Institute of Architectural Technologists  
Chartered Architects \* Architectural Technologists  
Designers \* Building Engineers \* Project Managers  
Planning Supervisors \* Party Wall Surveyors \* Access Consultants

www.neildowlman-architecture.co.uk

|         |                                                                              |             |            |
|---------|------------------------------------------------------------------------------|-------------|------------|
| Client  | Mr & Mrs Smith                                                               | Scale       | 1:50/1:100 |
| Project | Proposed Development Opposite 109 Six House Bank West Pinchbeck Lincolnshire | Date        | Feb '06    |
|         |                                                                              | Drawn by:   | SOR        |
|         |                                                                              | Drawing No. | B1676-07   |
| Title   | Site levels/Section                                                          | Revision    |            |