


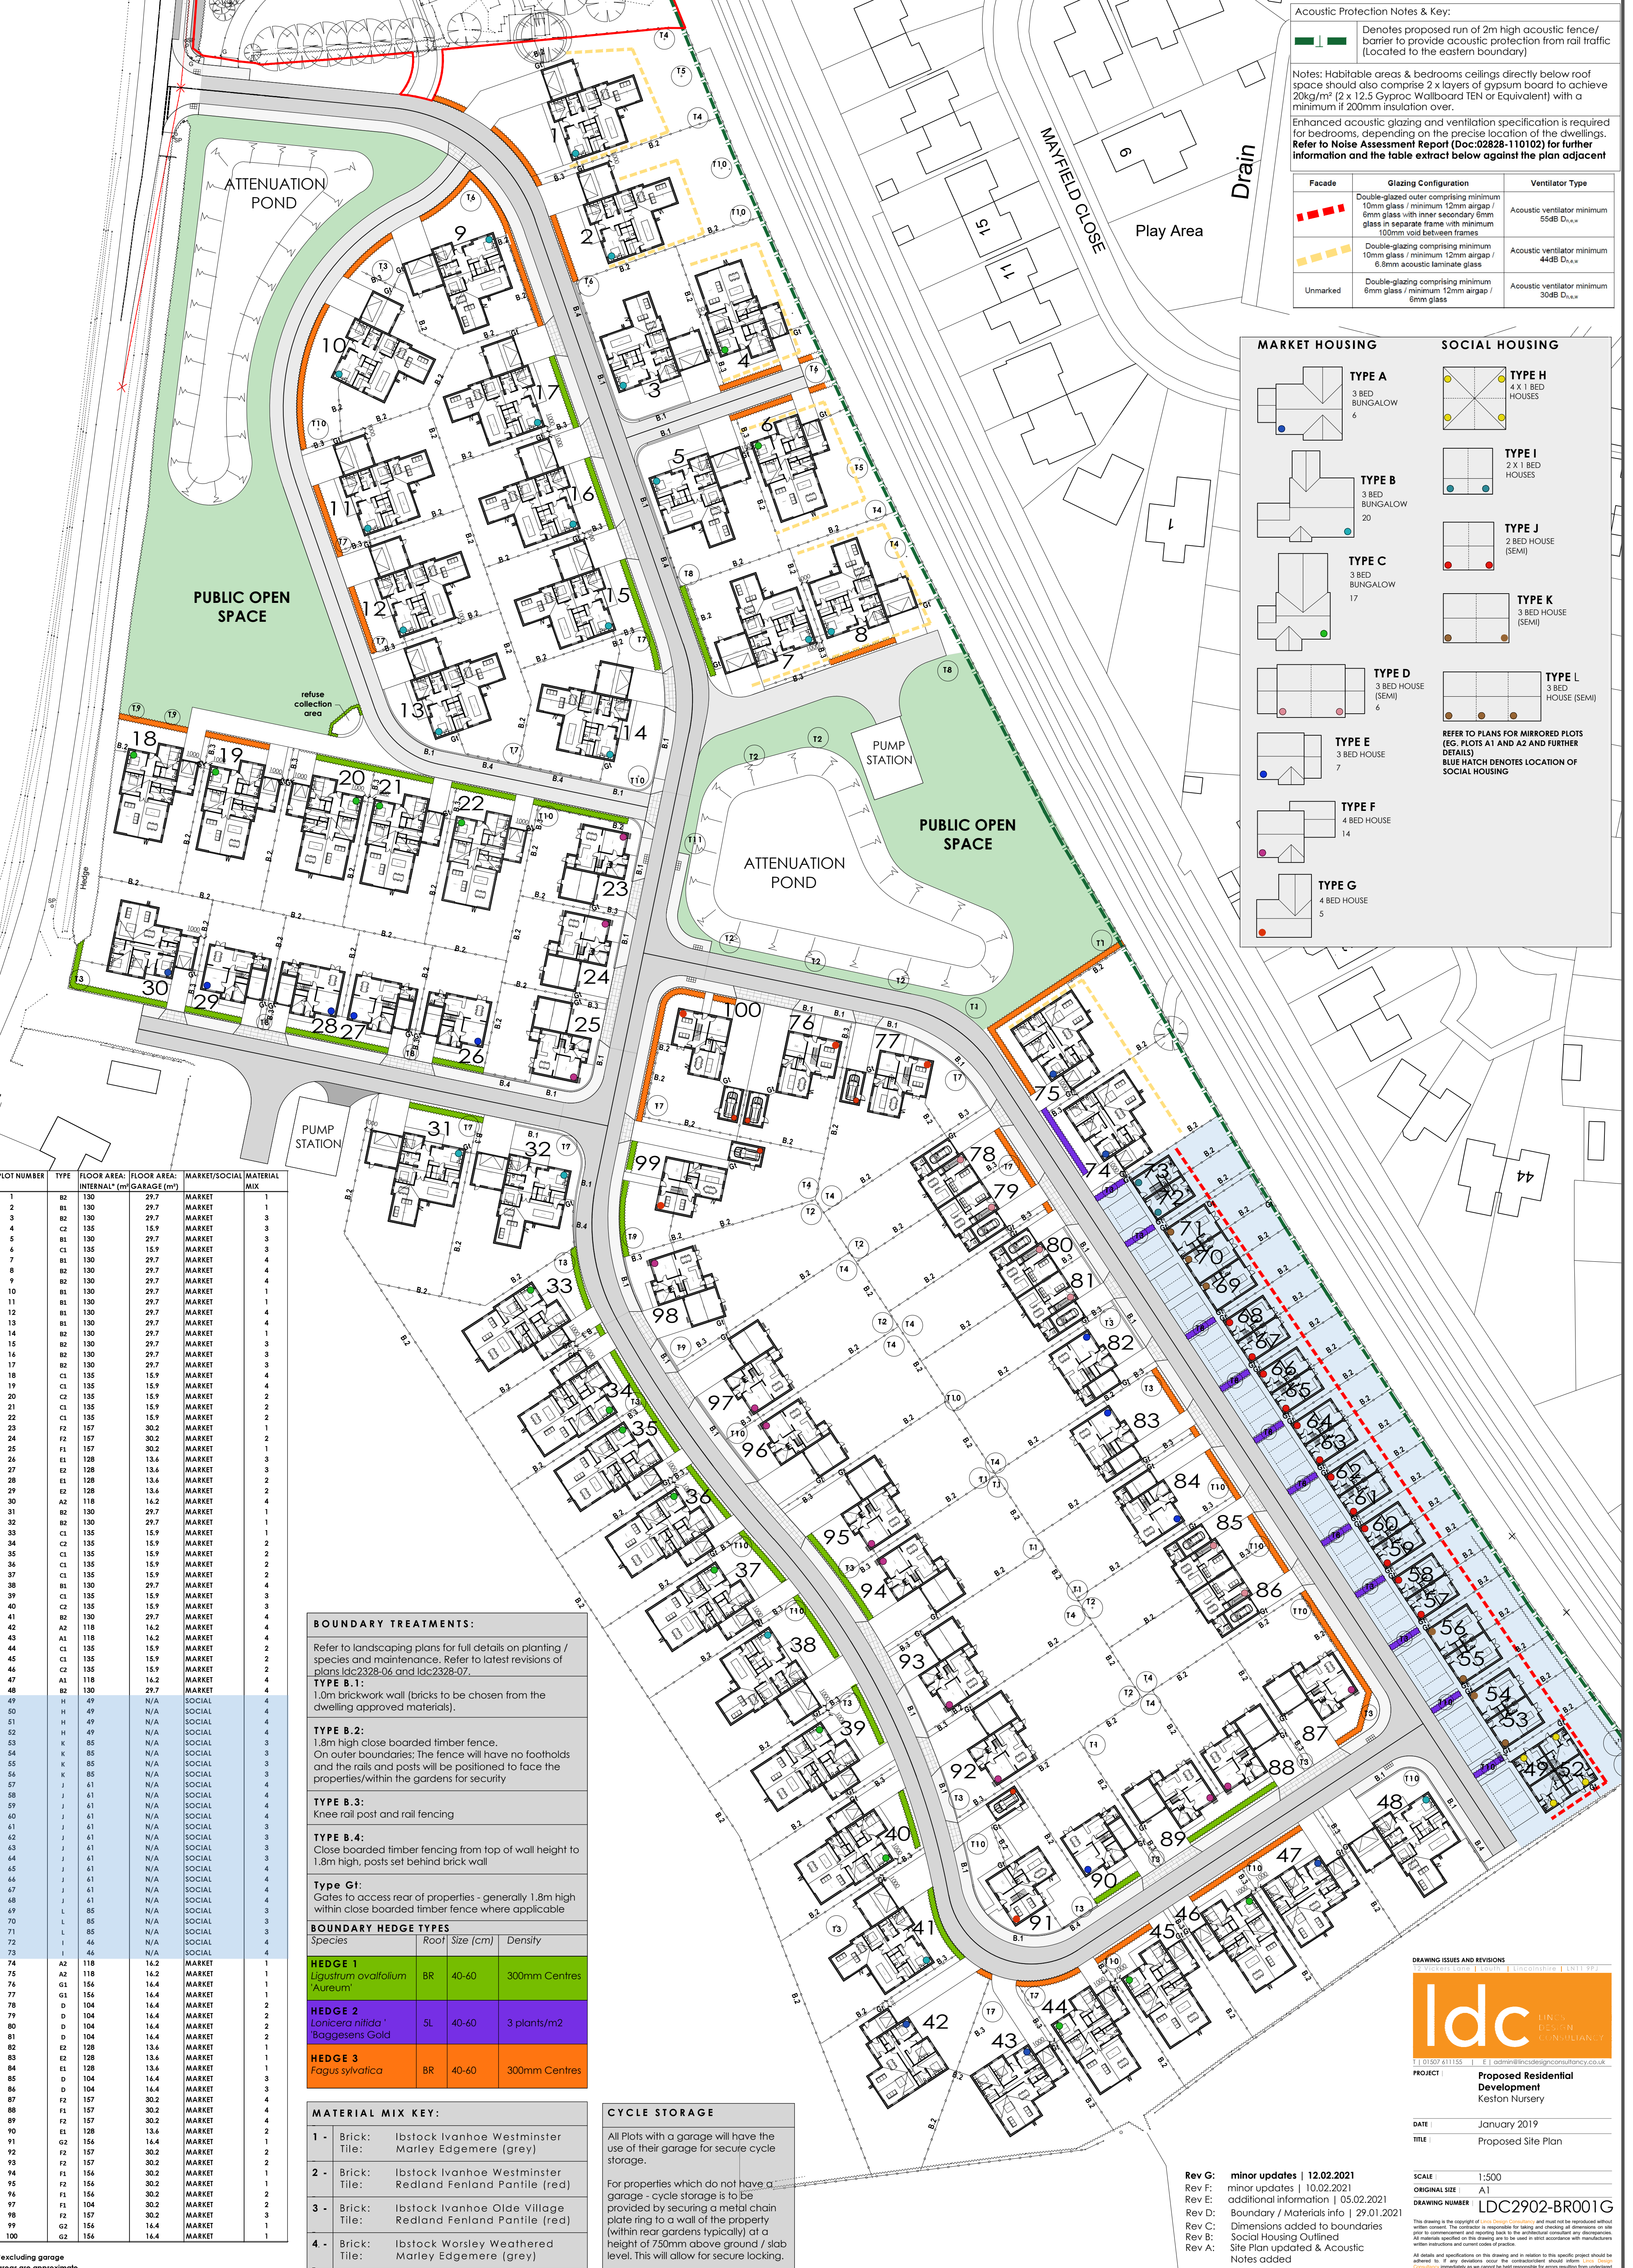

Acoustic Protection Notes & Key:

Denotes proposed run of 2m high acoustic fence/ barrier to provide acoustic protection from rail traffic (Located to the eastern boundary)

Notes: Habitable areas & bedrooms ceilings directly below roof space should also comprise 2 x layers of gypsum board to achieve 20kg/m² (2 x 12.5 Gyproc Wallboard TEN or Equivalent) with a minimum of 200mm insulation over.

Enhanced acoustic glazing and ventilation specification is required for bedrooms, depending on the precise location of the dwellings. Refer to Noise Assessment Report (Doc:02828-110102) for further information and the table extract below against the plan adjacent

Facade	Glazing Configuration	Ventilator Type
	Double-glazed outer comprising minimum 10mm glass / minimum 12mm airgap / 6mm glass with inner secondary 6mm glass in separate frame with minimum 100mm void between frames	Acoustic ventilator minimum 55dB D _{10,16}
	Double-glazing comprising minimum 10mm glass / minimum 12mm airgap / 6.8mm acoustic laminate glass	Acoustic ventilator minimum 44dB D _{10,16}
Unmarked	Double-glazing comprising minimum 6mm glass / minimum 12mm airgap / 6mm glass	Acoustic ventilator minimum 30dB D _{10,16}

MARKET HOUSING

TYPE A
3 BED BUNGALOW
6

TYPE B
3 BED BUNGALOW
20

TYPE C
3 BED BUNGALOW
17

TYPE D
3 BED HOUSE (SEMI)
6

TYPE E
3 BED HOUSE
7

TYPE F
4 BED HOUSE
14

TYPE G
4 BED HOUSE
5

SOCIAL HOUSING

TYPE H
4 X 1 BED HOUSES

TYPE I
2 X 1 BED HOUSES

TYPE J
2 BED HOUSE (SEMI)

TYPE K
3 BED HOUSE (SEMI)

TYPE L
3 BED HOUSE (SEMI)

REFER TO PLANS FOR MIRRORED PLOTS (EG. PLOTS A1 AND A2 AND FURTHER DETAILS)
BLUE HATCH DENOTES LOCATION OF SOCIAL HOUSING

PLOT NUMBER	TYPE	FLOOR AREA: INTERNAL* (m²)	FLOOR AREA: GARAGE (m²)	MARKET/SOCIAL	MATERIAL MIX
1	B2	130	29.7	MARKET	1
2	B1	130	29.7	MARKET	3
3	B2	130	29.7	MARKET	3
4	C2	135	15.9	MARKET	3
5	B1	130	29.7	MARKET	3
6	C1	135	15.9	MARKET	3
7	B1	130	29.7	MARKET	4
8	B2	130	29.7	MARKET	4
9	B2	130	29.7	MARKET	4
10	B1	130	29.7	MARKET	1
11	B1	130	29.7	MARKET	1
12	B1	130	29.7	MARKET	4
13	B1	130	29.7	MARKET	4
14	B2	130	29.7	MARKET	1
15	B2	130	29.7	MARKET	3
16	B2	130	29.7	MARKET	3
17	B2	130	29.7	MARKET	3
18	C1	135	15.9	MARKET	4
19	C1	135	15.9	MARKET	4
20	C2	135	15.9	MARKET	2
21	C1	135	15.9	MARKET	2
22	C1	135	15.9	MARKET	2
23	F2	157	30.2	MARKET	1
24	F2	157	30.2	MARKET	2
25	F1	157	30.2	MARKET	1
26	E1	128	13.6	MARKET	3
27	E2	128	13.6	MARKET	3
28	E1	128	13.6	MARKET	2
29	E2	128	13.6	MARKET	2
30	A2	118	16.2	MARKET	4
31	B2	130	29.7	MARKET	1
32	B2	130	29.7	MARKET	1
33	C1	135	15.9	MARKET	2
34	C2	135	15.9	MARKET	2
35	C1	135	15.9	MARKET	2
36	C1	135	15.9	MARKET	2
37	C1	135	15.9	MARKET	2
38	B1	130	29.7	MARKET	4
39	C1	135	15.9	MARKET	3
40	C2	135	15.9	MARKET	3
41	B2	130	29.7	MARKET	4
42	A2	118	16.2	MARKET	4
43	A1	118	16.2	MARKET	4
44	C1	135	15.9	MARKET	2
45	C2	135	15.9	MARKET	2
46	C2	135	15.9	MARKET	2
47	A1	118	16.2	MARKET	4
48	B2	130	29.7	MARKET	4
49	H	49	N/A	SOCIAL	4
50	H	49	N/A	SOCIAL	4
51	H	49	N/A	SOCIAL	4
52	H	49	N/A	SOCIAL	4
53	K	85	N/A	SOCIAL	3
54	K	85	N/A	SOCIAL	3
55	K	85	N/A	SOCIAL	3
56	K	85	N/A	SOCIAL	3
57	J	61	N/A	SOCIAL	4
58	J	61	N/A	SOCIAL	4
59	J	61	N/A	SOCIAL	4
60	J	61	N/A	SOCIAL	4
61	J	61	N/A	SOCIAL	3
62	J	61	N/A	SOCIAL	3
63	J	61	N/A	SOCIAL	3
64	J	61	N/A	SOCIAL	3
65	J	61	N/A	SOCIAL	4
66	J	61	N/A	SOCIAL	4
67	J	61	N/A	SOCIAL	4
68	J	61	N/A	SOCIAL	4
69	L	85	N/A	SOCIAL	3
70	L	85	N/A	SOCIAL	3
71	L	85	N/A	SOCIAL	3
72	L	46	N/A	SOCIAL	4
73	L	46	N/A	SOCIAL	4
74	A2	118	16.2	MARKET	1
75	A2	118	16.2	MARKET	1
76	G1	156	16.4	MARKET	1
77	G1	156	16.4	MARKET	1
78	D	104	16.4	MARKET	2
79	D	104	16.4	MARKET	2
80	D	104	16.4	MARKET	2
81	D	104	16.4	MARKET	2
82	E2	128	13.6	MARKET	1
83	E2	128	13.6	MARKET	1
84	E1	128	13.6	MARKET	1
85	D	104	16.4	MARKET	3
86	D	104	16.4	MARKET	3
87	F2	157	30.2	MARKET	3
88	F1	157	30.2	MARKET	4
89	F2	157	30.2	MARKET	4
90	E1	128	13.6	MARKET	2
91	G2	156	16.4	MARKET	1
92	F2	157	30.2	MARKET	2
93	F2	157	30.2	MARKET	2
94	F1	156	30.2	MARKET	1
95	F2	156	30.2	MARKET	1
96	F1	156	30.2	MARKET	2
97	F1	104	30.2	MARKET	2
98	F2	157	30.2	MARKET	3
99	G2	156	16.4	MARKET	1

BOUNDARY TREATMENTS:

Refer to landscaping plans for full details on planting / species and maintenance. Refer to latest revisions of plans ldc2328-06 and ldc2328-07.

TYPE B.1:
1.0m brickwork wall (bricks to be chosen from the dwelling approved materials).

TYPE B.2:
1.8m high close boarded timber fence. On outer boundaries: The fence will have no footholds and the rails and posts will be positioned to face the properties/within the gardens for security

TYPE B.3:
Knee rail post and rail fencing

TYPE B.4:
Close boarded timber fencing from top of wall height to 1.8m high, posts set behind brick wall

Type G1:
Gates to access rear of properties - generally 1.8m high within close boarded timber fence where applicable

BOUNDARY HEDGE TYPES

Species	Root	Size (cm)	Density
HEDGE 1 <i>Ligustrum ovalifolium</i> 'Aureum'	BR	40-60	300mm Centres
HEDGE 2 <i>Lonicera nitida</i> 'Baggesens Gold'	5L	40-60	3 plants/m2
HEDGE 3 <i>Fagus sylvatica</i>	BR	40-60	300mm Centres

MATERIAL MIX KEY:

1 - Brick:	ibstock Ivanhoe Westminster
Tile:	Marley Edgemere (grey)
2 - Brick:	ibstock Ivanhoe Westminster
Tile:	Redland Fenland Pantile (red)
3 - Brick:	ibstock Ivanhoe Olde Village
Tile:	Redland Fenland Pantile (red)
4 - Brick:	ibstock Worsley Weathered
Tile:	Marley Edgemere (grey)

CYCLE STORAGE

All Plots with a garage will have the use of their garage for secure cycle storage.

For properties which do not have a garage - cycle storage is to be provided by securing a metal chain plate ring to a wall of the property (within rear gardens typically) at a height of 750mm above ground / slab level. This will allow for secure locking.

DRAWING ISSUES AND REVISIONS

12 Vickers Lane | South | Lincolnshire | LN11 9PZ

ldc LINCOLN DESIGN CONSULTANCY

11 01507 411155 | E: ldc@lincolndesignconsultancy.co.uk

PROJECT: Proposed Residential Development Keston Nursery

DATE: January 2019

TITLE: Proposed Site Plan

SCALE: 1:500

ORIGINAL SIZE: A1

DRAWING NUMBER: LDC2902-BR001G

Rev G: minor updates | 12.02.2021
Rev F: minor updates | 10.02.2021
Rev E: additional information | 05.02.2021
Rev D: Boundary / Materials info | 29.01.2021
Rev C: Dimensions outlined to boundaries
Rev B: Social Housing Outlined
Rev A: Site Plan updated & Acoustic Notes added

All details and specifications on this drawing are in relation to the specific project and must not be reproduced without written consent. The contractor is responsible for taking and checking all dimensions on site prior to commencement and reporting back to the architectural consultant any discrepancies. All materials specified on this drawing are to be used in strict accordance with manufacturers written instructions and current codes of practice.

All details and specifications on this drawing are in relation to the specific project and must not be reproduced without written consent. The contractor is responsible for taking and checking all dimensions on site prior to commencement and reporting back to the architectural consultant any discrepancies. All materials specified on this drawing are to be used in strict accordance with manufacturers written instructions and current codes of practice.