


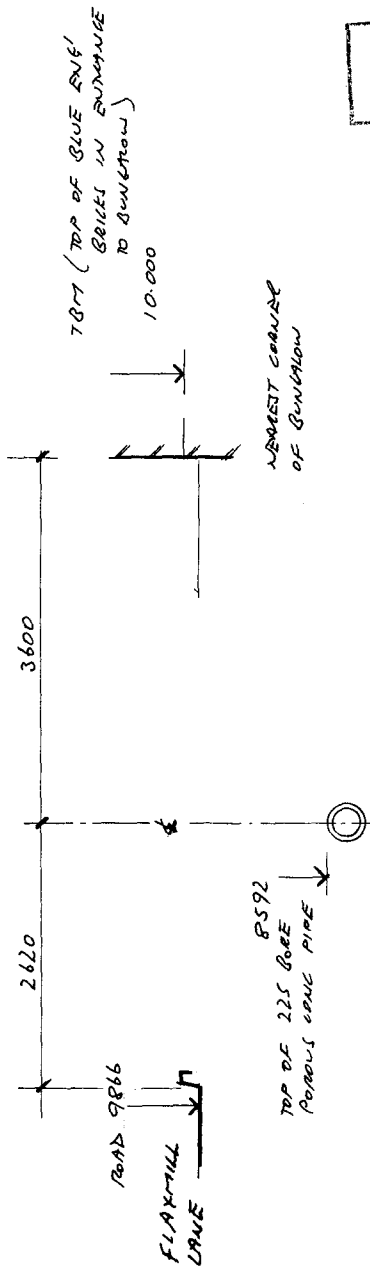



DETERMINED
PLAN

THE PIPED SEWER RUNNING UNDER THE SITE PARALLEL TO
FLAXMILL LANE IS UNDER THE OWNERSHIP OF A.S. BOOR, BUT
UNDER AN AGREEMENT WITH THE W.D.S.B. THEY WOULD
MAINTAIN THE SEWER IN BERRAN FOR A.S. BOOR GIVING
PERMISSION FOR THEM TO RUN A PIPED SEWER (FROM
SALLYWAY WALK) UNDER THE SITE & INTO THE MAINHOLE
SHOWN ON THE SOUTHERN MAP OF THE SITE.

IF PERMANENT RESTRICTION IS SECURED THE FOUNDATIONS
WILL BE SECURED BY A STRUCTURAL ENGINEER DUE
TO THE PROBABLE BENT OVER MASS STAINED - IF THIS
IS A PROBLEM COULD THE FOUNDATION DESIGN BE PART
OF A CONSULTATION ON THE APPROVAL?


PROPOSED SACHE AT
FLAXMILL LANE, PINCHBECK.
MR & MRS A.S. BOOR

11-8-98

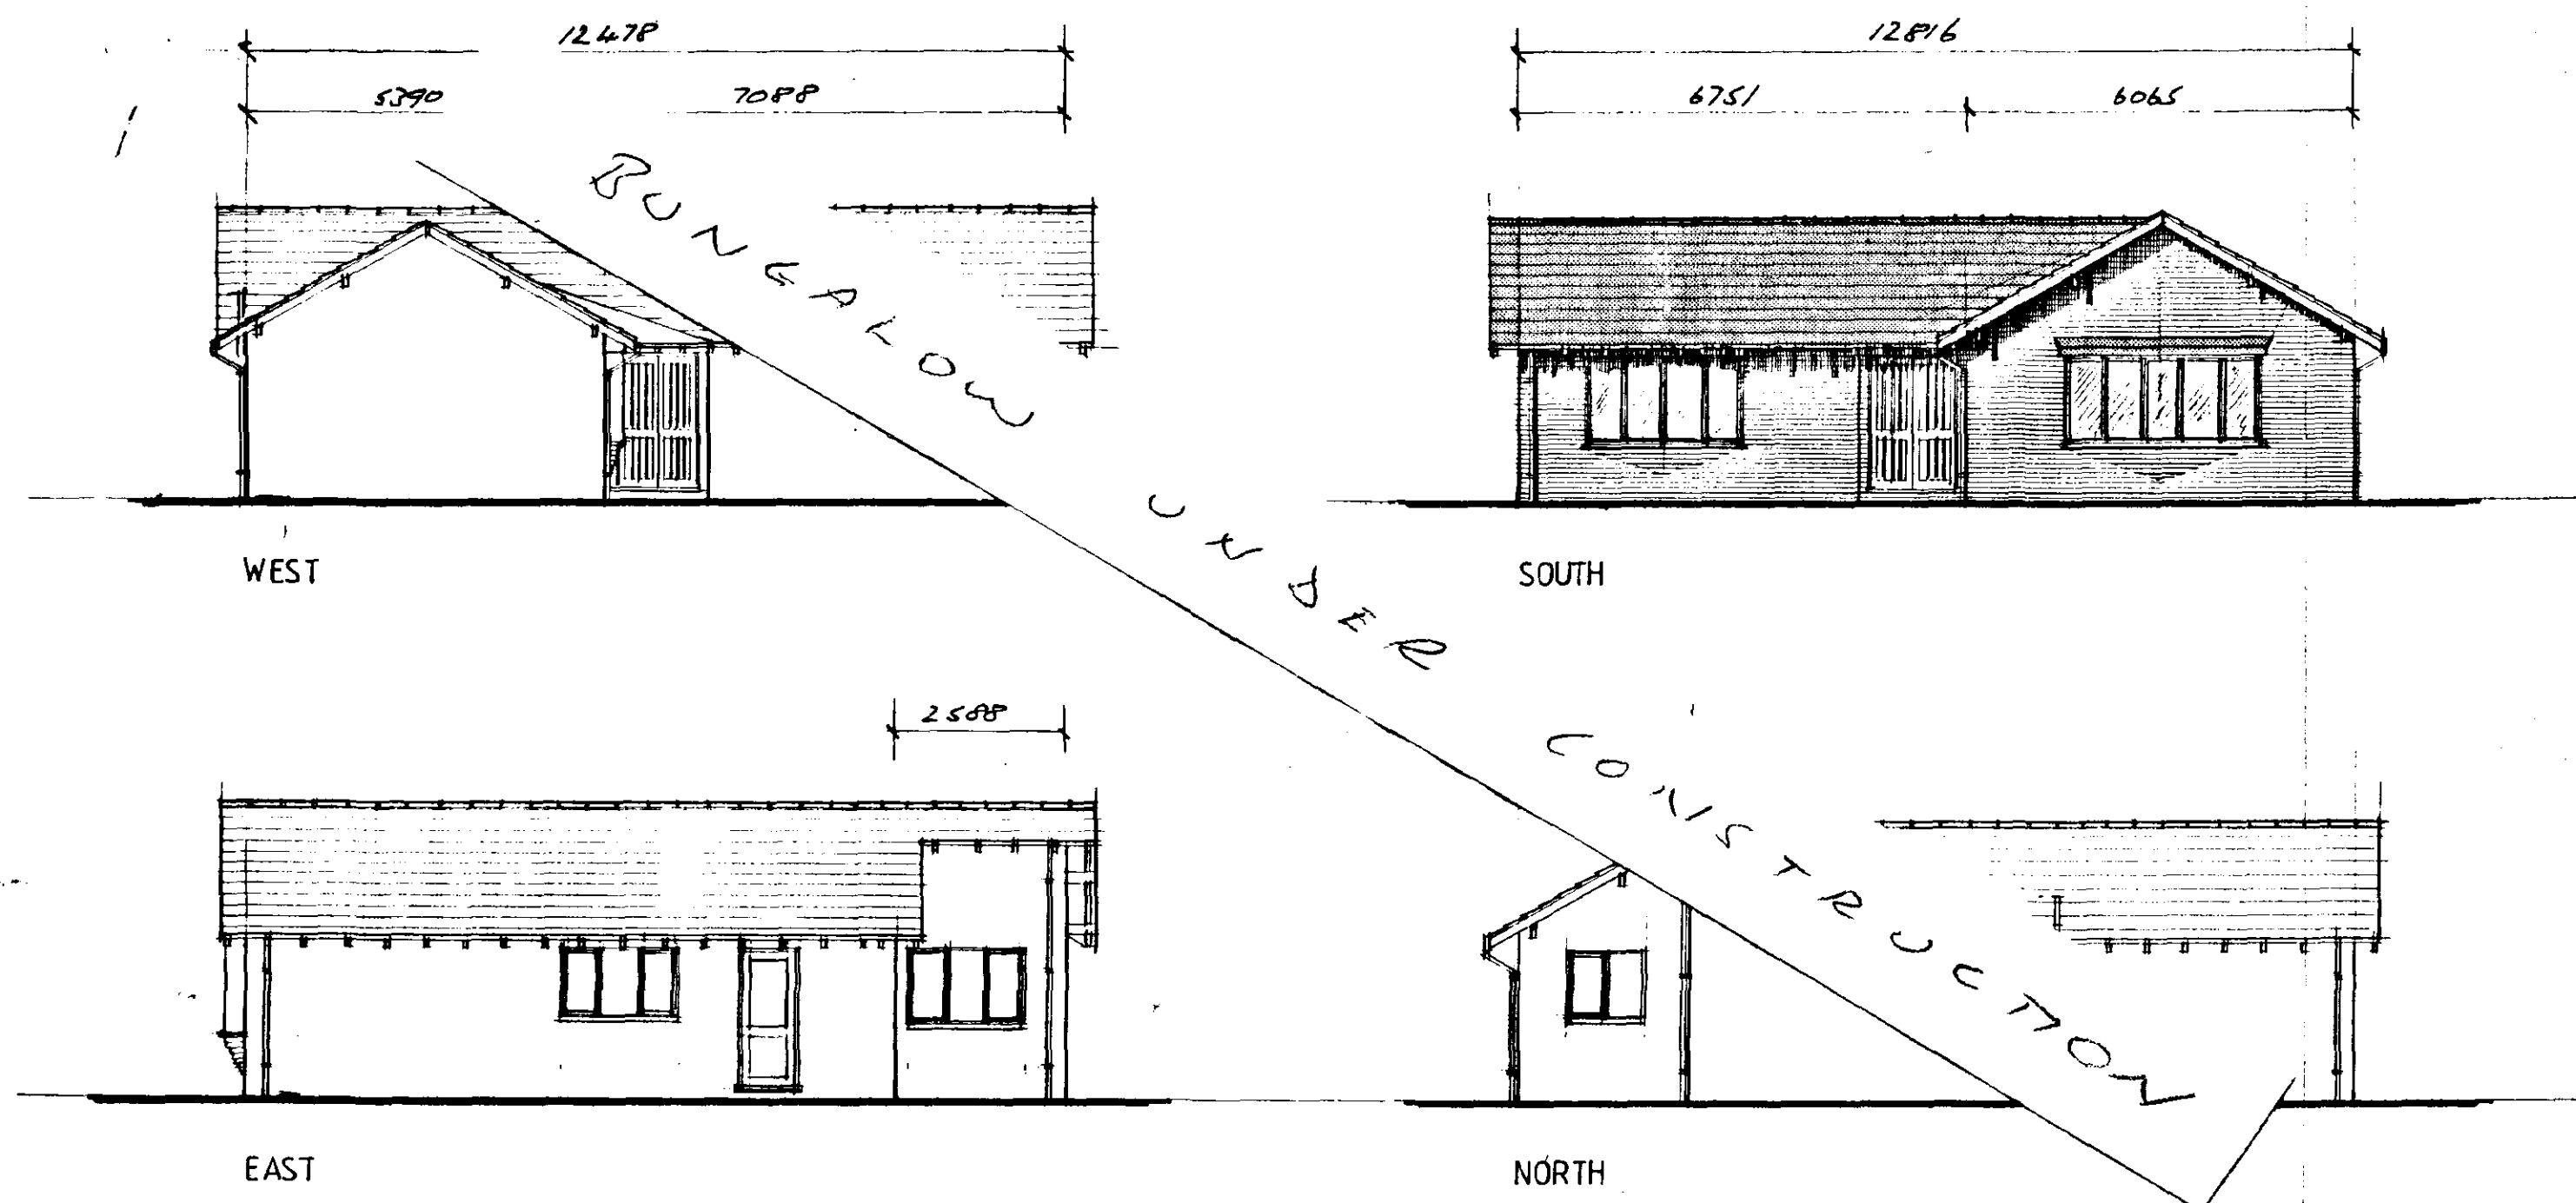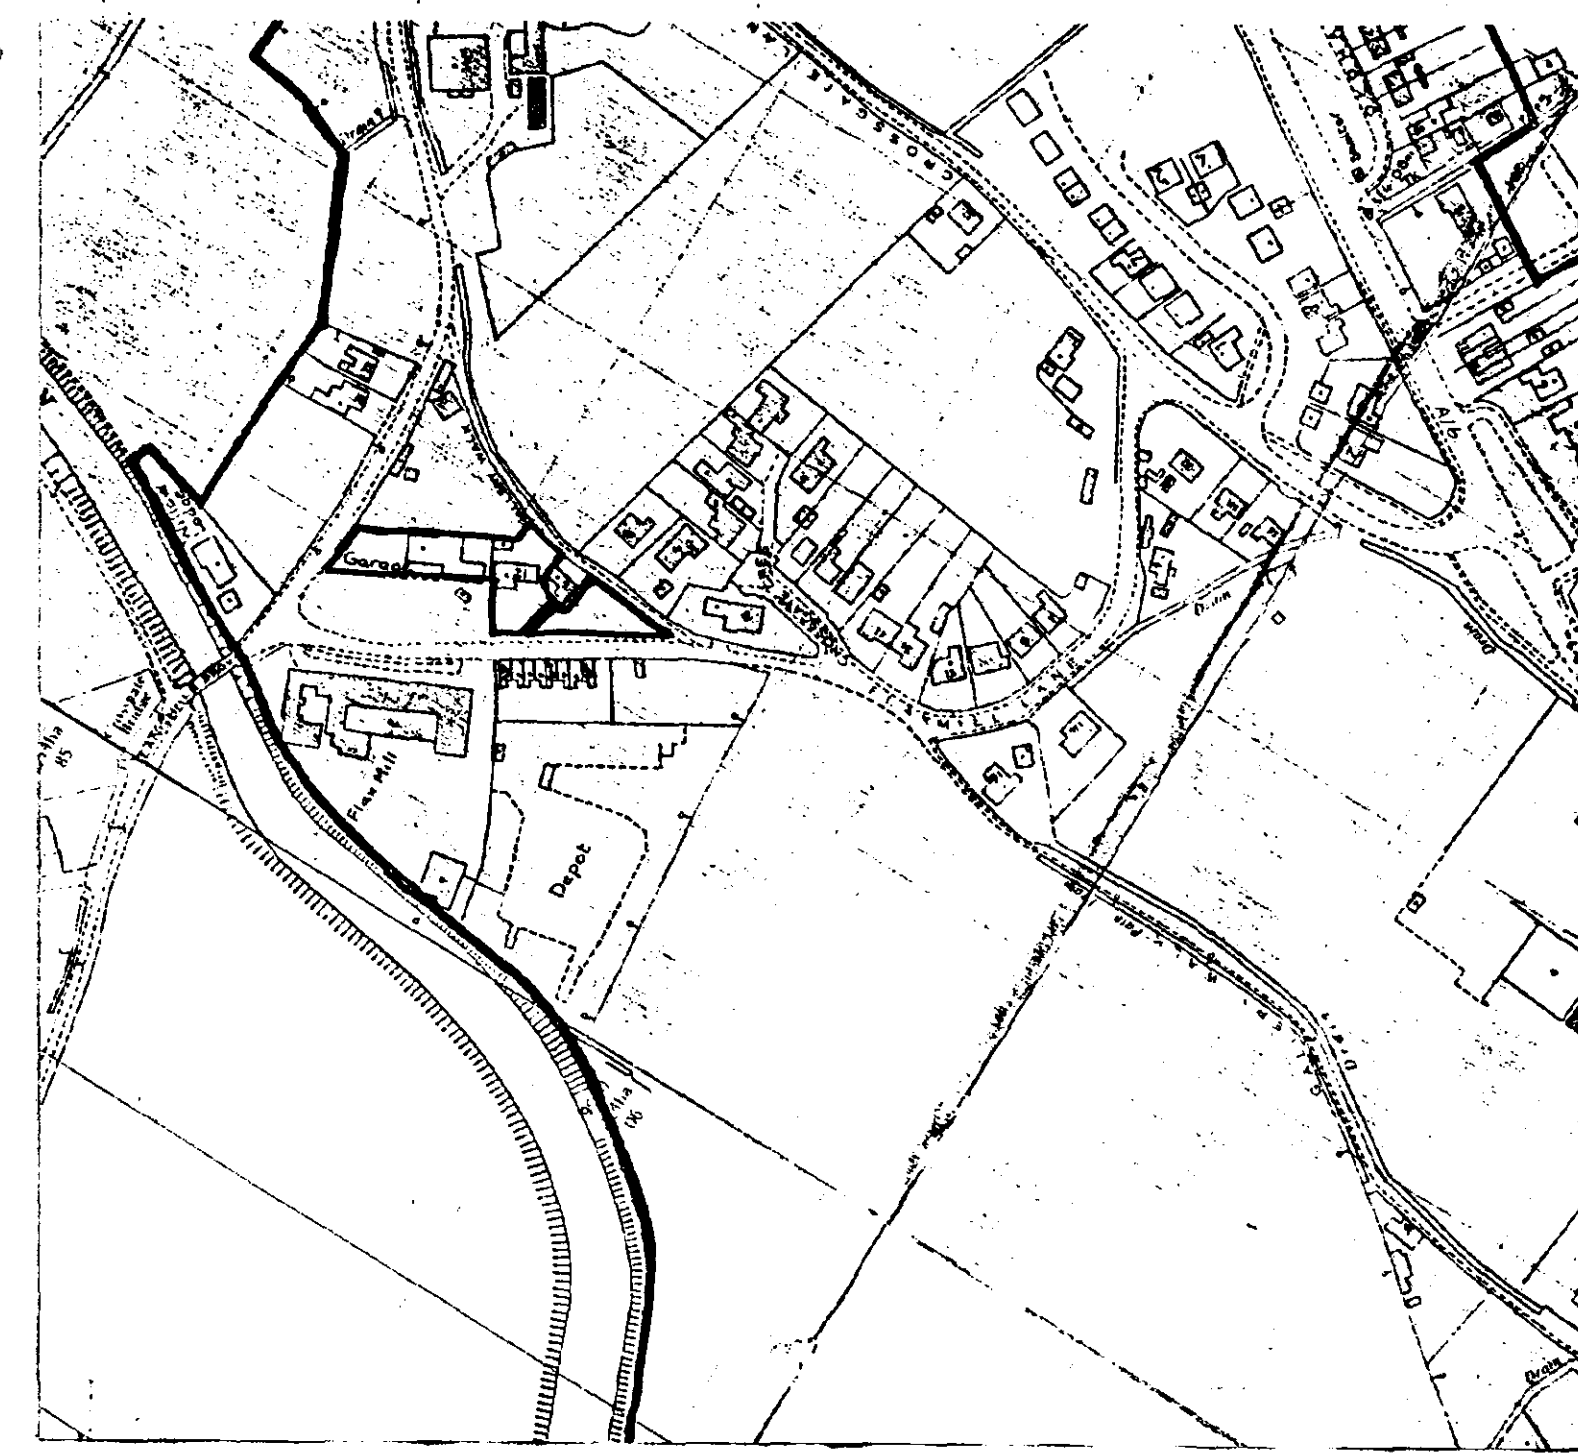


LOCATION PLAN scale 1:2500


MATERIAL SPECIFICATION
 BRICKS RED TINT TO BE PAINTED WITH
 ANTI-ALGAE PAINT
 TILES GREY SMOOTH FLAT CONCRETE
 INTERLOCKING TILES
 WINDOWS BROWN P.V.C.
 DOORS BROWN P.V.C.
 DRIVE BRICK PAVING COLORED TO BE PAINTED

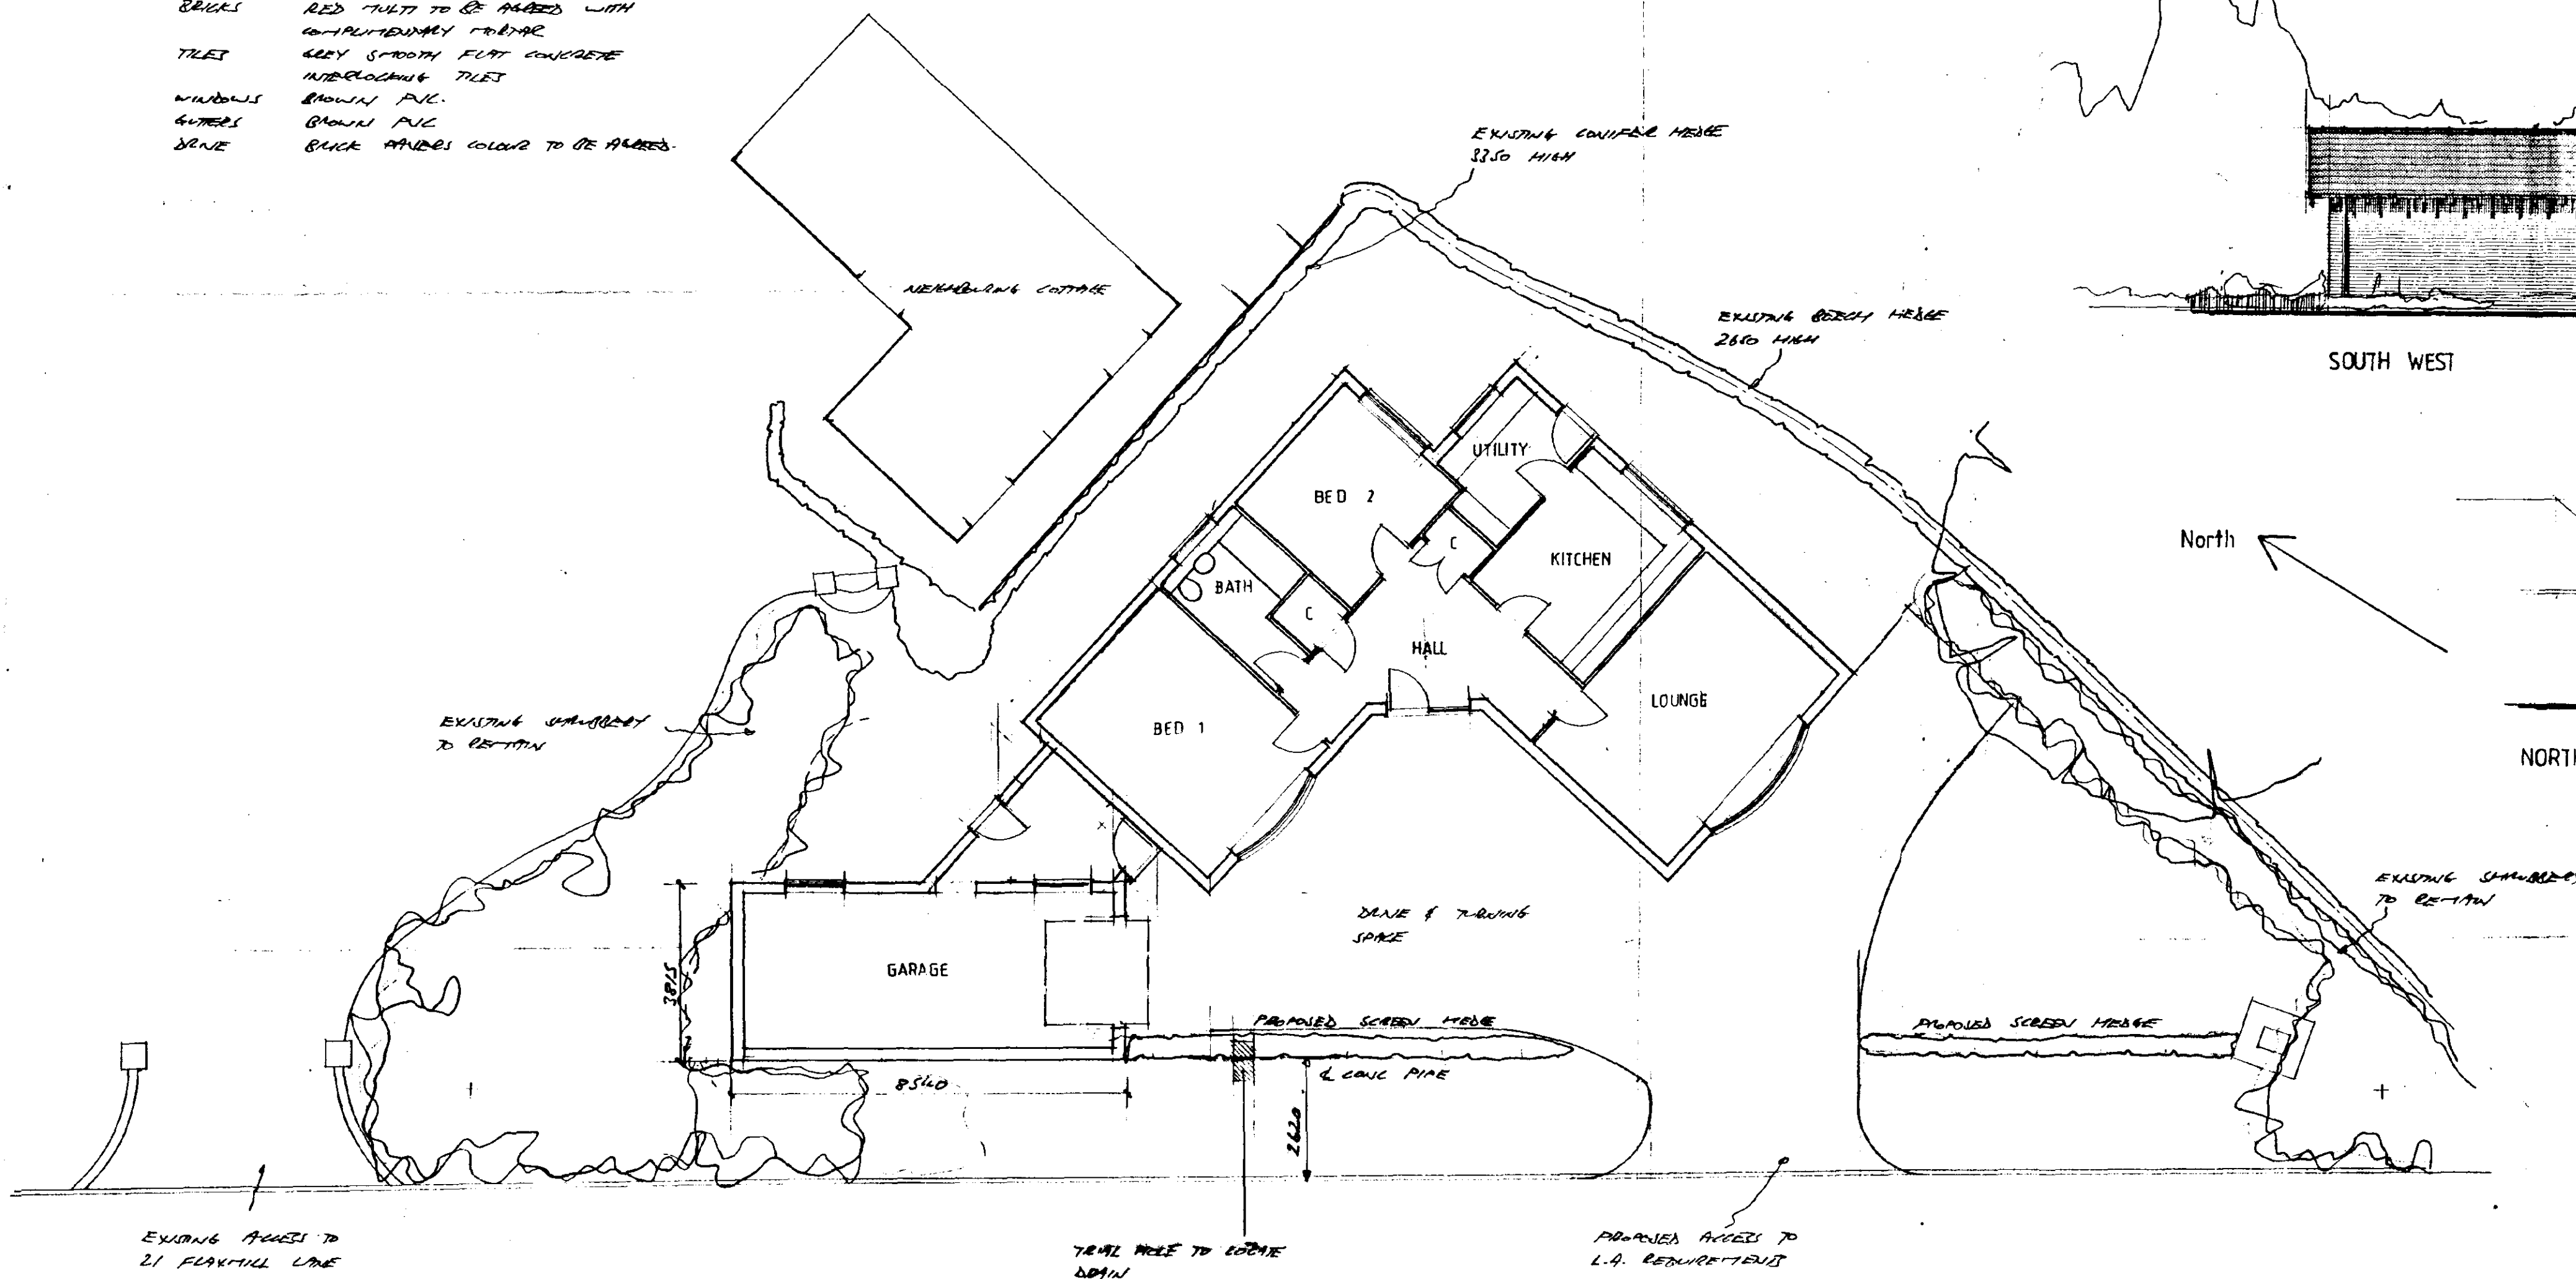


SITE & FLOOR PLAN scale 1:100

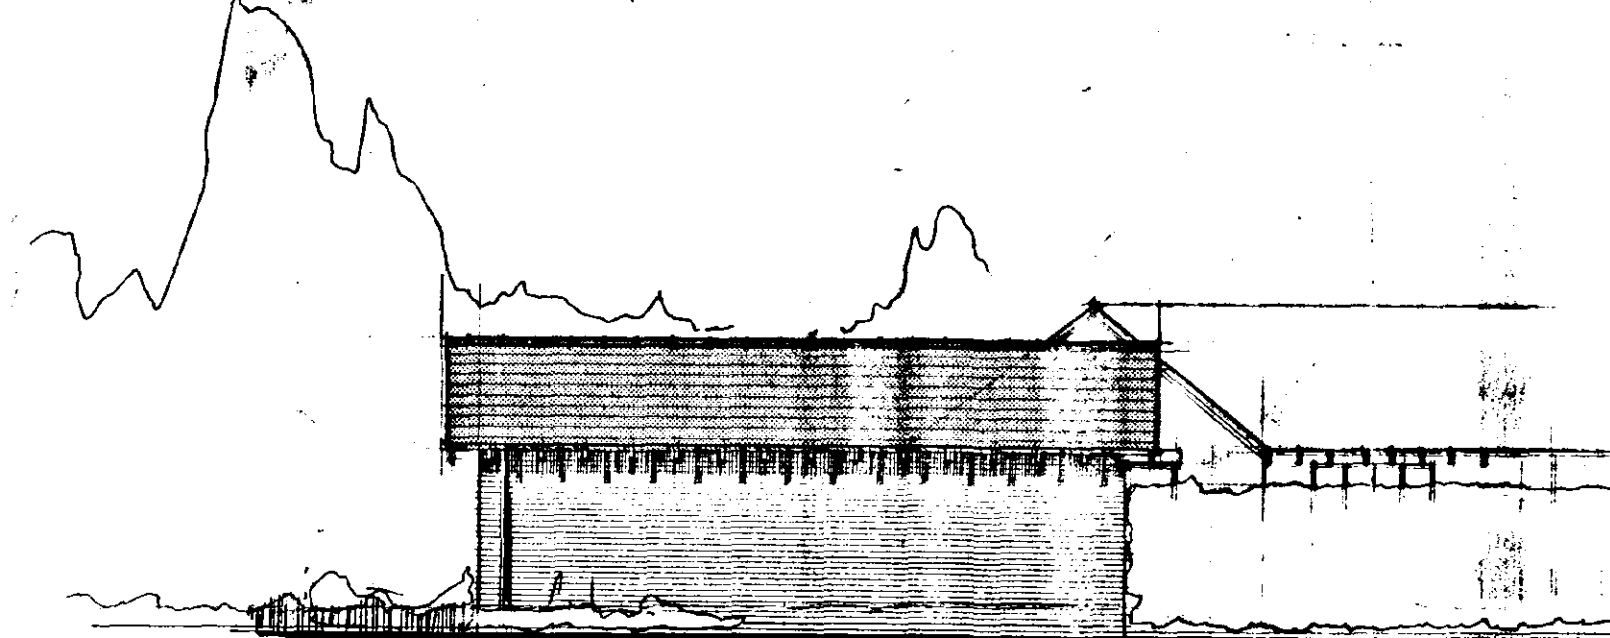

SOUTH WEST

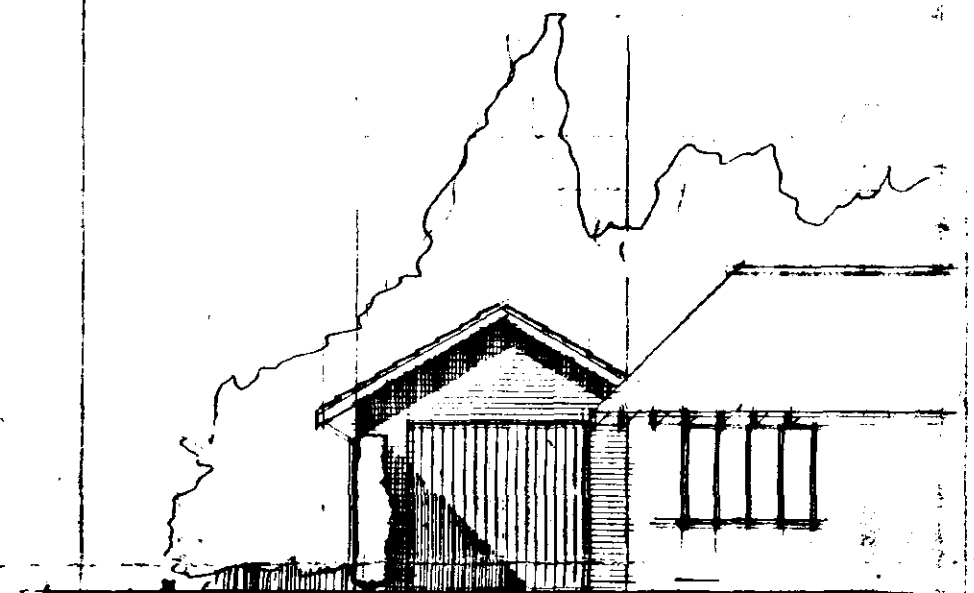

SOUTH EAST
 PAVED DRIVE

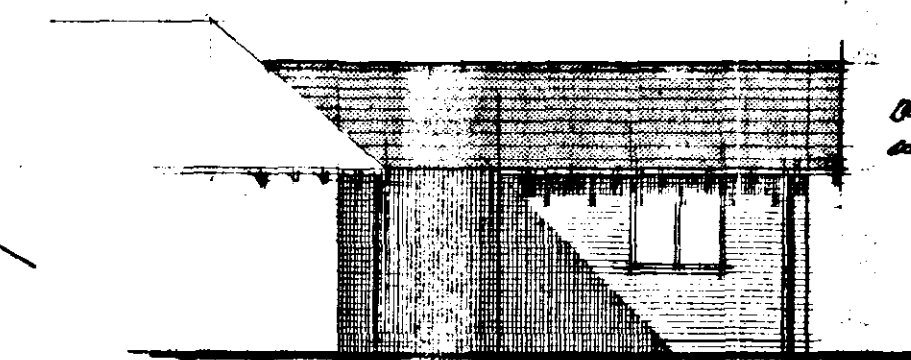

NORTH EAST



NORTH WEST
 PAVED DRIVE

15 AUG 1996
 198198

PROPOSED BUNGALOW AT
 FLAXMILL LANE PINCHBECK
 FOR
 MR & MRS A.D. BOOR
 FULL PLANNING

scale 1:2500 drwg 2229-6
 1:100

date FEB 96

11.8.96 REV A AND GARDEN
 11.8.96 REV B AND TRAIL WALK