



FRONT ELEVATION




SIDE ELEVATION




REAR ELEVATION




SIDE ELEVATION

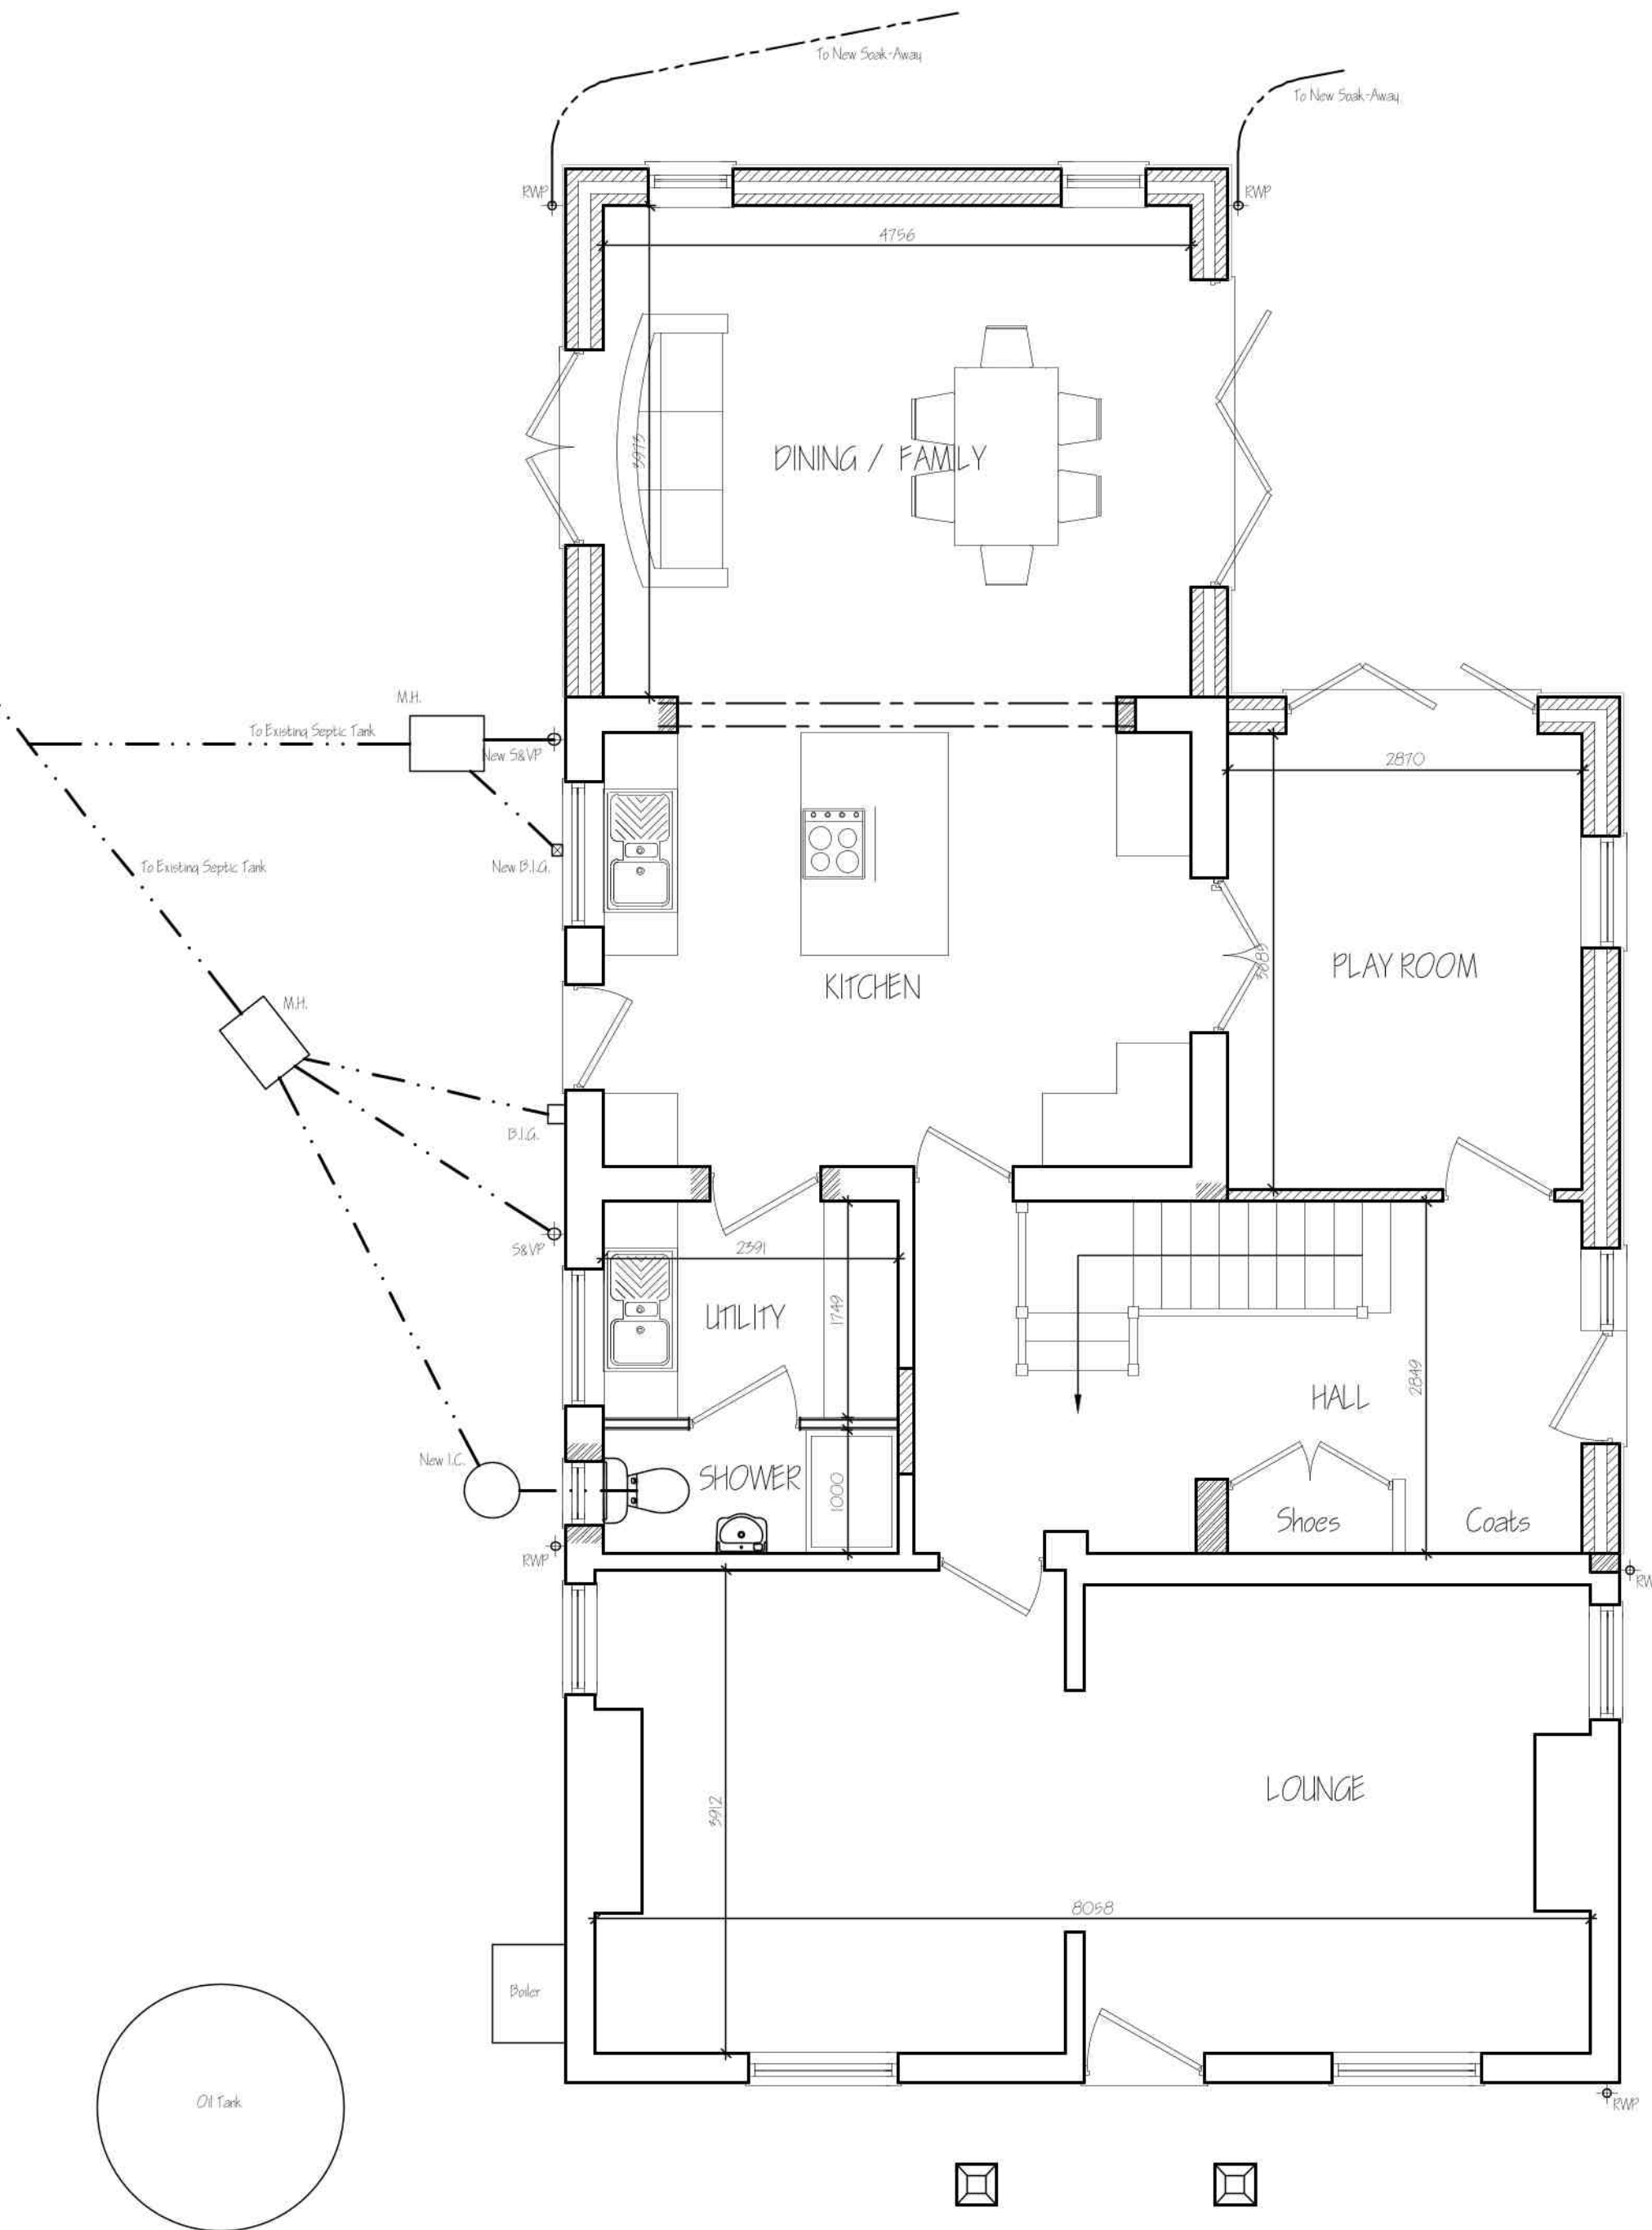

GROUND FLOOR PLAN

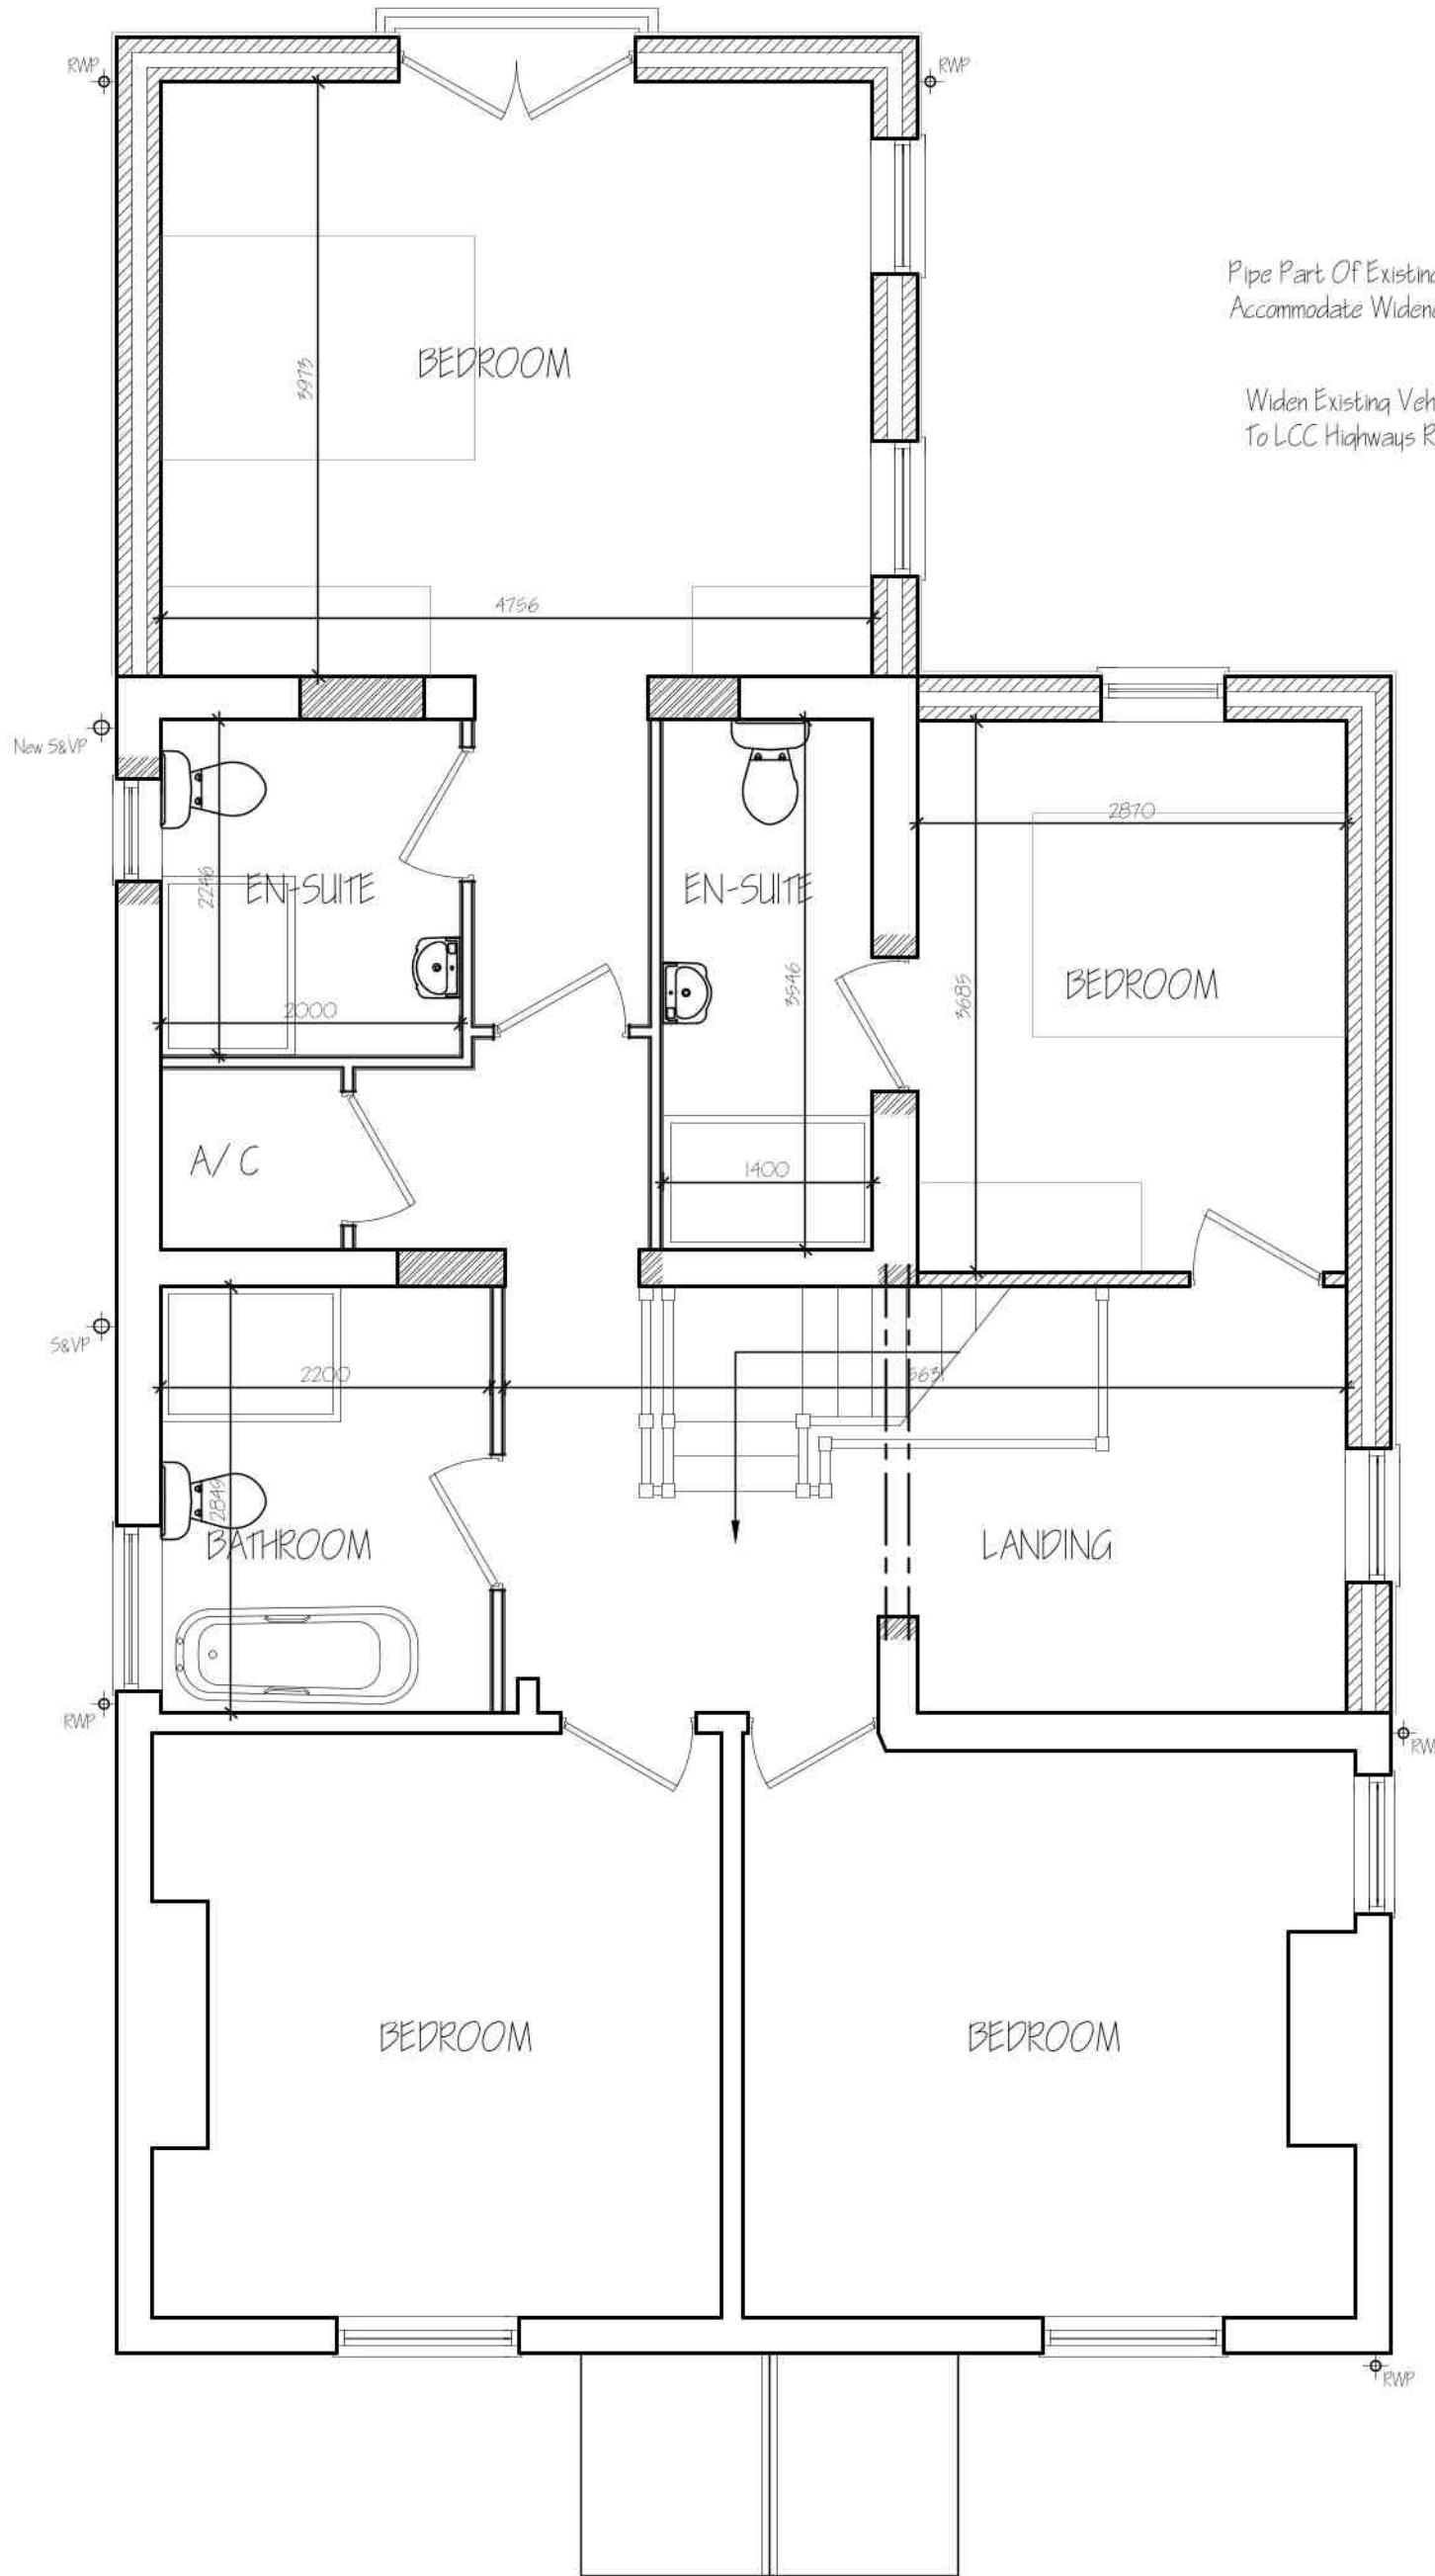

FIRST FLOOR PLAN

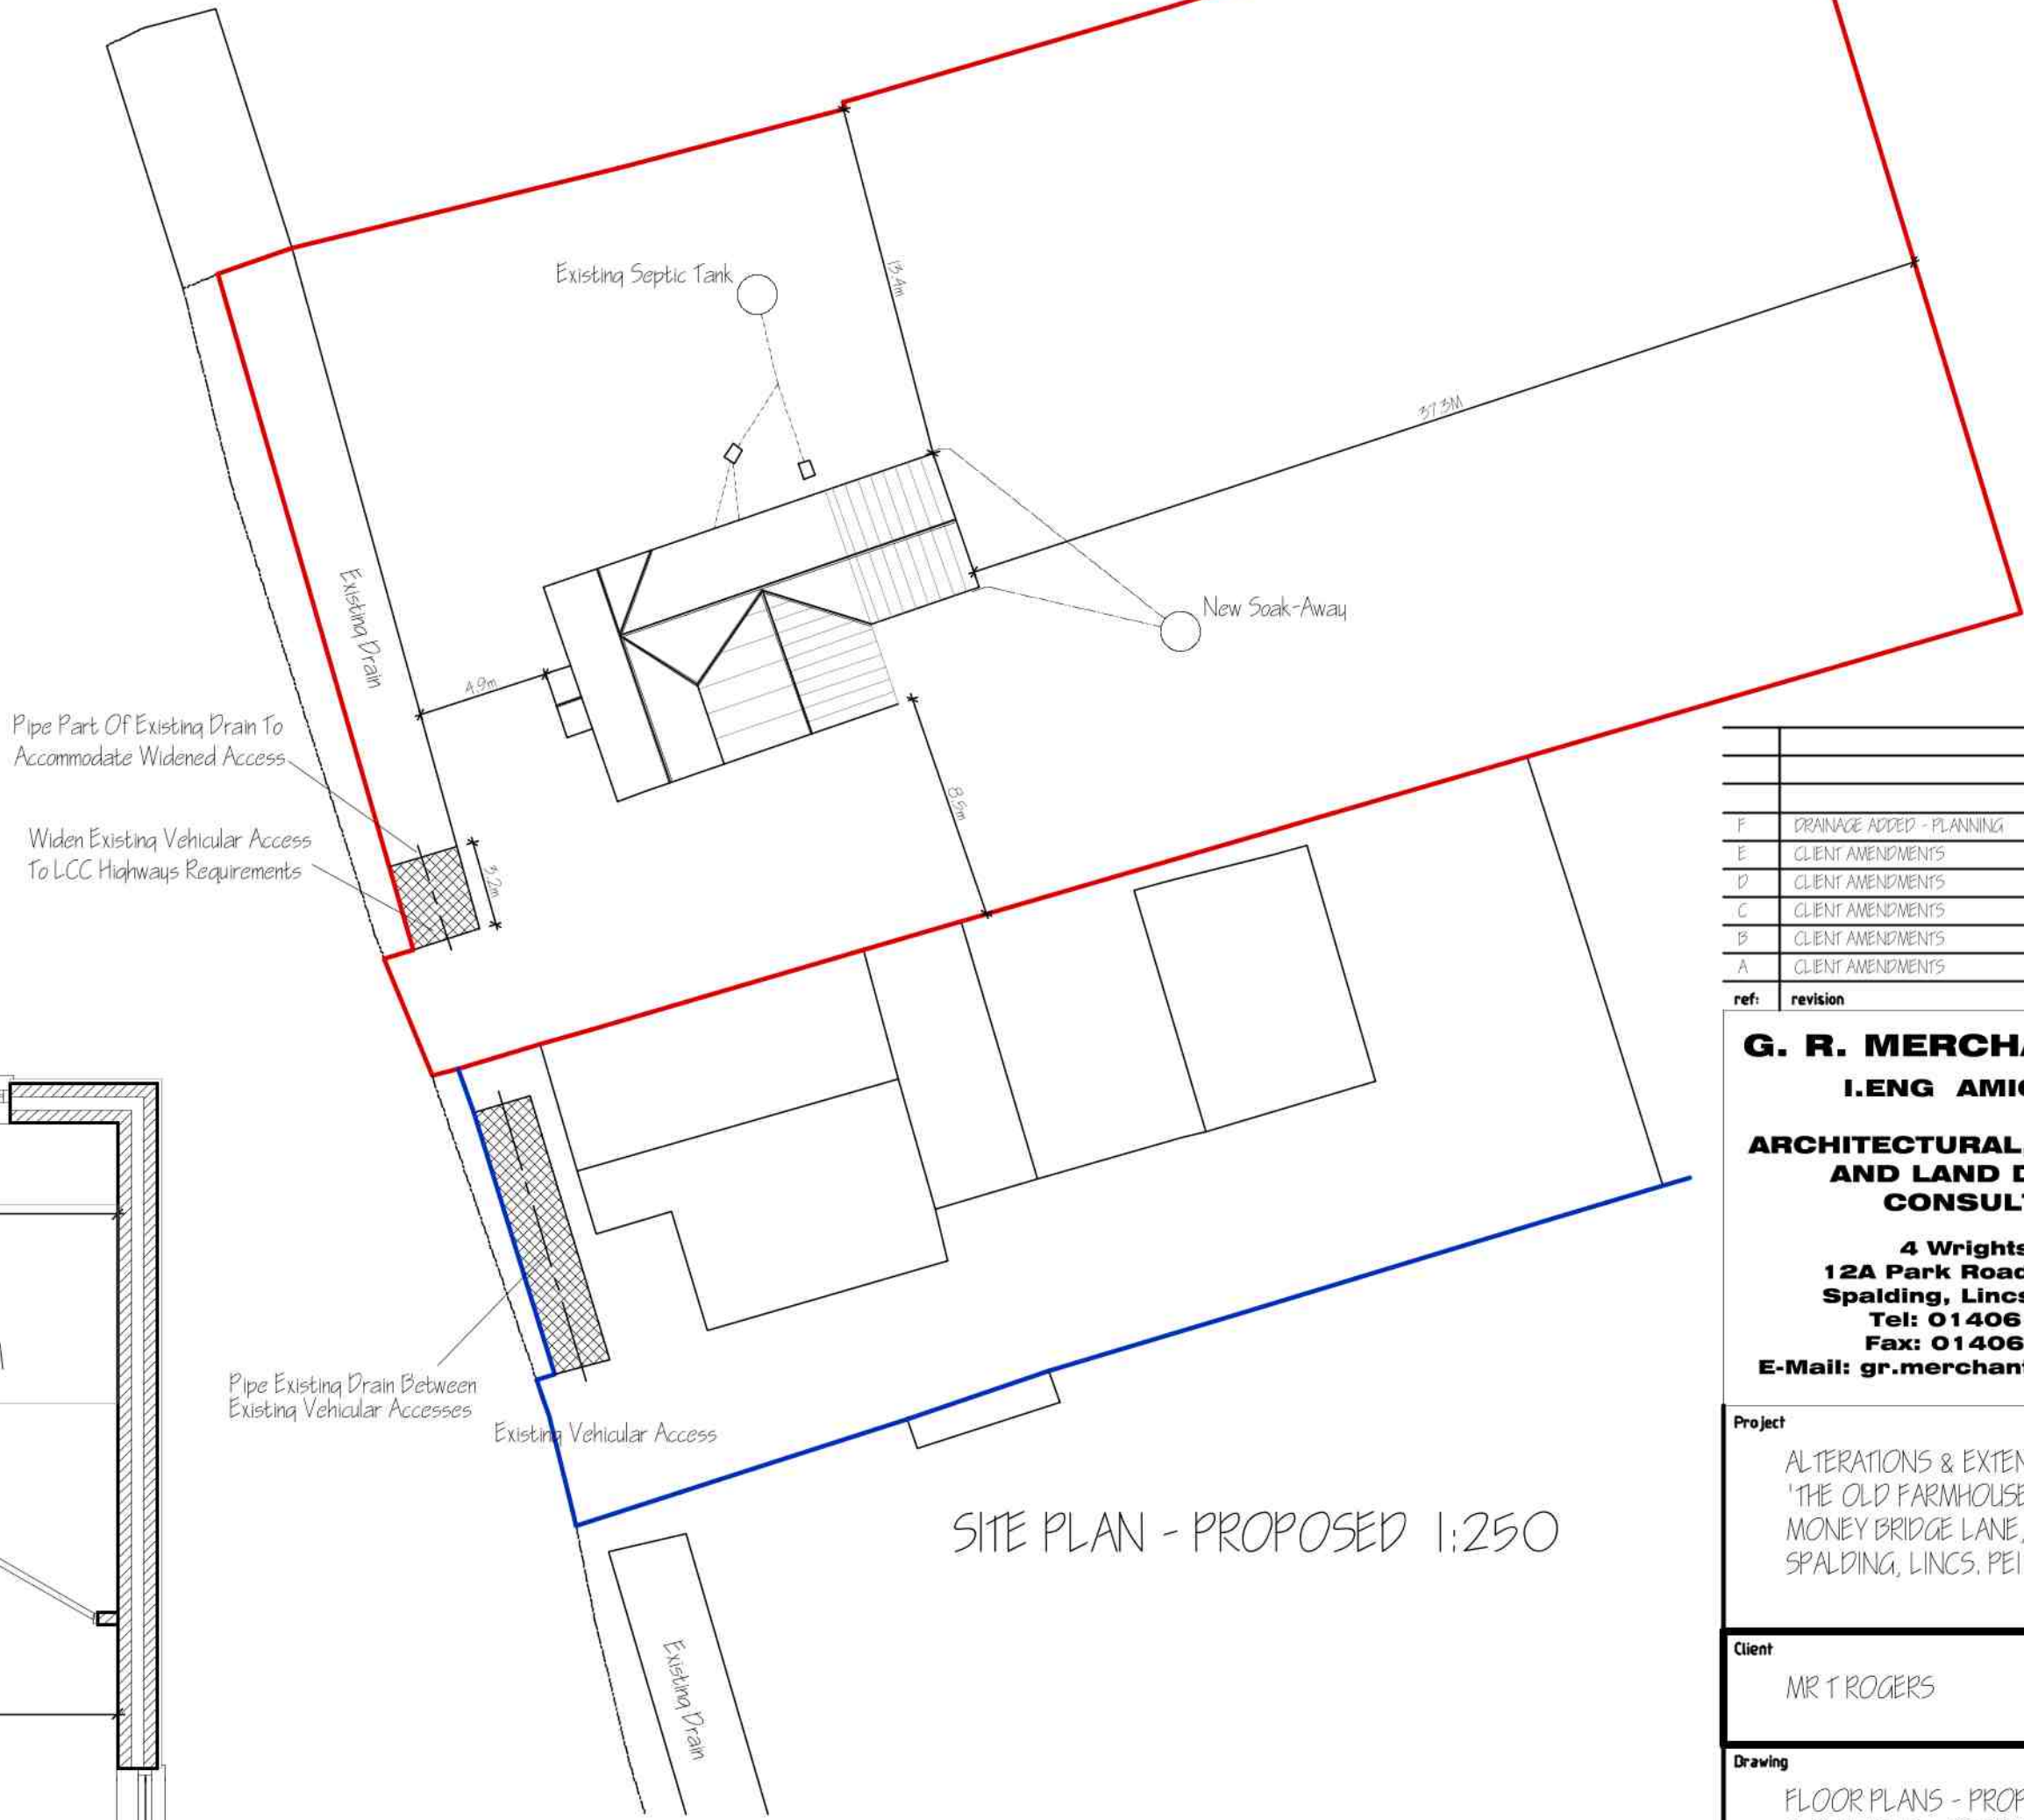

SITE PLAN - PROPOSED 1:250

MATERIALS SCHEDULE

Walls: Lower - Render - Light Grey
Upper - Composite Horizontal Cladding - Dark Grey
Roof: Slate To Match Existing
Windows: UPVC - White
Doors: Aluminium - Grey
Rainwater Goods: UPVC - Black - To Match Existing

ref:	revision	date
F	DRAINAGE ADDED - PLANNING	APR 2023
E	CLIENT AMENDMENTS	FEB 2023
D	CLIENT AMENDMENTS	FEB 2023
C	CLIENT AMENDMENTS	FEB 2023
B	CLIENT AMENDMENTS	FEB 2023
A	CLIENT AMENDMENTS	FEB 2023

G. R. MERCHANT LTD.
I.ENG AMICE FIWO
**ARCHITECTURAL, STRUCTURAL
AND LAND DRAINAGE
CONSULTANTS**
4 Wrights Mews
12A Park Road, Holbeach,
Spalding, Lincs. PE12 7EE
Tel: 01406 490800
Fax: 01406 425744
E-Mail: gr.merchant@btconnect.com

Project
ALTERATIONS & EXTENSION
'THE OLD FARMHOUSE'
MONEY BRIDGE LANE, PINCHBECK
SPALDING, Lincs. PE11 3SB

Client
MR T ROGERS

Drawing
FLOOR PLANS - PROPOSED
ELEVATIONS - PROPOSED
SITE PLAN - PROPOSED

Job Ref.
4094-22

Drawing No.
02F

Date
DEC 2021

Drawn
SLB

Scales
1:50, 1:100 (Unless Otherwise Stated)

DO NOT SCALE FROM THIS DRAWING
This drawing is copyright and may not be altered, traced, photographed or used for any other purpose other than that for which it is issued. The General Contractor is to check all dimensions on site and report any discrepancies to the Architect. All details shown on this drawing including foundations are based upon typical site conditions related to the area. No responsibility can be accepted for abnormal conditions which may be discovered during construction unless reported to the Architect so that design amendments may be considered. Site and surveys are recommended in respect of foundations to establish specific site conditions before foundation work is undertaken. This drawing is limited in the amount of information contained and does not purport to contain a full specification of the works. It is solely for the purpose of obtaining Planning / Building Regulation approval. This drawing must not be used as a contract document alone. The works will not be supervised or inspected on site by G.R. Merchant or any representative thereof. It is the client or their appointed agents responsibility to control workmanship, substitution of materials, adherence to specification, selection to contract and materials to be used unless otherwise stated and all components and materials etc. to be used fitted and installed etc. in strict accordance with manufacturers instructions and relevant code of practice. Materials shall conform to appropriate British standard specification or BBA certificate or European code equivalent. The Employer/Client shall ensure that the selected contractor is competent with and adopts all measures necessary to achieve compliance with Health and Safety legislation for Building sites and Work places. The Employer/Client is advised that should the works need to comply with the Construction Design and Management Regulations an independent Planning Supervisor will be required. The works shall comprise of all that is shown on the drawing and details. Work that may not specifically be shown but may be reasonably inferred as necessary to carry out the works shall be deemed to be included. It is the client/land owners responsibility to be aware of the Party Wall etc. Act 1996, when building in close proximity to adjoining neighbours boundaries.