



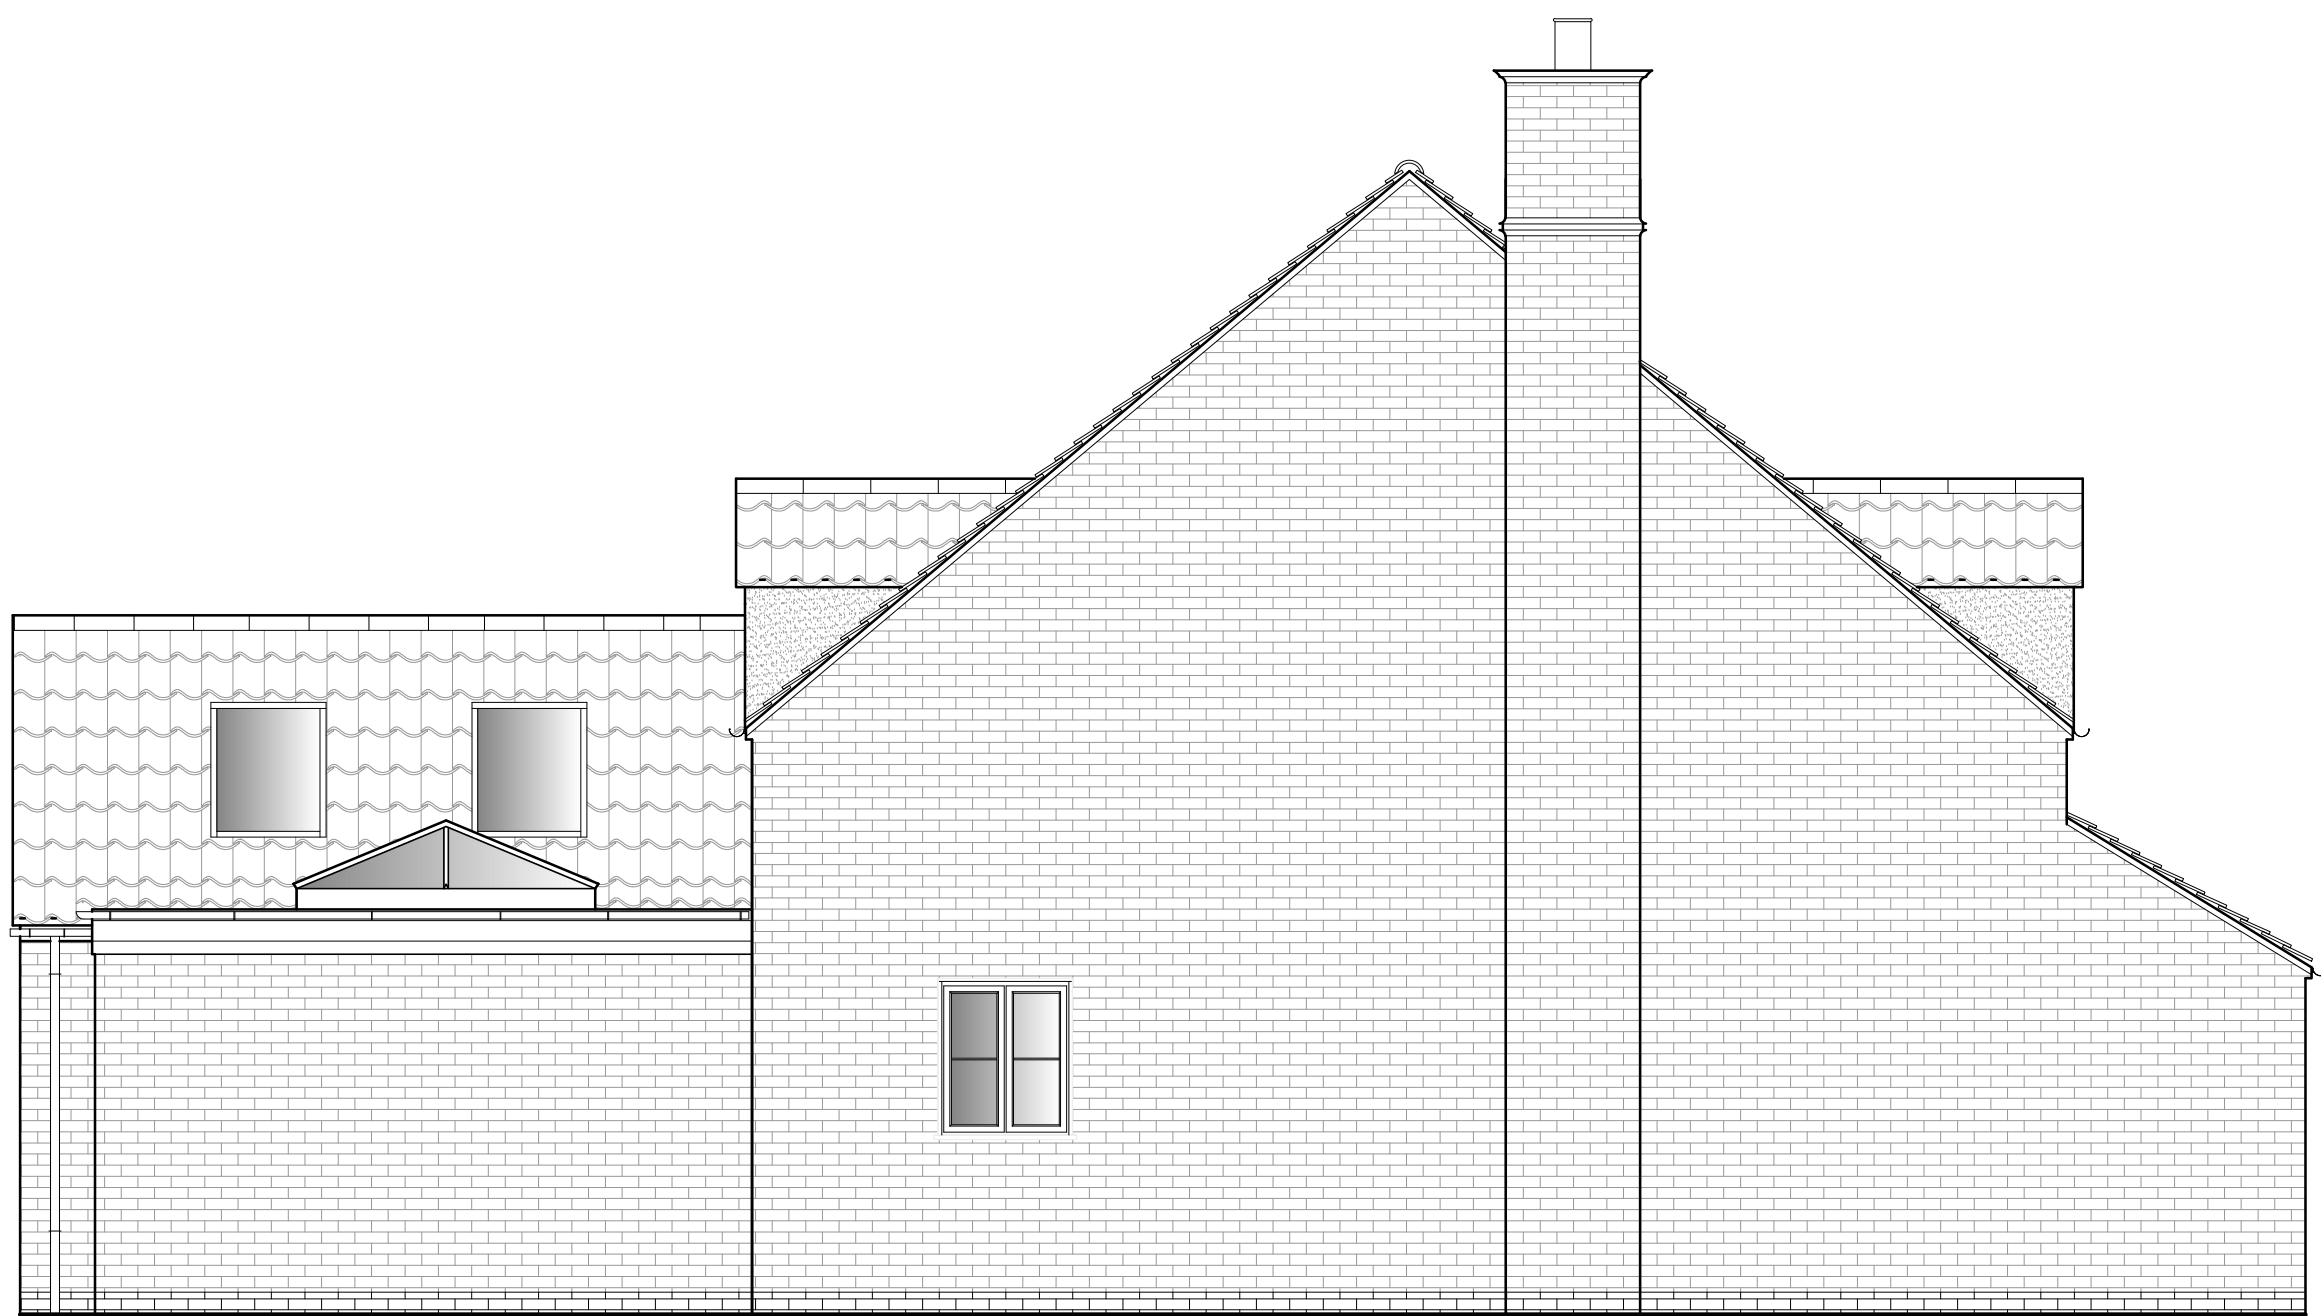

PROPOSED SIDE ELEVATION



PROPOSED REAR ELEVATION

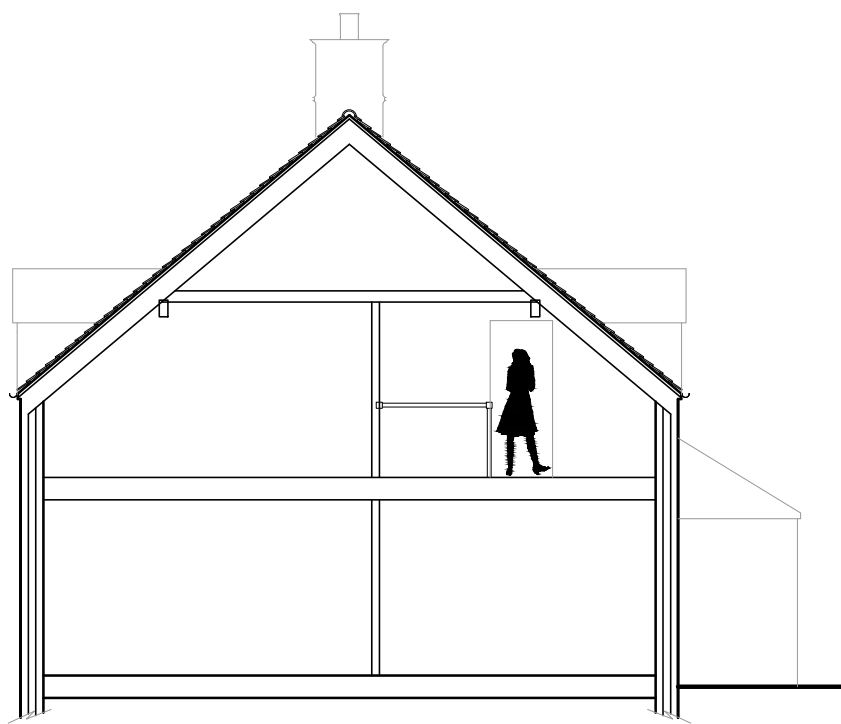

SIMPLE SECTION



PROPOSED FRONT ELEVATION



PROPOSED SIDE ELEVATION

NOTES: DO NOT SCALE. ALL DIMENSIONS MUST BE CHECKED ON SITE.			
THIS DRAWING IS COPYRIGHT AND CONTAINS CONFIDENTIAL INFORMATION. IT MAY NOT BE REPRODUCED OR CIRCULATED IN ANY FORM OR BY ANY MEANS WITHOUT THE WRITTEN CONSENT OF PLAN-IT DESIGN.			
Client: MRS T RODGERS			
Job Title: New Dwelling			
Drawing Title: PROPOSED ELEVATIONS			
Site Address: Land at North Drove Pode Hole Spalding LINCOLNSHIRE PE10			
Scale: 1 : 50	Date: 22/01/2018	Drawn By: J	Revision:
Drawing No.: TR/ND/102			
RICHMOND HOUSE, MAIN ROAD, LONG BENNINGTON, NOTTINGHAMSHIRE NG23 5JR			
Id: 01400283166 plevindsign.co.uk			
PLAN-IT DESIGN			