




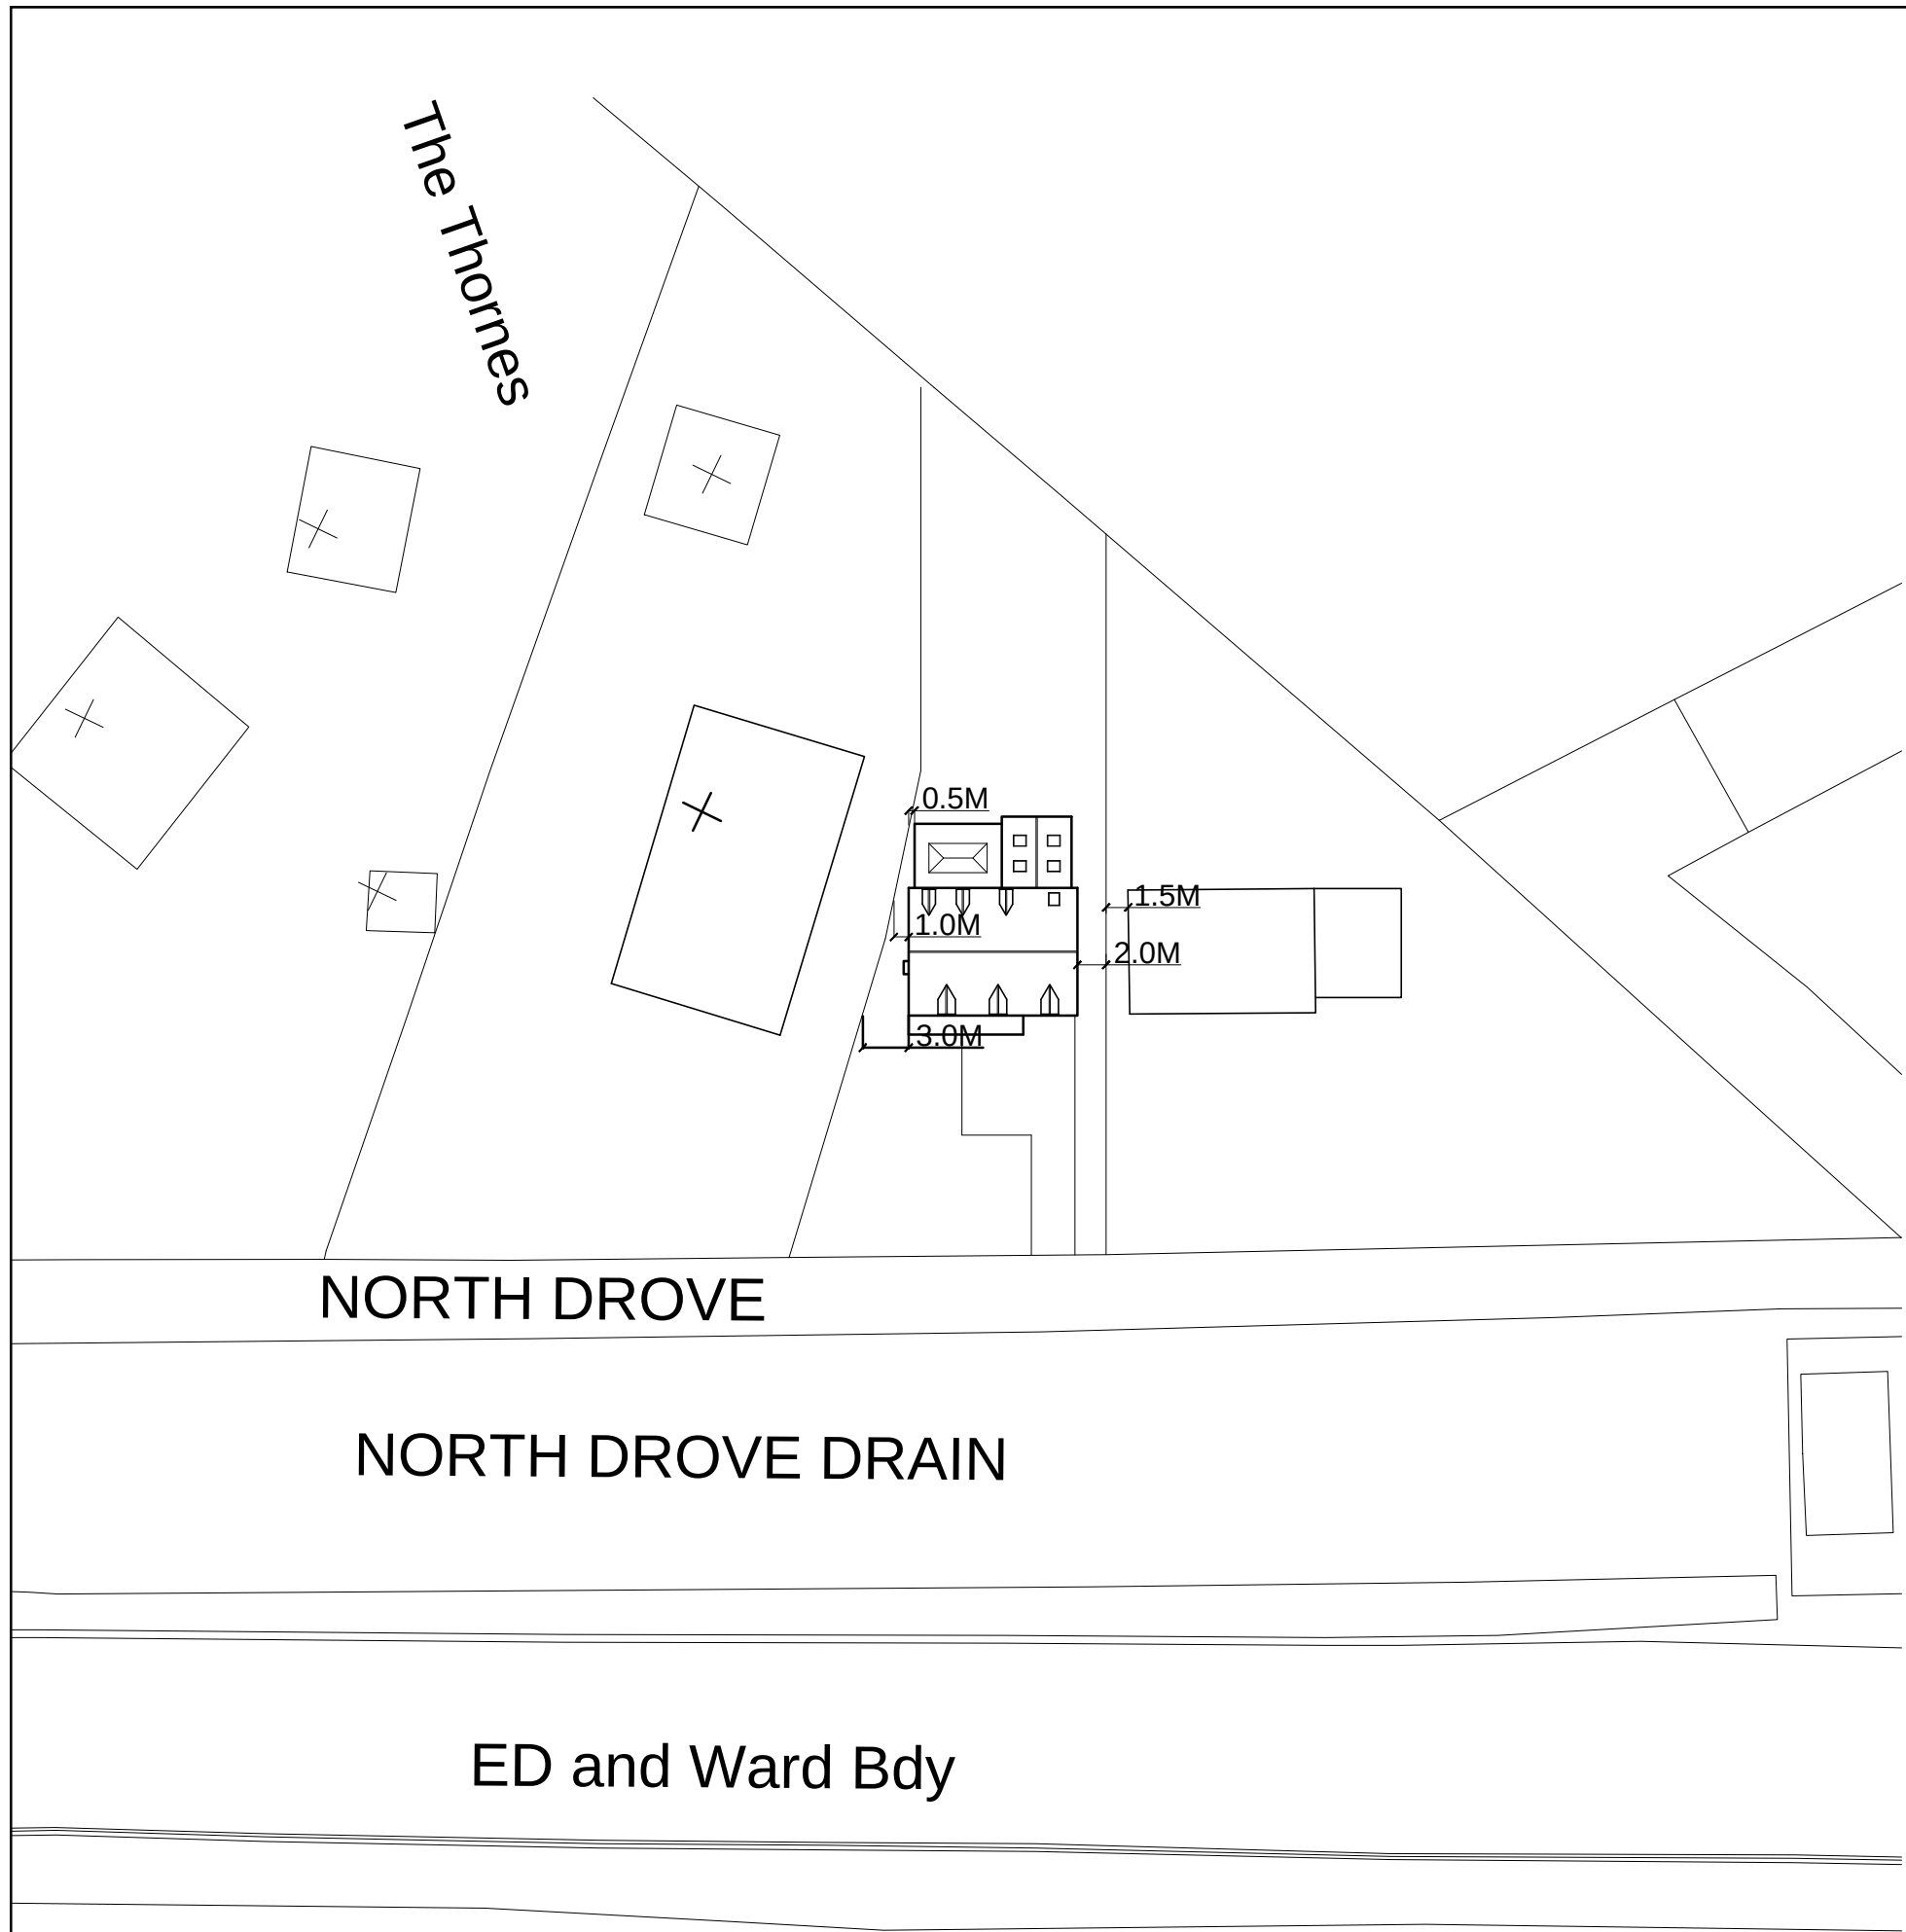


PROPOSED BLOCK PLAN

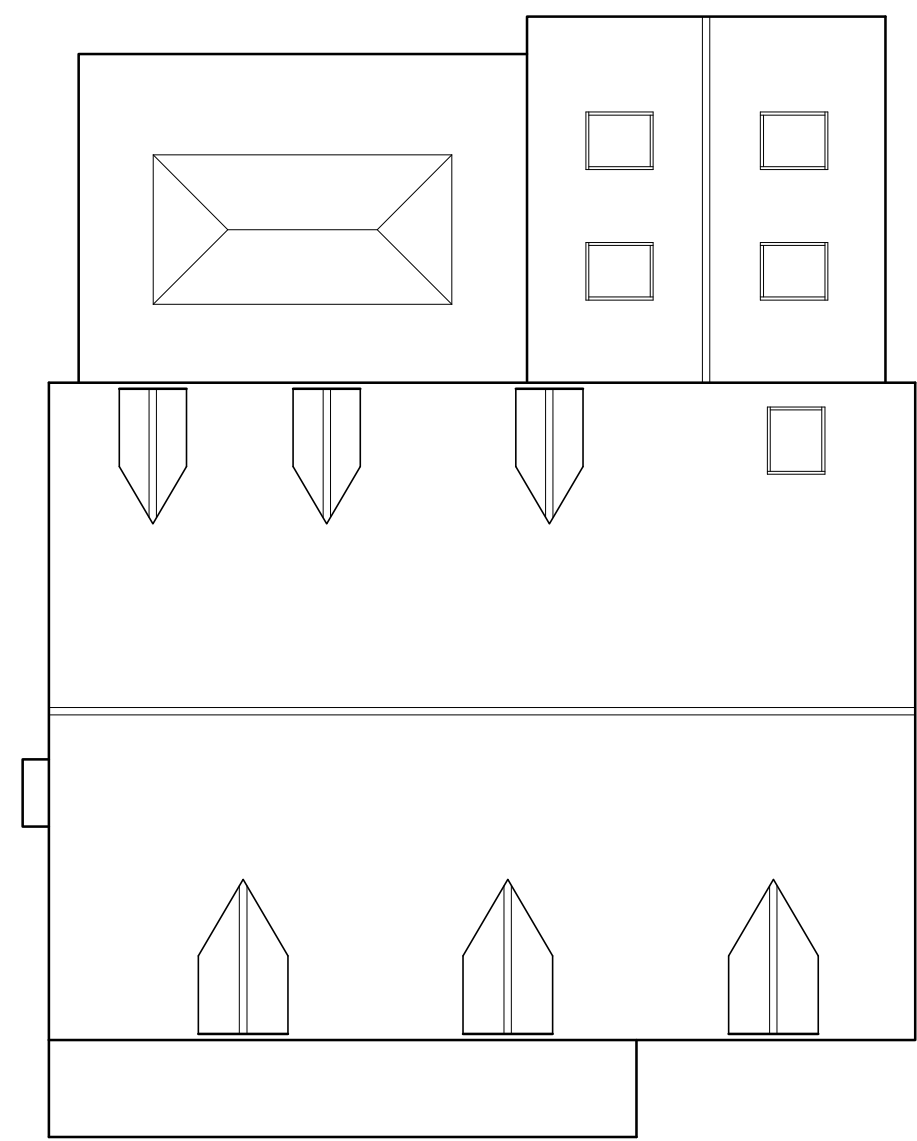

PROPOSED ROOF PLAN

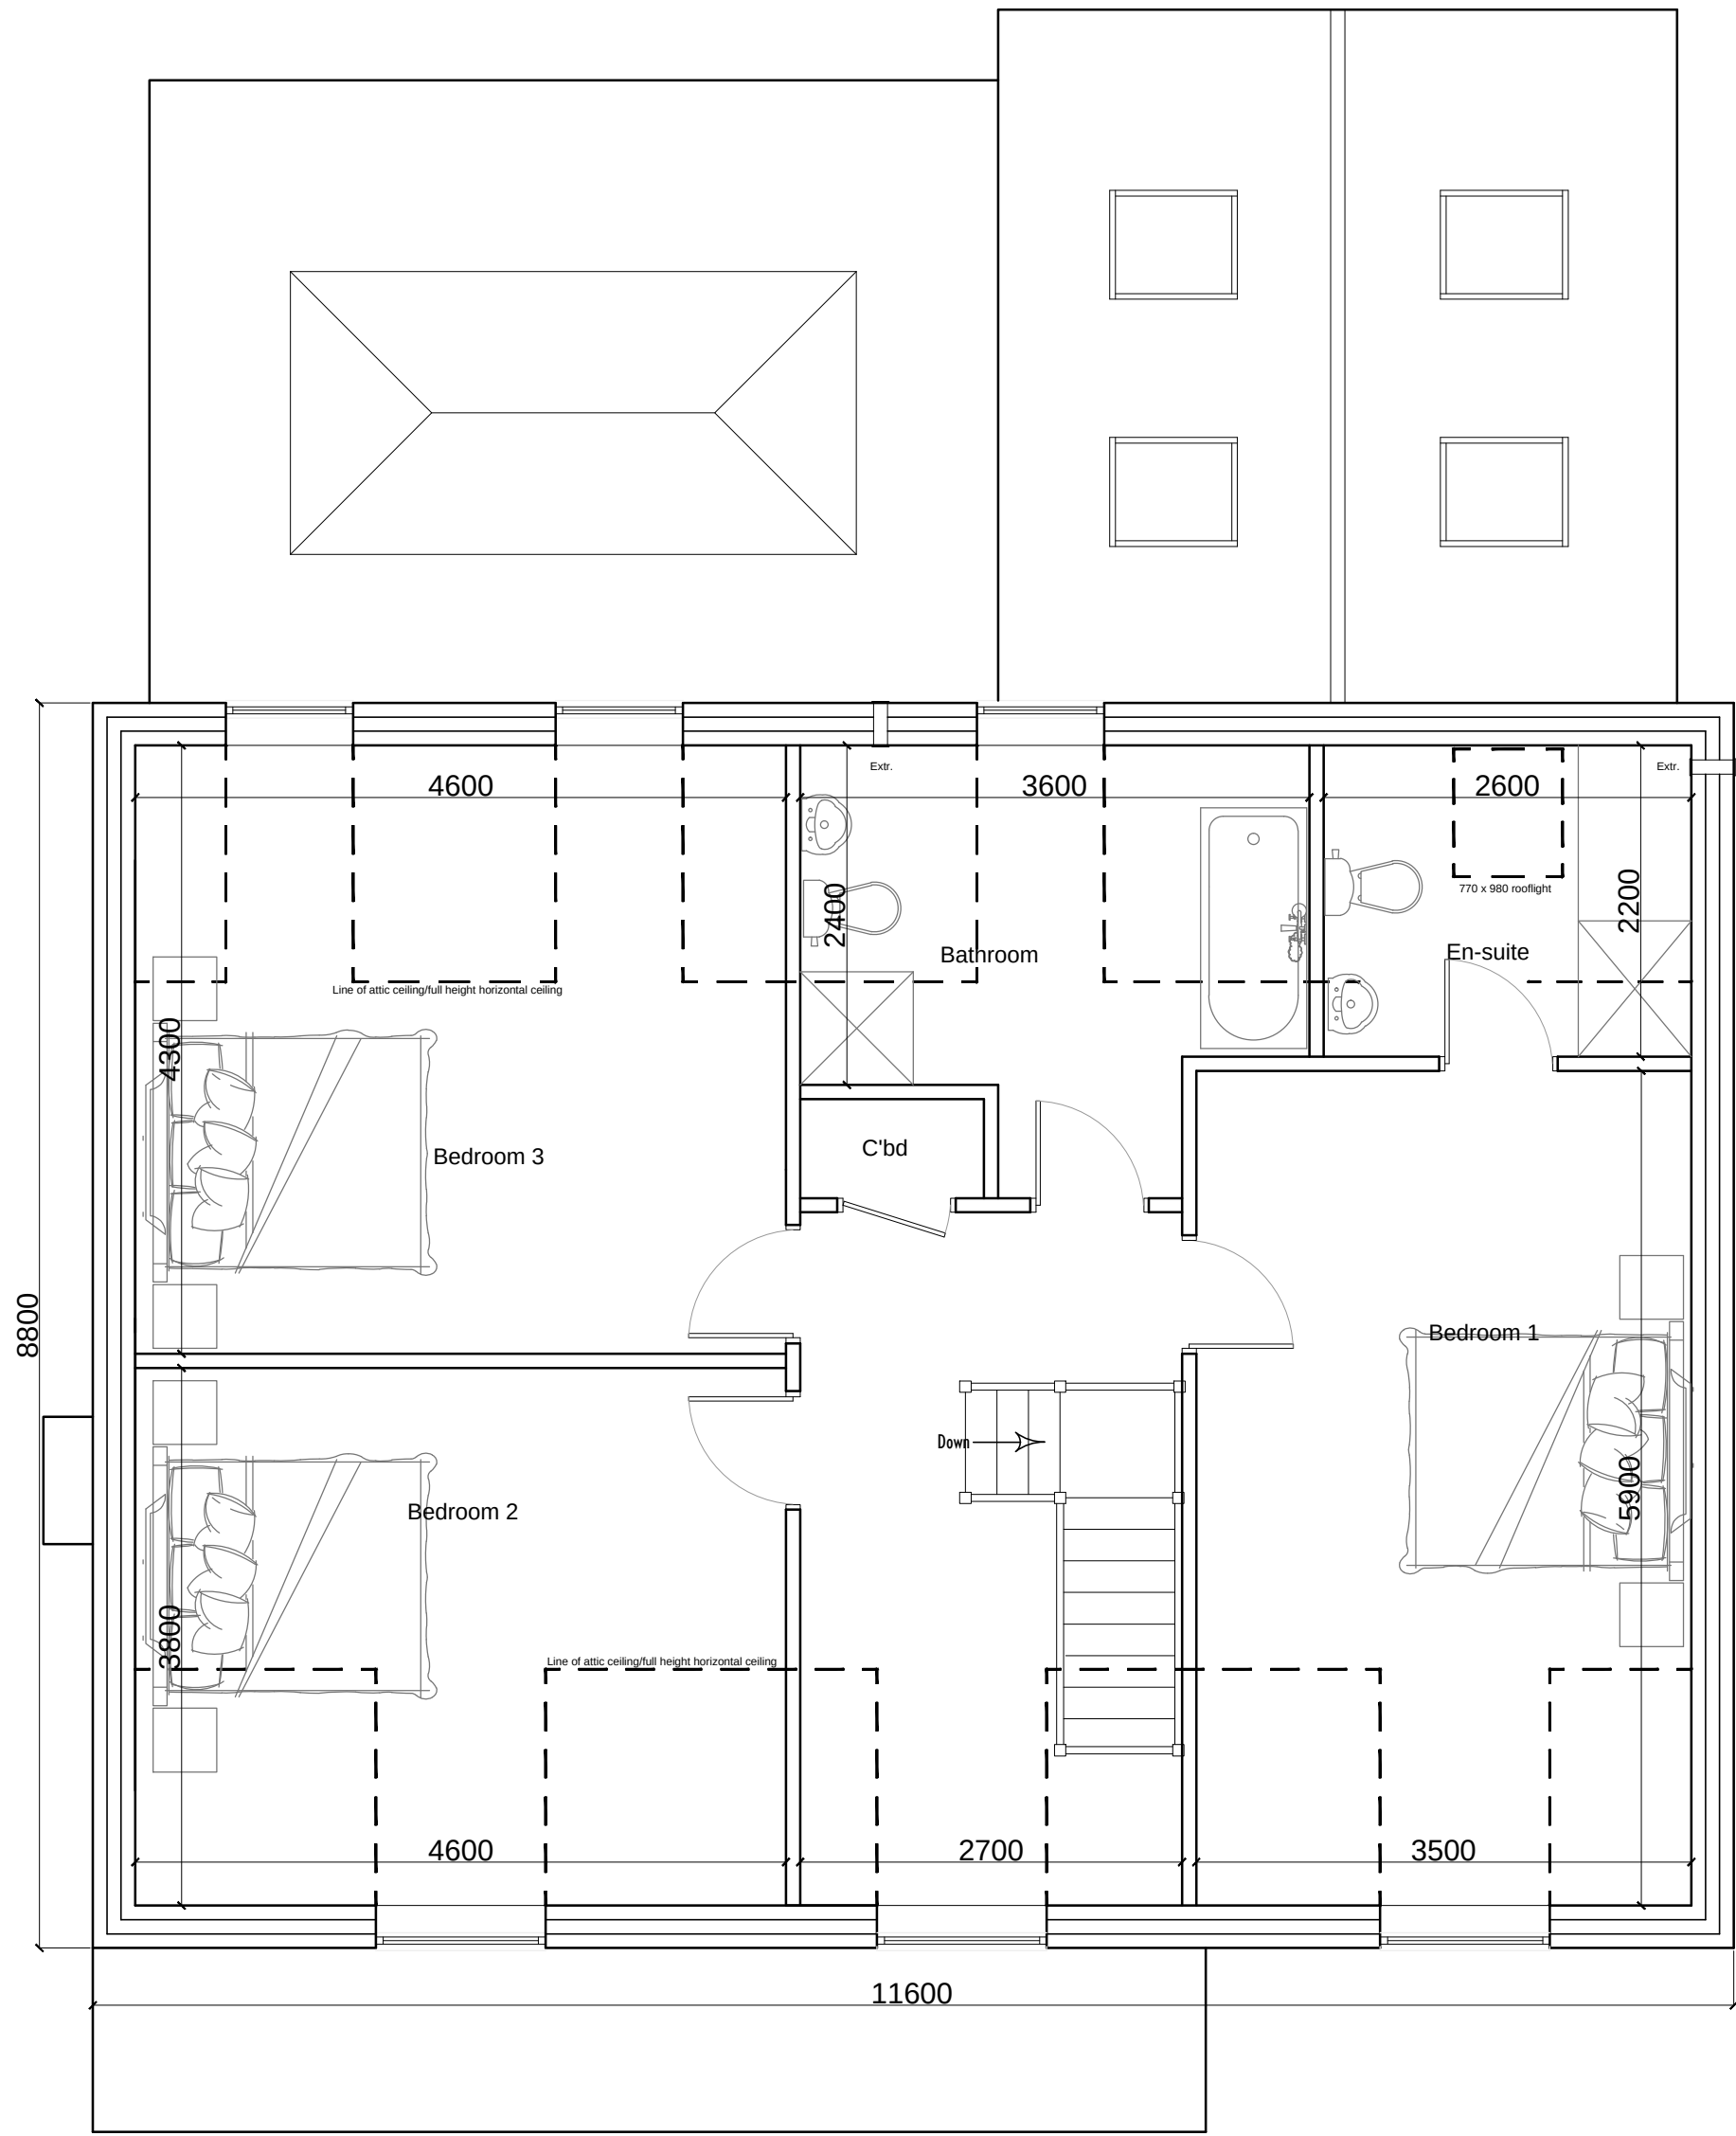

FIRST FLOOR PLAN

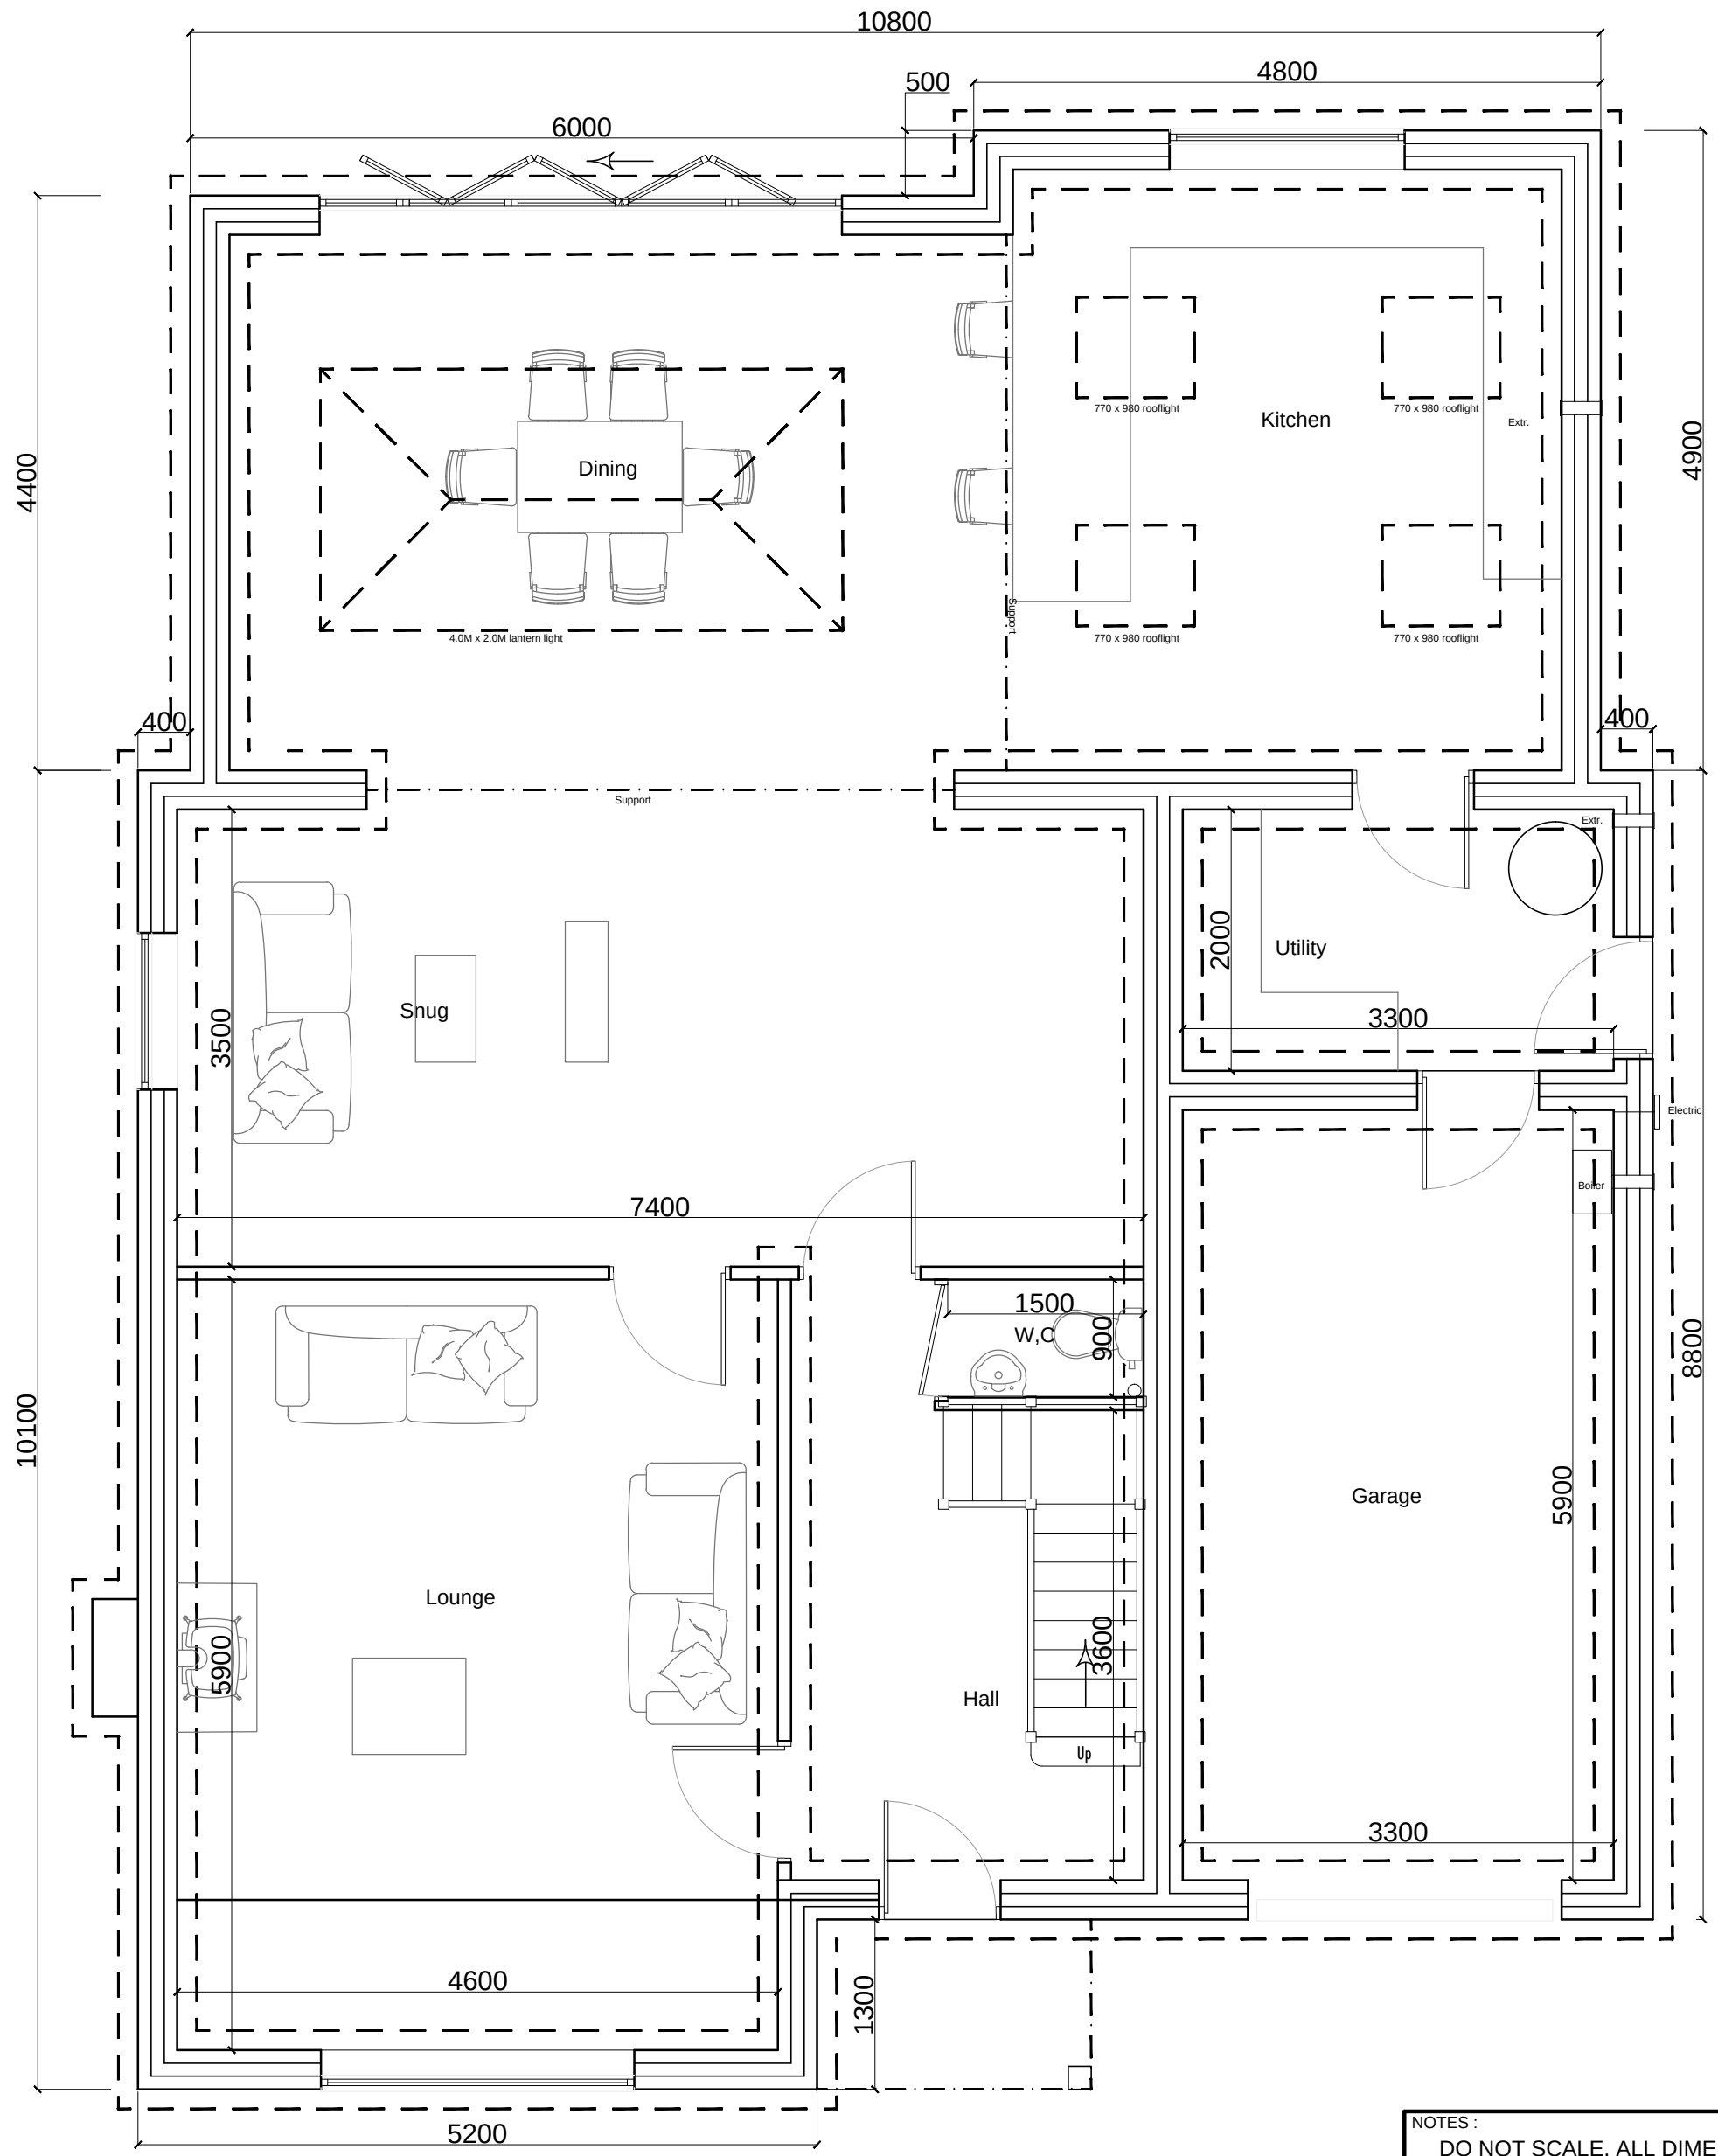

GROUND FLOOR PLAN

NOTES:
DO NOT SCALE. ALL DIMENSIONS
MUST BE CHECKED ON SITE.

THIS DRAWING IS COPYRIGHT AND CONTAINS CONFIDENTIAL INFORMATION. IT MAY NOT BE REPRODUCED OR
TRANSMITTED IN ANY FORM OR BY ANY MEANS, ELECTRONIC OR MECHANICAL, WITHOUT THE WRITTEN CONSENT OF PLAN-IT DESIGN.

Client
MRS T RODGERS

Job Title
New Dwelling

Drawing Title
PLANS AND
BLOCK PLAN

Site Address
Land at North Drove
Pode Hole
Spalding
LINCOLNSHIRE PE10

Scale : 1 : 50 Date 22/01/2018 Drawn By : J

Drawing No. : TR/ND/101 Revision :

RICHMOND HOUSE,
MAIN ROAD,
LONG BENNINGTON,
NOTTINGHAMSHIRE
NG23 5JR

Tel: 01400283166
plevinds@pc.co.uk

PLAN-IT
DESIGN