

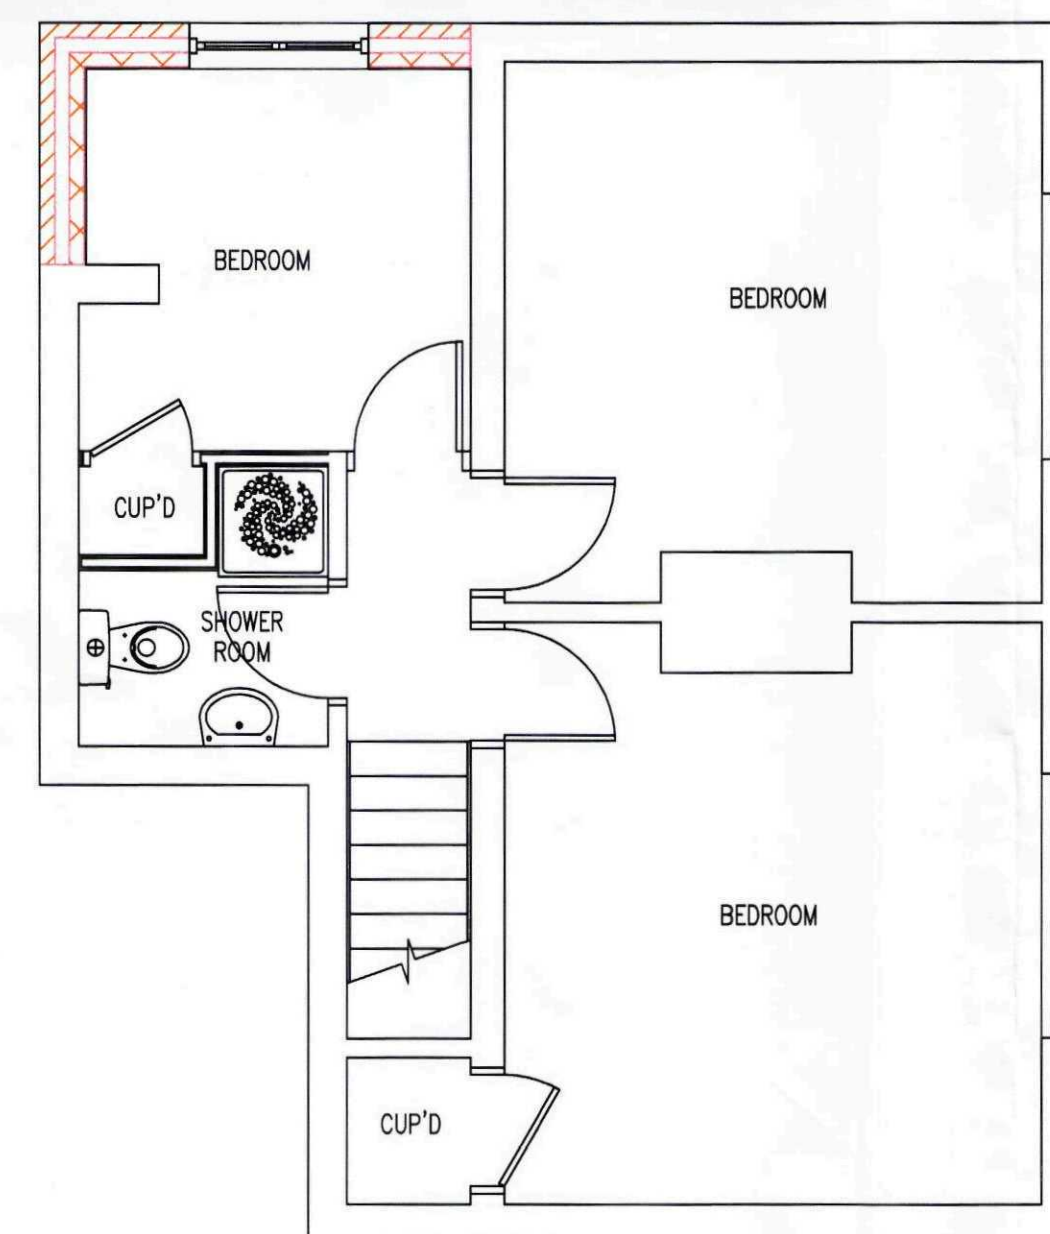
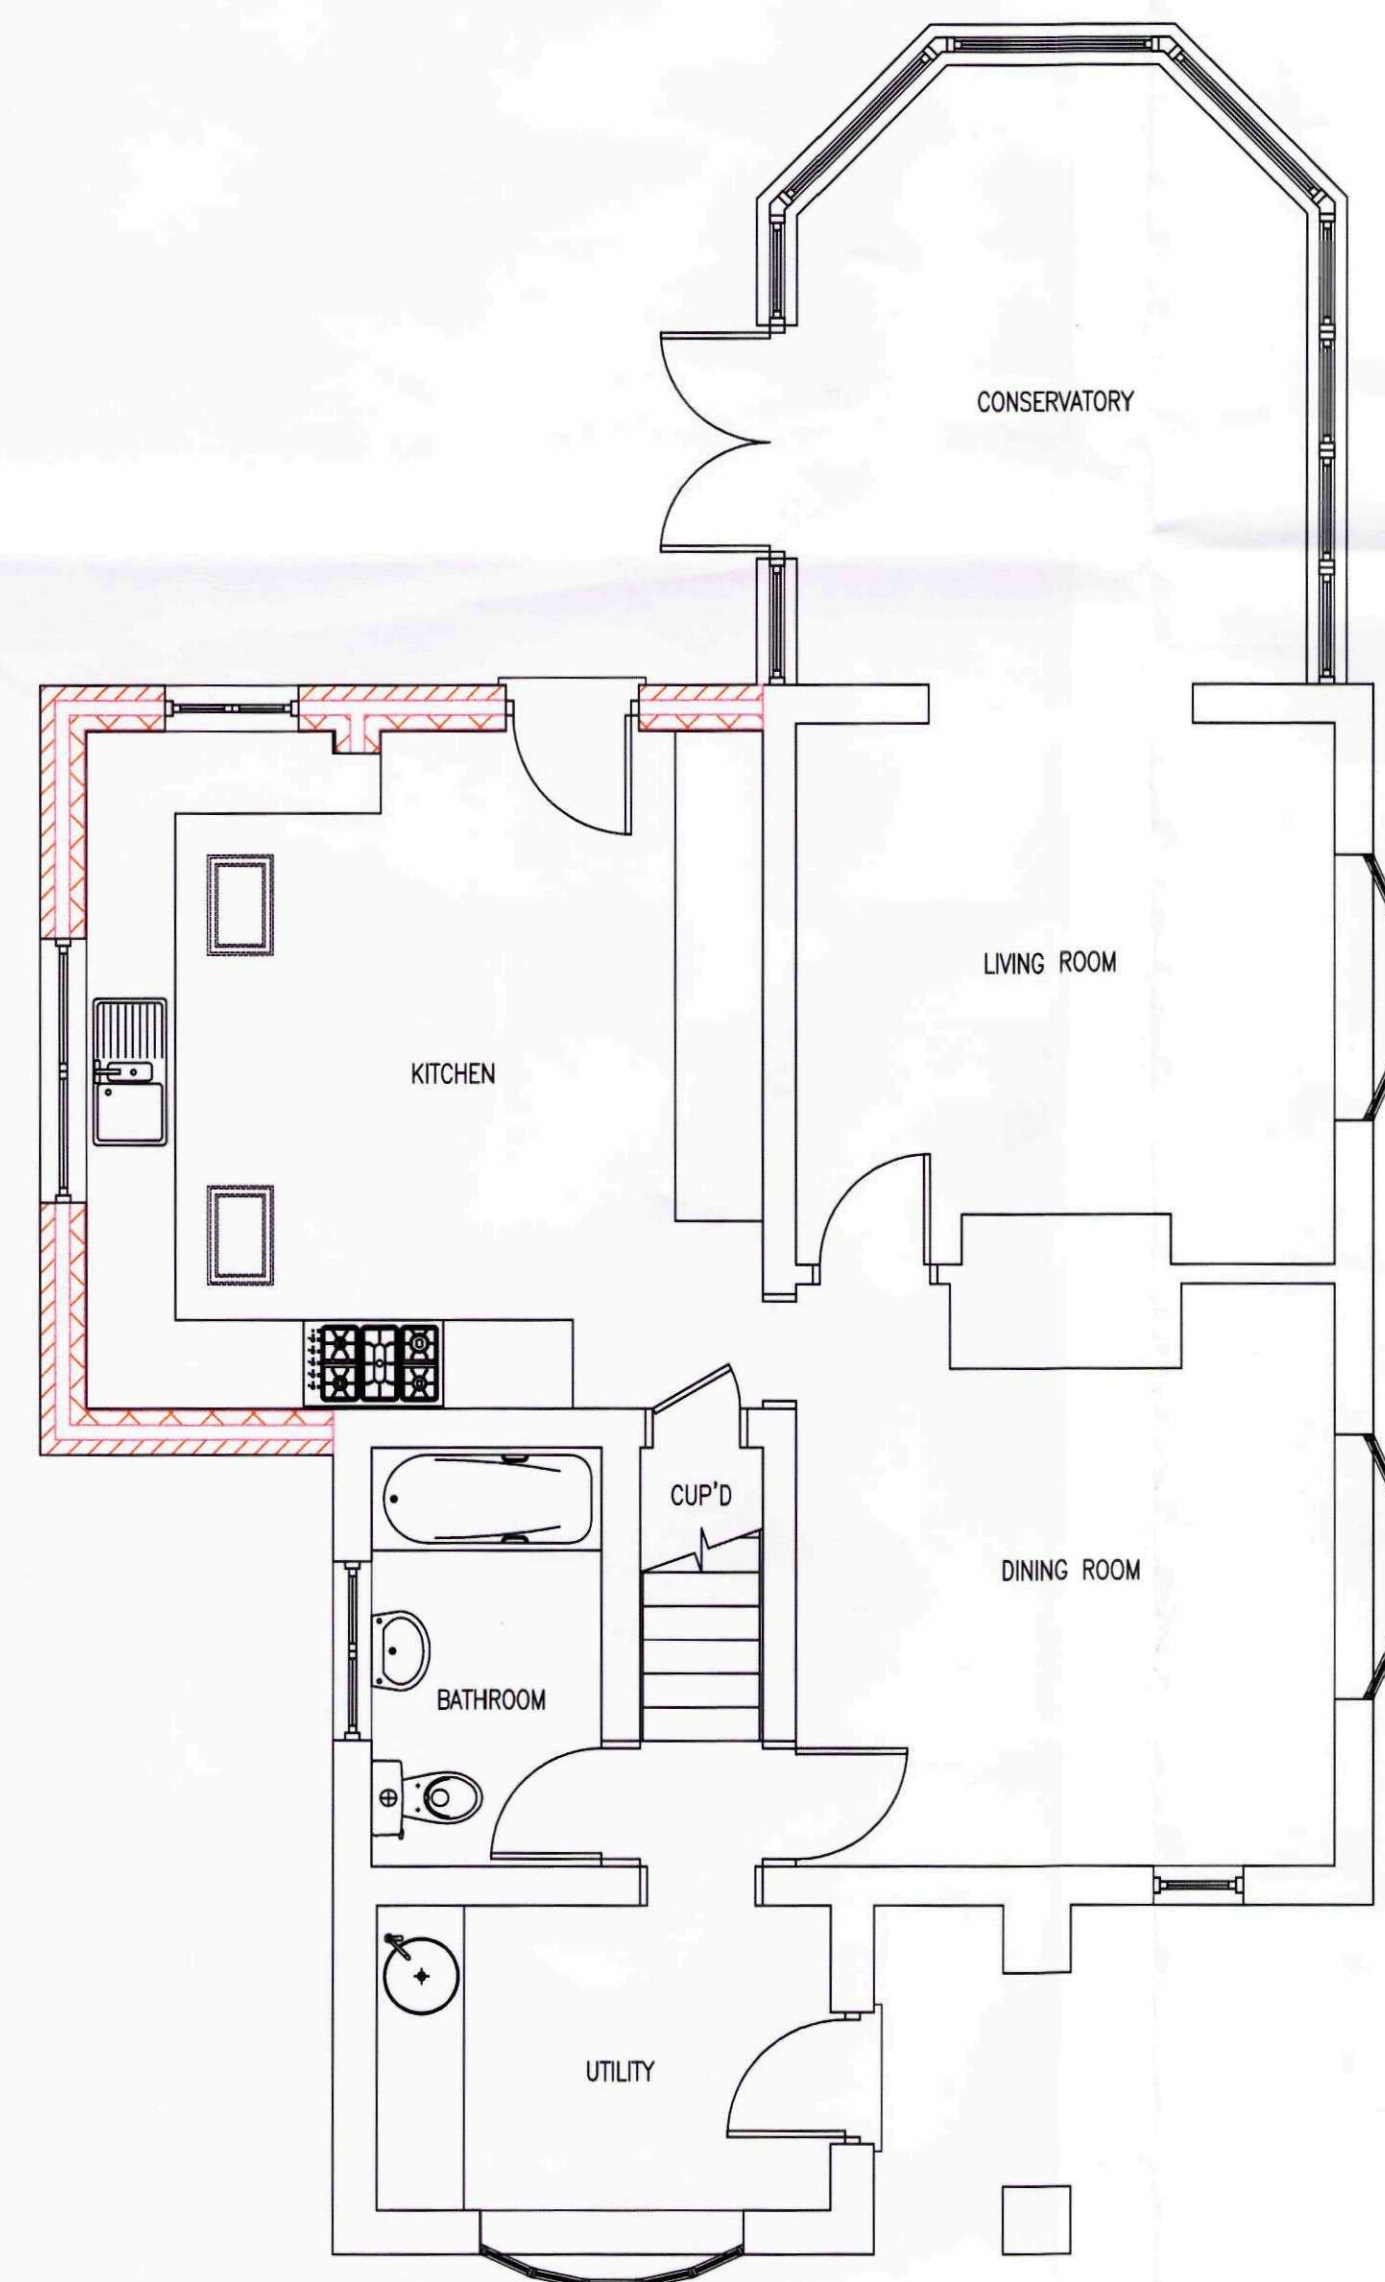


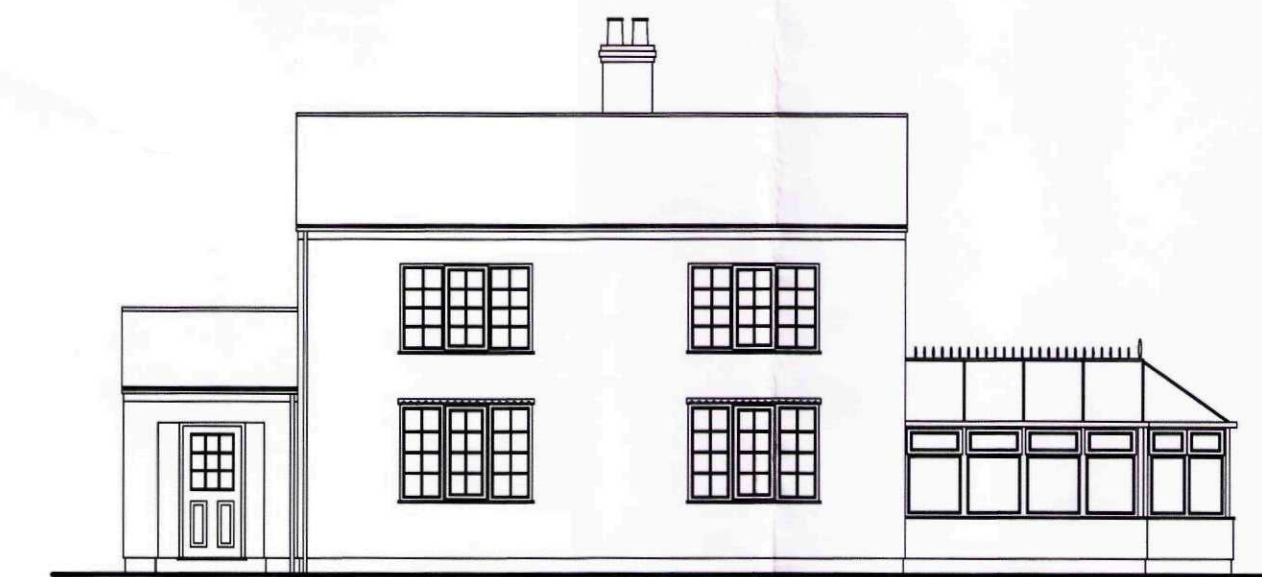

Ref:	Revision:	Date:
------	-----------	-------

WESTON DESIGN Ltd.

2 Austendyke Road
Weston Hills
Spalding
Lincs. PE12 6BX
Tel : 01775 724171
Fax : 01775 720445
Mobile : 0784 1718457
enquiries@wenmanbui

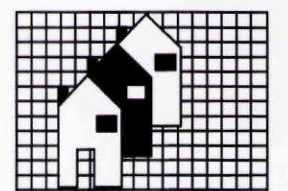

Project: PROPOSED TWO STOREY REAR/SIDE EXTENSION

Client: MR & MRS WARNES
GLENIDE COTTAGE
GLENIDE SOUTH
SPLADING

DRAWING:

PROPOSED FLOOR PLANS
PROPOSED ELEVATIONS
BLOCK PLAN

DRAWING N°: WES/1705/15/01	DATE: FEBRUARY 2015
DRAWN BY: JC	SCALE: 1:50 1:100 1:500

[illegible]