
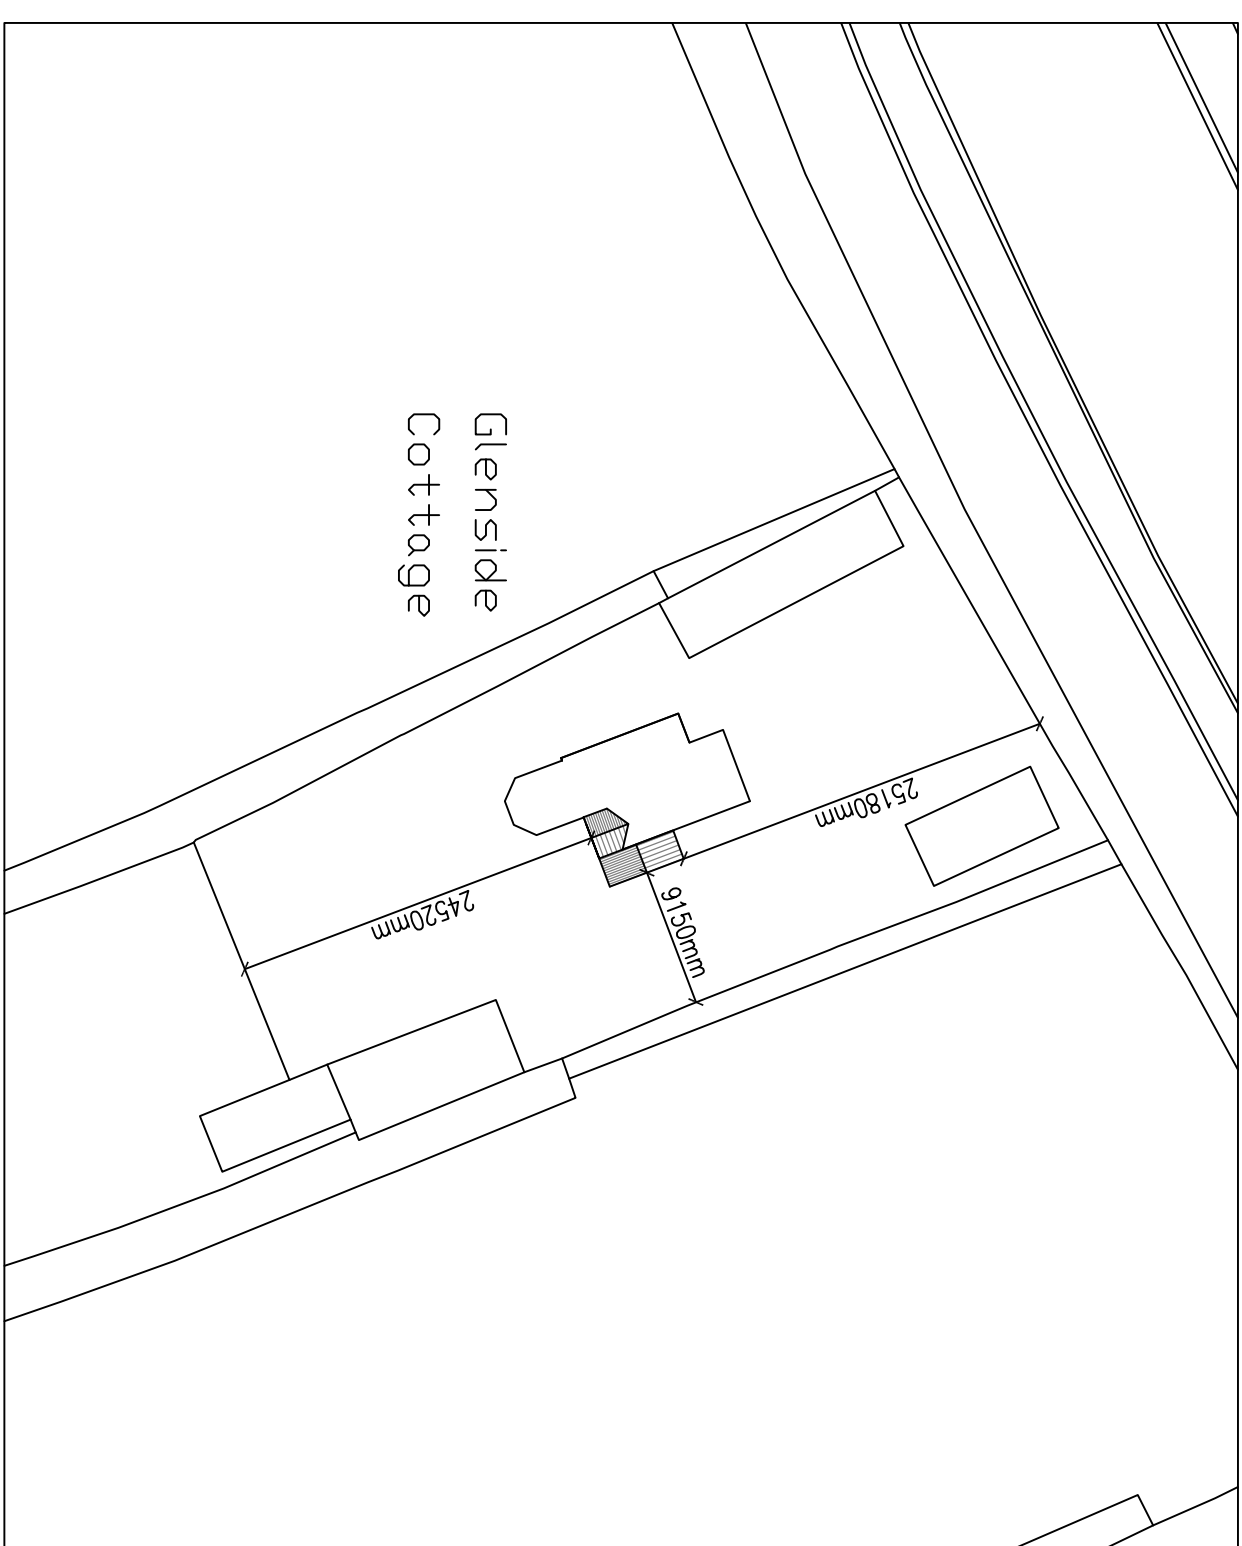
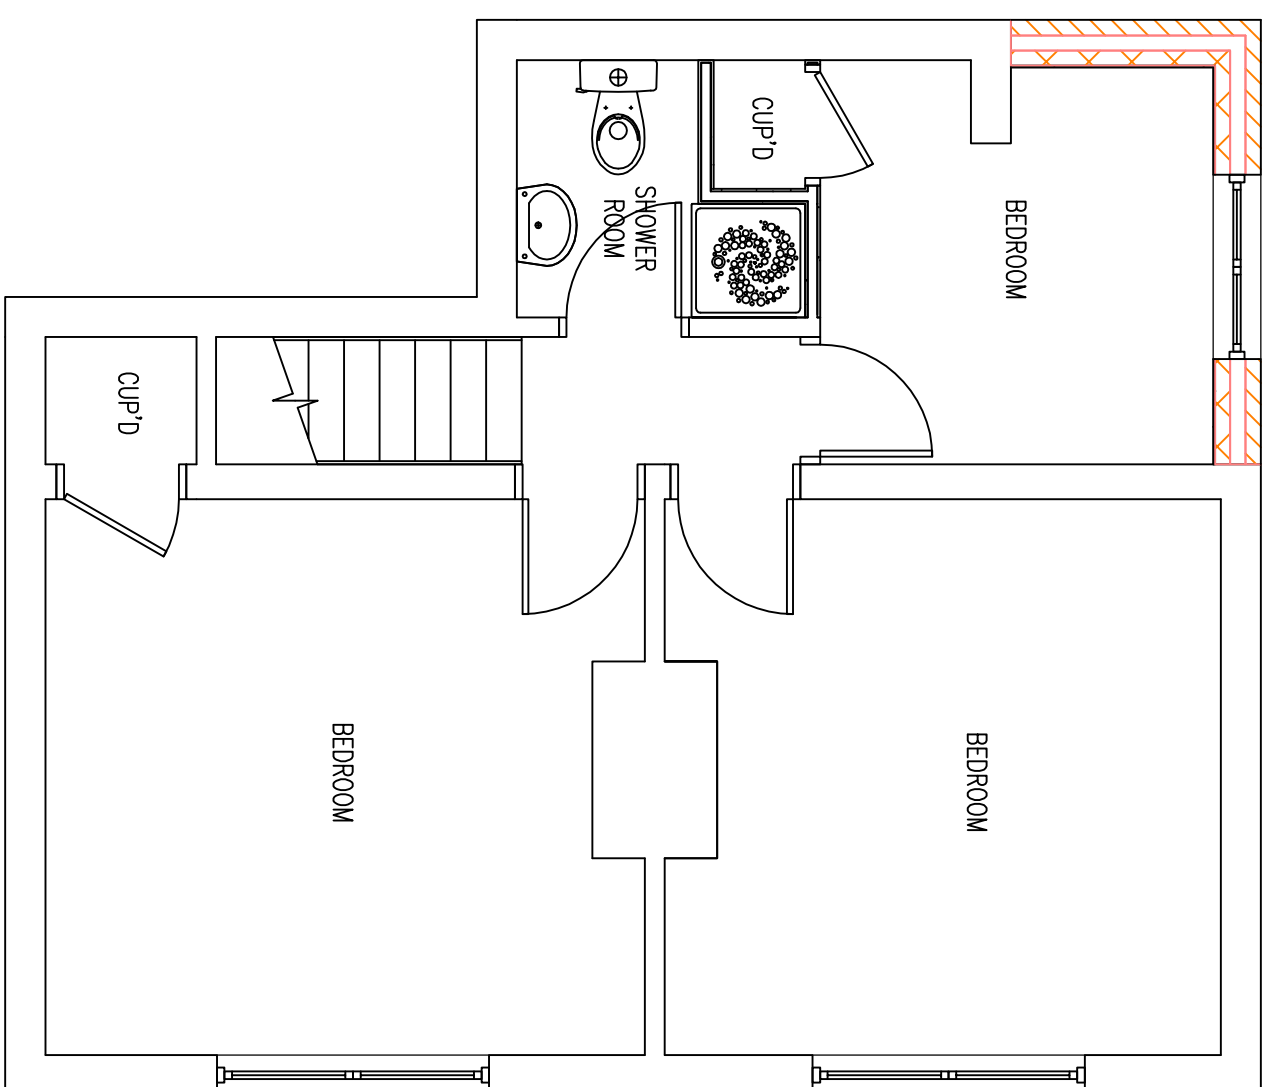
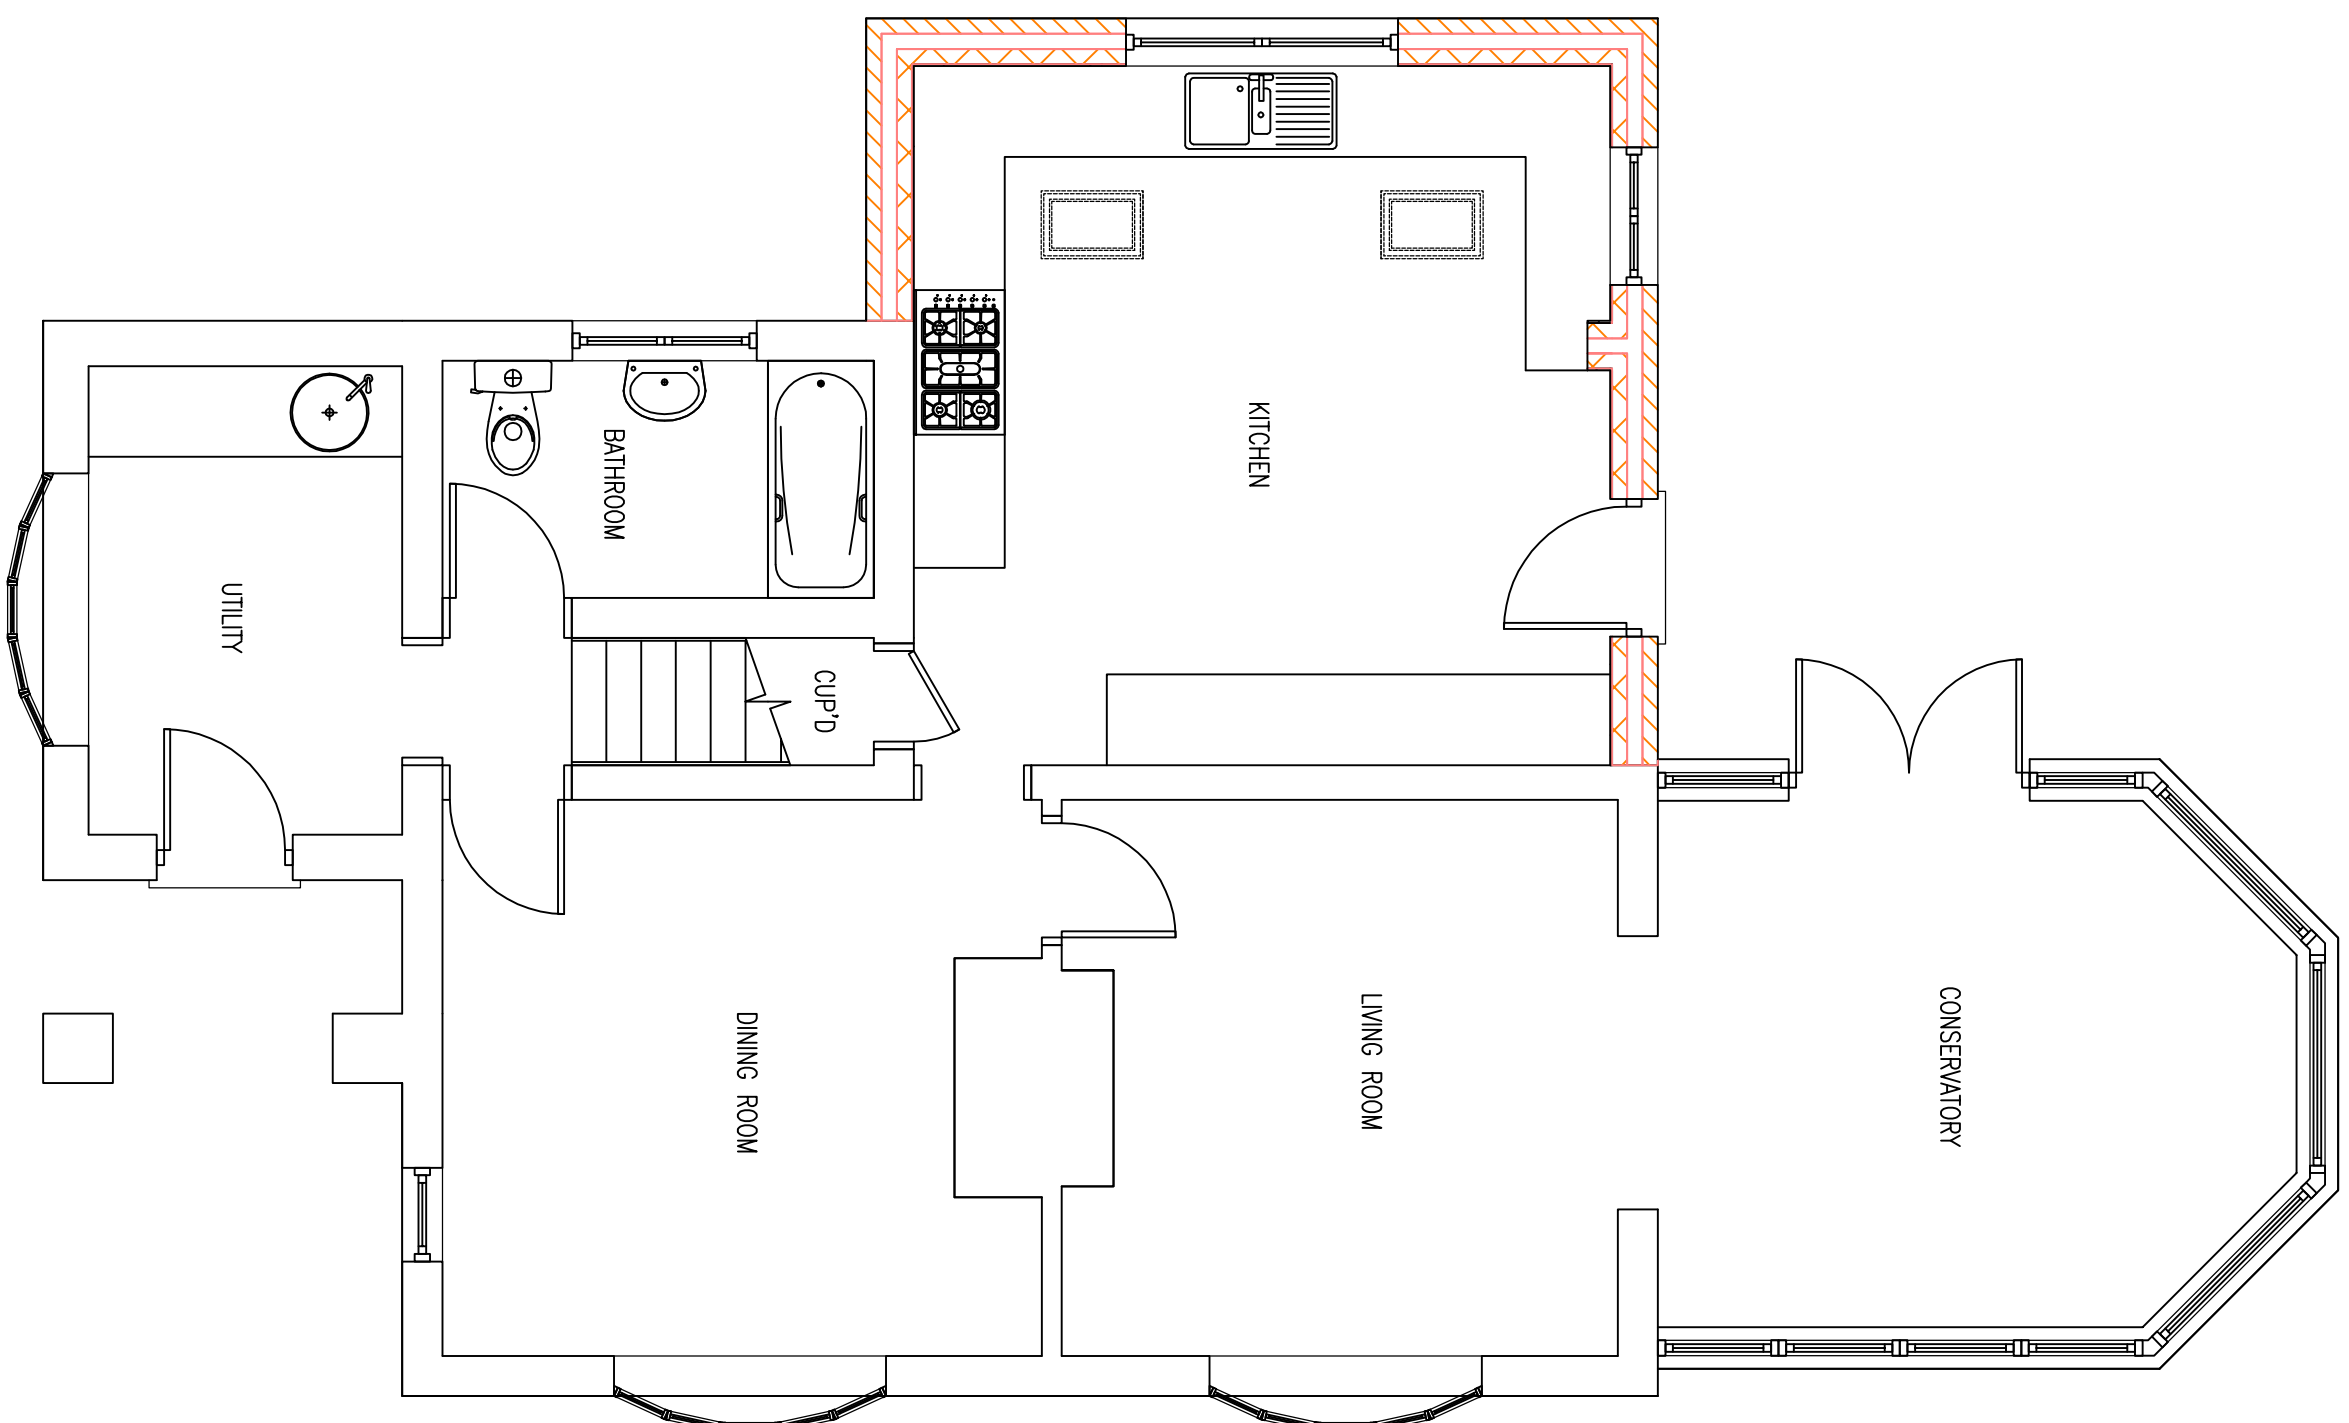
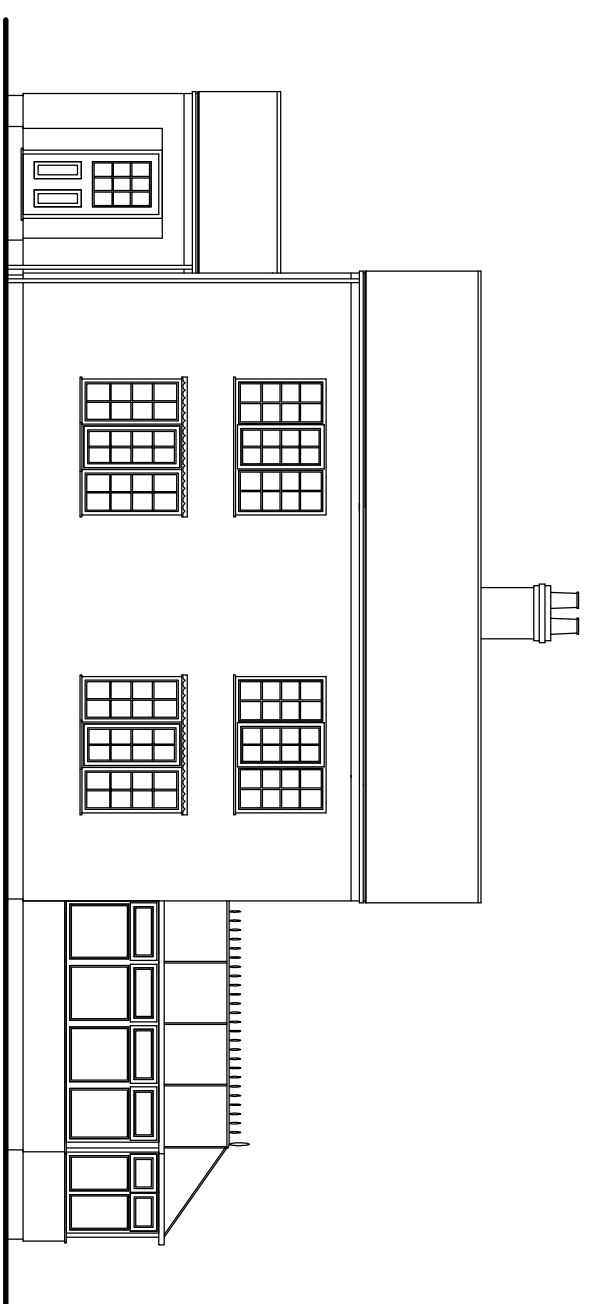
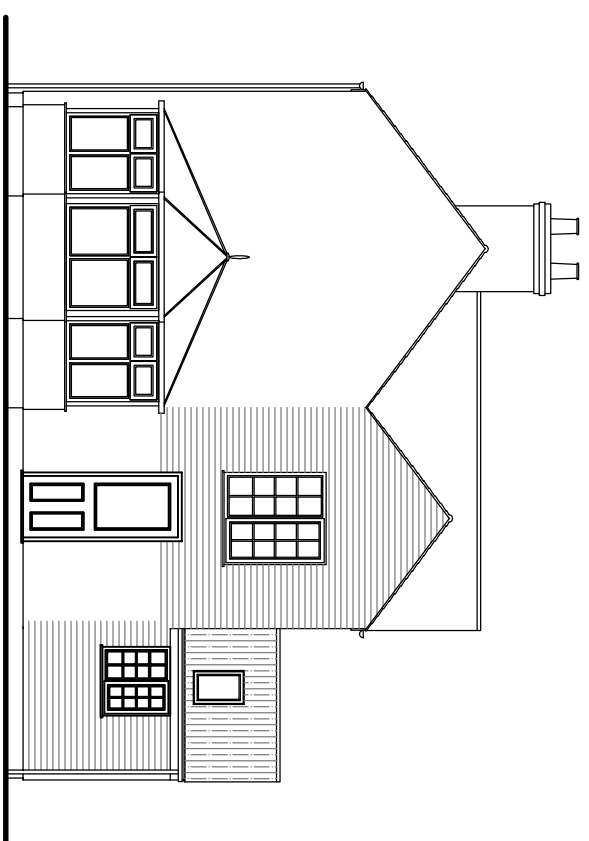
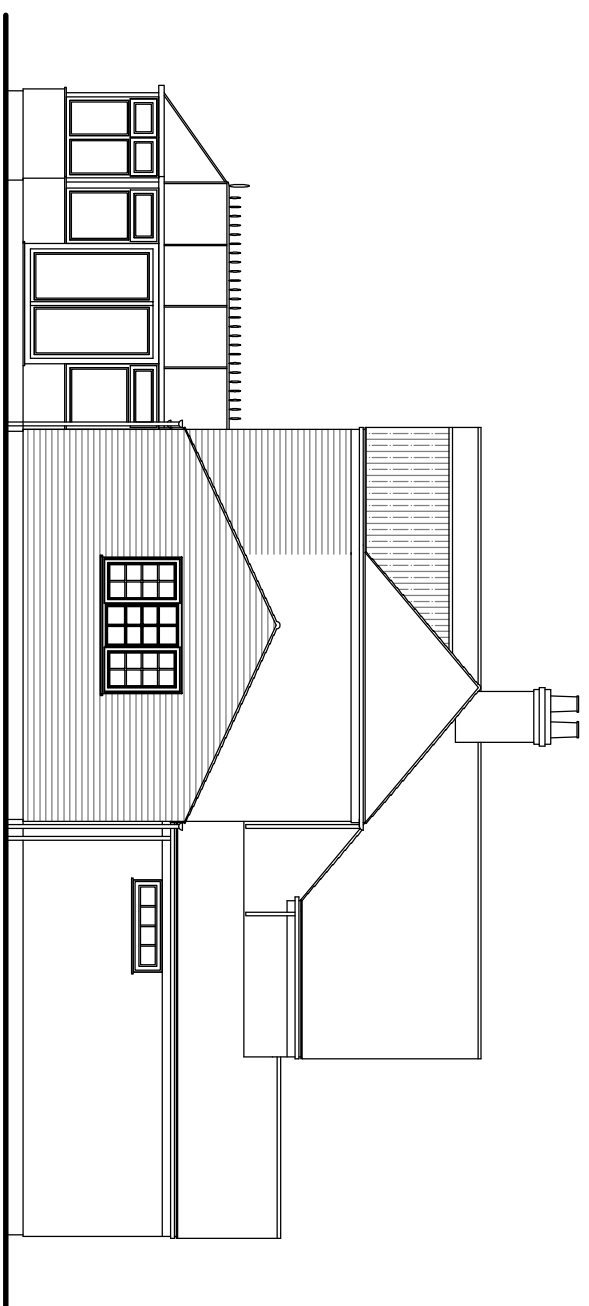
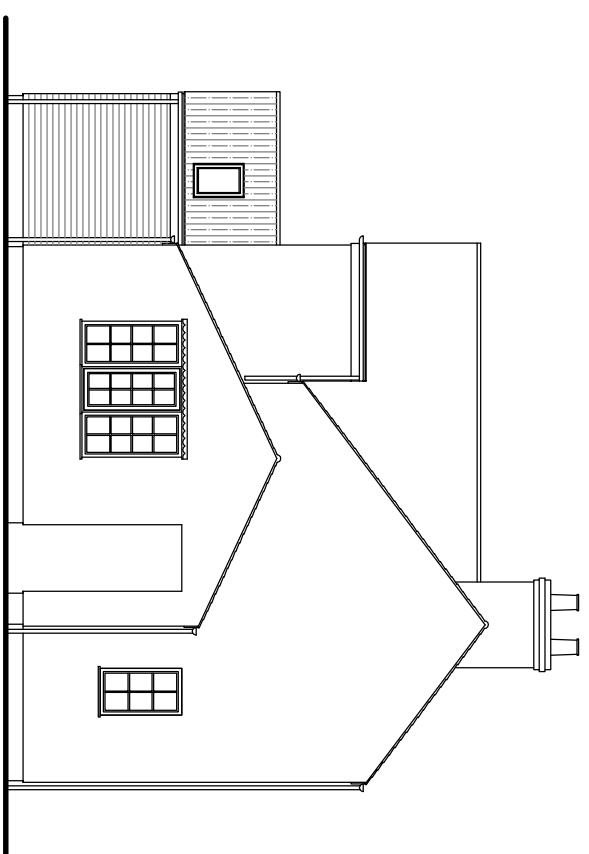


[illegible]

WESTON DESIGN Ltd.
2 Austenbyke Road
Weston Hills
Spreading
Lincs. PE12 6BX
Tel: 01775 724171
Fax: 01775 720445
Mobile: 0784 178457
enquiries@westonbuildingdesign.co.uk

 

Project: PROPOSED TWO STOREY REAR/SIDE EXTENSION	Client: MR & MRS WARNEES GLENSIDE COTTAGE GLENSIDE SOUTH SPALDING
---	---

DRAWING:
PROPOSED FLOOR PLANS
PROPOSED ELEVATIONS
BLOCK PLAN

DRAWING N°:	DATE:
WES/1705/15/01	FEBRUARY 2015
DRAWN BY:	SCALE:
JC	1:50 1:100 1:500

[illegible]