




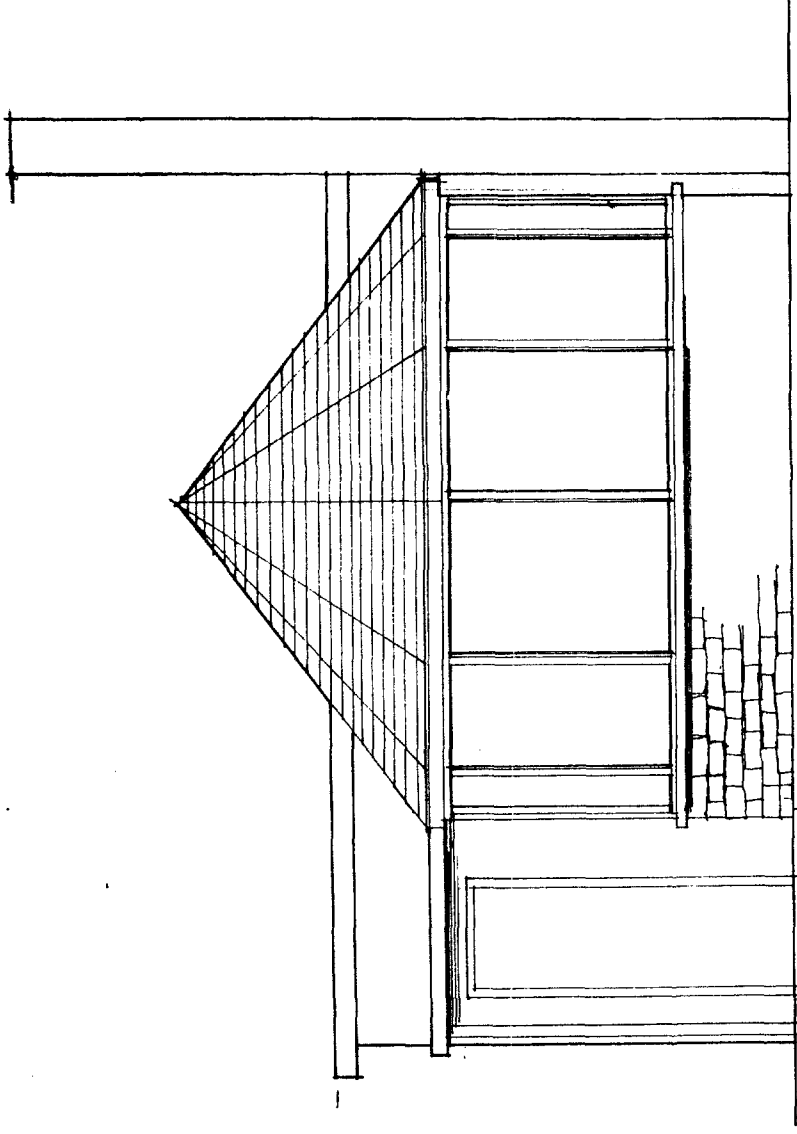


Front Elevation (Pitch Roof)

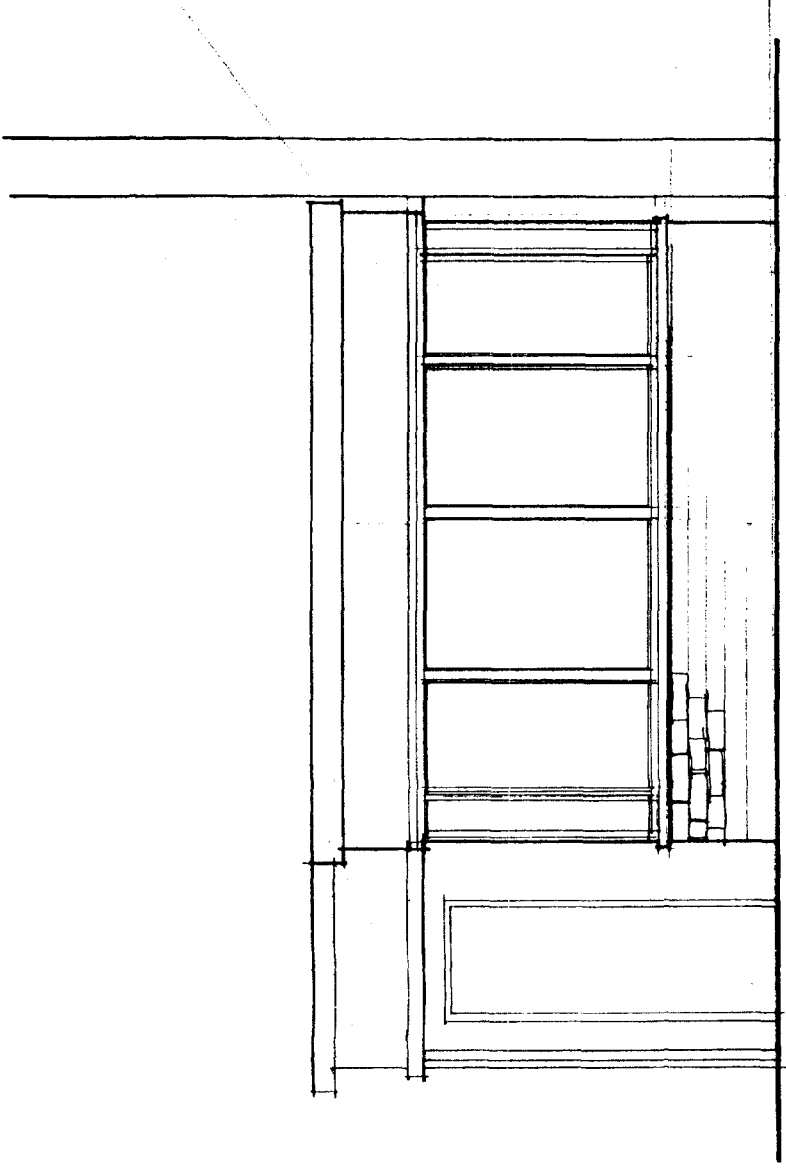


Front Elevation (Flat Roof)

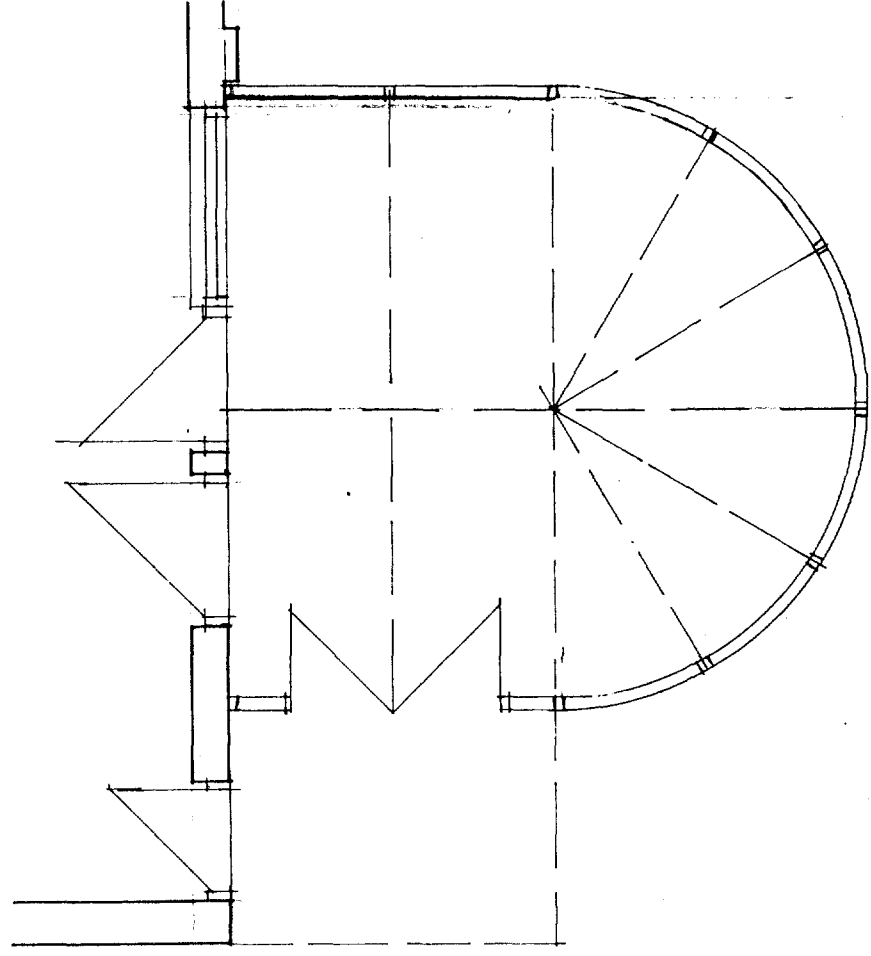


Plan View

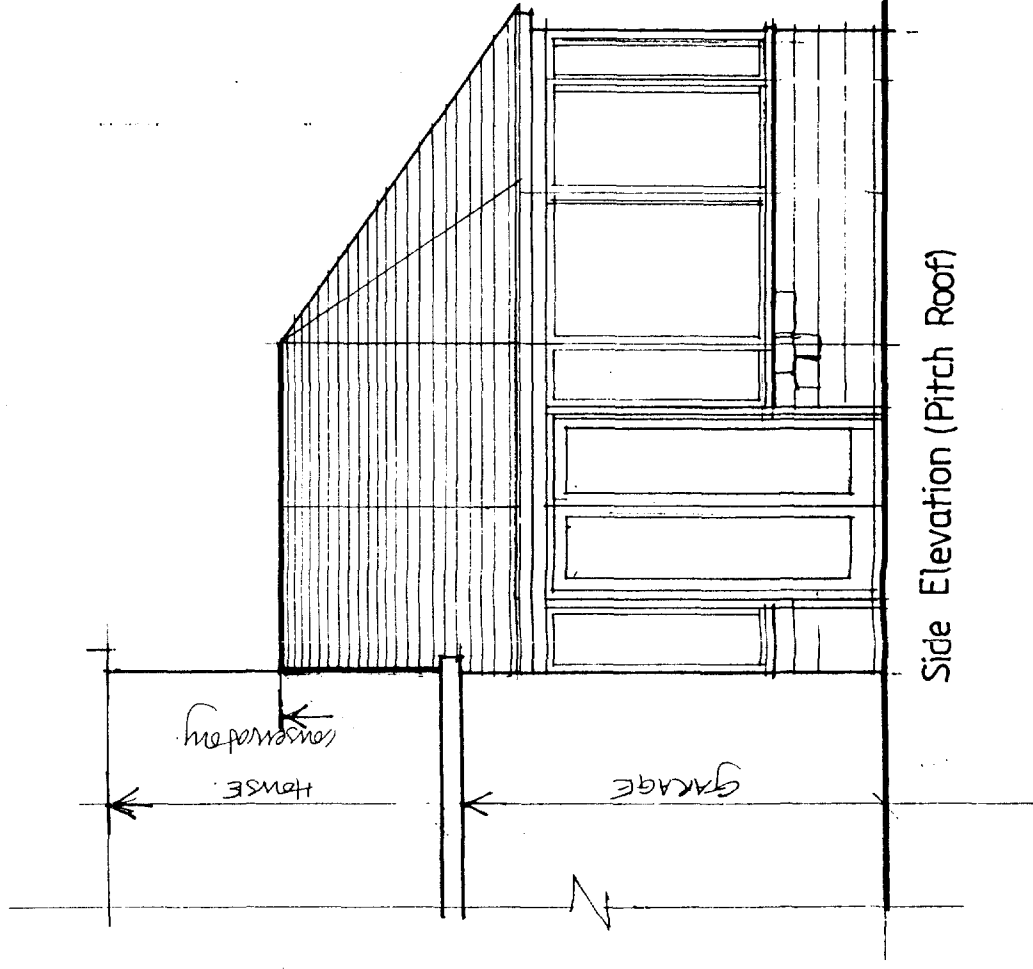

Side Elevation (Pitch Roof)

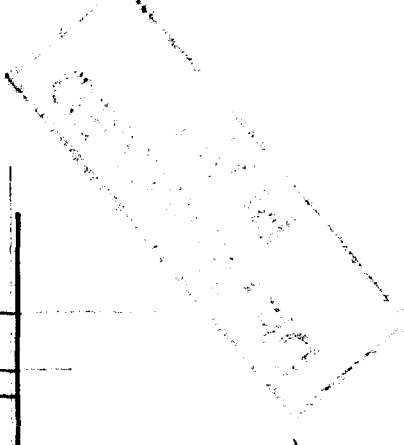

0224/97

 

Clifford S. Hirst FRICS MBIAT
Chartered Surveyor Building Consultant
Hum House, 61 West Street,
Bourne, Lincs PE10 9NB Tel & fax 01778 423173


Proposed Conservatory for
Mr and Mrs. G.Orton, Pennyroft Lane.
Pinchbeck.

Scale:
1:50


Date:
Feb' 97

Drawing No.
623-2

Revision

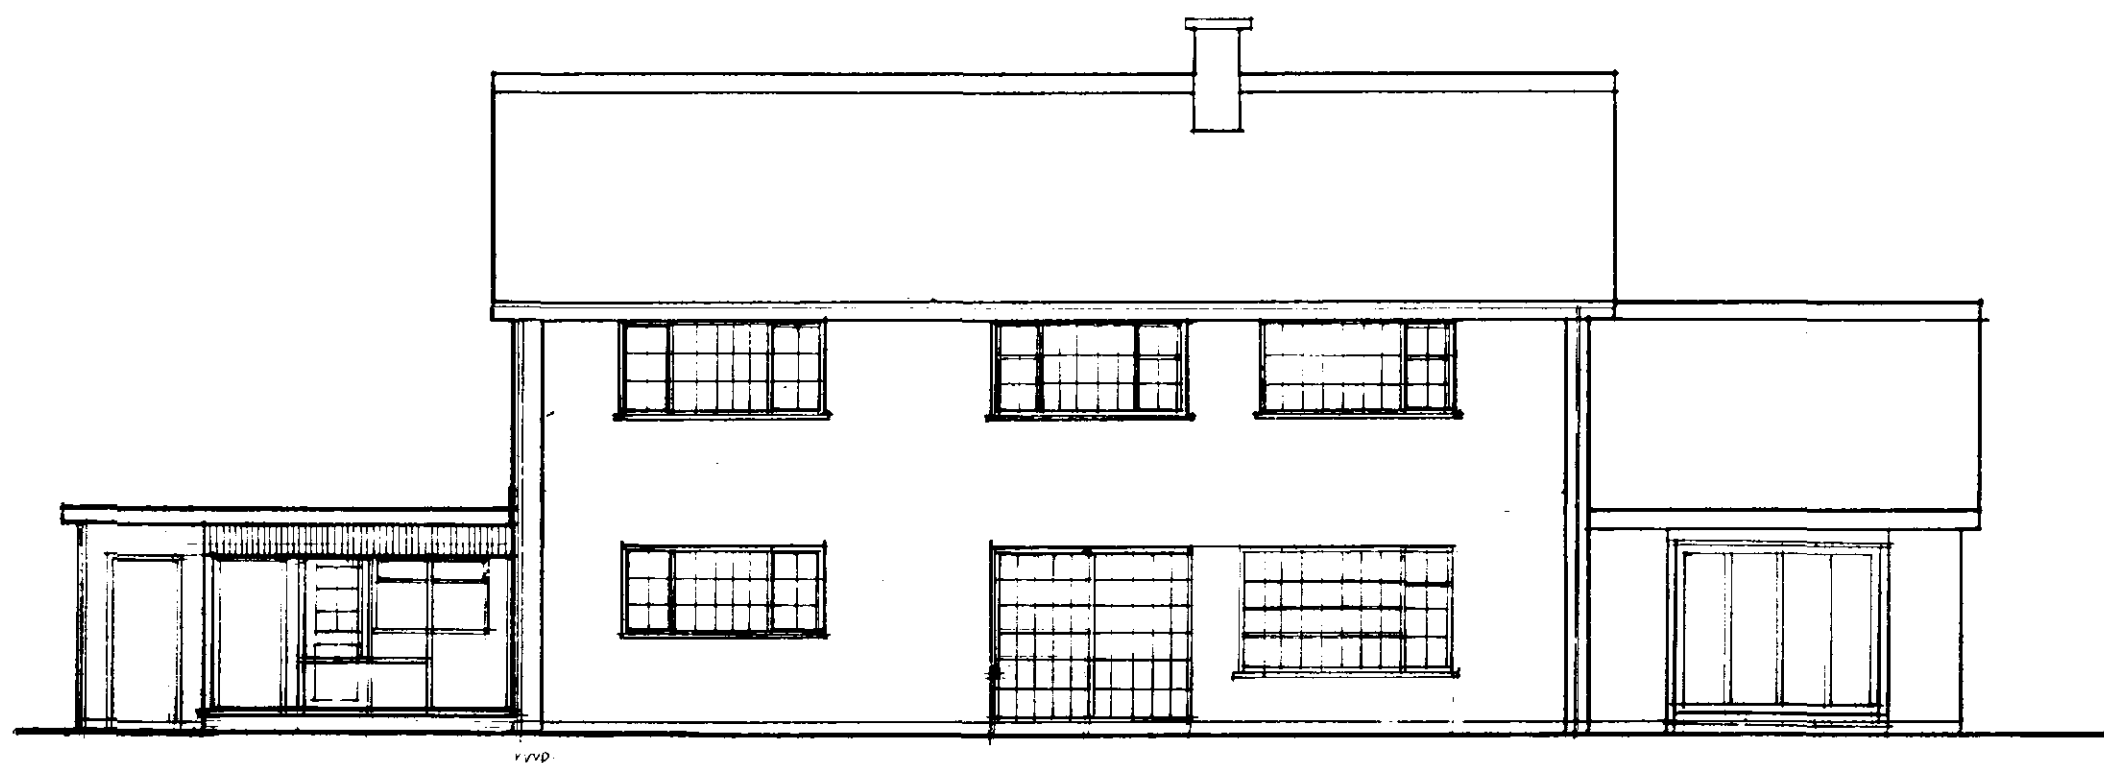


REAR ELEVATION

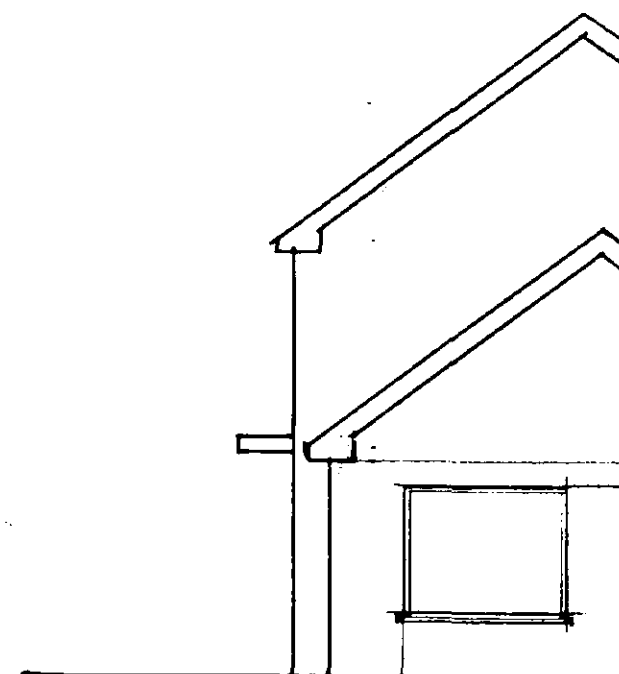


SIDE ELEVATION
(SOUTH)



FRONT ELEVATION

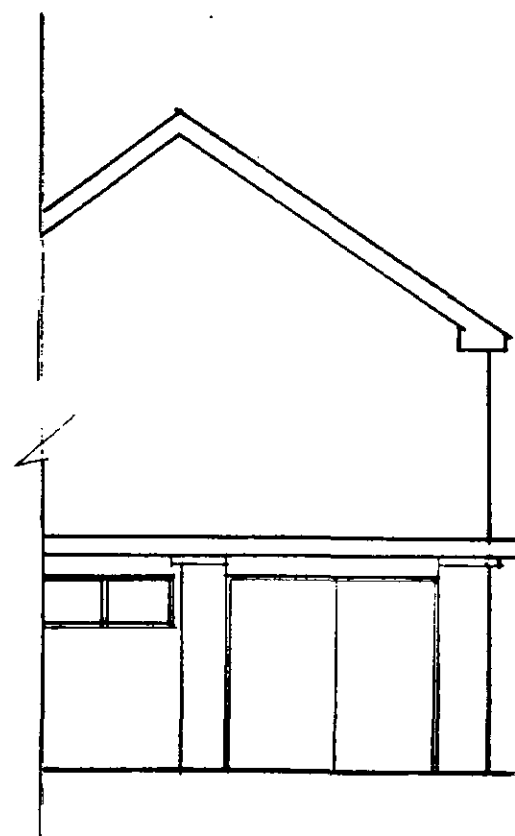

SIDE ELEVATION
(NORTH)

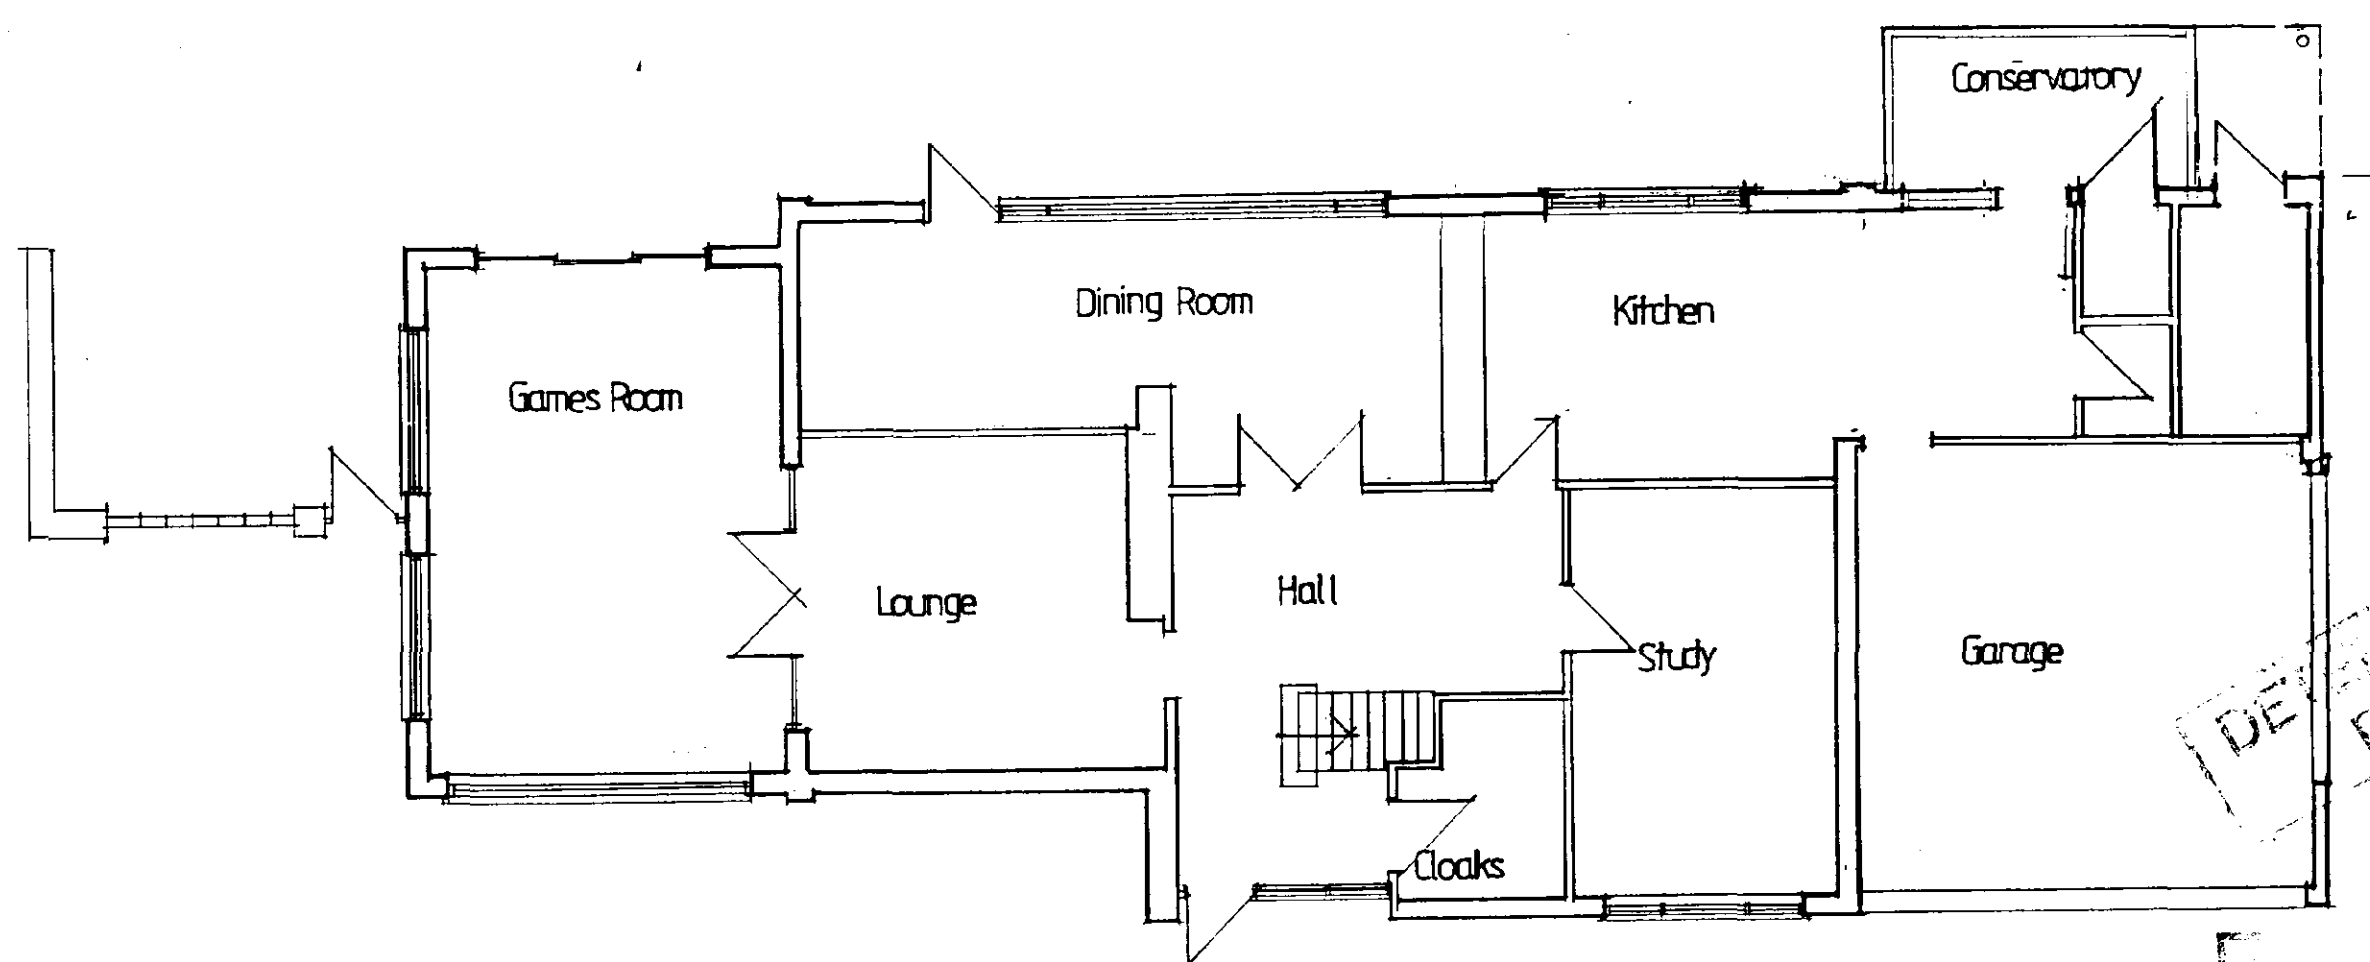

GROUND FLOOR PLAN

0224/97



Clifford S. Hirst FRICS MBIAT
Chartered Surveyor Building Consultant
Horn House, 61 West Street,
Bourne, Lincs PE10 9NB Tel & fax 01778 423173

Proposed Conservatory Alteration for
Mr & Mrs G. Orton, 10 Pennyfoot Lane, Pinchbeck.
Existing Plan & Elevations.

Scale 1 : 100	Date Dec '96	Drawing No. 623-1	Revision
------------------	-----------------	----------------------	----------