


Front Elevation (South)

Part Rear Elevation (North)

Side Elevation (West)

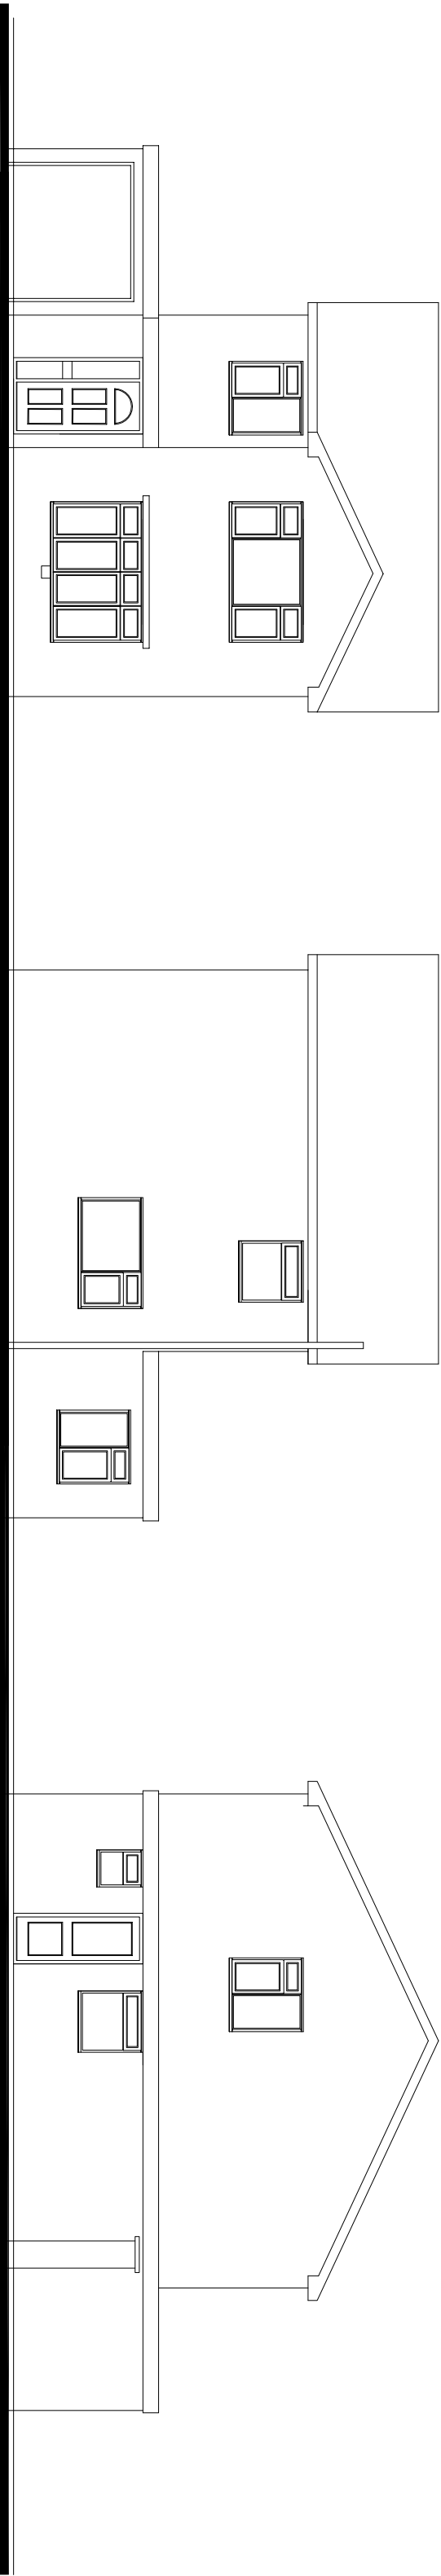


Front Elevation (South)

Part Rear Elevation (North)


Side Elevation (West)




Block Plan - 1: 500

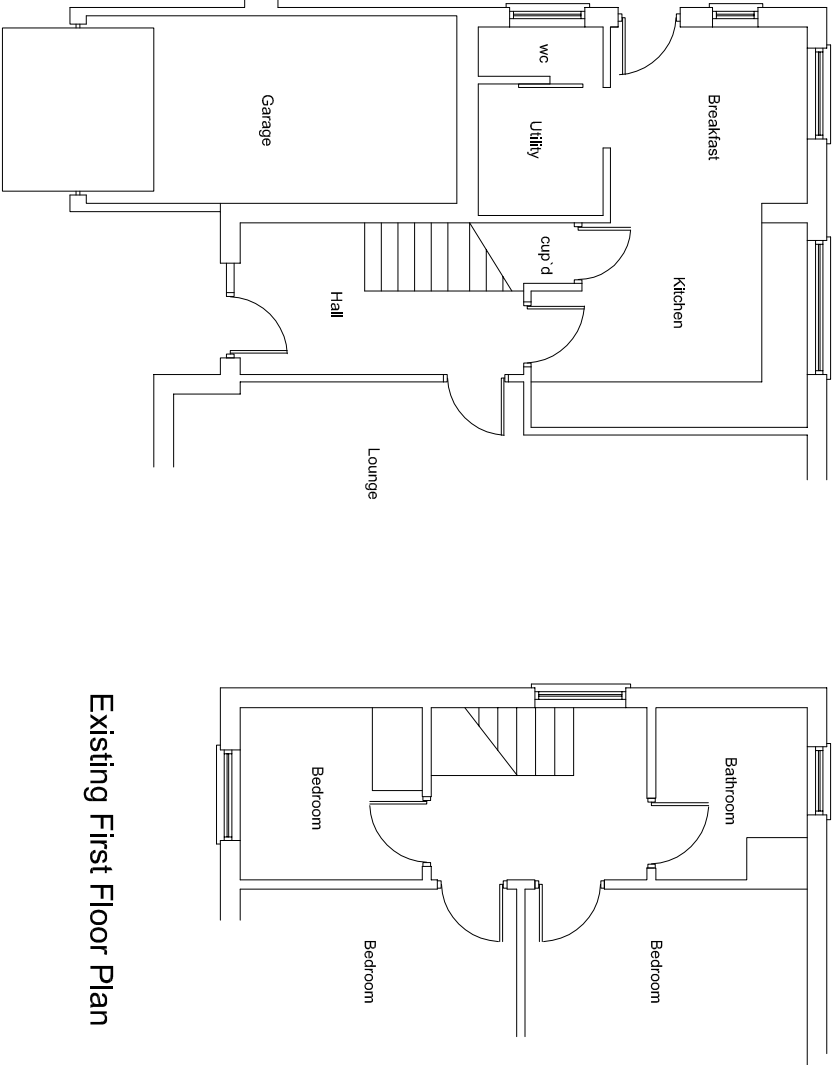


Existing Ground Floor Plan

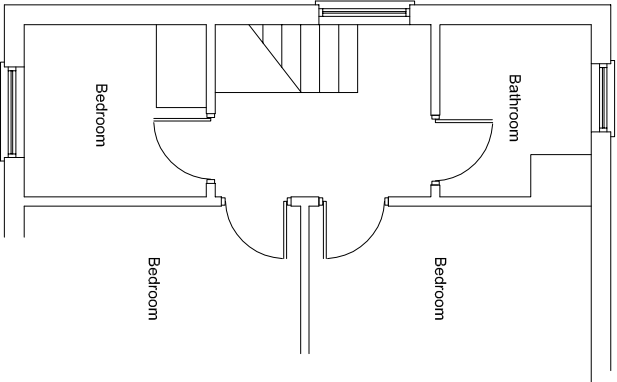

Existing First Floor Plan

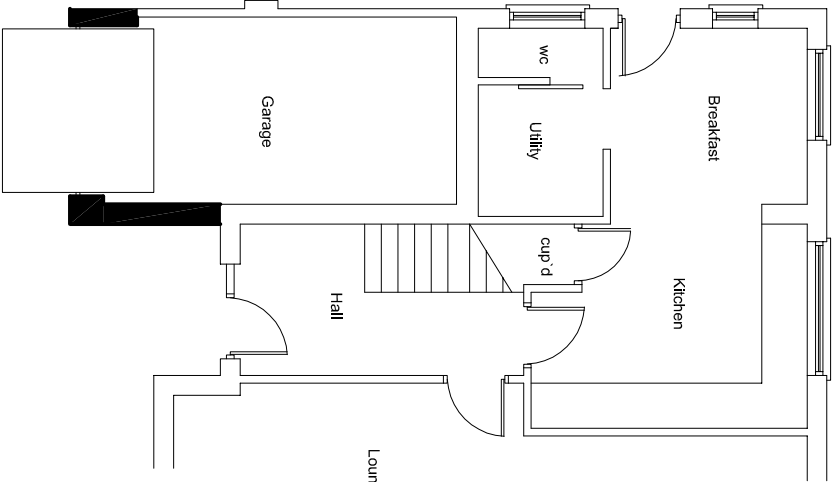

Proposed Ground Floor Plan

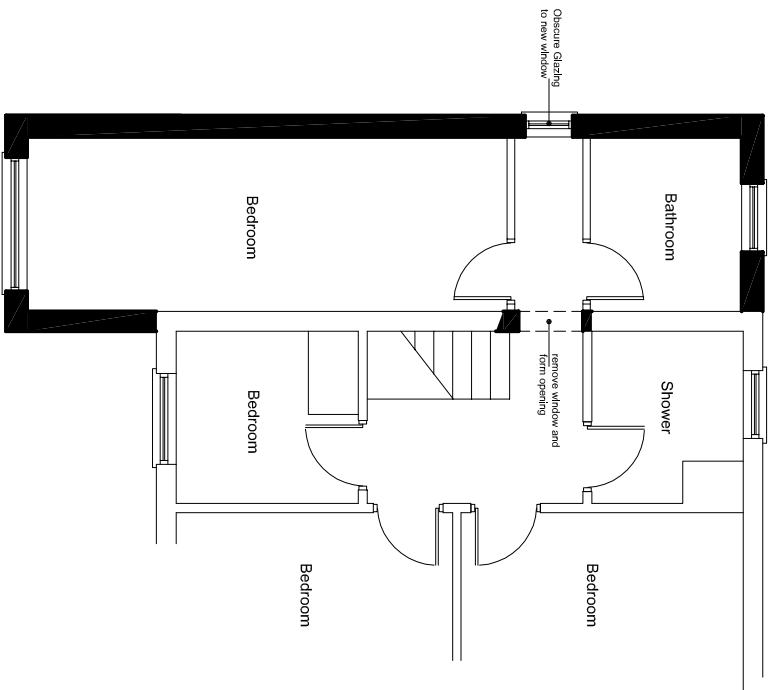

Proposed First Floor Plan

Tulip Design
Architectural & Building Design Services
35 Spalding Road, Holbeach, Lincs. PE12 7HG
Tel: 07500 966039
Email: tulipdesign@live.com



Client: **Mr & Mrs P. Tweddell** Scale: 1:100, 1:500 @ A2

Project: **Proposed 1st Floor Extension** Date: **March 2015**
25 Mountbatten Avenue
Pinchbeck,
Spalding Drawing No. **PT/PD 02**

Title: **Planning Drawing** Drawn: **MD**
(Existing & Proposed Details)